
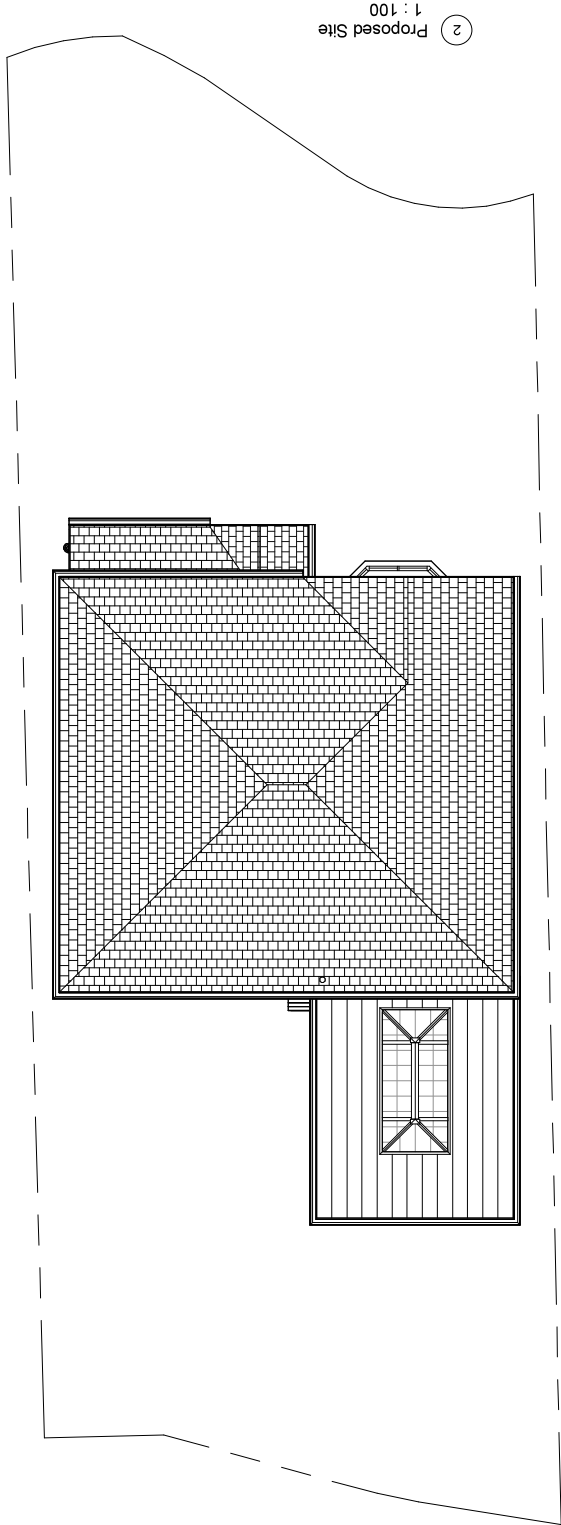


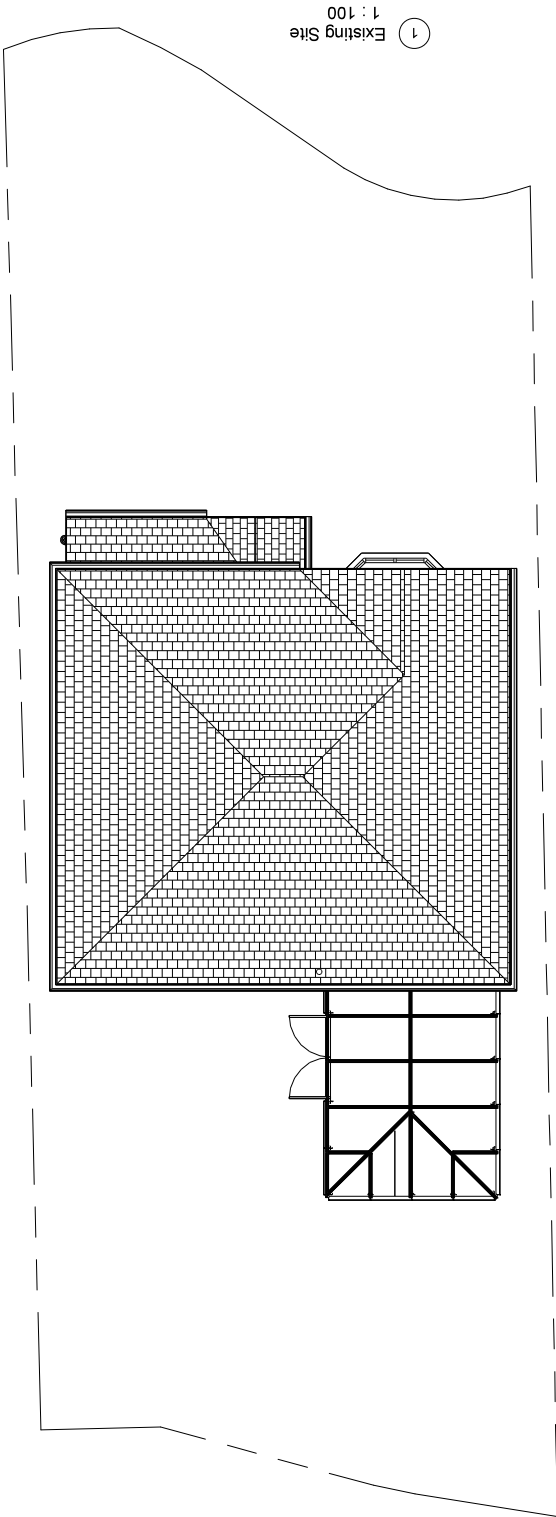

INDIGO DESIGN (Part of 3dcadwales Ltd) 5 Ashtea Drive, Merthyr Tydfil, CF47 0NY. Tel: 01685 385745. Mob - 07940913216 Email: philip@3dcadwales.co.uk		Indigo 3d Design	
This Drawing is Copyright Indigo Design and is to be used on site and not scaled from this drawing		DRAWING NUMBER AHC-04	
PURPOSE OF ISSUE Planning Approval		PROJECT Demolish conservatory and construct single storey rear extension	
SHEET		Site Plans	
Address 39 Anthony Hill Court, Penrebach, Merthyr Tydfil, CF48 4AZ		Checked by JH	
Drawn by PH		Scale (@ A3) 1 : 100	
Rev No A	Issue	Description	Date 13/03/2025