




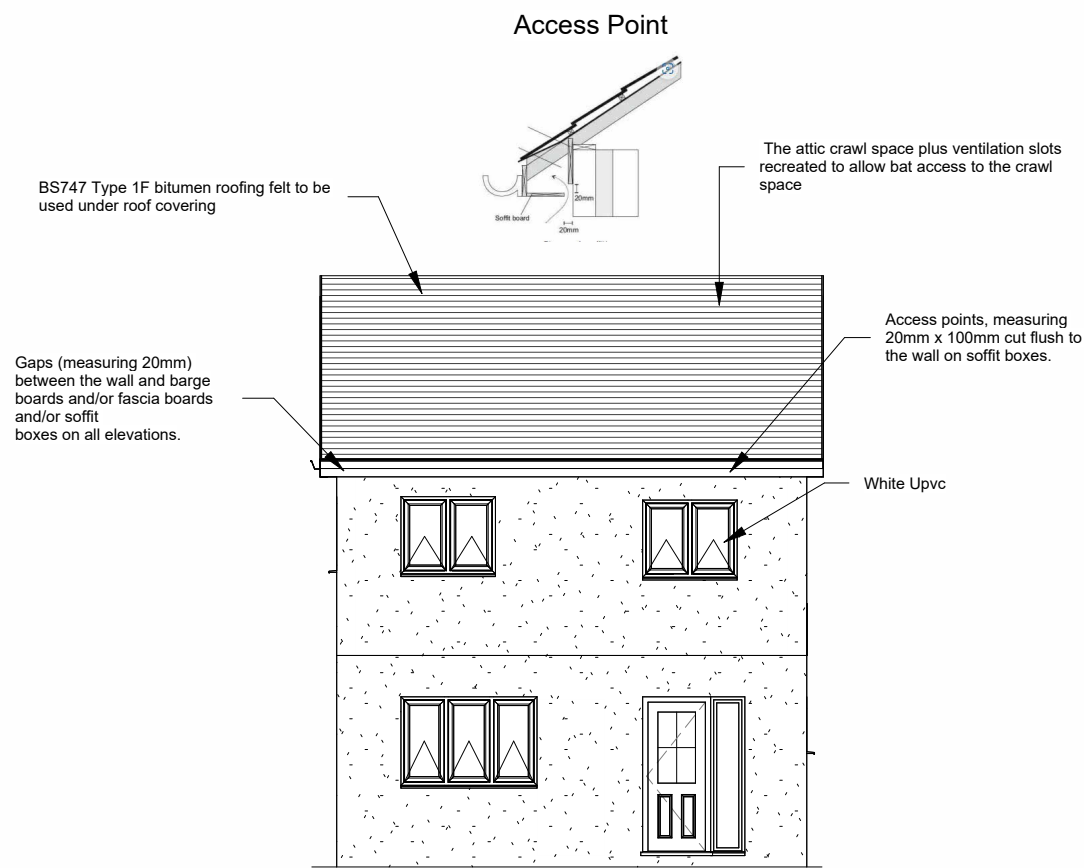


1 Proposed Front Elevation
1 : 100

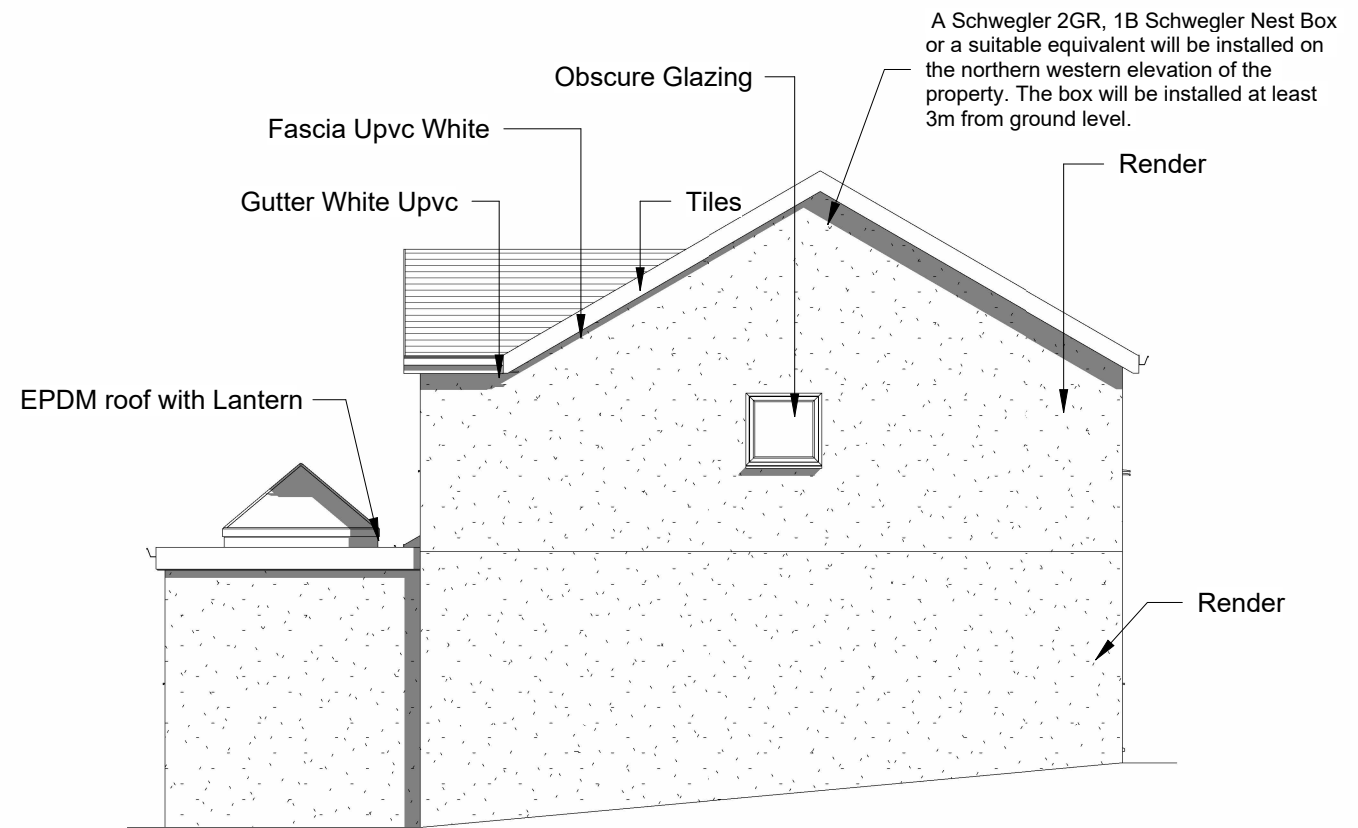

3 Proposed Side 1 Elevation
1 : 100

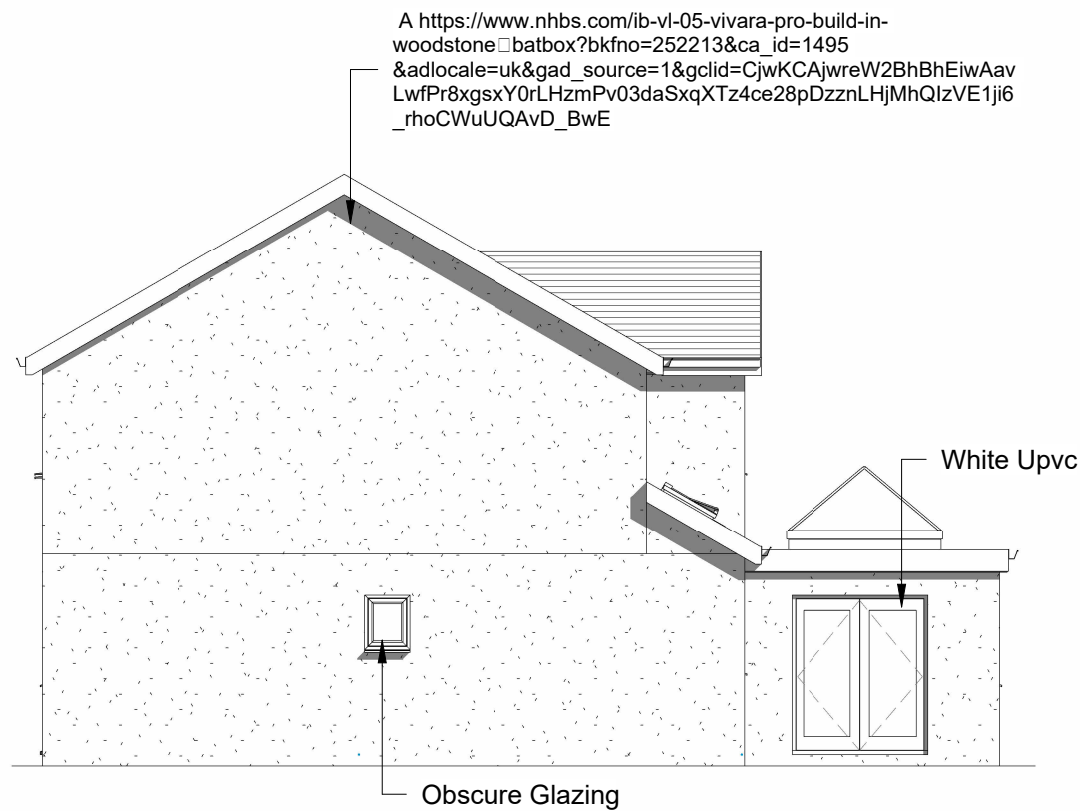

4 Proposed Side 2 Elevation
1 : 100

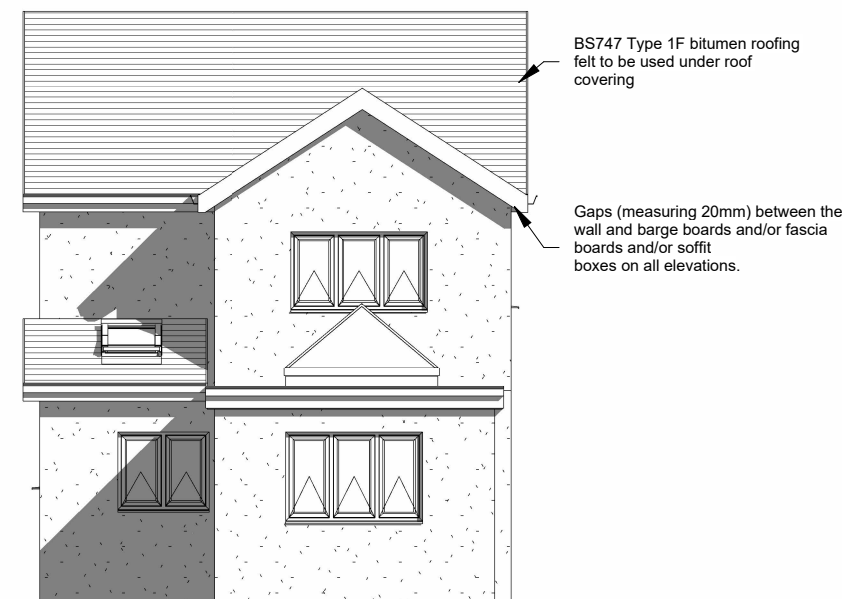

2 Proposed Rear Elevation
1 : 100

INDIGO DESIGN (Part of 3dcadwales Ltd) 5 Ashlea Drive,
Merthyr Tydfil, CF47 0NY Tele 01685 385746 Mob -
07940913216 Email: philip@3dcadwales.co.uk

This Drawing is Copyright,
Dimensions to be checked
on site and not scaled from
this drawing



PURPOSE OF ISSUE	DRWAING NUMBER
Planning Approval	ST-05


PROJECT	Single storey extension to side
---------	---------------------------------

SHEET	Proposed Elevations
-------	---------------------


Address	Sardis Congregational Chapel, Station Terrace, Bedlinog, CF46 6TT
---------	--

Checked by	Drawn by	Scale (@ A3)
JH	PH	1 : 100


Rev No	Description	Date
A	Issue	15/09/2023
B	Finishes amended	26/10/2023
C	Cladding changed to render	01/11/2023
D	Ecology enhancements	27/11/2024

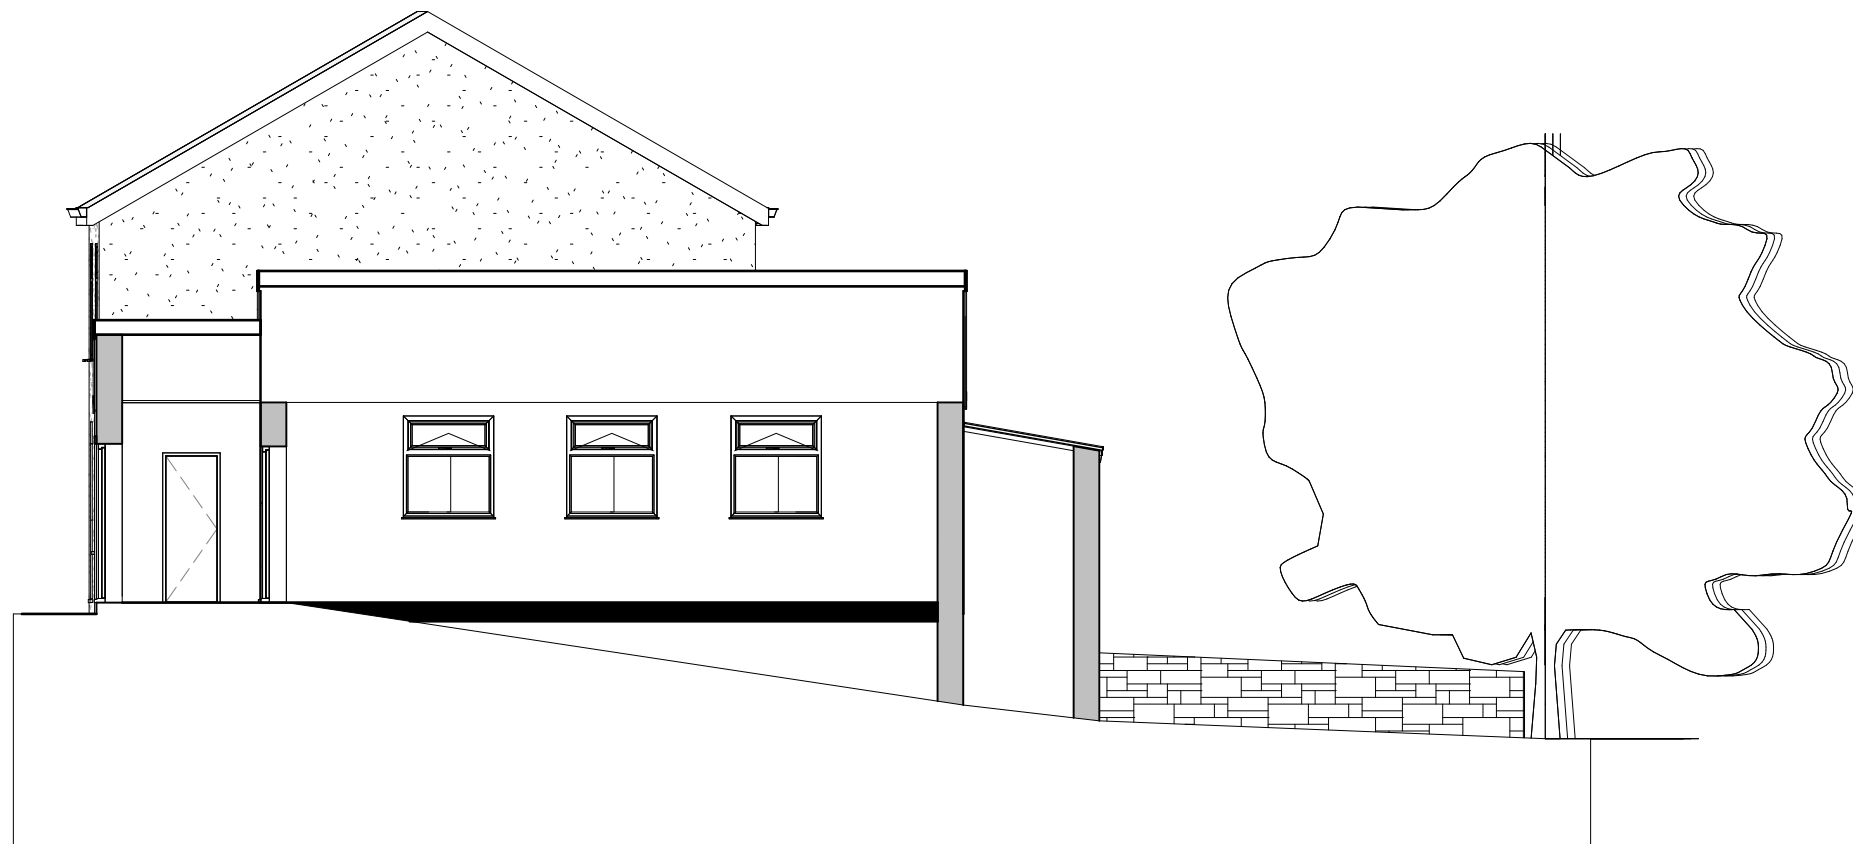

1 Existing Section
1 : 100

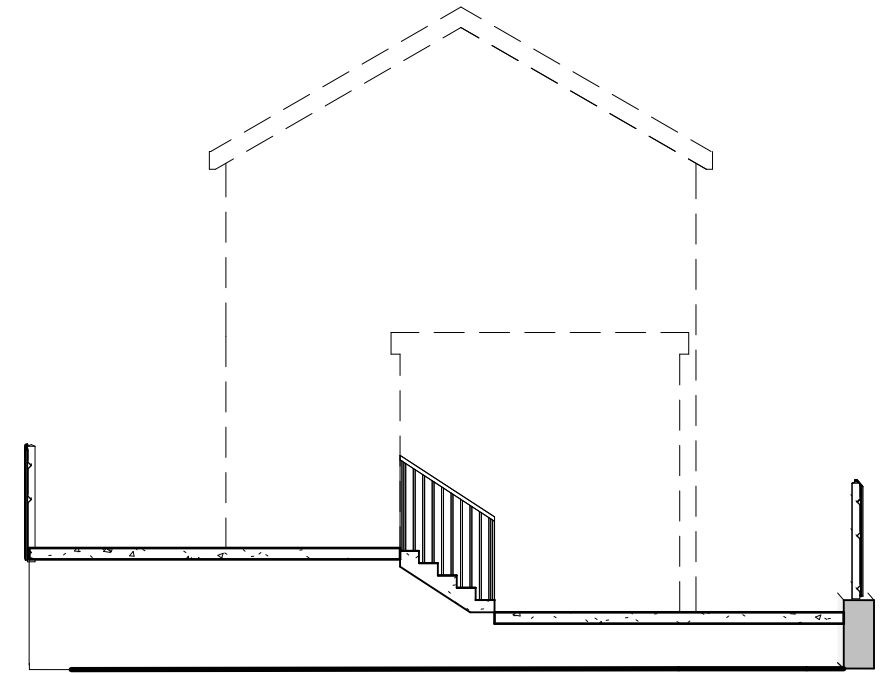

B Proposed Section B
1 : 100

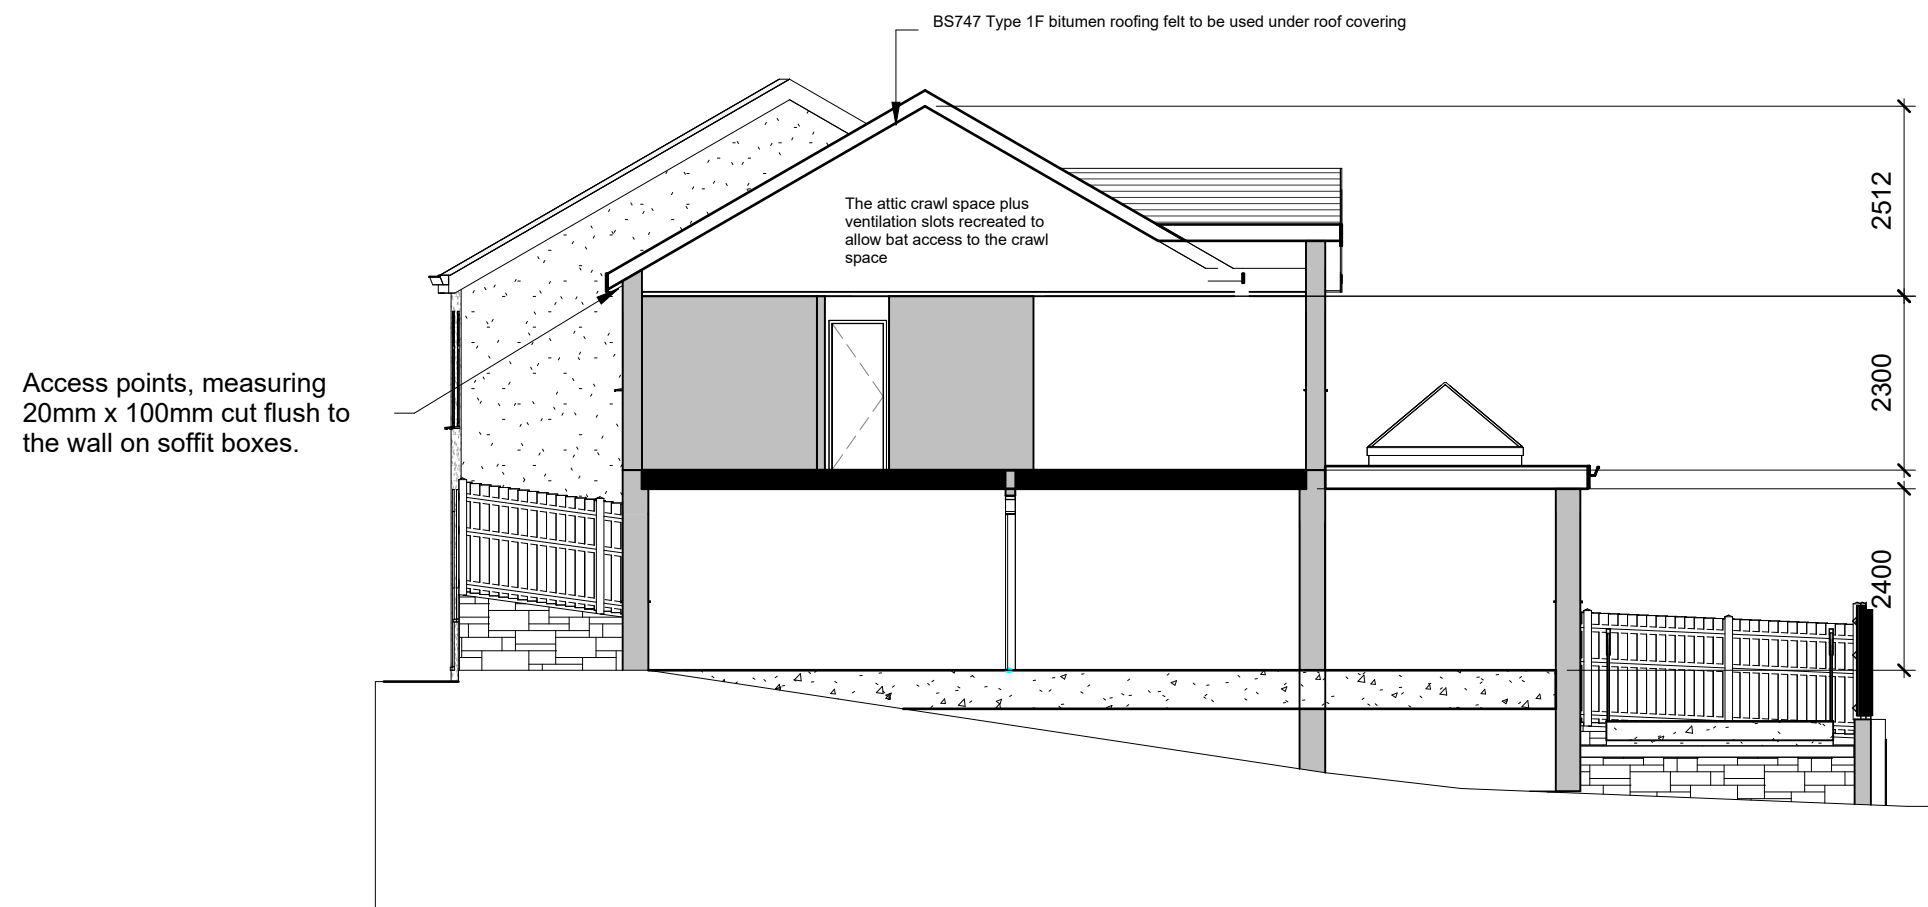

A Proposed Section A
1 : 100

INDIGO DESIGN (Part of 3dcadwales Ltd) 5 Ashlea Drive,
Merthyr Tydfil, CF47 0NY Tele 01685 385746 Mob -
07940913216 Email: philip@3dcadwales.co.uk

This Drawing is Copyright,
Dimensions to be checked
on site and not scaled from
this drawing



PURPOSE OF ISSUE	DRWAING NUMBER
Planning Approval	ST-06

PROJECT
Single storey extension to side

SHEET
Sections

Address
Sardis Congregational Chapel, Station Terrace, Bedlinog, CF46 6TT

Checked by	Drawn by	Scale (@ A3)
JH	PH	1 : 100

Rev No	Description	Date
A	Issue	15/09/2023
B	Ecology enhancements	27/11/2024

