


SECRET FIX BLACK ALUMINIUM PANELLED
RAINSCREEN SYSTEM
13/3 BLACK CORRUGATED PANEL EXAMPLES



IMPORTANT NOTE:
ALL DIMENSIONS AND LEVELS SHOWN ON THIS DRAWING ARE TO BE CHECKED BY THE CONTRACTOR MANUFACTURER PRIOR TO THE COMMENCEMENT OF ANY WORKS ON SITE OR THE MANUFACTURE OF ANY SITE COMPONENTS.
THIS DRAWING IS NOT TO BE SCALED.
DIMENSIONS ARE INDICATED IN MILLIMETRES UNLESS CLEARLY STATED OTHERWISE.
COPYRIGHT OF THIS DRAWING BELONGS SOLELY TO CUBE PSL.
LIMITATIONS & THIRD PARTY CLAUSE:
WHERE PARTS OF THE PROPERTY WERE COVERED OR INACCESSIBLE AT TIME OF SURVEY POSITIONS OF ELEMENTS ARE MARKED 'ASSUMED' ACCORDINGLY.


PROPOSED SHOPFRONT ELEVATION

Scale: 1 : 100 @A1

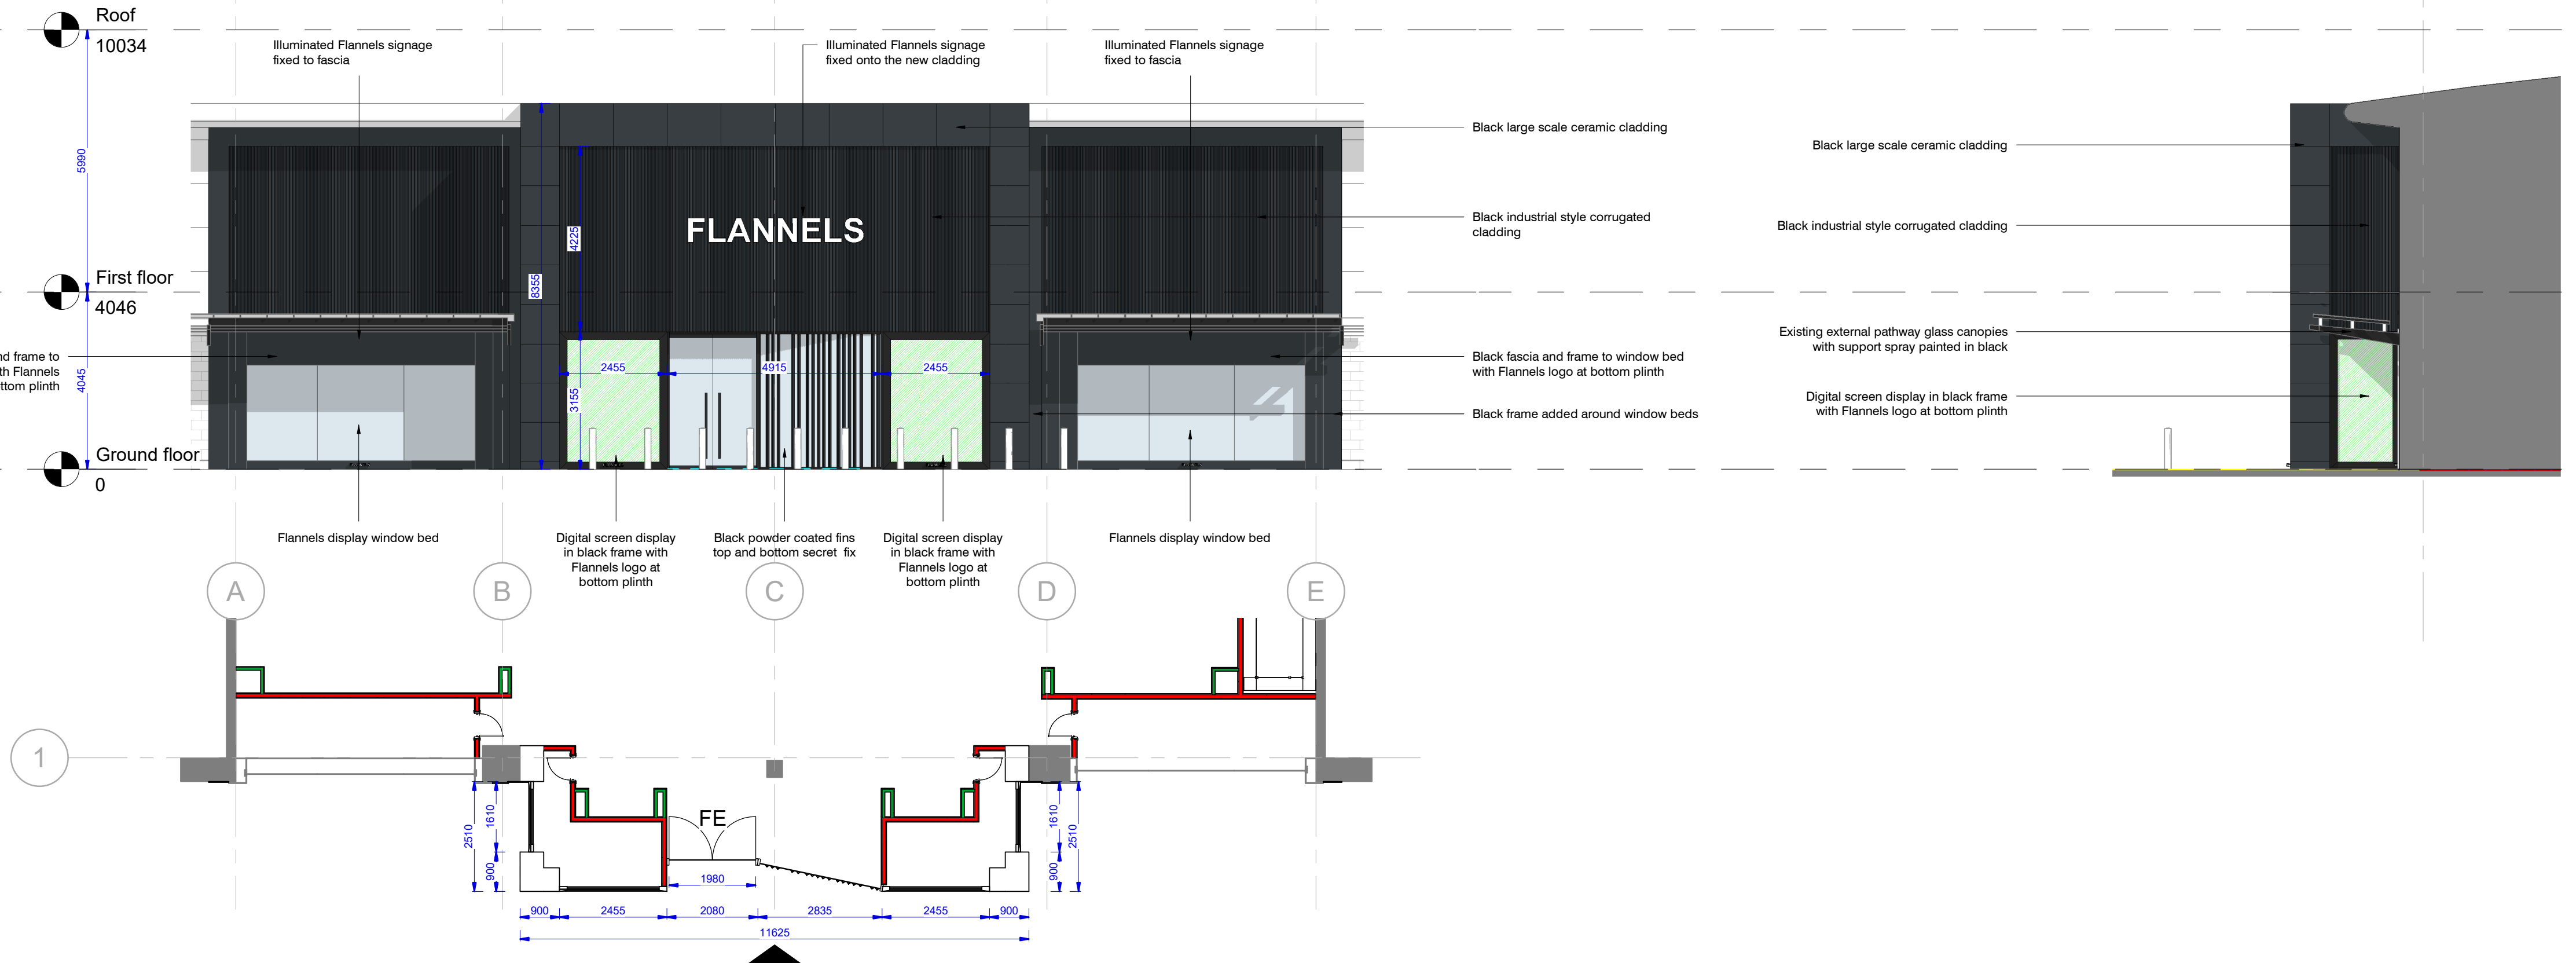


PROPOSED ENTRANCE CANOPY PLAN

Scale: 1 : 100 @A1

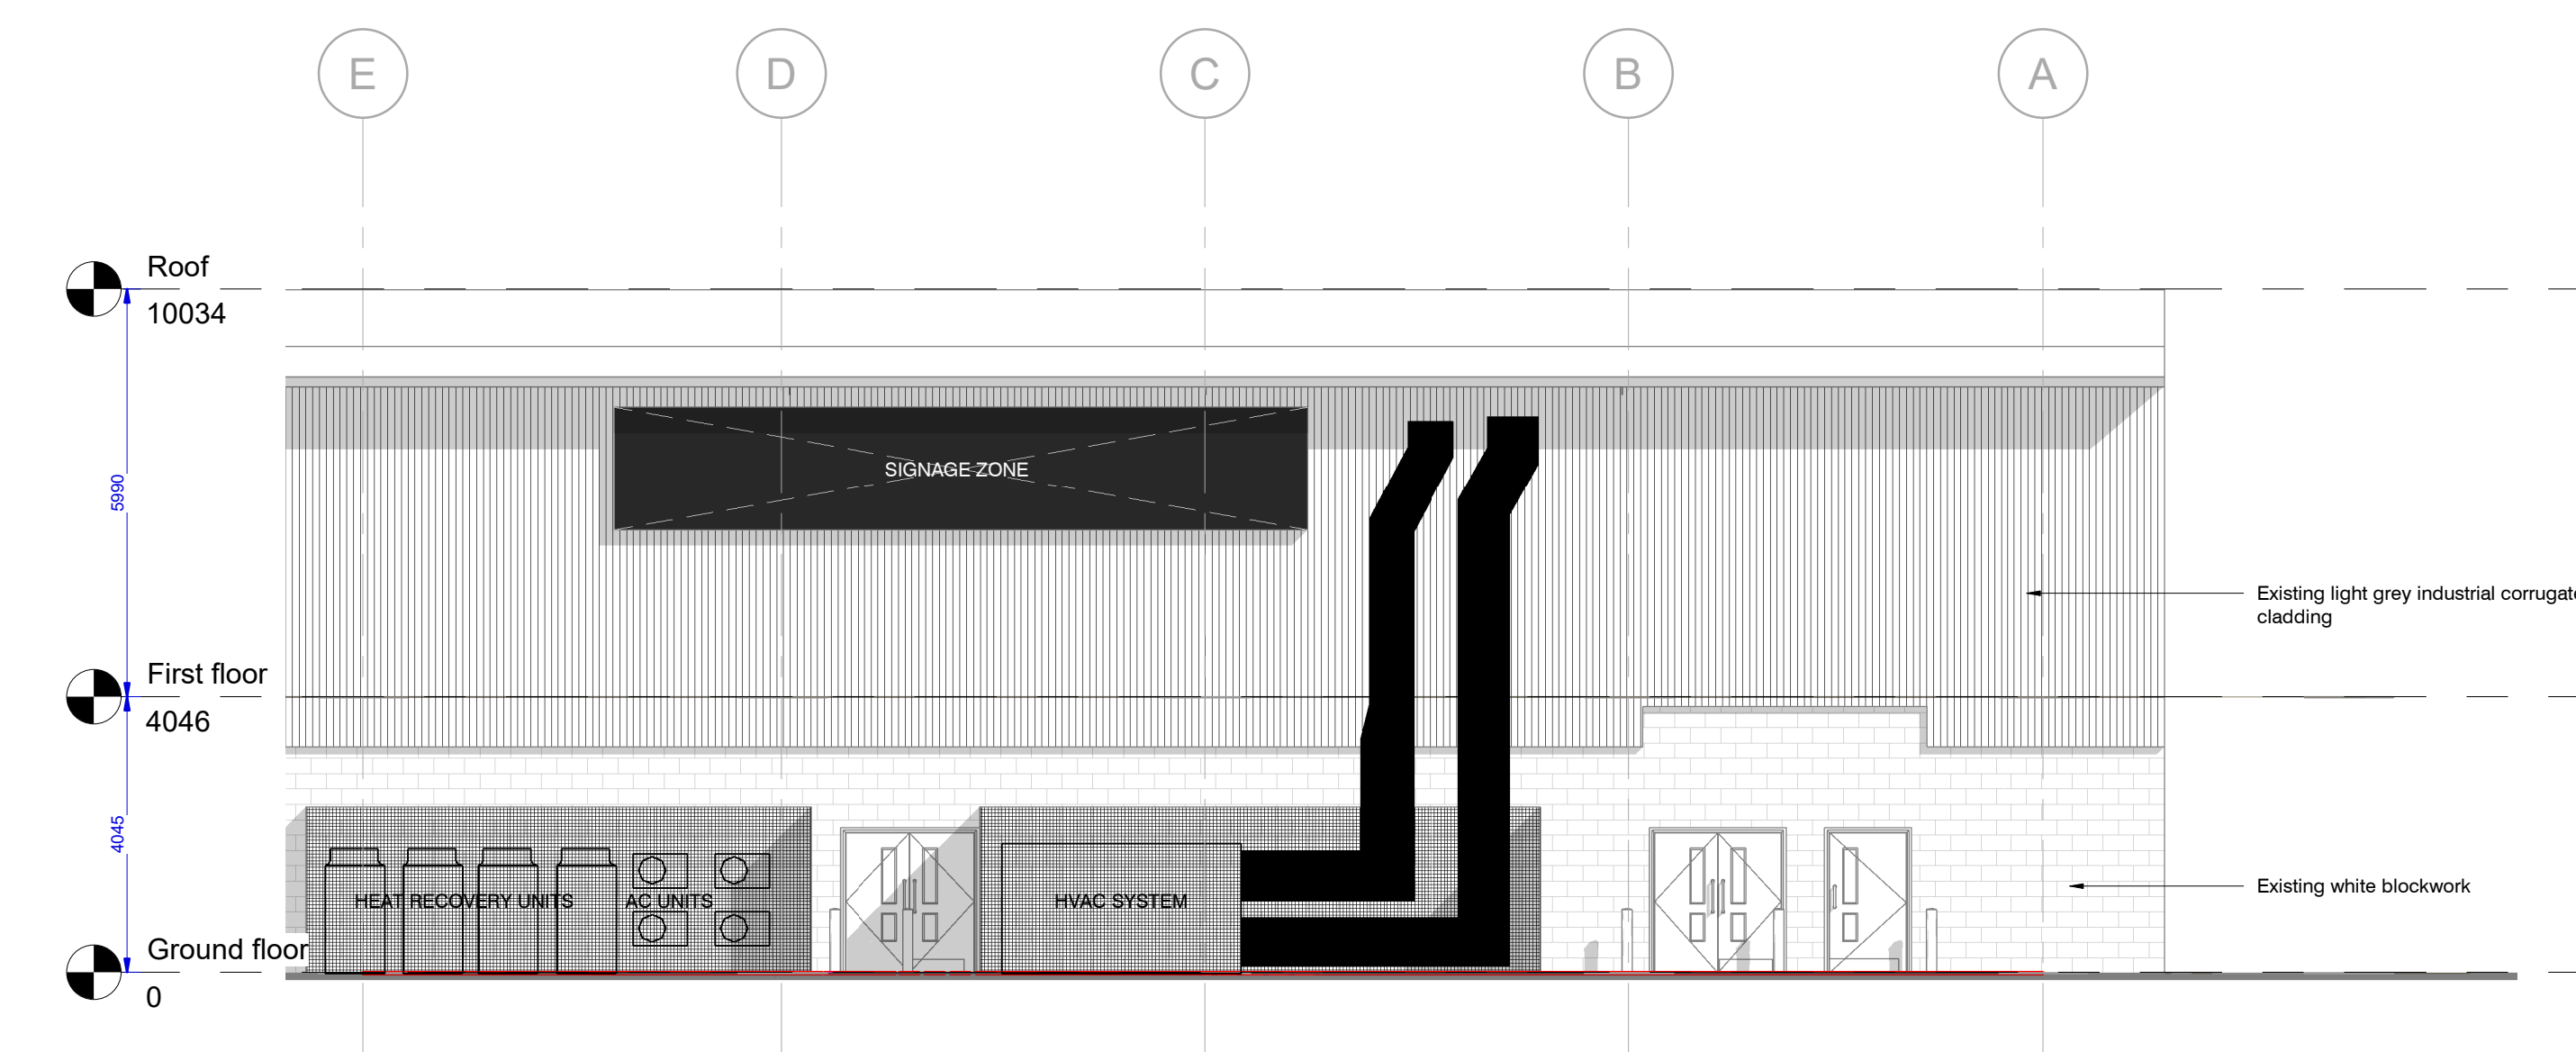

PROPOSED REAR ELEVATION

Scale: 1 : 100 @A1

 

REV	DESCRIPTION	DATE	BY
B	DIP 1	29.02.21	LL
A	2x signage omitted	07.01.21	LL

REVISIONS

CLIENT

Frasers.com

PROJECT
Former Debenhams
Retail Park Swansea Rd, Unit 9 Cylathfa
Methyr Tydfil CF48 1HY

DRAWING TITLE
PROPOSED ELEVATIONS

DRAWN BY
LL

CHECKED BY
KH

DATE
10/12/20

SCALE
1 : 100 @ A1

DRAWING NO.
CPS20 102 PL 009 B