



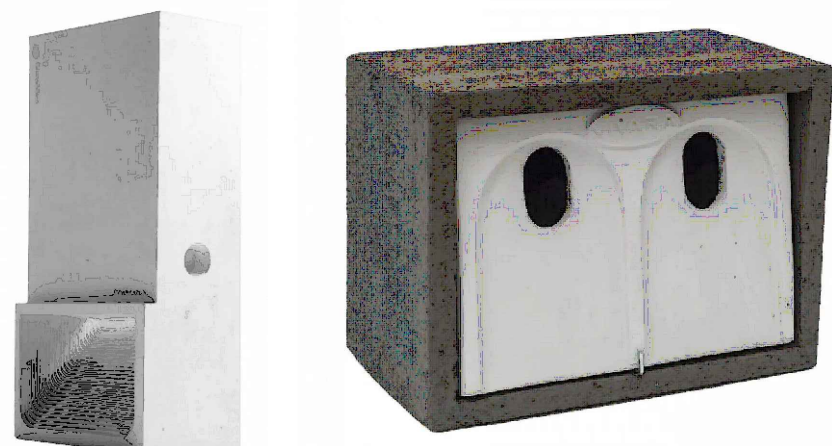


NHBS Bat Block


Vivara Pro WoodStone House Sparrow Nest Box

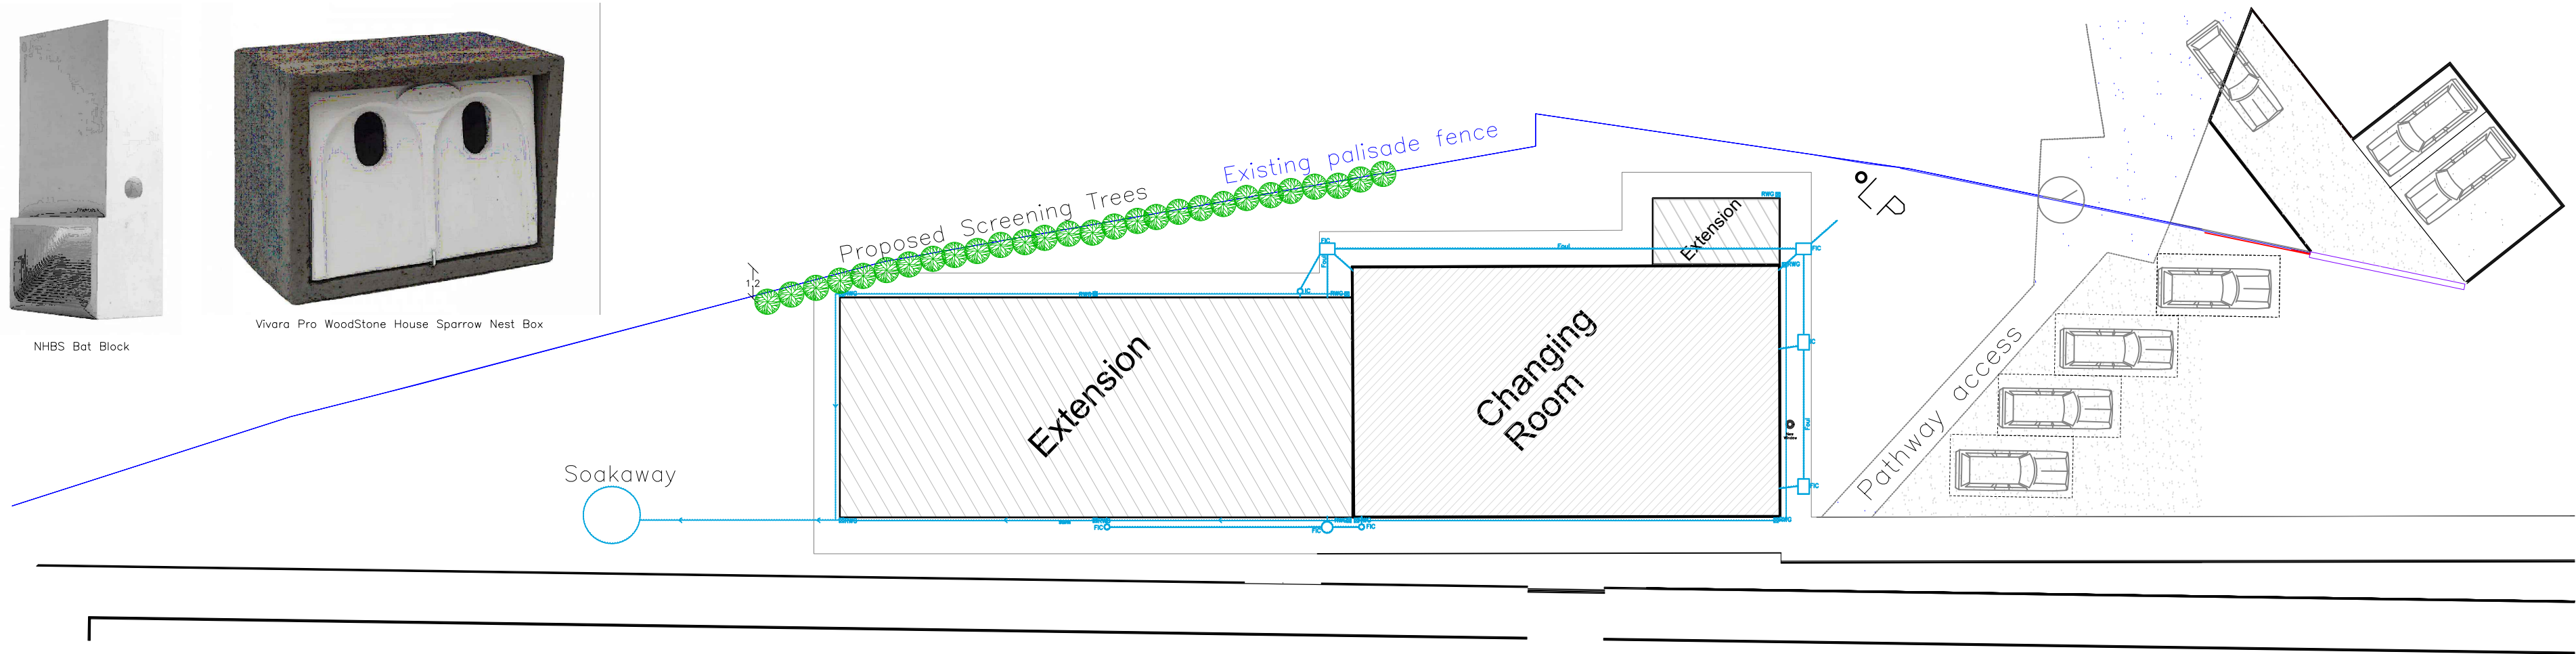


Proposed Partial Block Plan
1:200

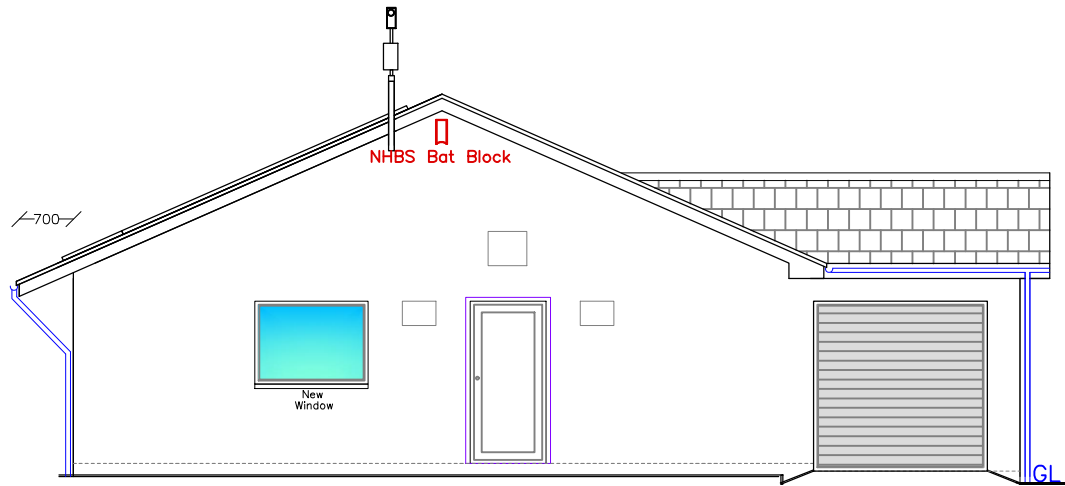


Proposed Side Elevation
1:100

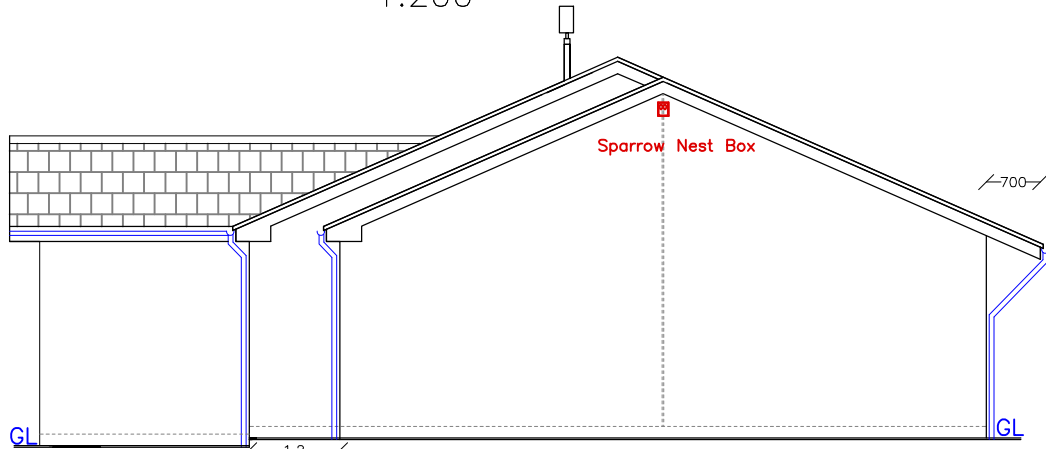


Proposed Side Elevation
1:100

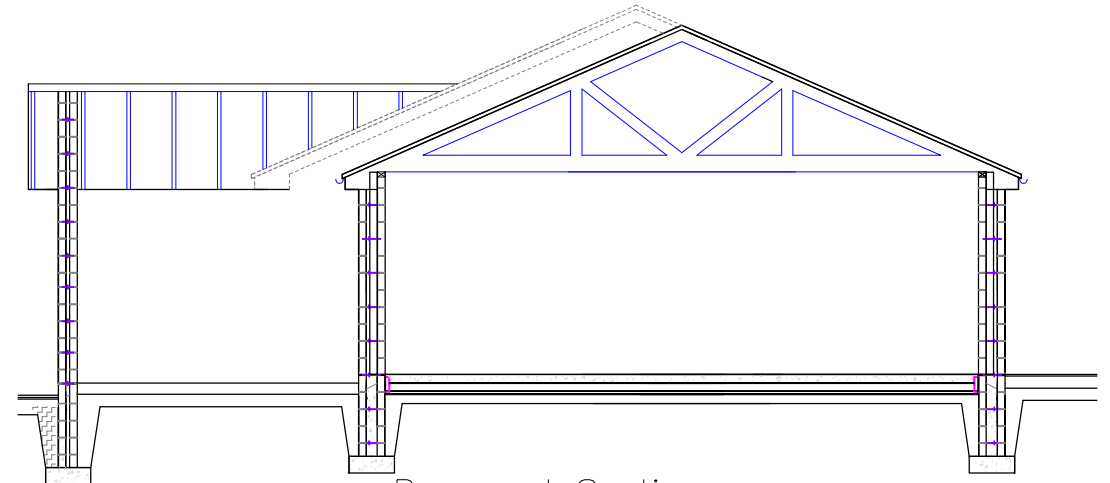


Proposed Section
1:100

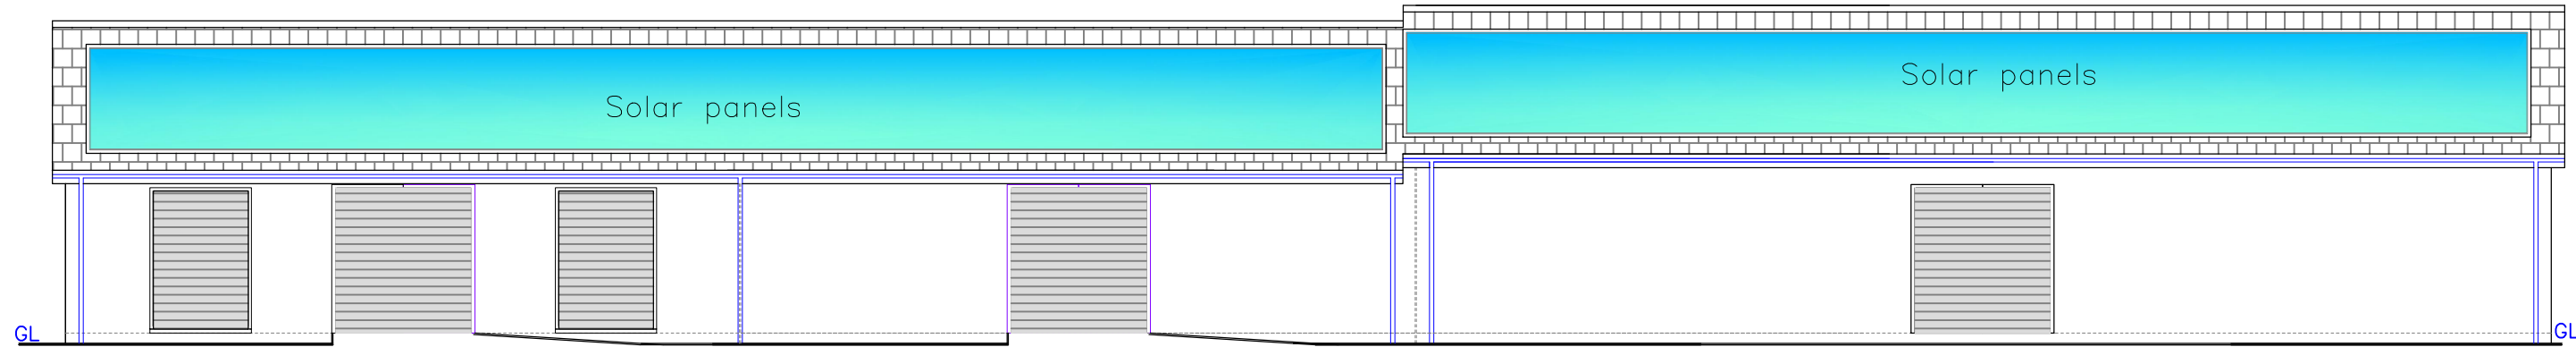

Proposed Front Elevation
1:100
[Closed Shutters]

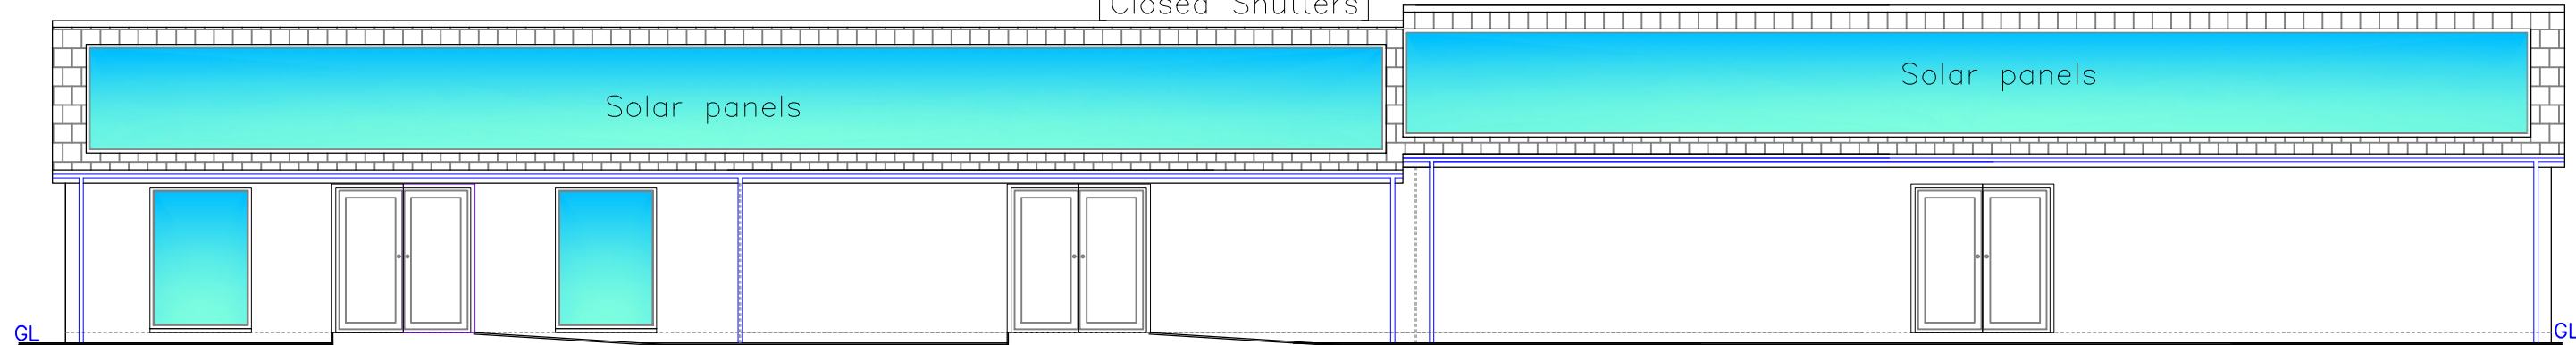

Proposed Front Elevation
1:100

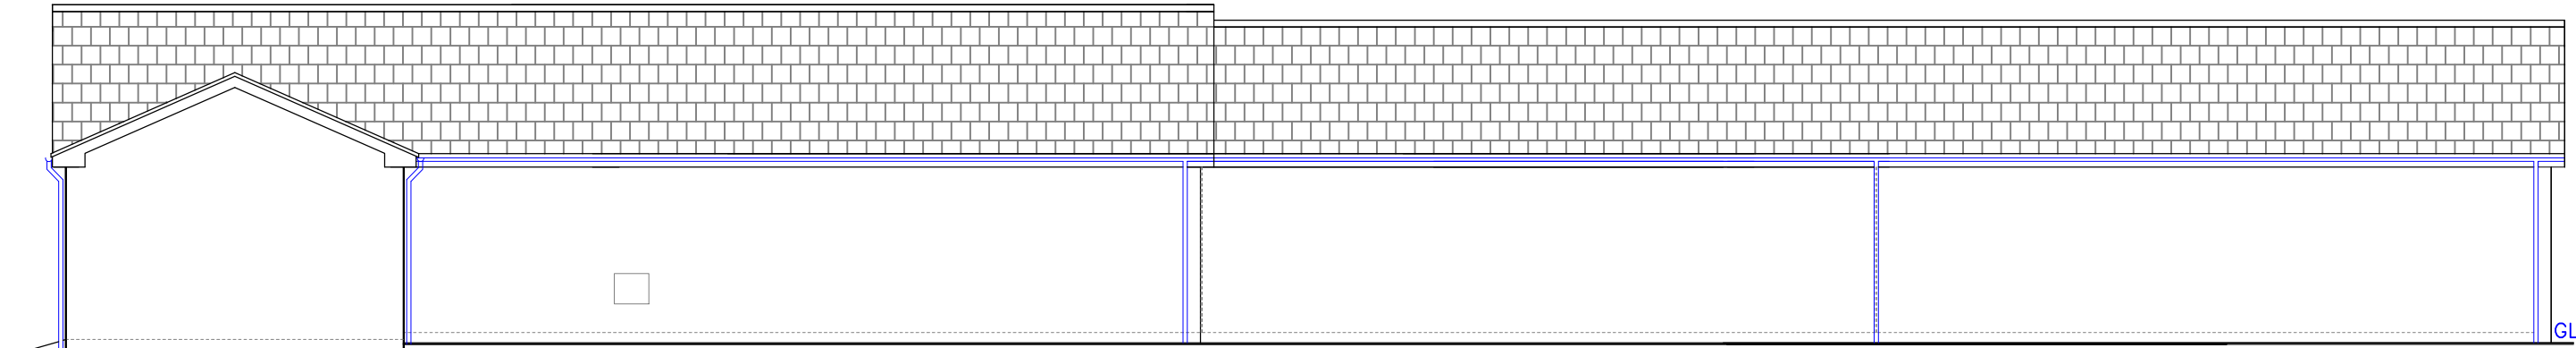

Proposed Rear Elevation
1:100

Finishes	
Roof:	Con tile matching extg
External walls:	Render matching extg
Windows/Doors:	Grey
Fascia:	White uPVC
RWG's:	Black uPVC
Enclosure:	Steel post and mesh panels in green matching extg

REVISION:	12.11.23
	Bat/Sparrow Enhancement



Address
SO 06148 06194
Mountain Hare Playing Fields
Mansfield Terrace
Merthyr Tydfil CF47 0LB

Project
Proposed new extension to
changing rooms with internal
re-arranged layout and
New Fence to Lower Pitch

Drawing Status: FOR PLANNING PURPOSES ONLY

Drawn by	Date	Scale
PT	SEPT 23	1:100 1:200

Title	Page
Proposed Plans and Elevations	A2

Draw No	MT HARE EXT 04B
---------	-----------------