




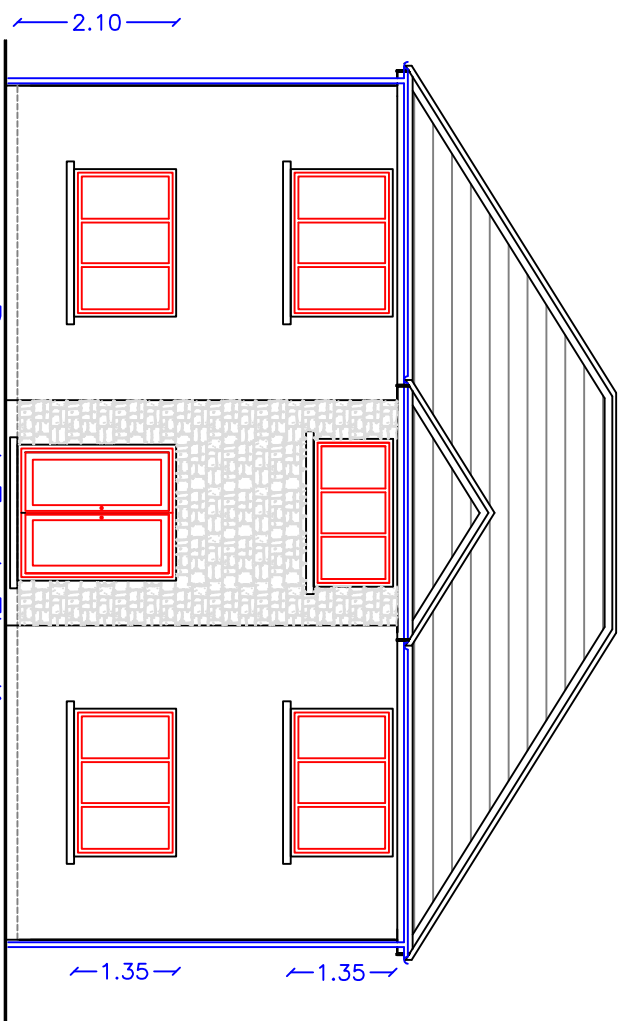


Proposed Front Elevation
1:100

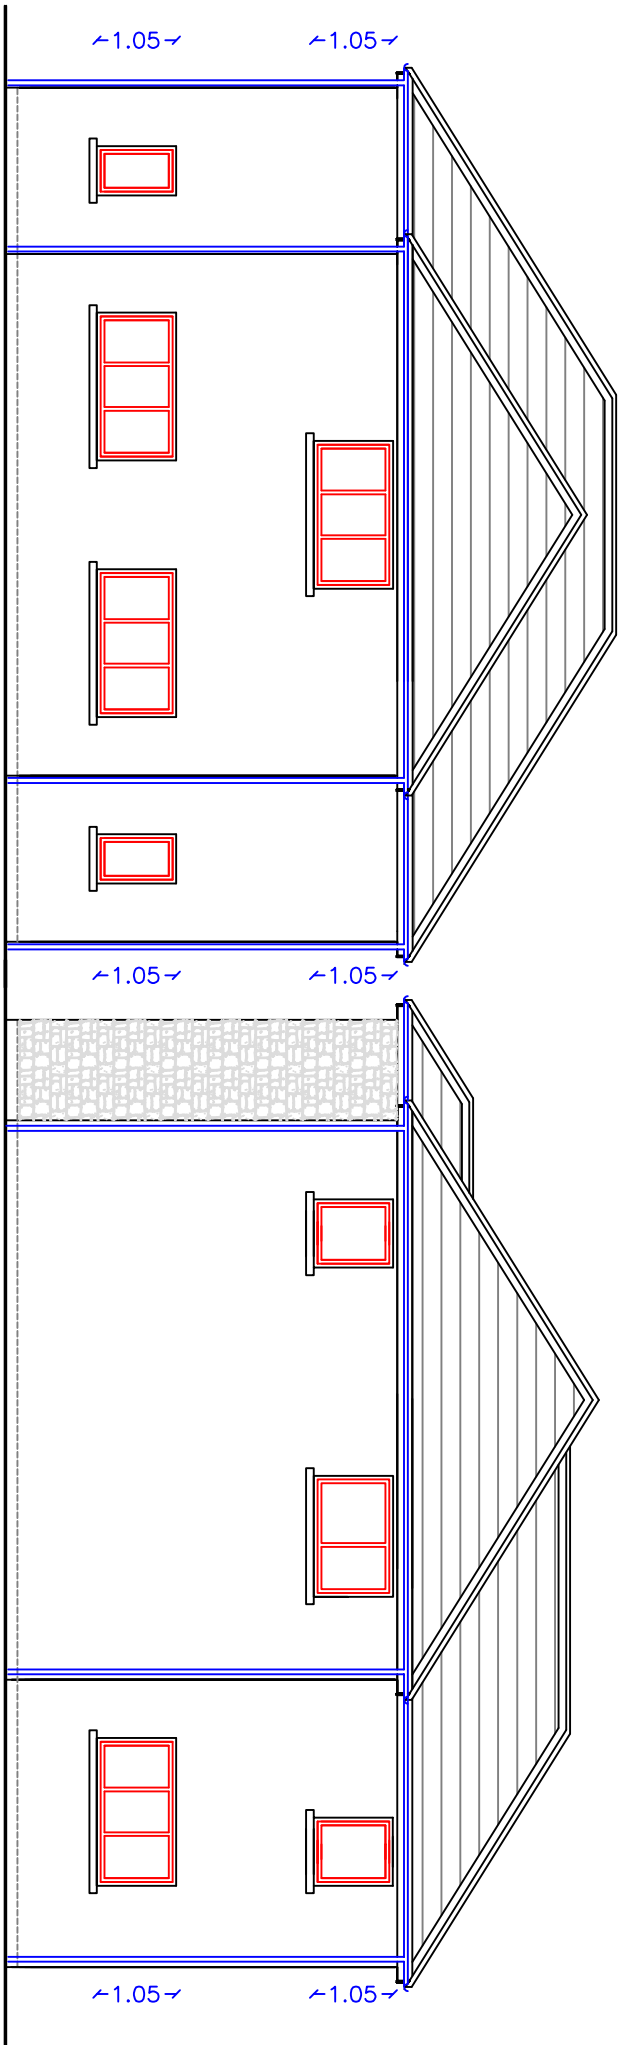


Proposed Rear Elevation
1:100

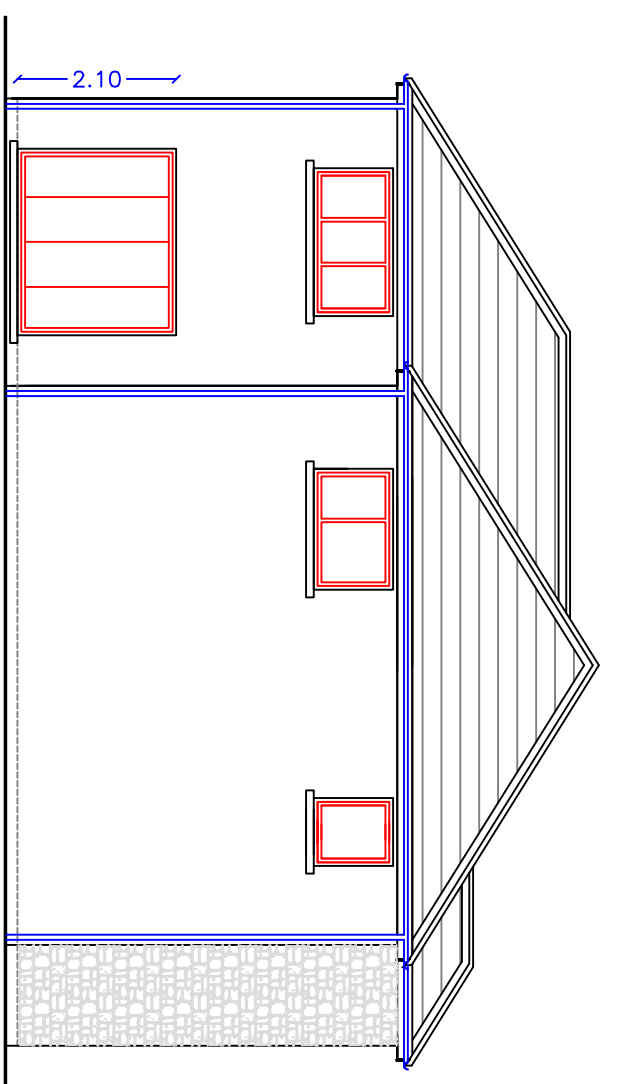


Proposed Side Elevation
1:100

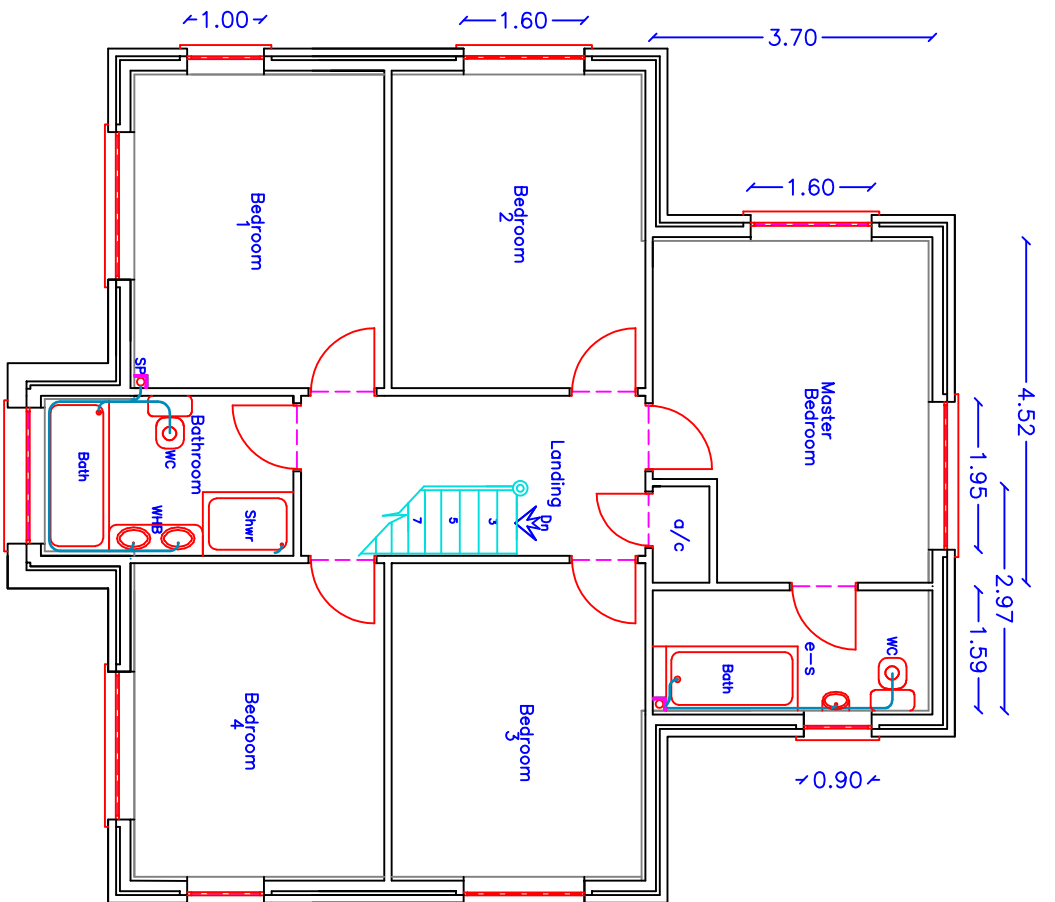


Proposed First Floor Plan
1:100

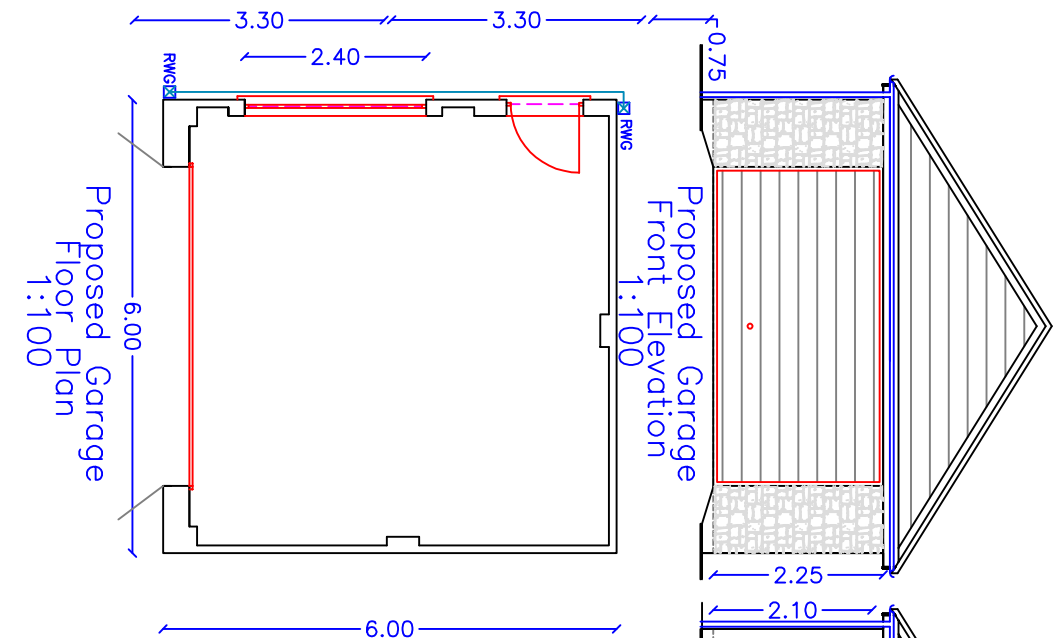


Proposed Garage
Front Elevation
1:100

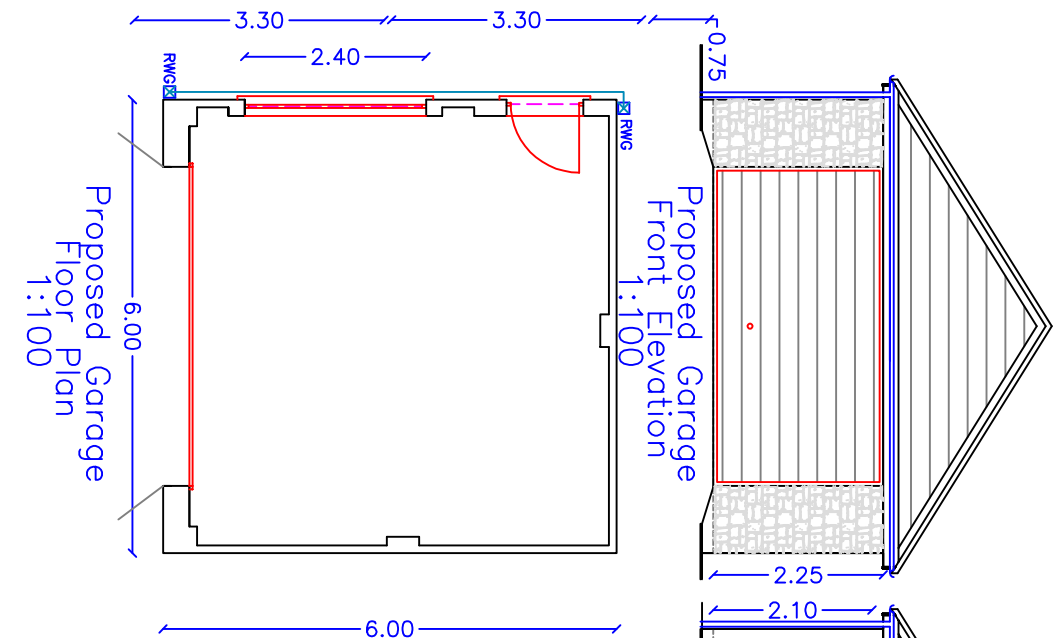


Proposed Garage
Side Elevation
1:100

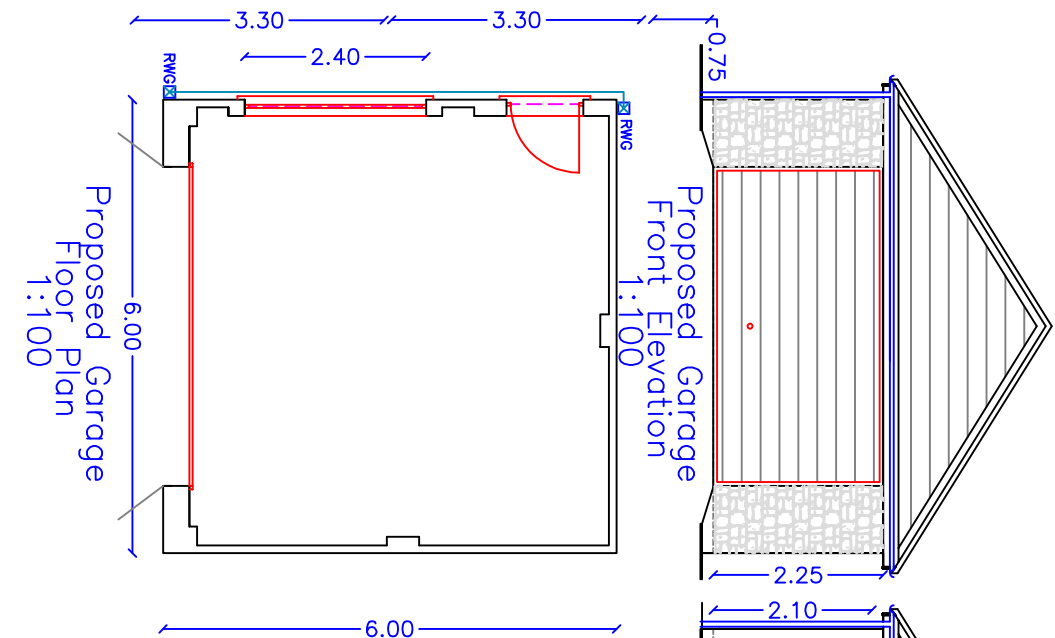


Proposed Garage
Side Elevation
1:100

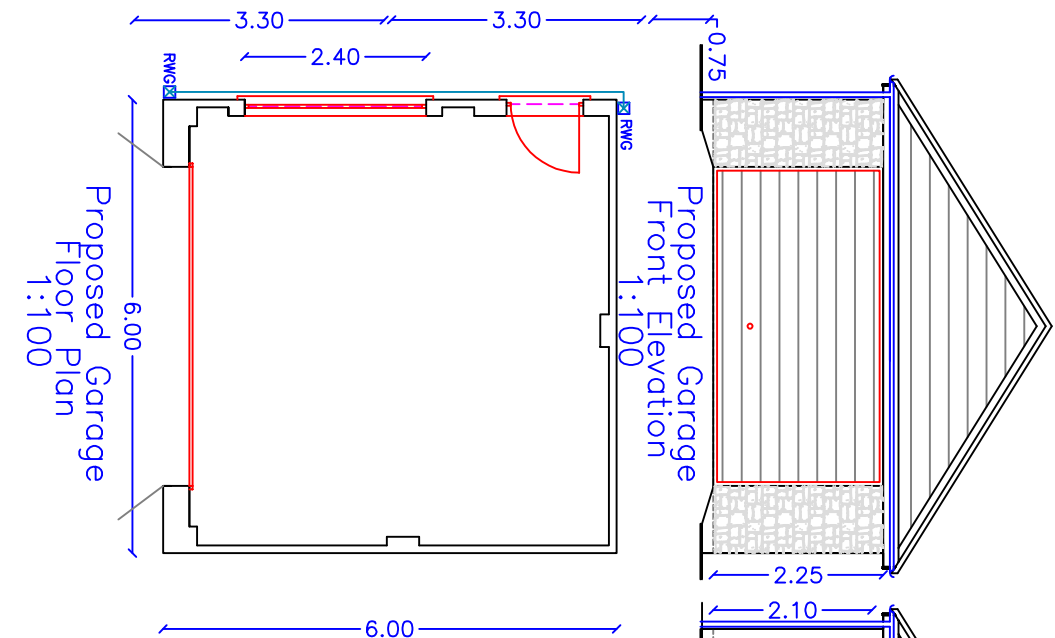


Proposed Garage
Rear Elevation
1:100

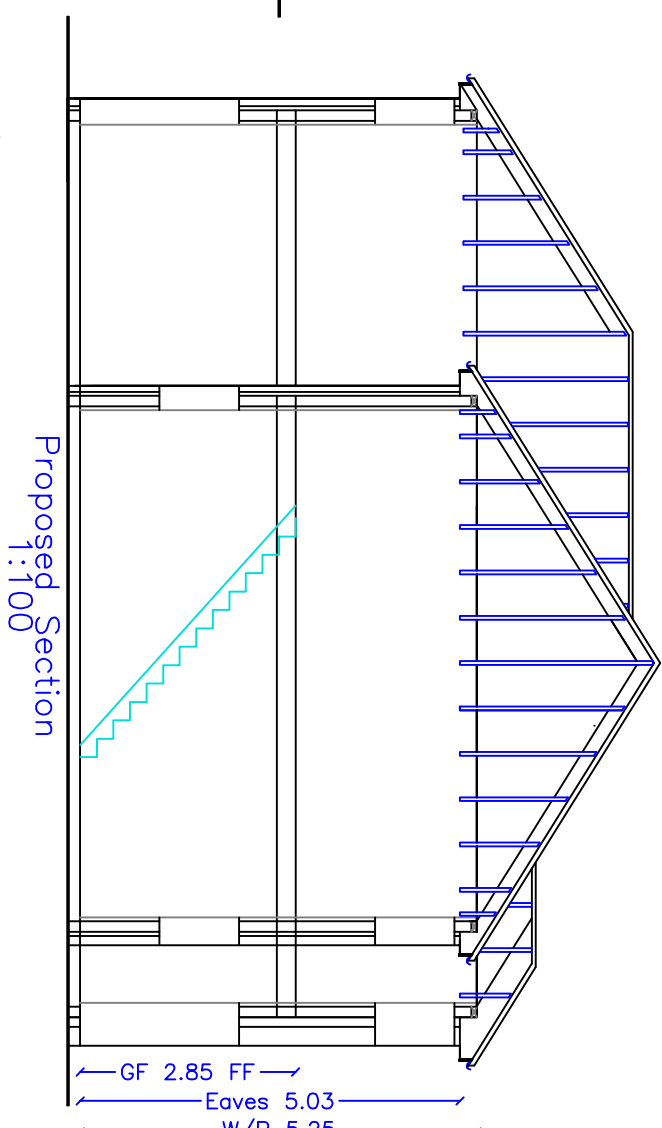

Proposed Section
1:100

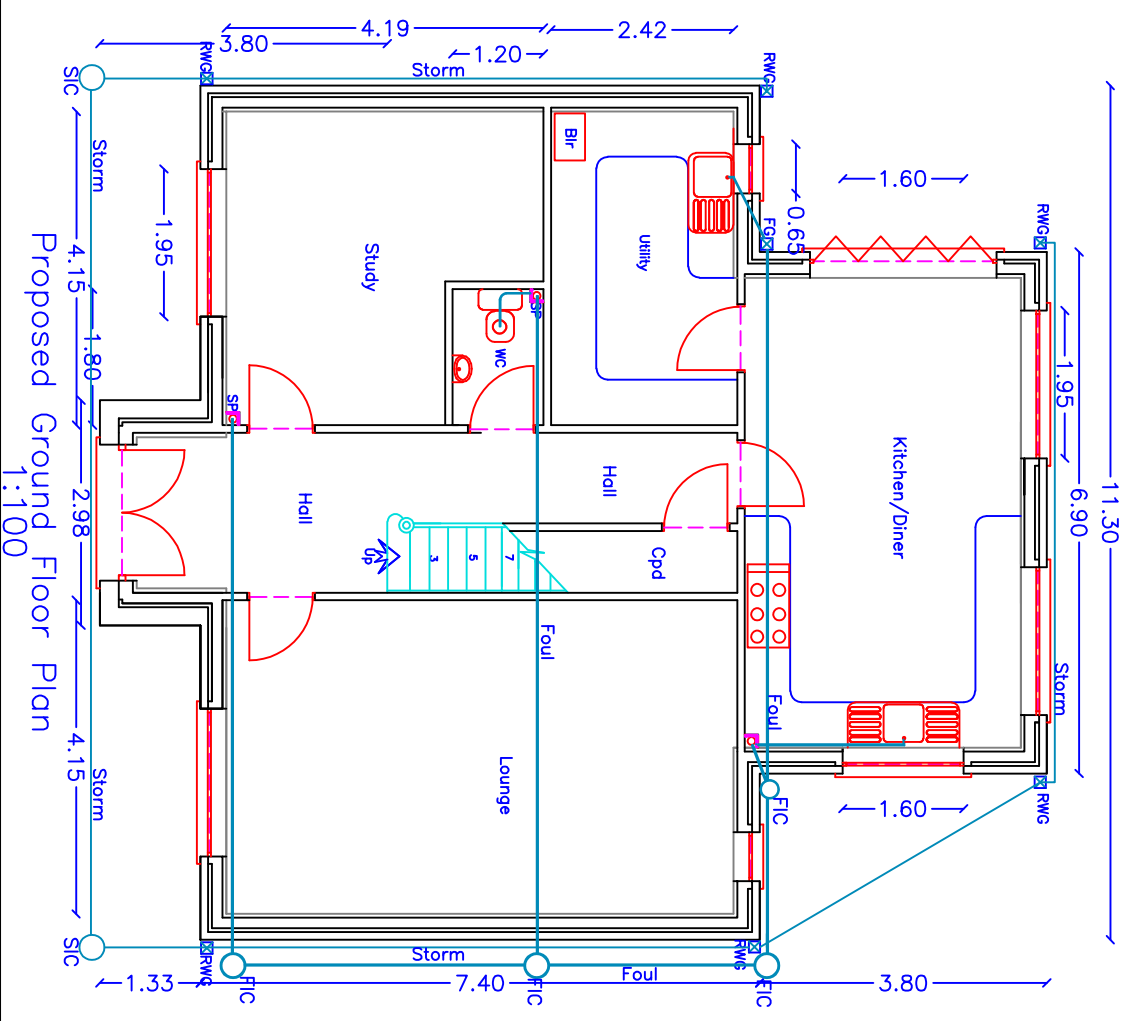

Proposed Ground Floor Plan
1:100

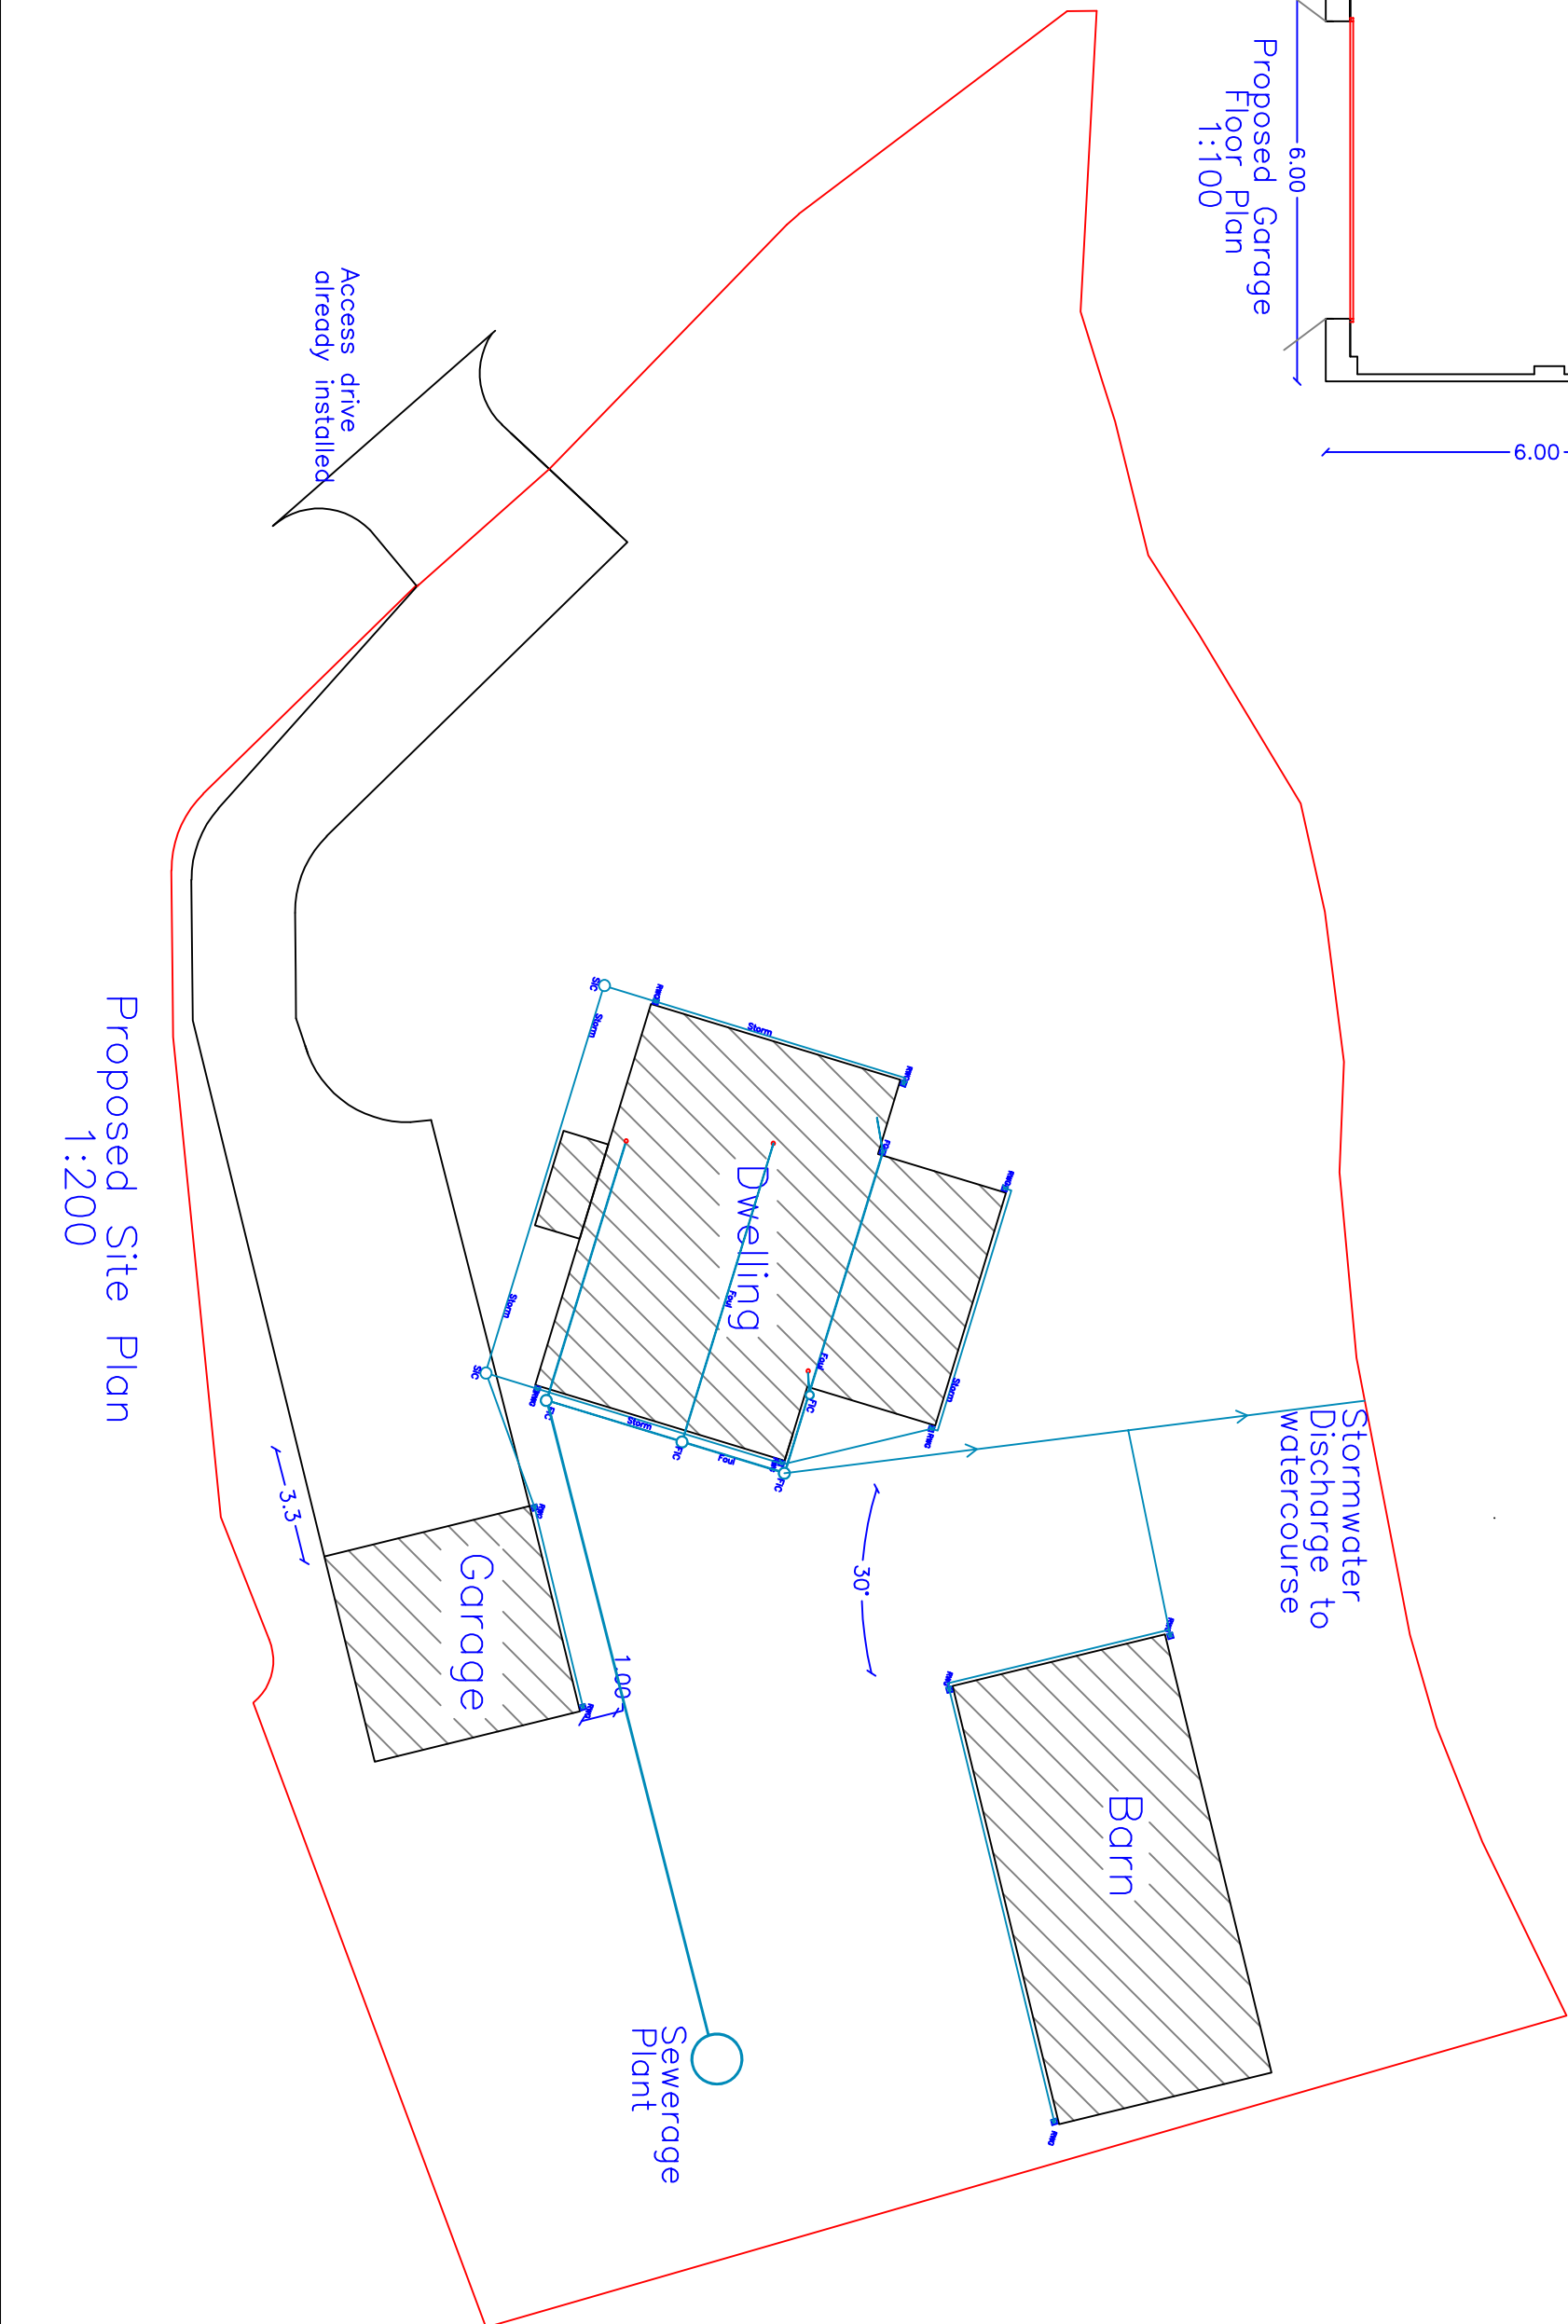

Proposed Site Plan
1:200



Building Planning Application Support

Paul Thomas: BSc (Hons)
Tel: 01685 559230. Mob: 07908 725065

Email: utopiades@hotmail.com

Issued Only for Purpose Indicated

Drawing Status: FOR PLANNING PURPOSES ONLY

Client: Mr. Ryan Williams

27, Chapel Street

Abercrombie

Merthyr Tydfil,

CF48 1RX

Project: Proposed New Detached Dwelling,

Double Garage and Barn at

Land to the Rear of 8-15 Newton Street

Abercrombie

Merthyr Tydfil,

CF48 1RX

Drawn by PT Date 29.08.19 Scale 1:100 1:200

Title Proposed Plans, Elevations & Section Paper A2

Drwg No NEWTON 02A