





STREET ELEVATION EXISTING

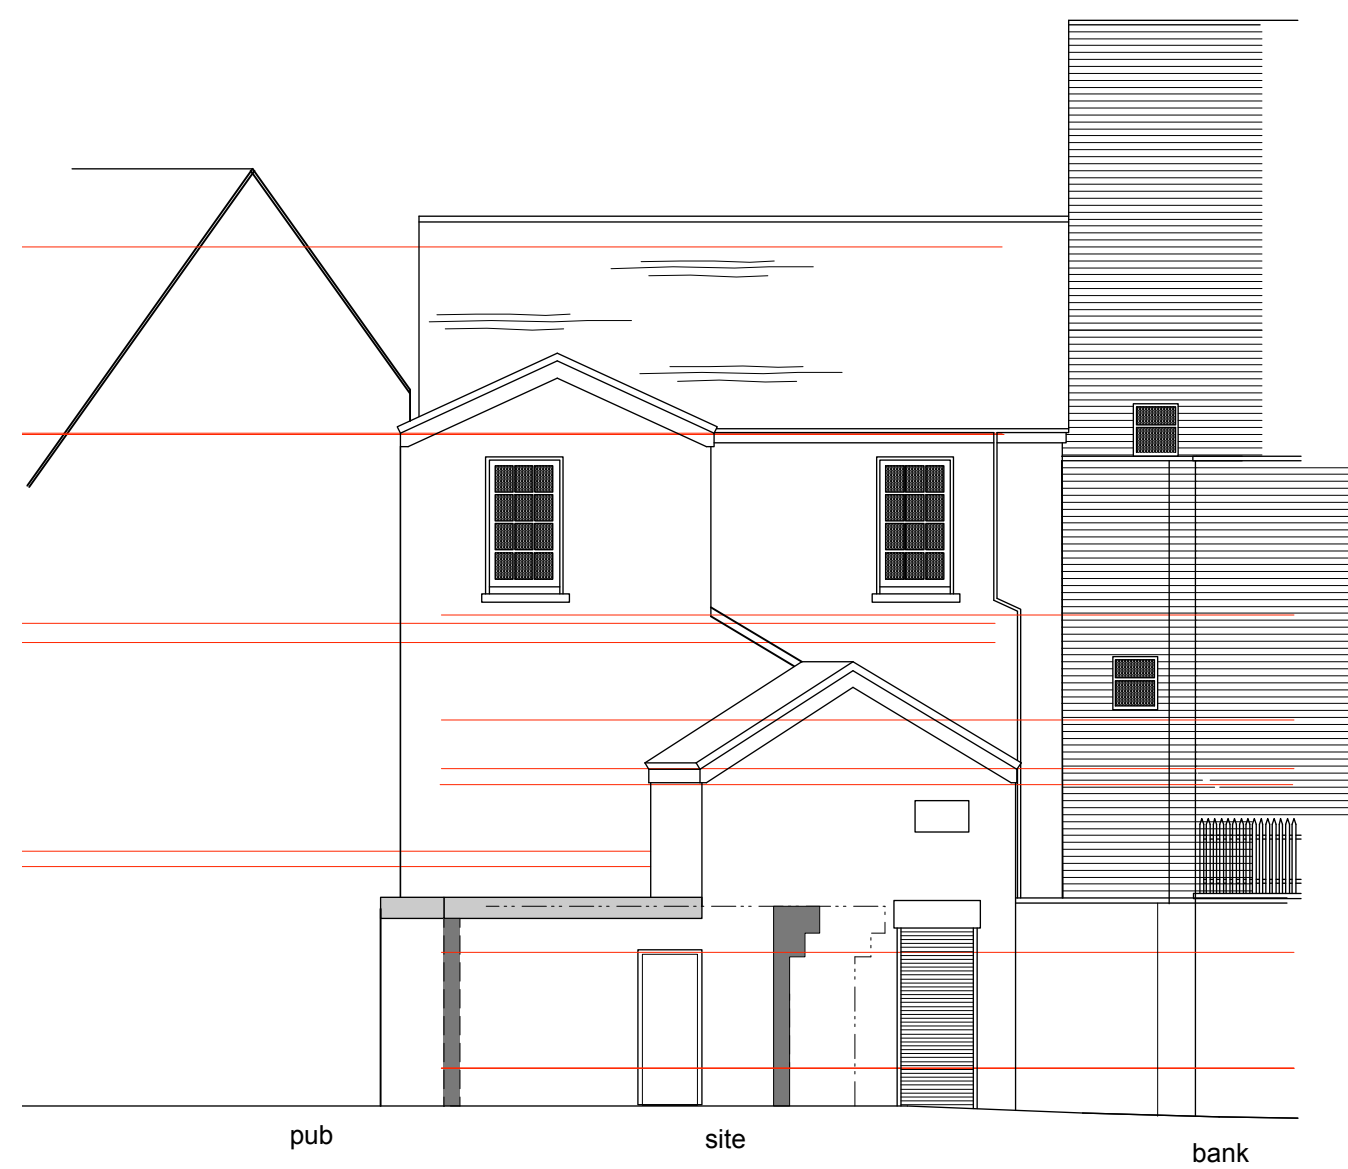


REAR ELEVATION EXISTING

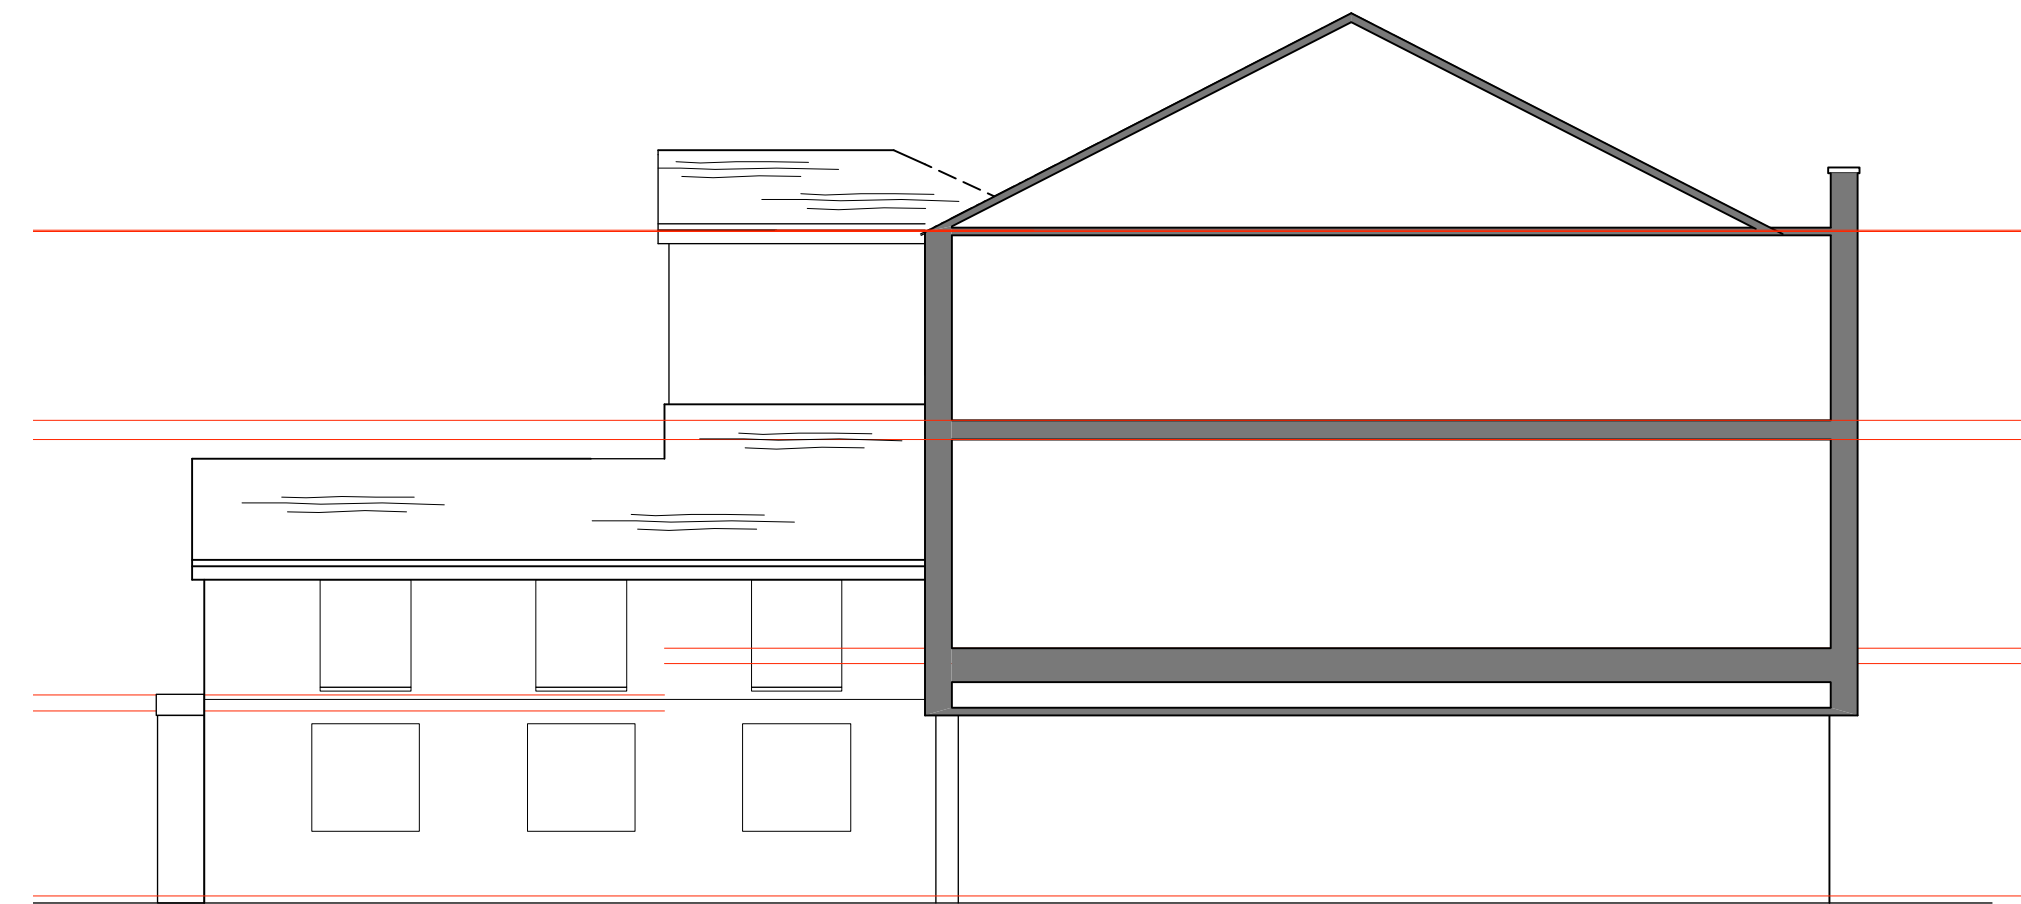


ALLEYWAY SECTION/ELEVATION EXISTING




STREET ELEVATION PROPOSED

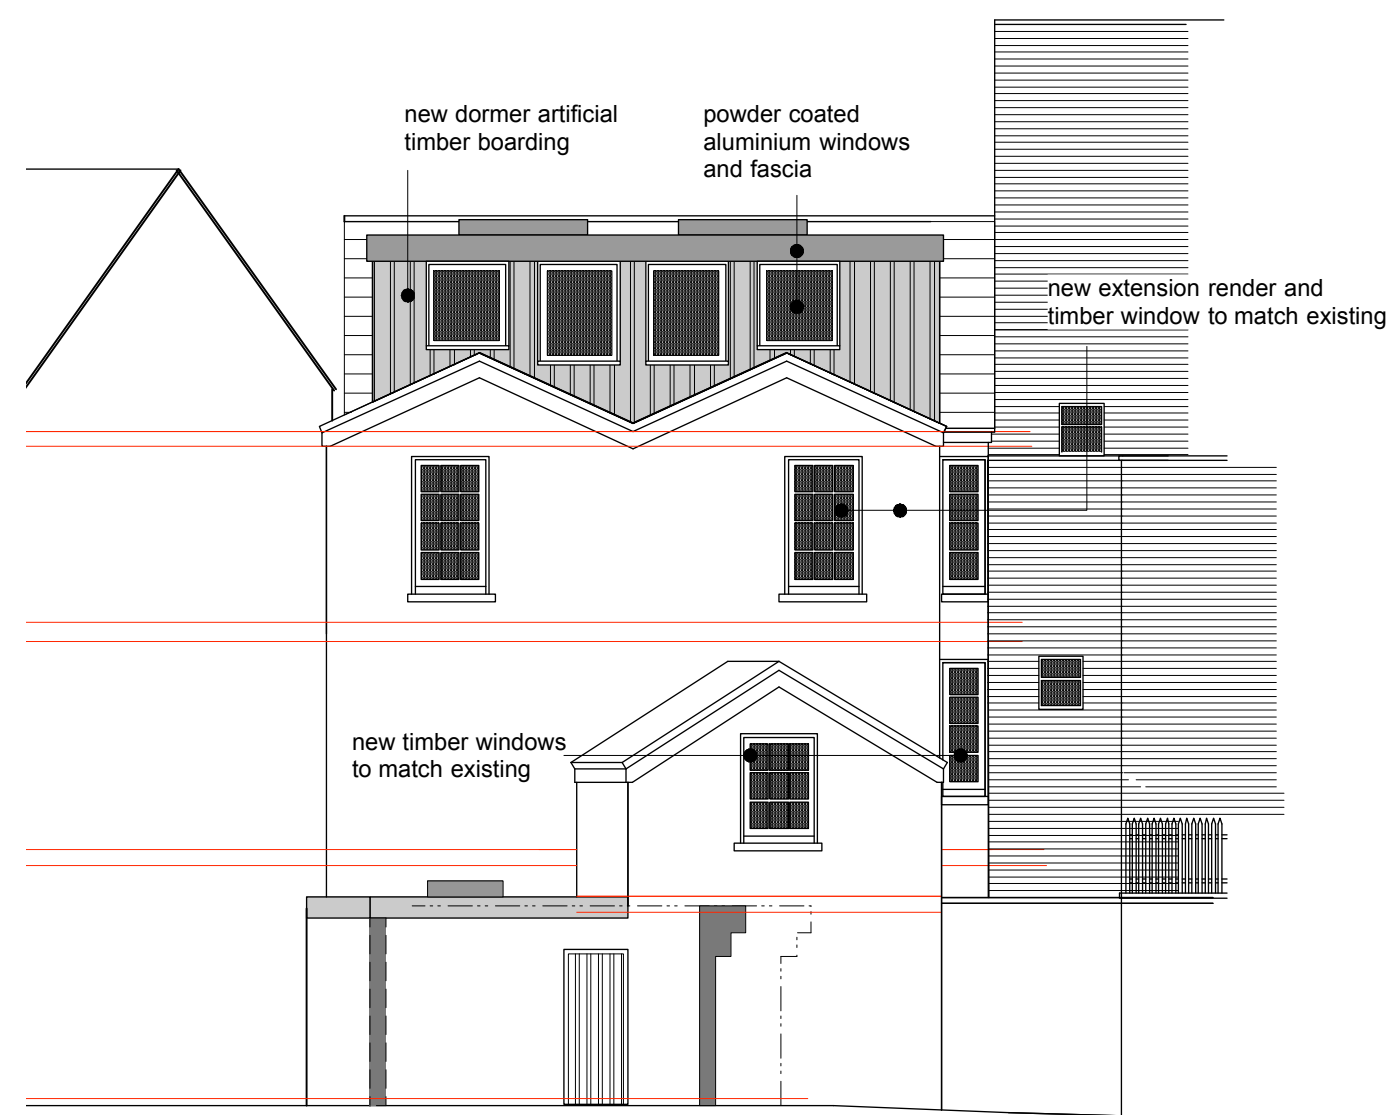


REAR ELEVATION PROPOSED

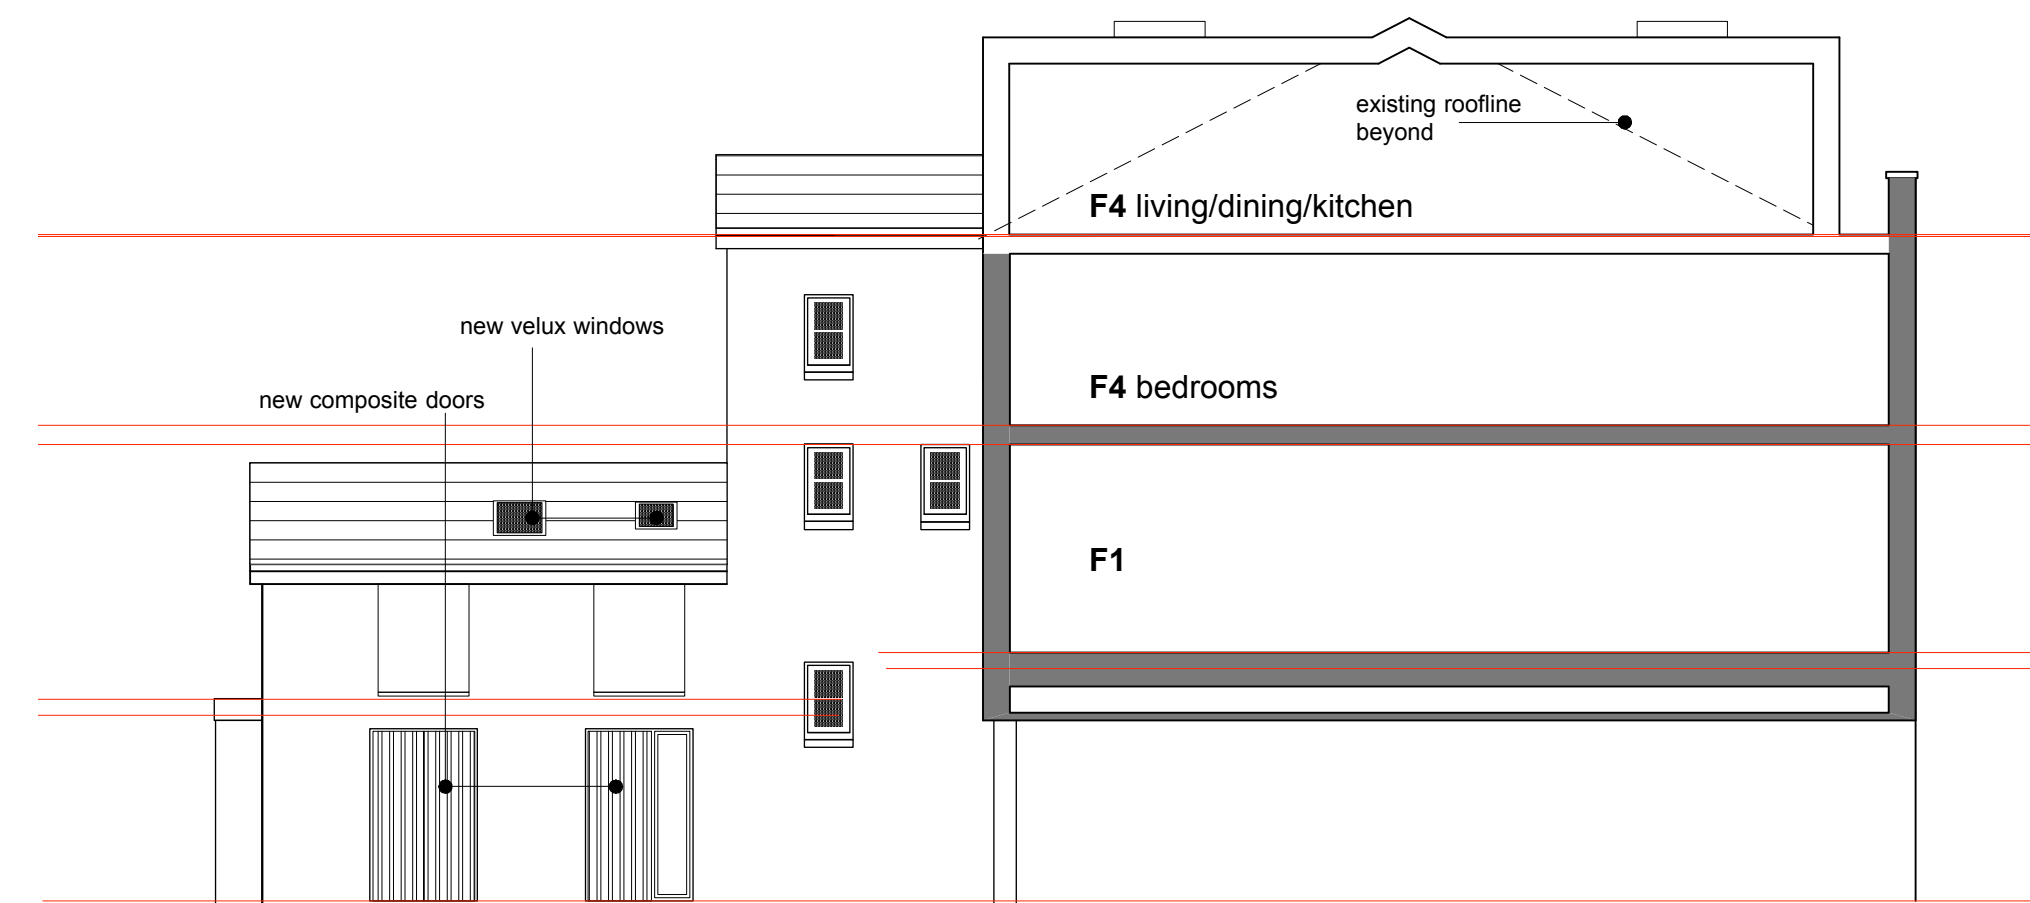

ALLEYWAY SECTION/ELEVATION PROPOSED

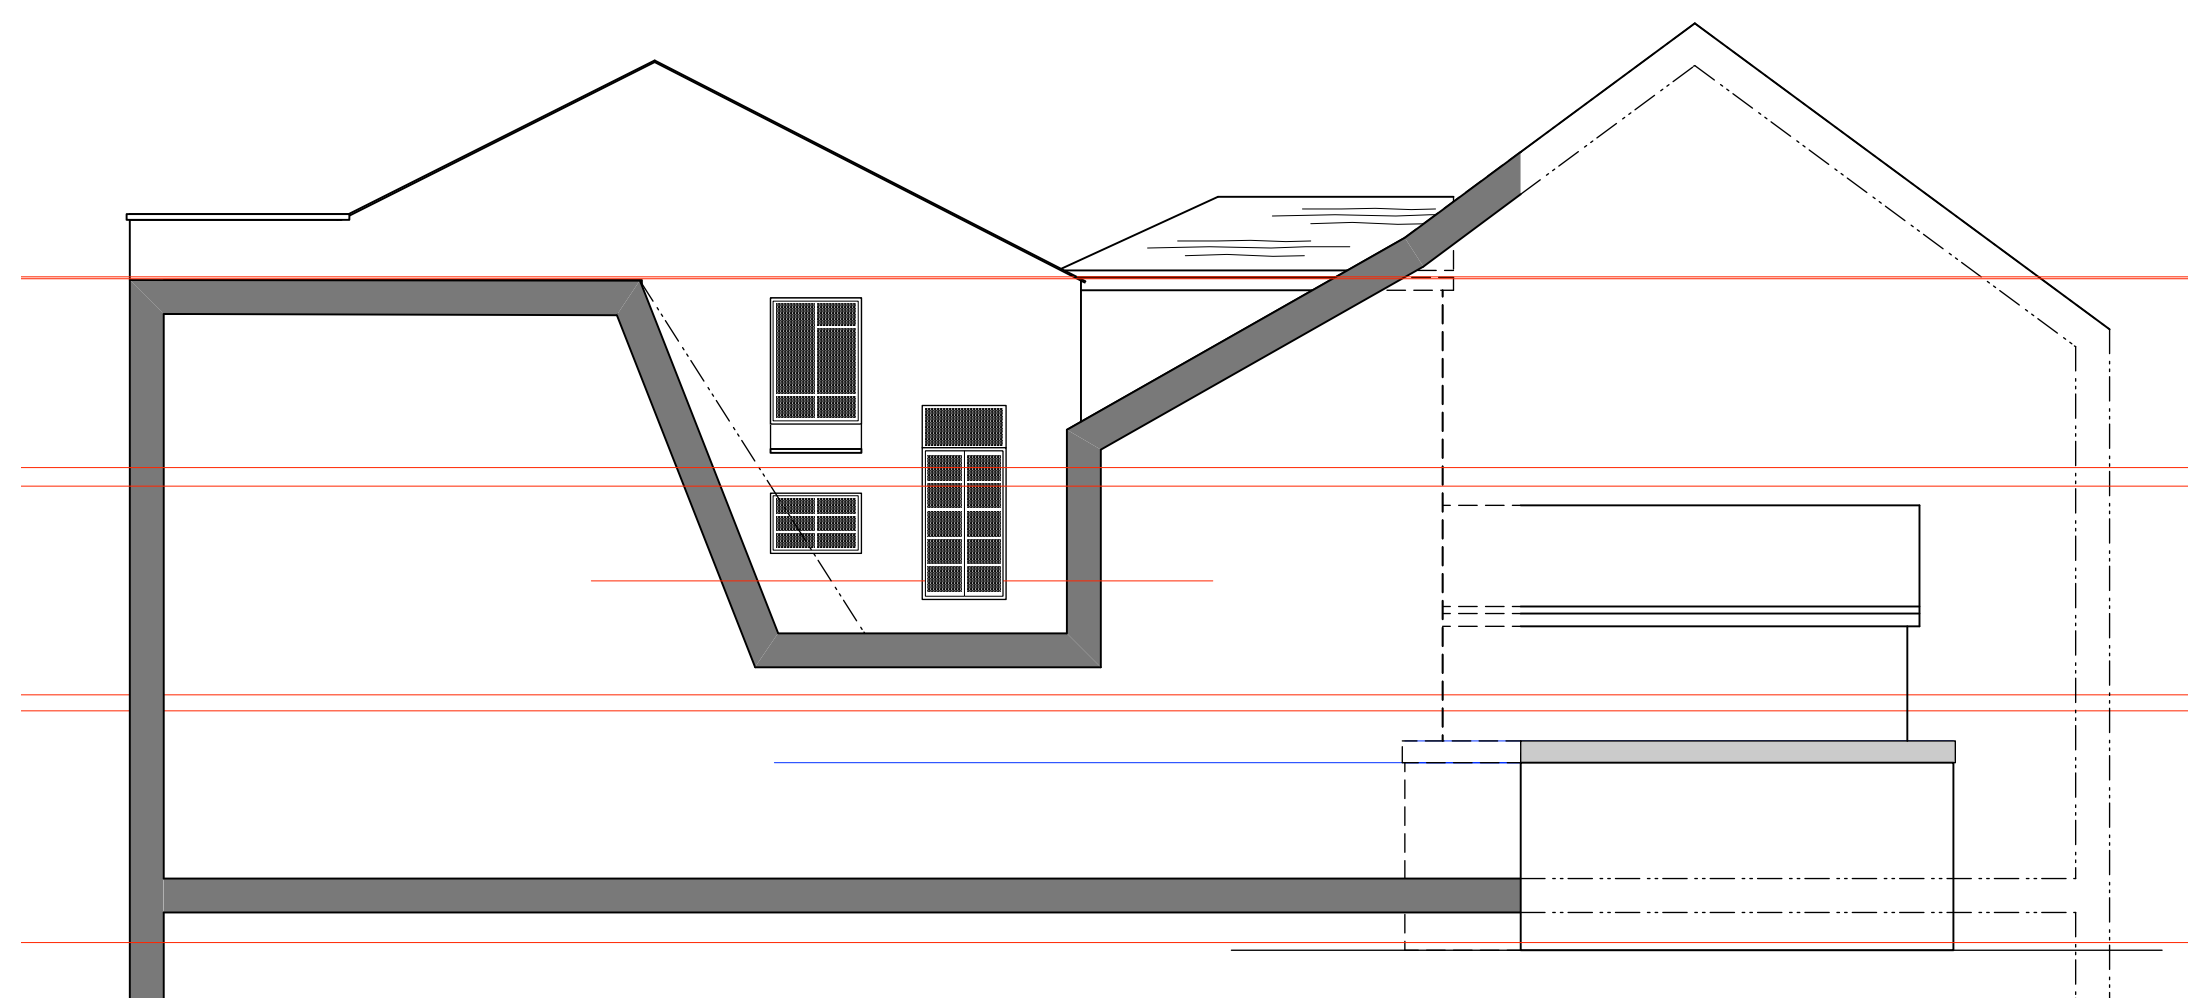

PUB SECTION/SIDE ELEVATION EXISTING

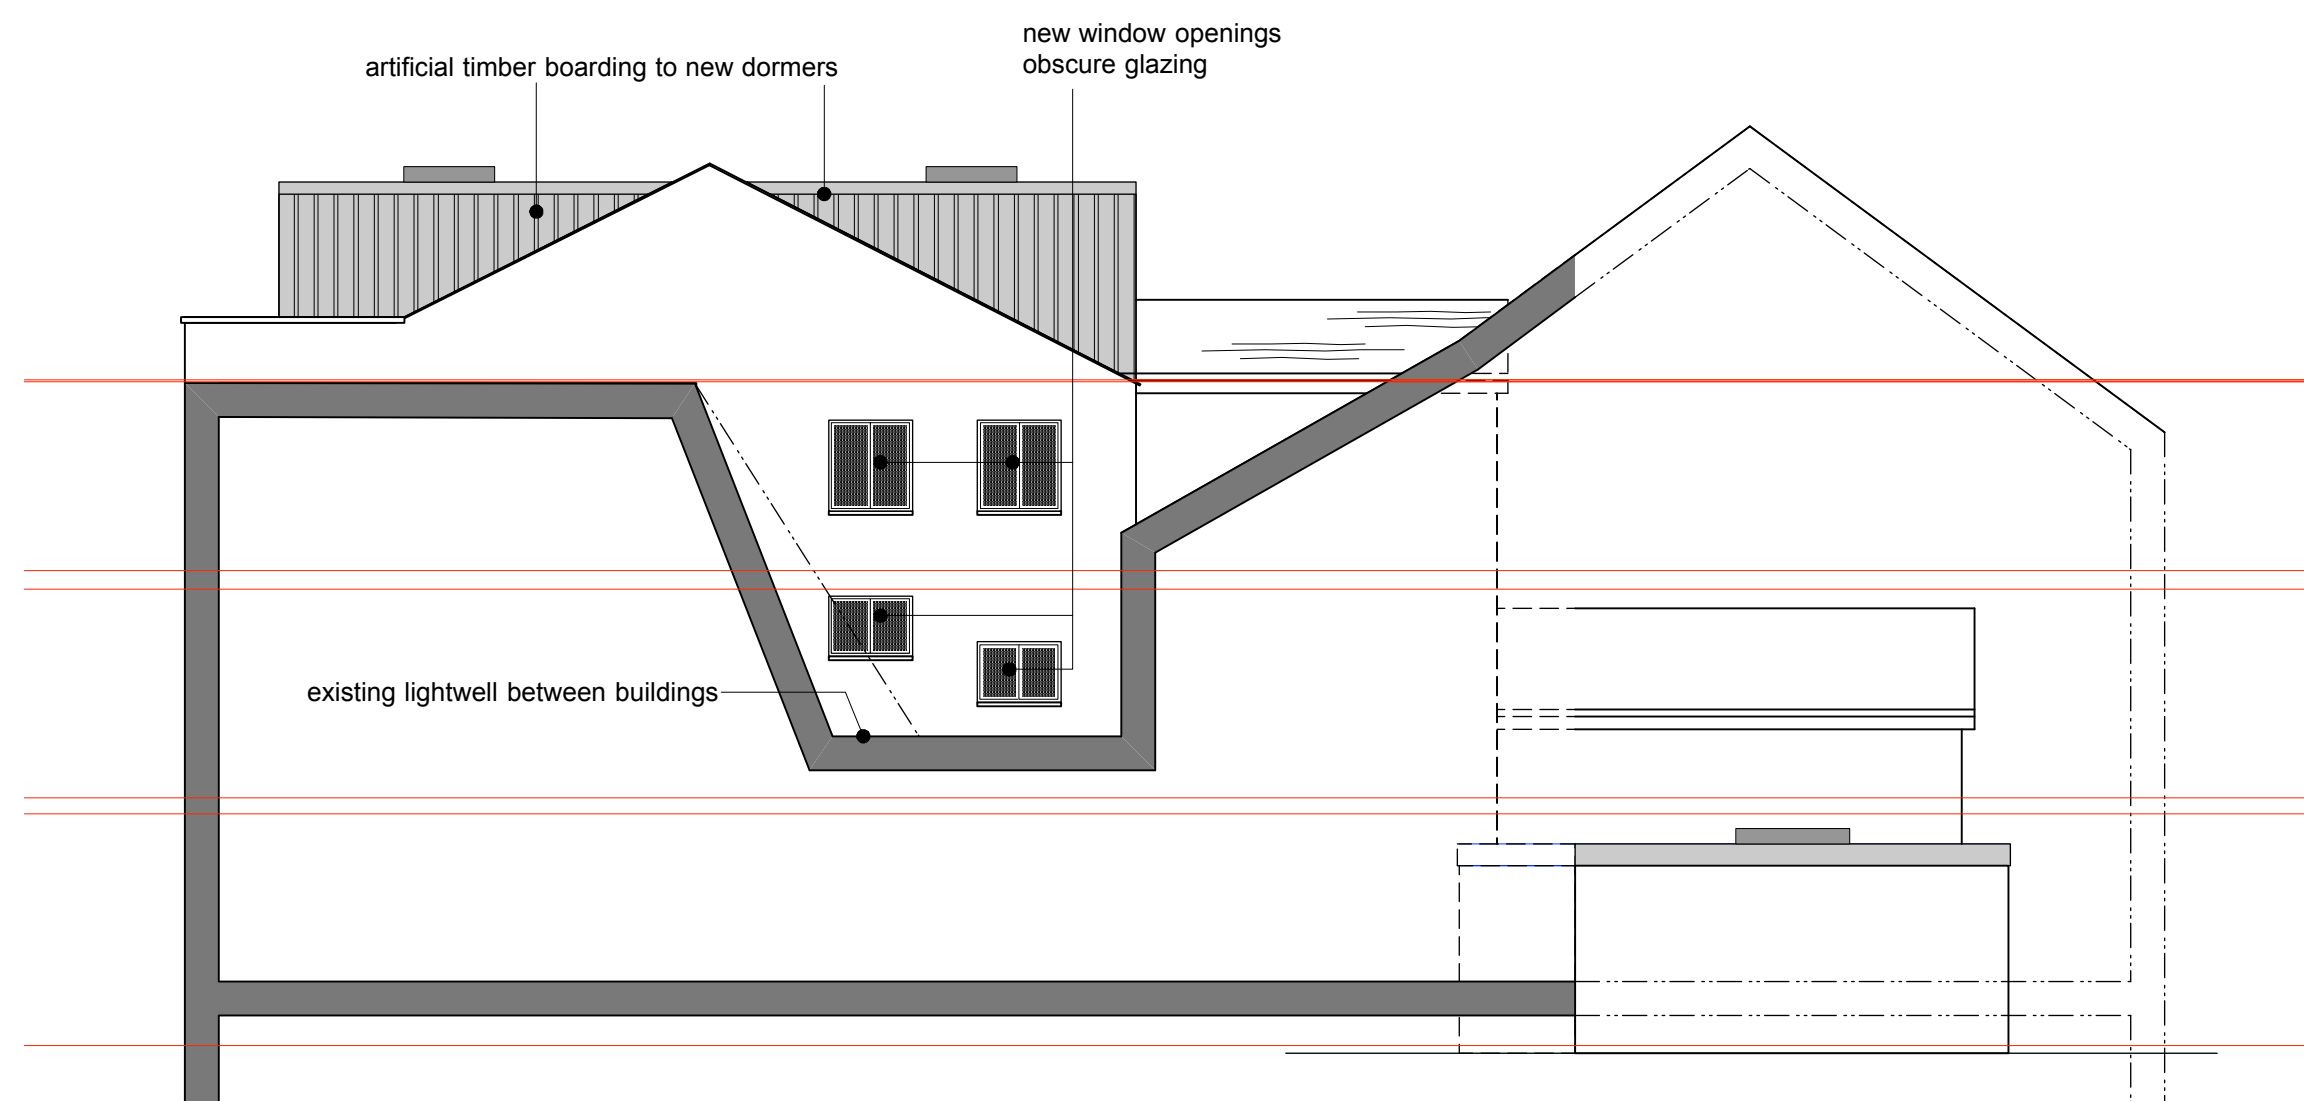

PUB SECTION/SIDE ELEVATION PROPOSED

Revisions : A 28/02/22 corrections to survey roof information, windows added to rear and alleyway elevations B 08/03/22 windows to alleyway elevation amended	
☐ PRELIMINARY ☐ COMMENTS ☐ INFORMATION	☒ PLANNING ☐ BUILDING CONTROL ☐ WELSH WATER
PROJECT Proposed Renovation, 120/121 High Street Merthyr Tydfil	
TITLE Elevations and Section Existing and Proposed	
SCALE 1:100 @ A1	
PROJECT NUMBER	DRAWN
DATE	CHECKED
DRAWING NUMBER PL 03	REVISION B