






SITE PLAN  
SCALE: 1:4000

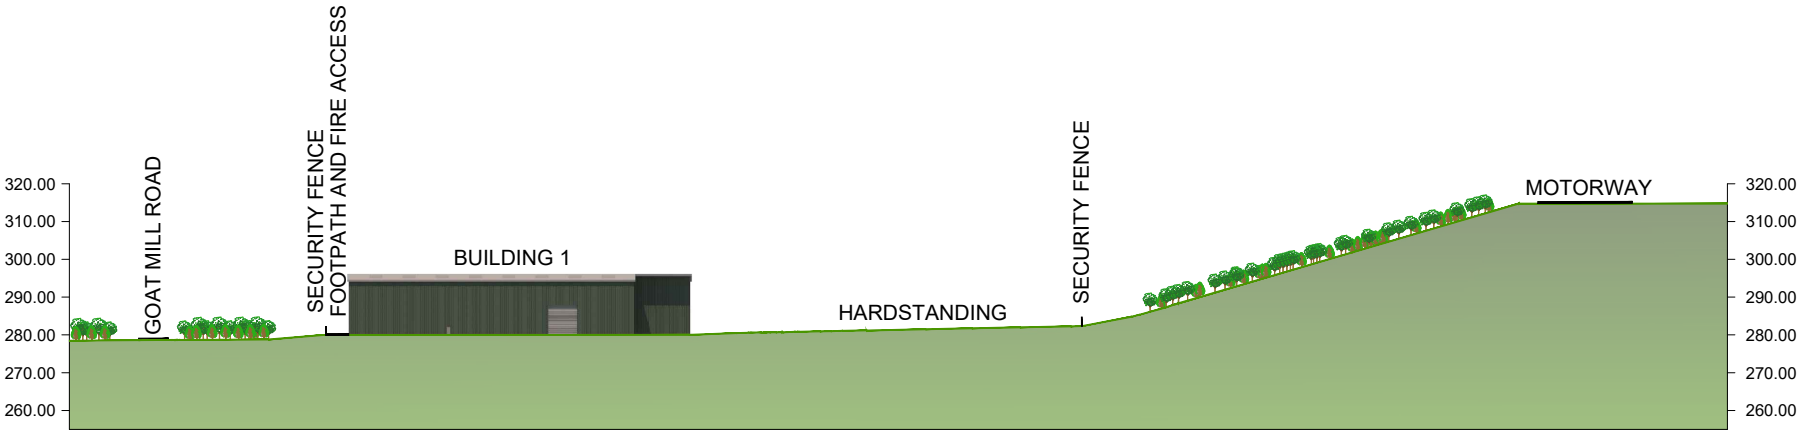


SECTION B-B  
SCALE: 1:2000

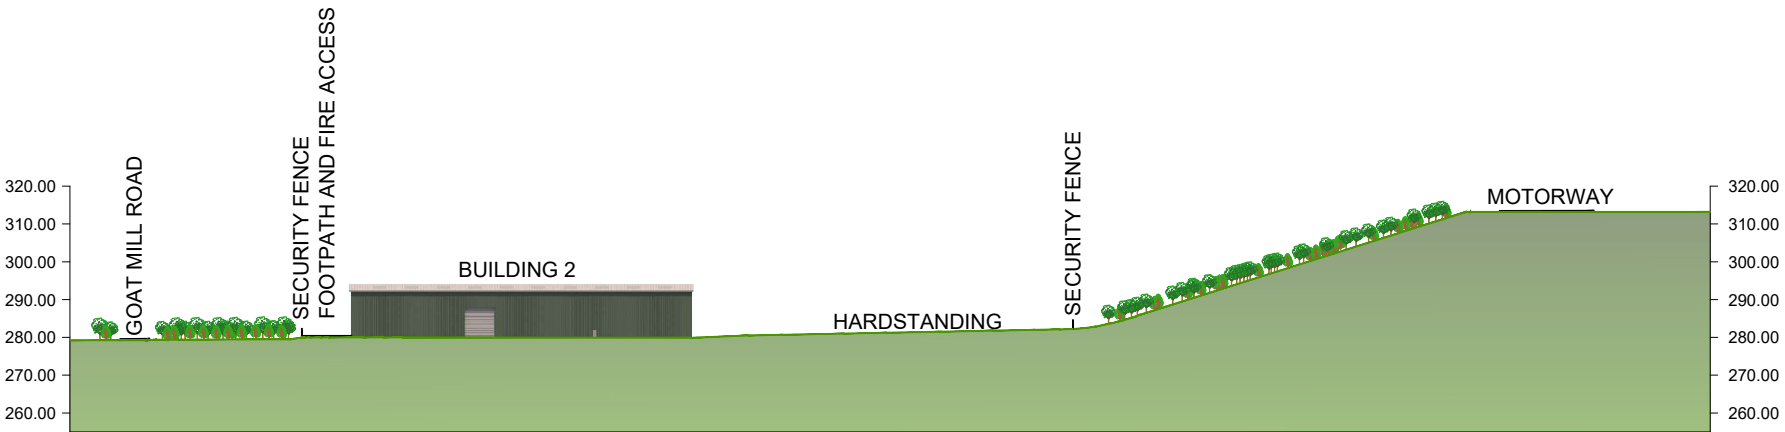

SECTION C-C  
SCALE: 1:2000

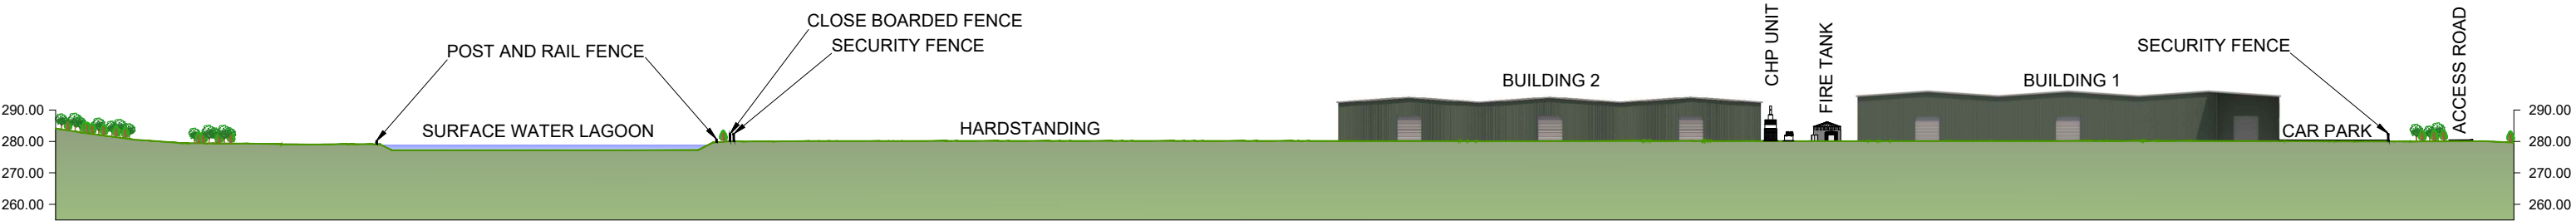

SECTION A-A  
SCALE: 1:2000

 

THIS INFORMATION IS CONFIDENTIAL AND THE PROPERTY OF SIRIUS. IT IS RELEASED ON CONDITION THAT NONE OF THE INFORMATION SHALL BE DISCLOSED TO ANY THIRD PARTY OR REPRODUCED IN WHOLE OR PART WITHOUT THE PRIOR CONSENT IN WRITING OF SIRIUS.

NOTES

KEY

PROPOSED PLATFORM CONTOURS

| REV | DESCRIPTION | DATE | BY |
|-----|-------------|------|----|
|-----|-------------|------|----|

CLIENT



Russel House, Mill Road, Langley Moor, Durham. DH7 8HJ. 0191 378 9972

JOB TITLE

GOAT MILL ROAD, MERTHYR

DRAWING TITLE

SITE SECTIONS

| DRAWN | DATE      | APPROVED | DATE      |
|-------|-----------|----------|-----------|
| S.T   | 28/2/2022 | F.W      | 28/2/2022 |

| SCALE    | SHEET | DRAWING NUMBER | REVISION |
|----------|-------|----------------|----------|
| AS SHOWN | A2L   | JAY1001/04/05  | 0        |