



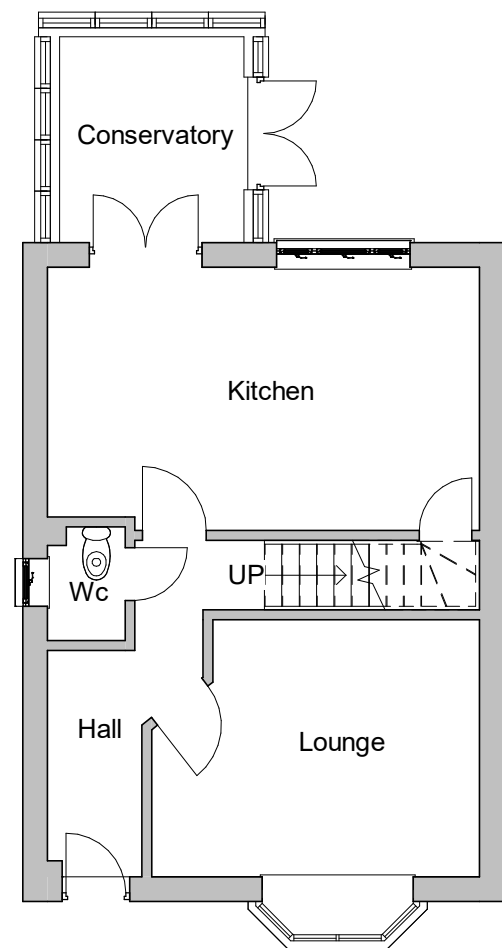

Existing Ground Floor

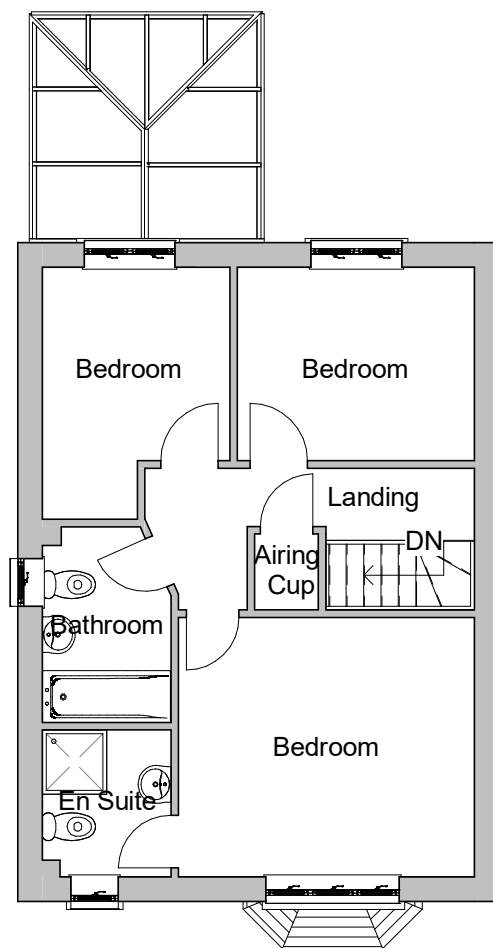


Existing First Floor



Existing Front Elevation



Existing Rear Elevation

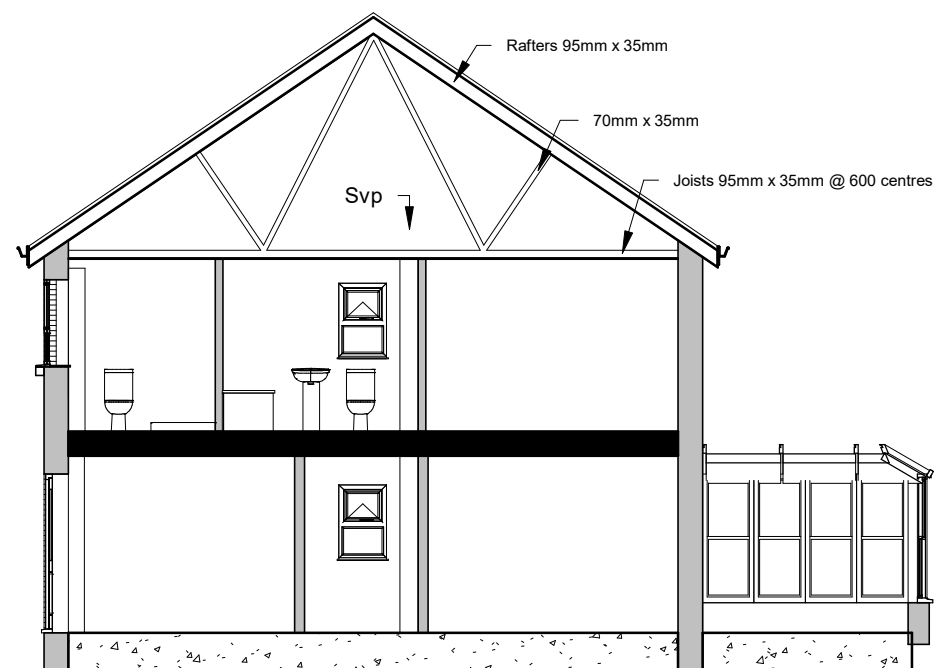

Existing Section



Existing Side 1 Elevation

INDIGO DESIGN (Part of 3dcadwales Ltd) 5 Ashlea Drive, Merthyr Tydfil, CF47 0NY Tele 01685 385746 Mob - 07940913216 Email: enquiries@indigo-3d-design.co.uk

This Drawing is Copyright, Dimensions to be checked on site and not scaled from this drawing



PURPOSE OF ISSUE	DRWAING NUMBER
Planning Approval	02023020-01


PROJECT	Roof Windows to Rear Elevation
---------	--------------------------------

SHEET	Existing Plans and Elevations
-------	-------------------------------


Address	72 Pen Y Dyffryn, Swansea Road, Merthyr Tydfil. CF48 1PL
---------	--

Checked by	Drawn by	Scale (@ A3)
PH	JH	1 : 100


Rev No	Description	Date
A	Issue	1/03/2020

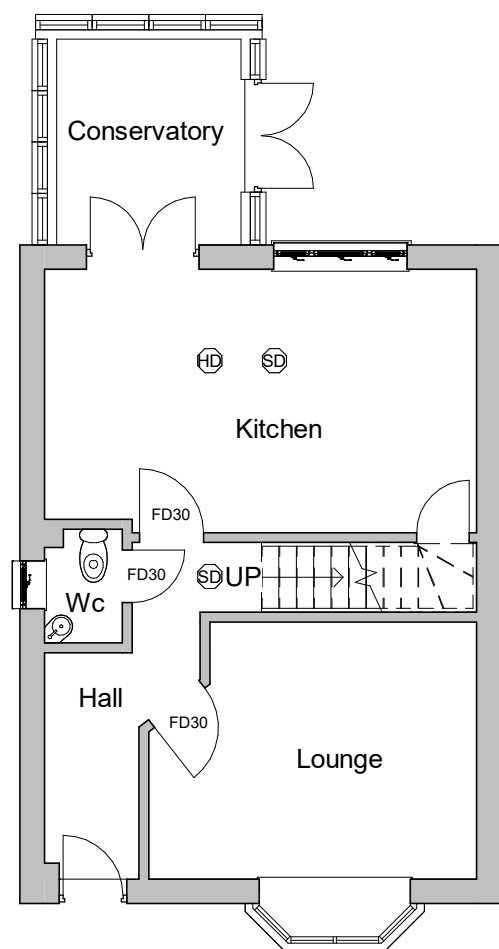


Proposed Ground Floor

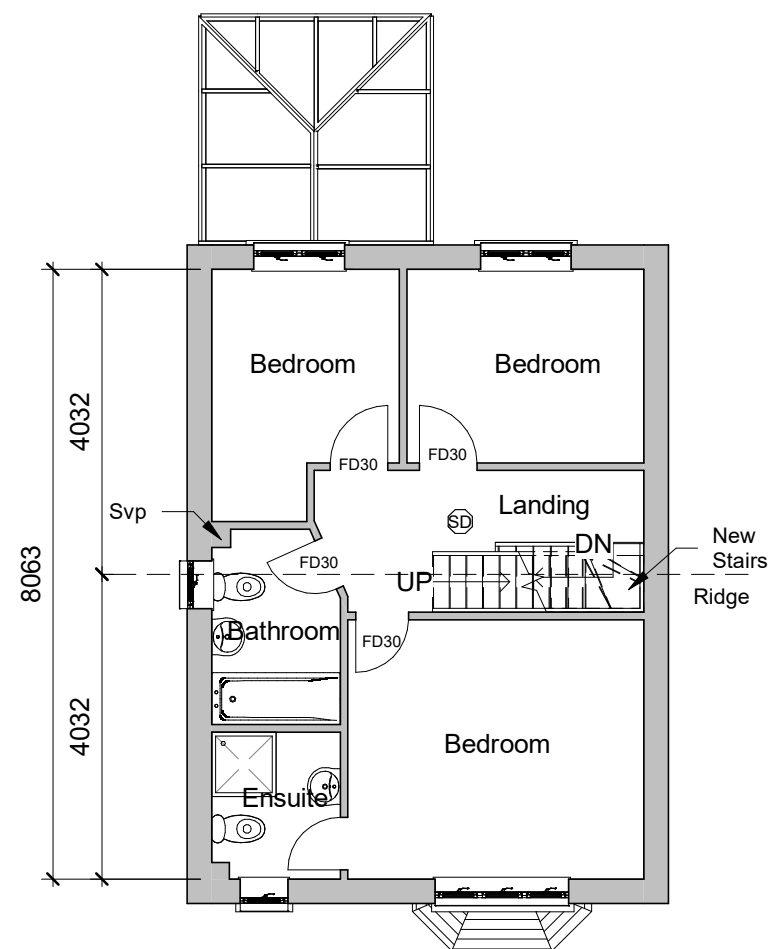

Proposed First Floor

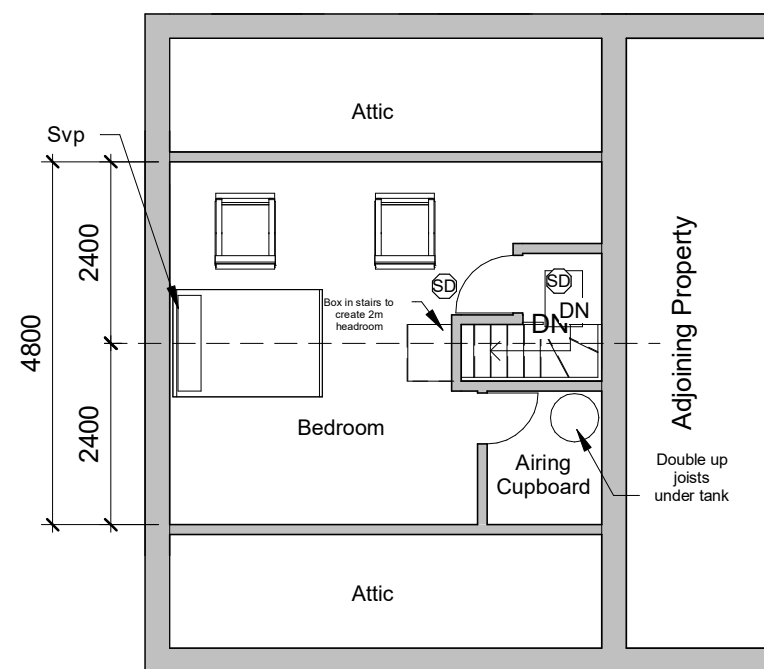

Proposed Attic

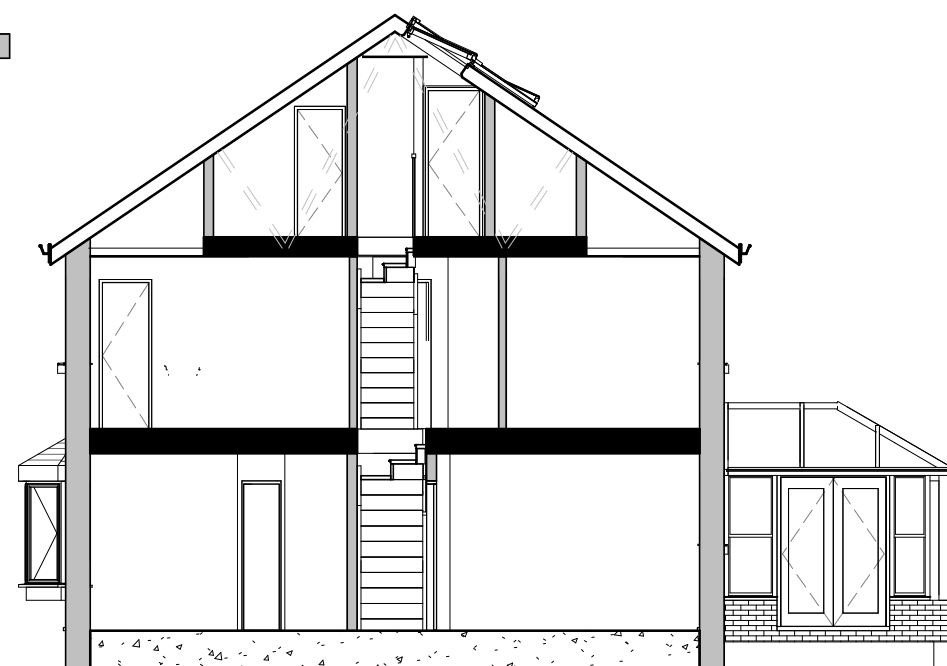


Proposed Section



Proposed Front Elevation



Proposed Rear Elevation

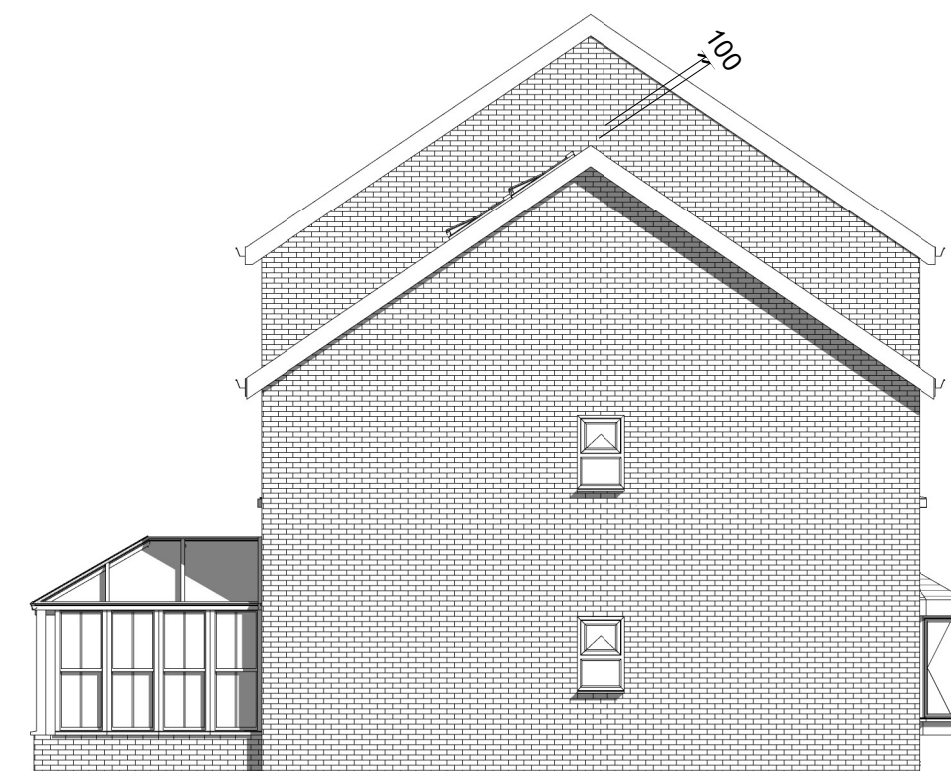

Proposed Side 1 Elevation

INDIGO DESIGN (Part of 3dcadwales Ltd) 5 Ashlea Drive, Merthyr Tydfil, CF47 0NY Tele 01685 385746 Mob - 07940913216 Email: enquiries@indigo-3d-design.co.uk

This Drawing is Copyright, Dimensions to be checked on site and not scaled from this drawing



PURPOSE OF ISSUE
Planning Approval

DRWAING NUMBER
02023020-02

PROJECT
Roof Windows to Rear Elevation

SHEET
Proposed Plans and Elevations


Address
72 Pen Y Dyffryn, Swansea Road, Merthyr Tydfil. CF48 1PL

Checked by
PH


Drawn by
JH

Scale (@ A3)
1 : 100


Rev No	Description	Date
A	Issue	1/03/2020
B	Dimension added to roof window	20/07/2020

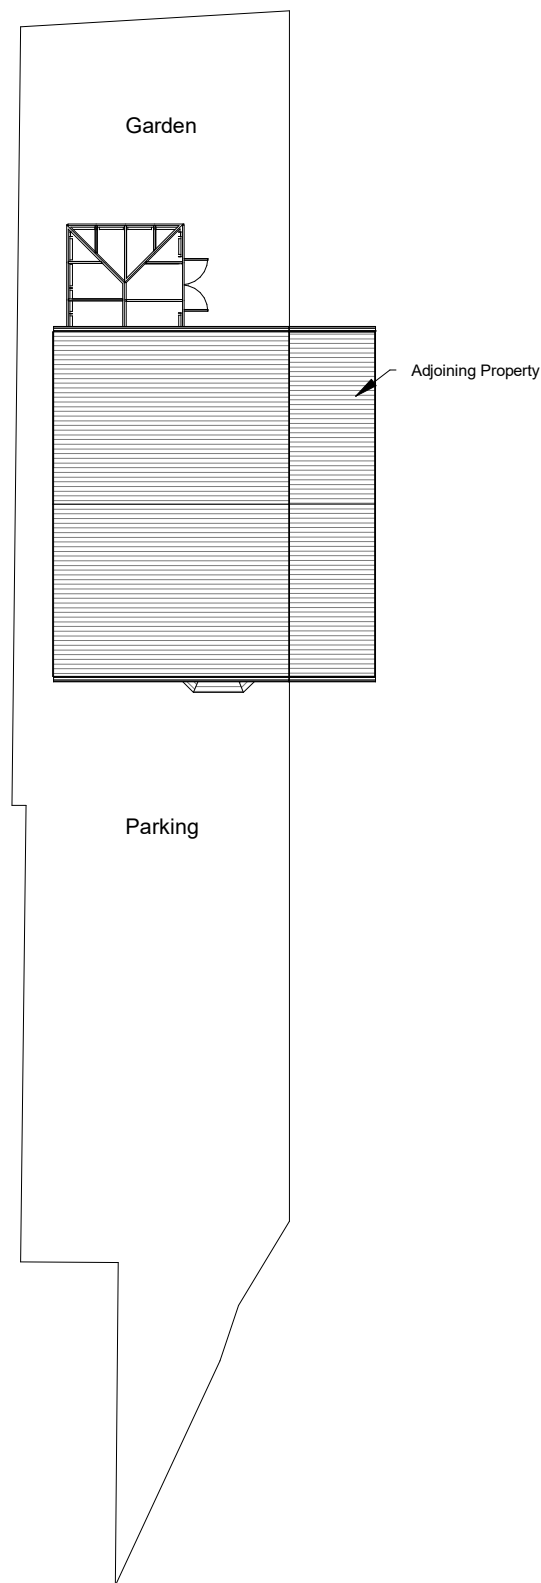

Existing Site

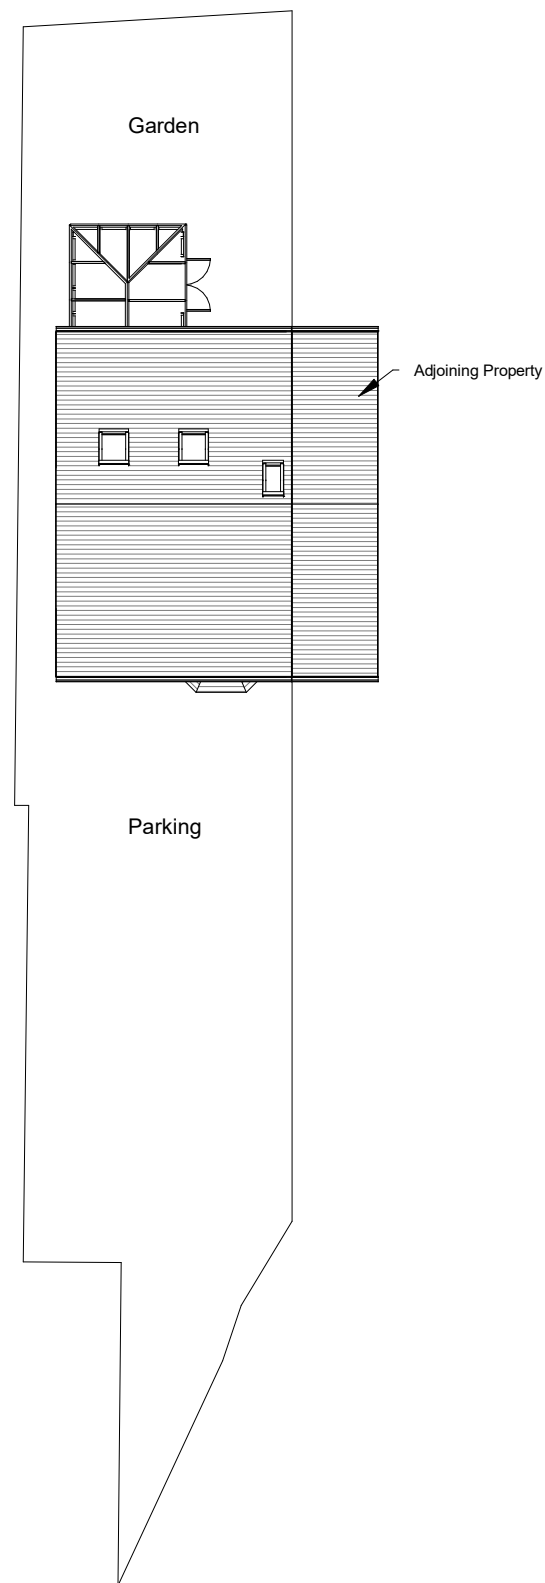

Proposed Site

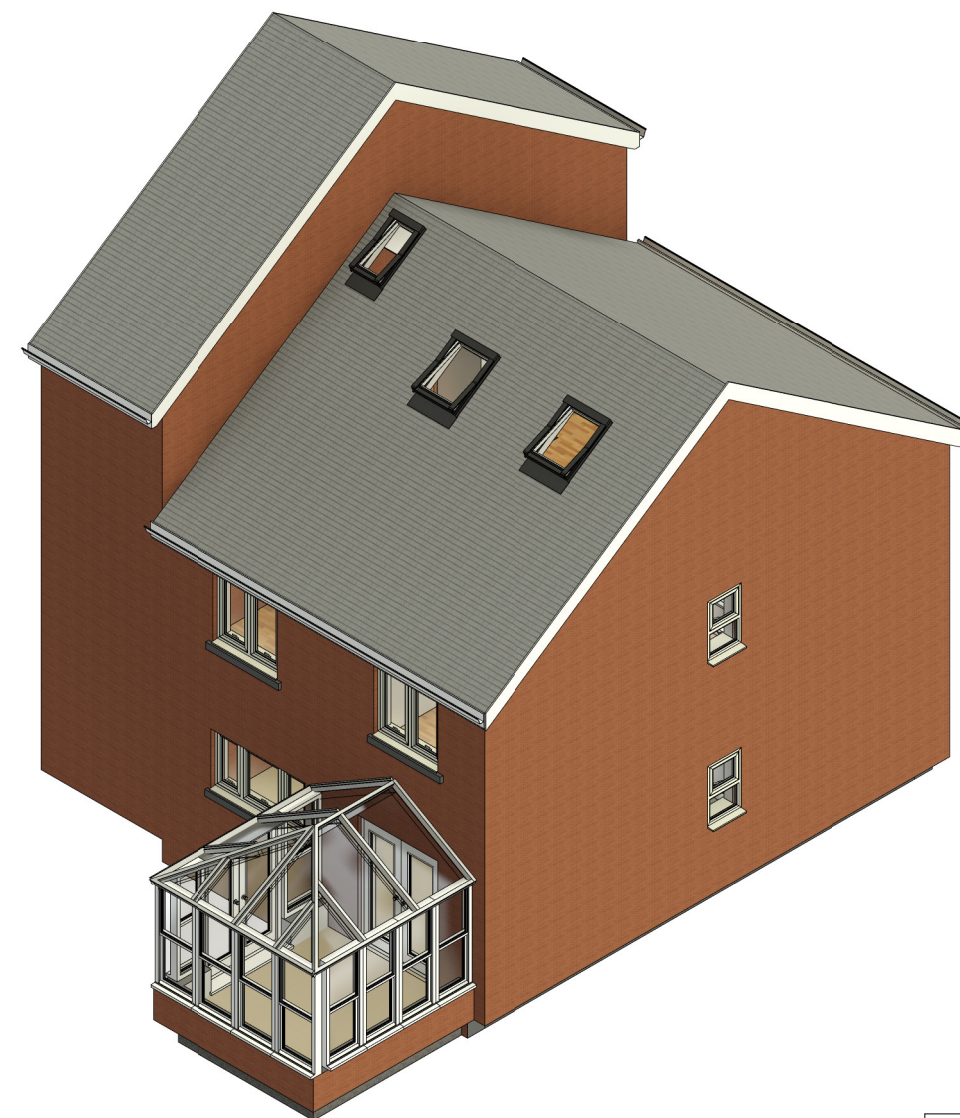

Proposed Illustration

INDIGO DESIGN (Part of 3dcadwales Ltd) 5 Ashlea Drive, Merthyr Tydfil, CF47 0NY Tele 01685 385746 Mob - 07940913216 Email: enquiries@indigo-3d-design.co.uk		
This Drawing is Copyright, Dimensions to be checked on site and not scaled from this drawing		 Indigo 3d Design
PURPOSE OF ISSUE Planning Approval	DRAWING NUMBER 02023020-03	
PROJECT Roof Windows to Rear Elevation		
SHEET Site Plans		
Address 72 Pen Y Dyffryn, Swansea Road, Merthyr Tydfil. CF48 1PL		
Checked by PH	Drawn by JH	Scale (@ A3) 1 : 200
Rev No	Description	Date
A	Issue	1/03/2020