





EXISTING FRONT ELEVATION




EXISTING REAR ELEVATION

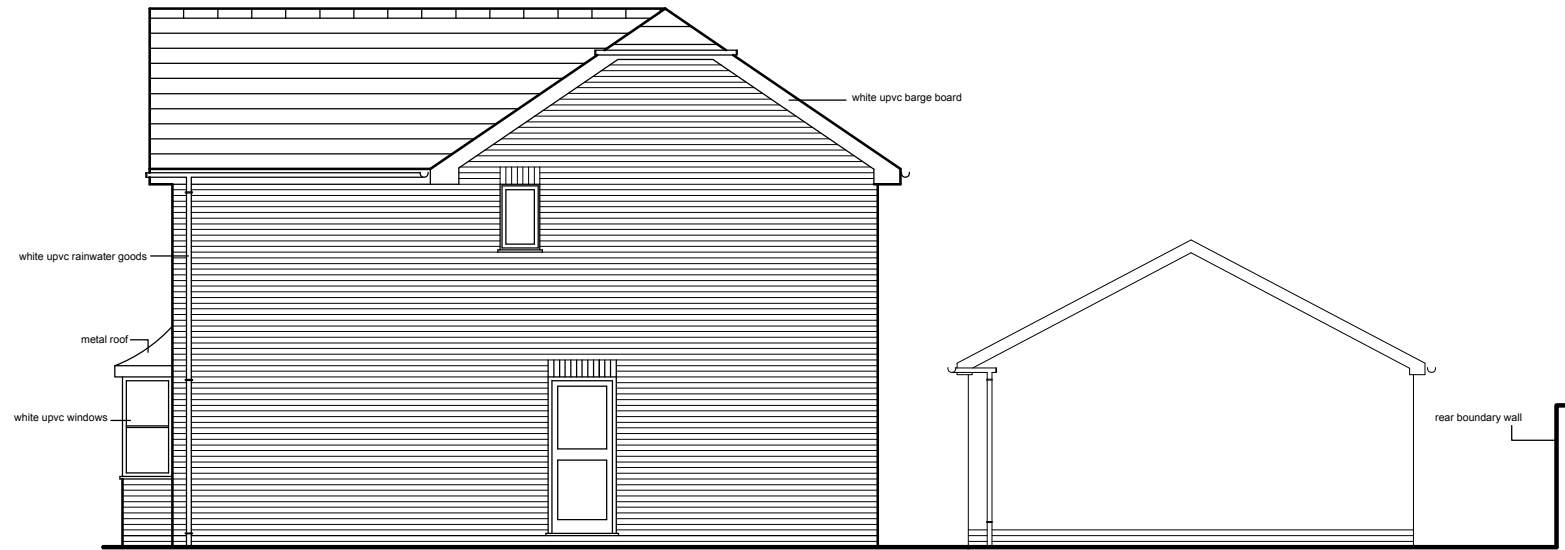


EXISTING SIDE ELEVATION

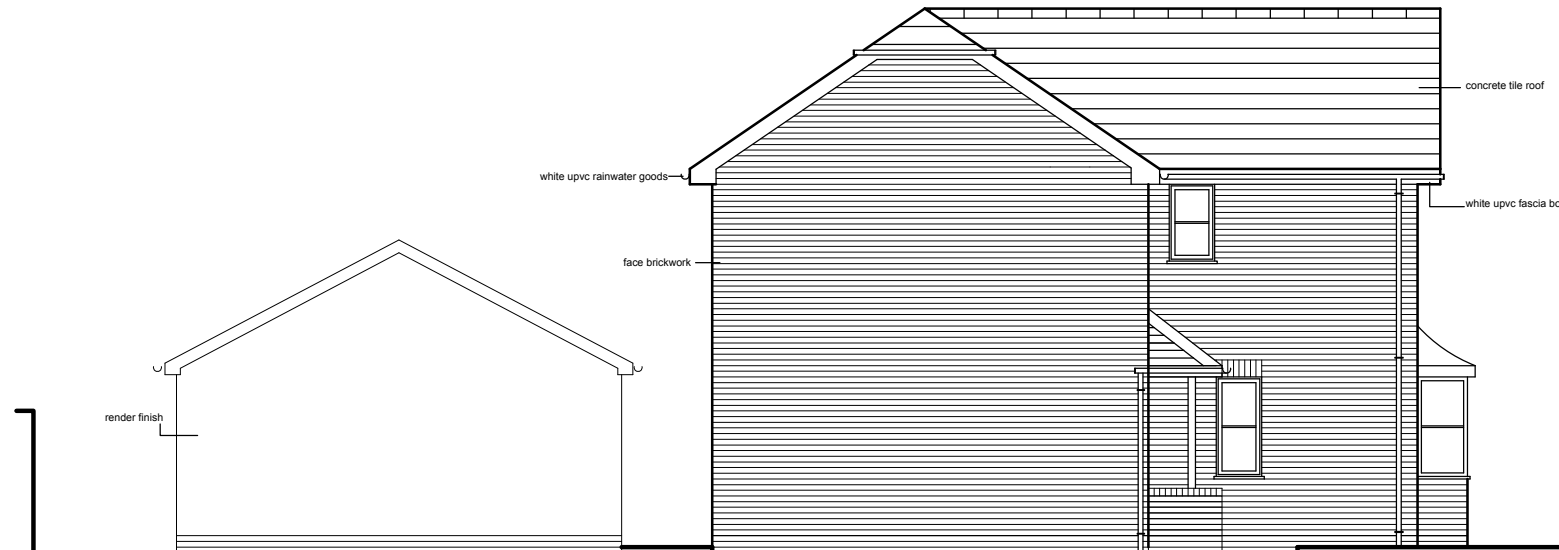


EXISTING SIDE ELEVATION

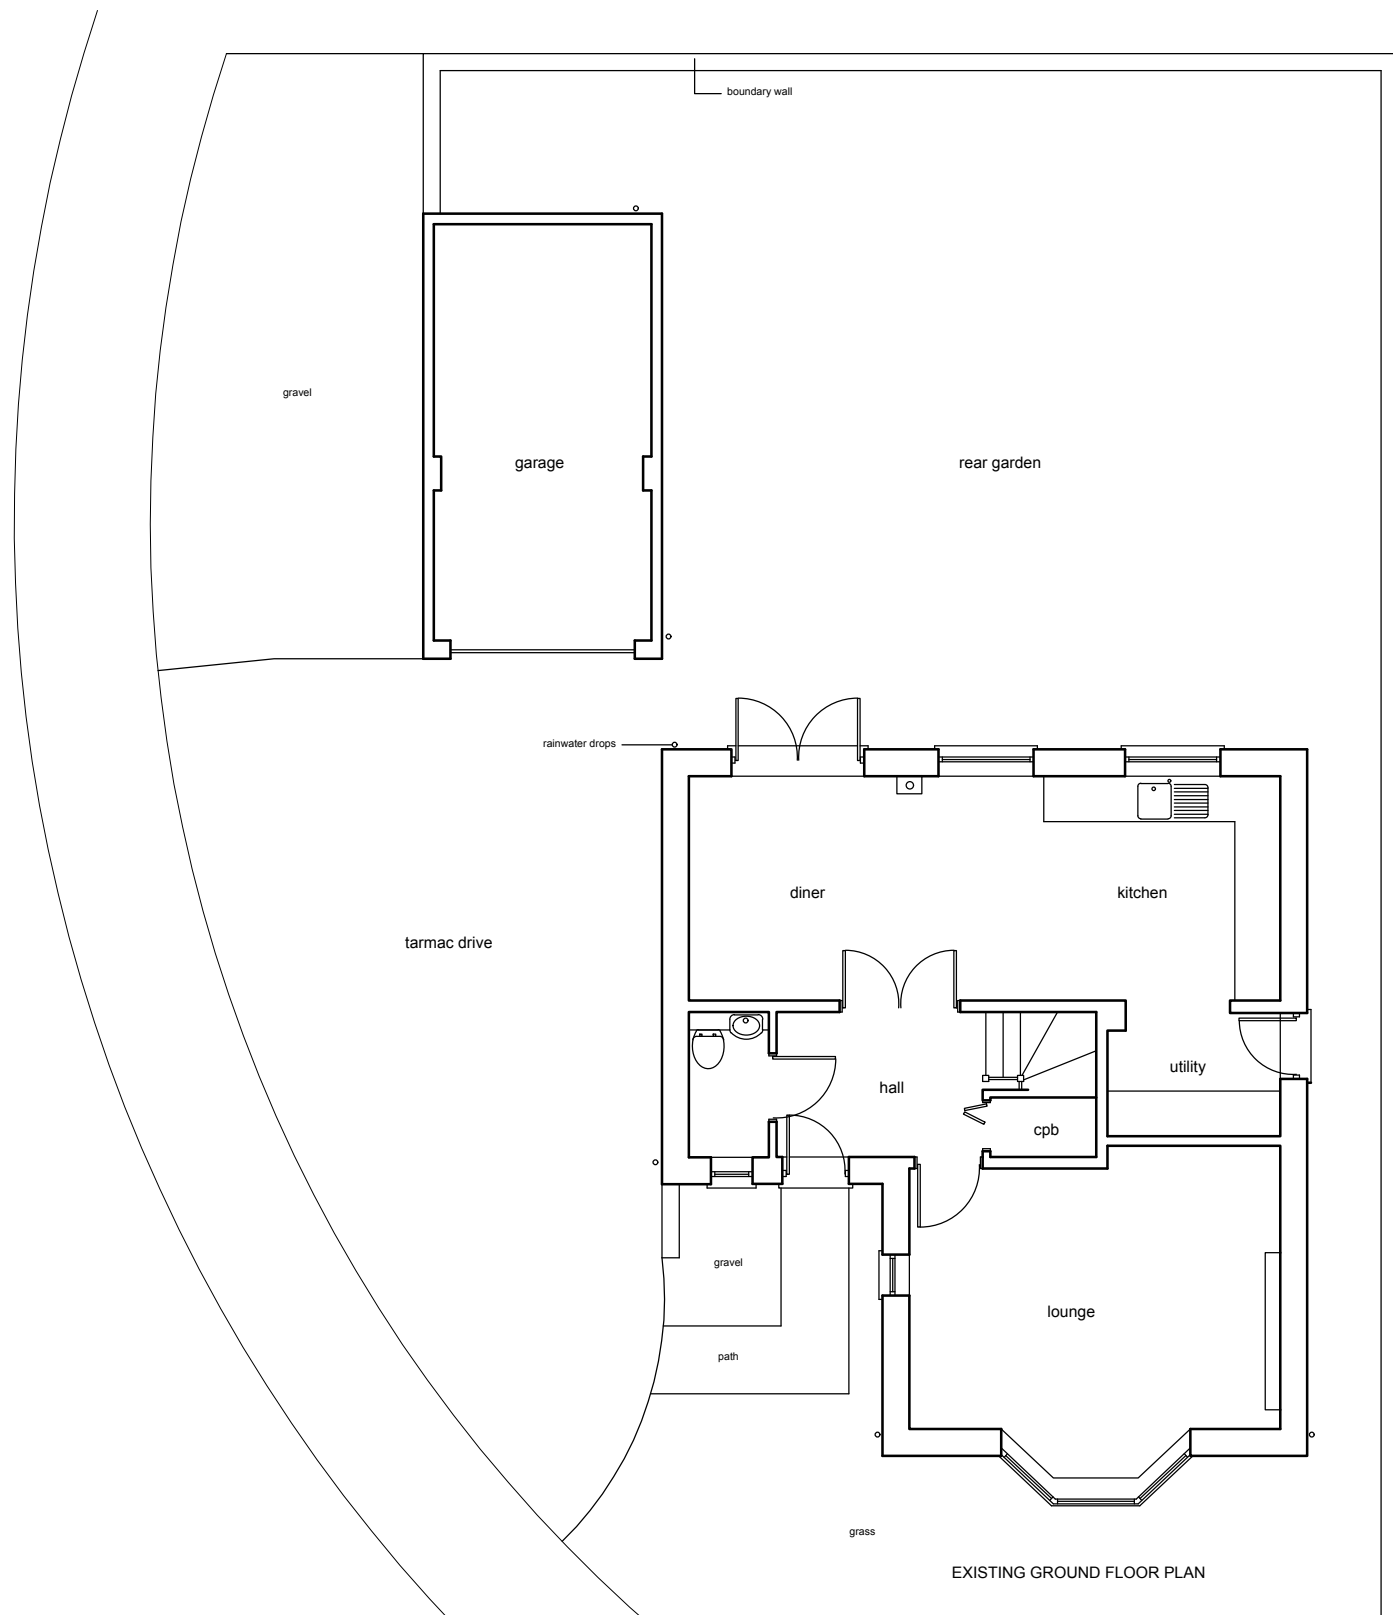

EXISTING GROUND FLOOR PLAN

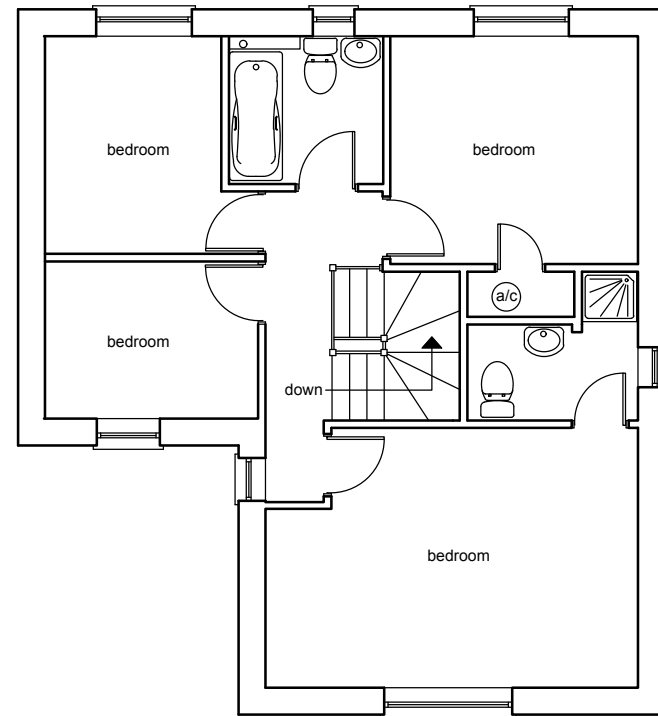


EXISTING FIRST FLOOR PLAN

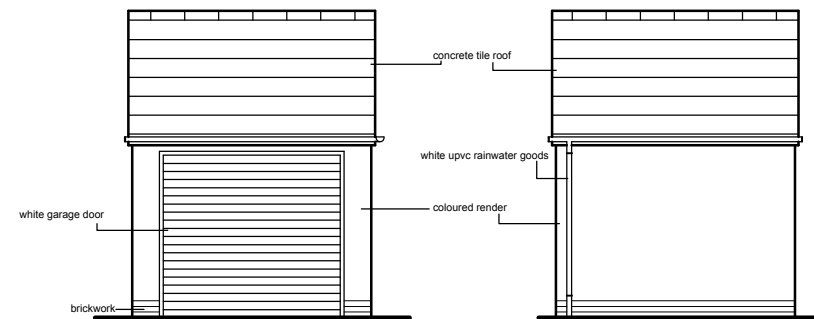

EXISTING GARAGE FRONT ELEVATION

EXISTING GARAGE REAR ELEVATION

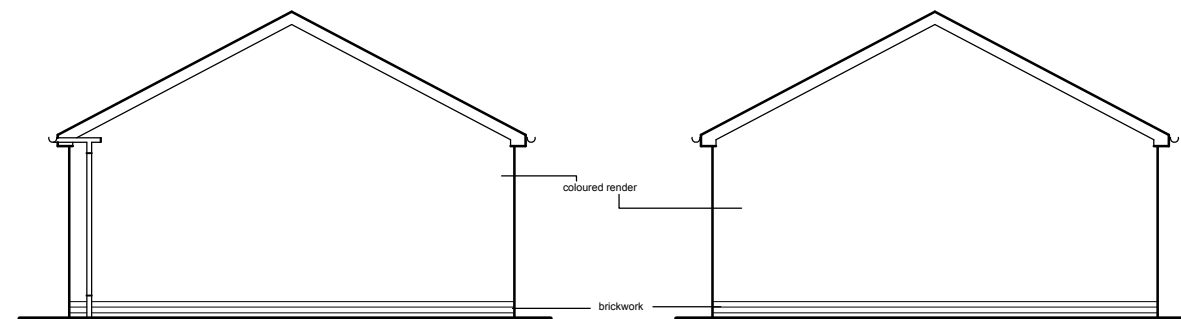

EXISTING GARAGE SIDE ELEVATION

EXISTING GARAGE SIDE ELEVATION

THIS DRAWING IS COPYRIGHT ©

Ken Bateman
Chartered Surveyor
B.Sc. (Hons), MRICS, C. Burt & McCall

project
Two storey rear extension
and enlarged garage
at
11 Heather Court
Treharris
Merthyr Tydfil

title
Existing
plans and elevations

Date: April 2025
Scale: A2 @ 1:100
Drawn: _____

Drawing No. GA 001
Rev. _____