




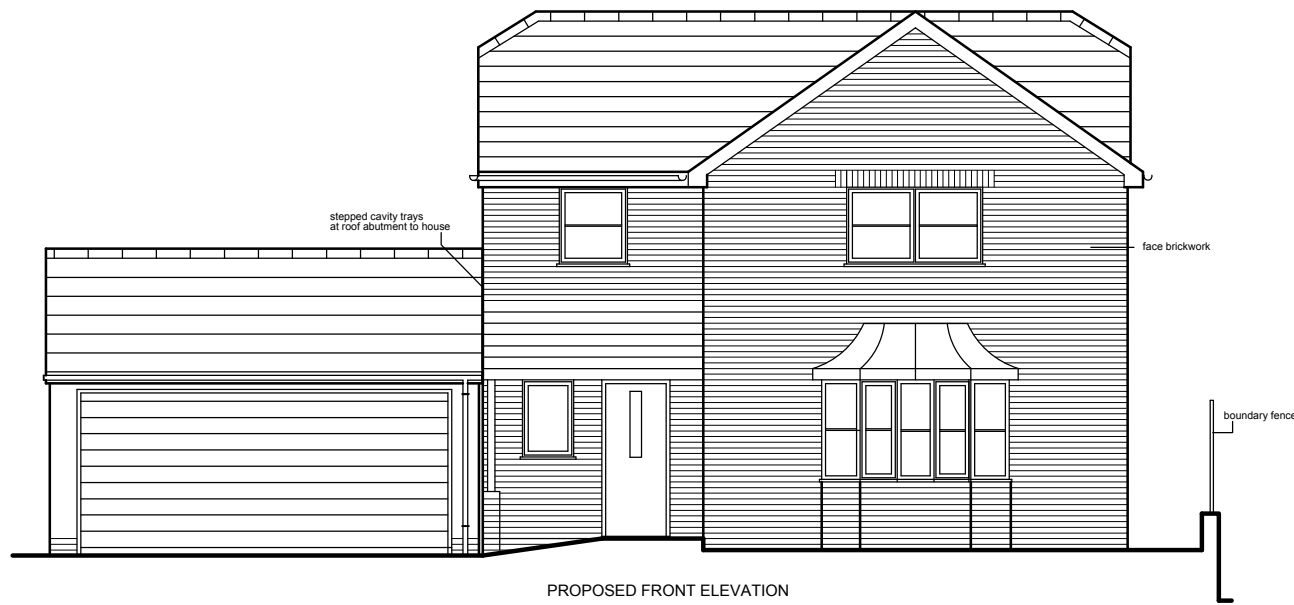


PROPOSED FRONT ELEVATION

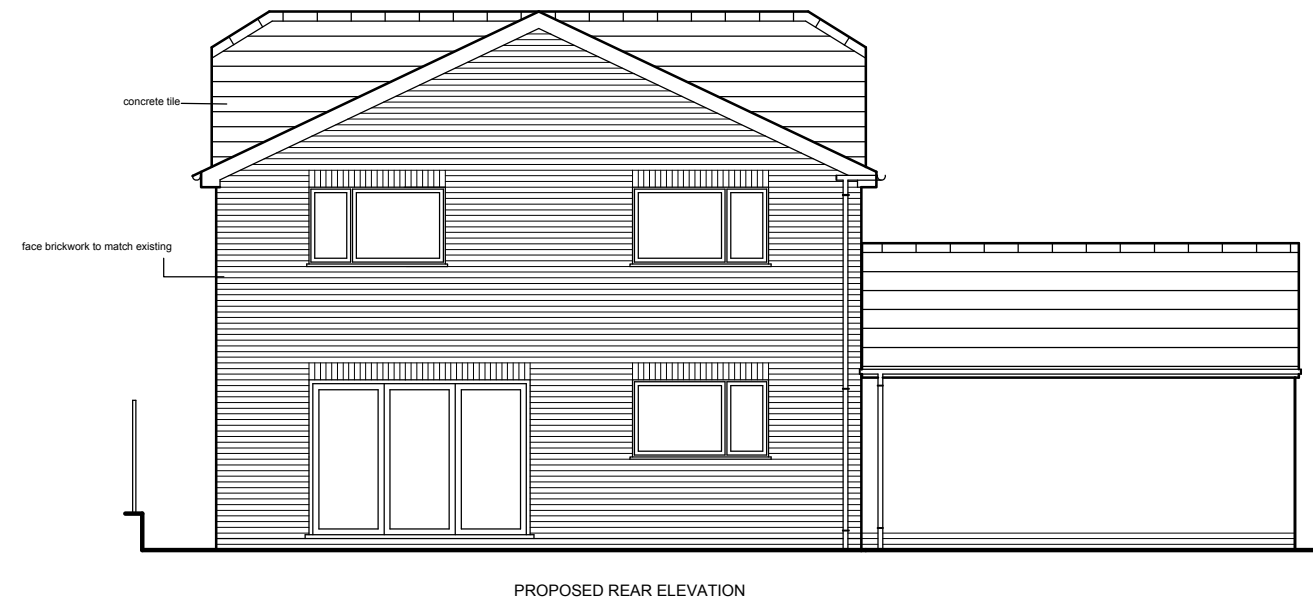




PROPOSED REAR ELEVATION

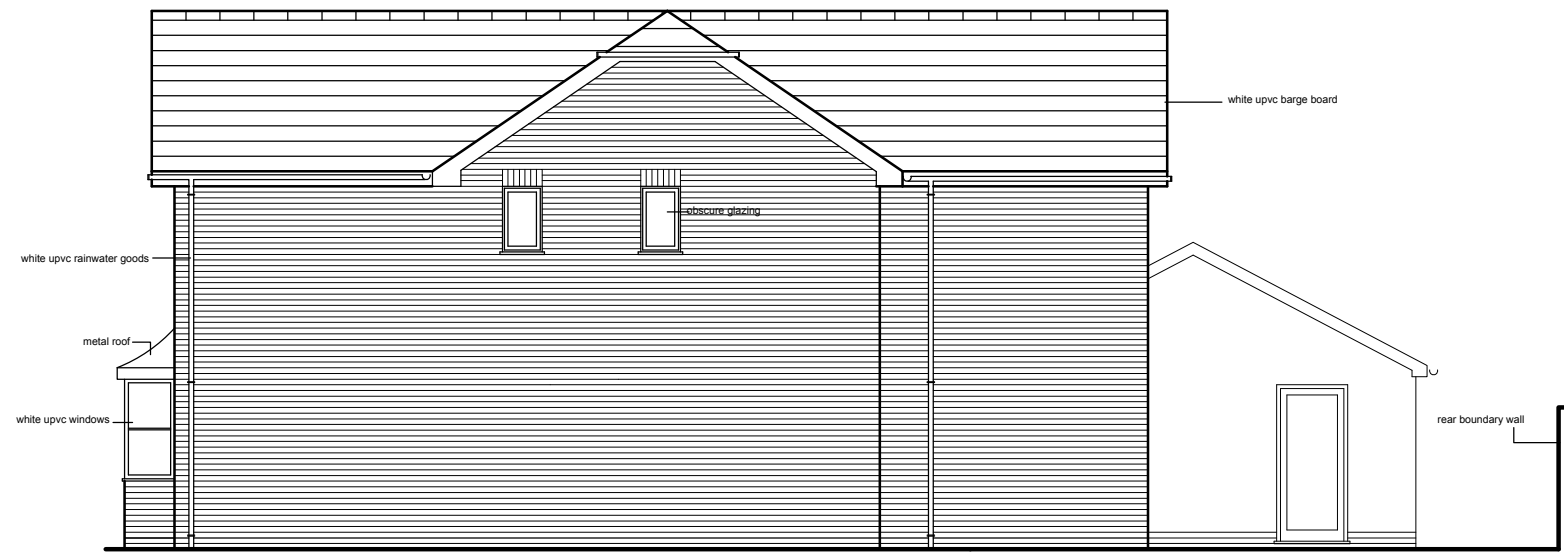

PROPOSED SIDE ELEVATION

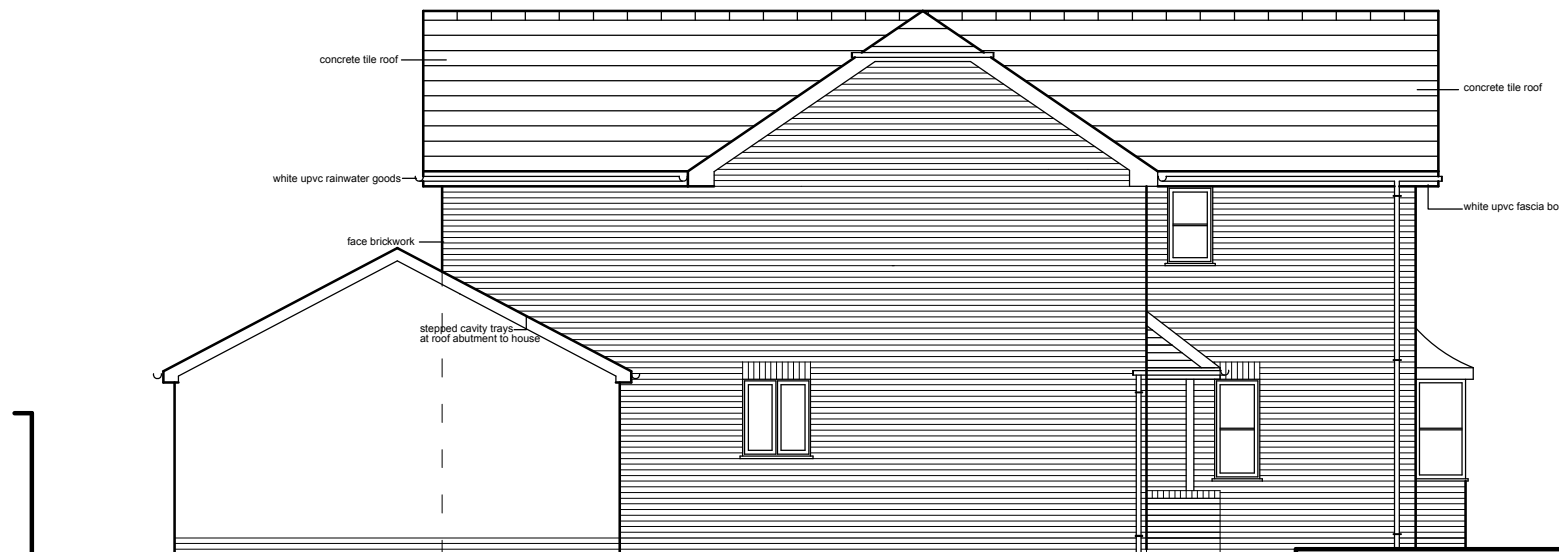


PROPOSED SIDE ELEVATION

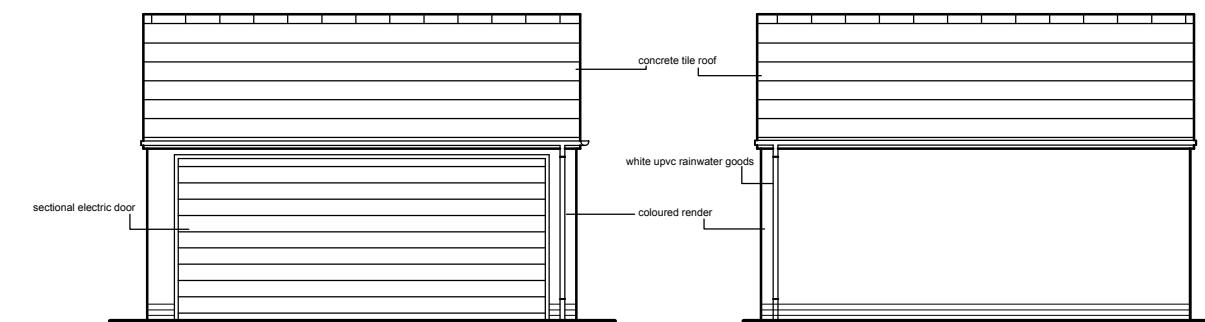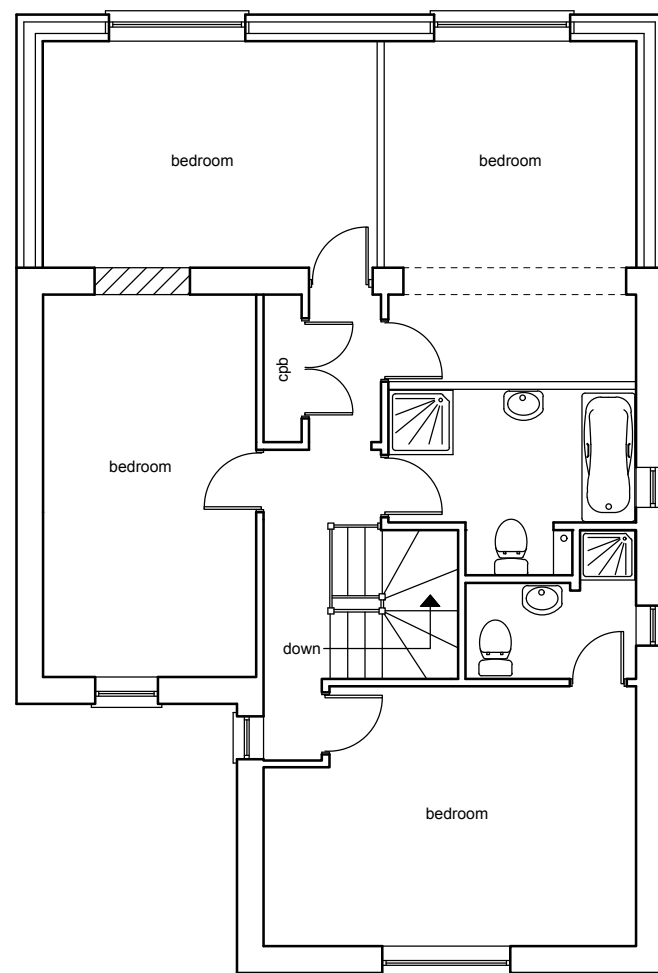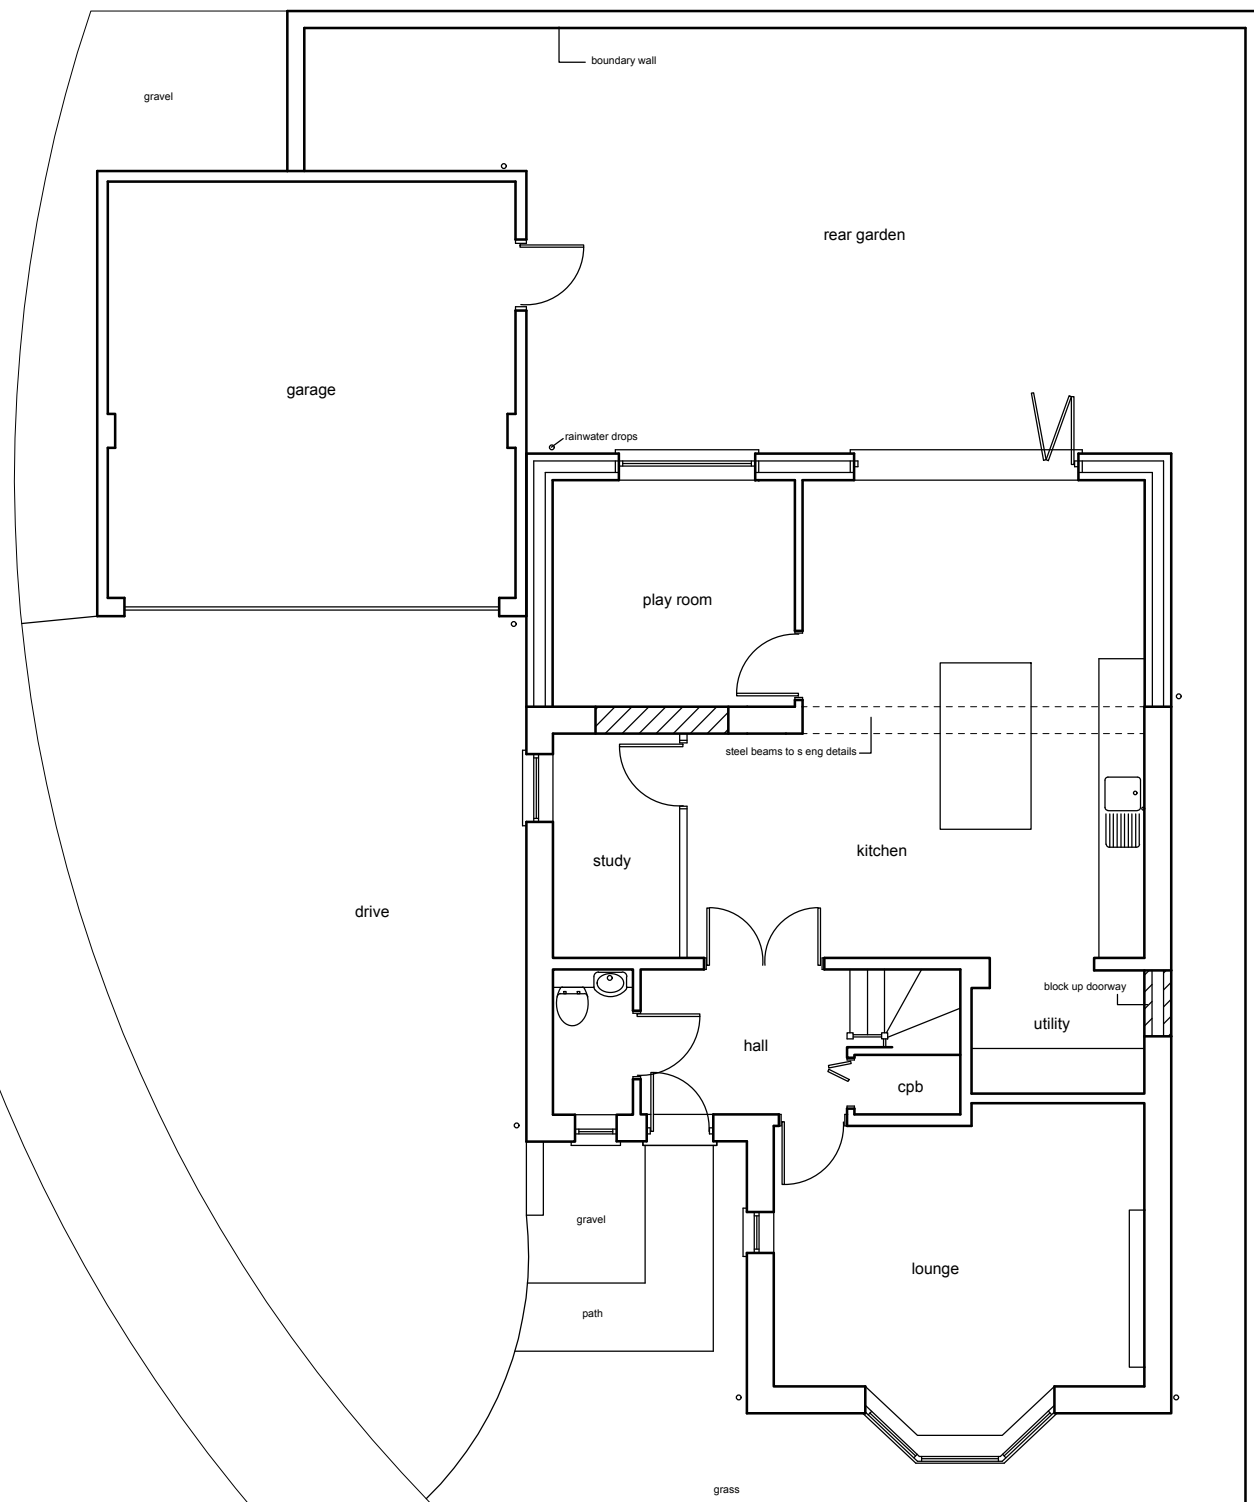

PROPOSED GARAGE FRONT ELEVATION

PROPOSED GARAGE REAR ELEVATION

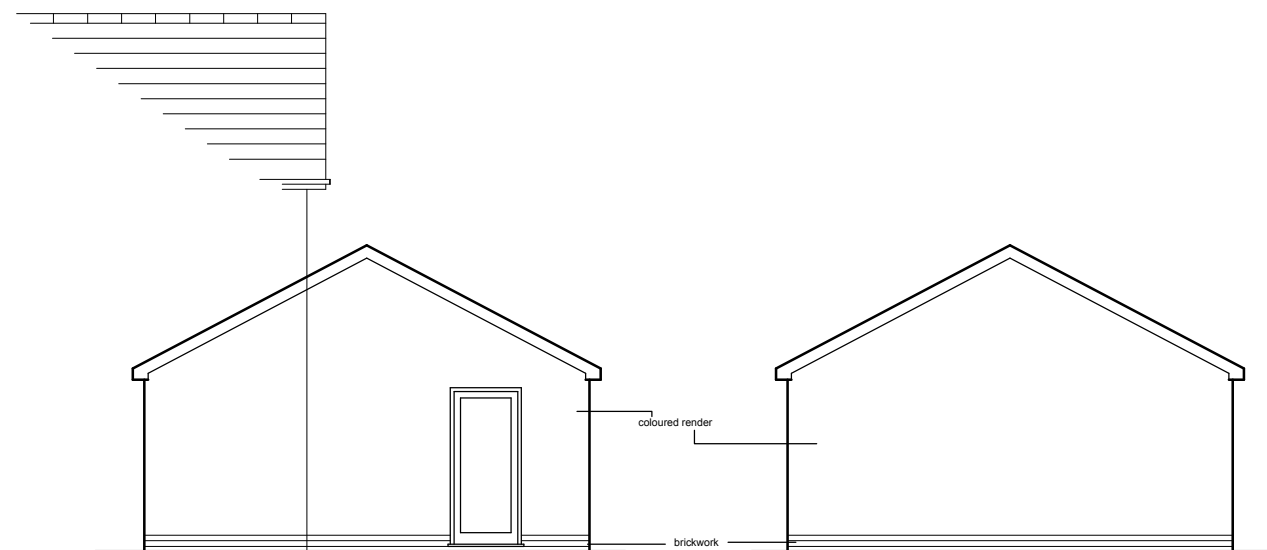

PROPOSED GARAGE SIDE ELEVATION

PROPOSED GARAGE SIDE ELEVATION

THIS DRAWING IS COPYRIGHT ©

Ken Bateman
Chartered Surveyor
R.S. (Hons), MRICS, C. Burt E. MCARD

project
Two storey rear extension
and enlarged garage
at
11 Heather Court
Treharris
Merthyr Tydfil

title
Proposed
plans and elevations

Date: April 2025
Scale: A2 @ 1:100
Drawn:

Drawing No. GA 002 Rev. B