



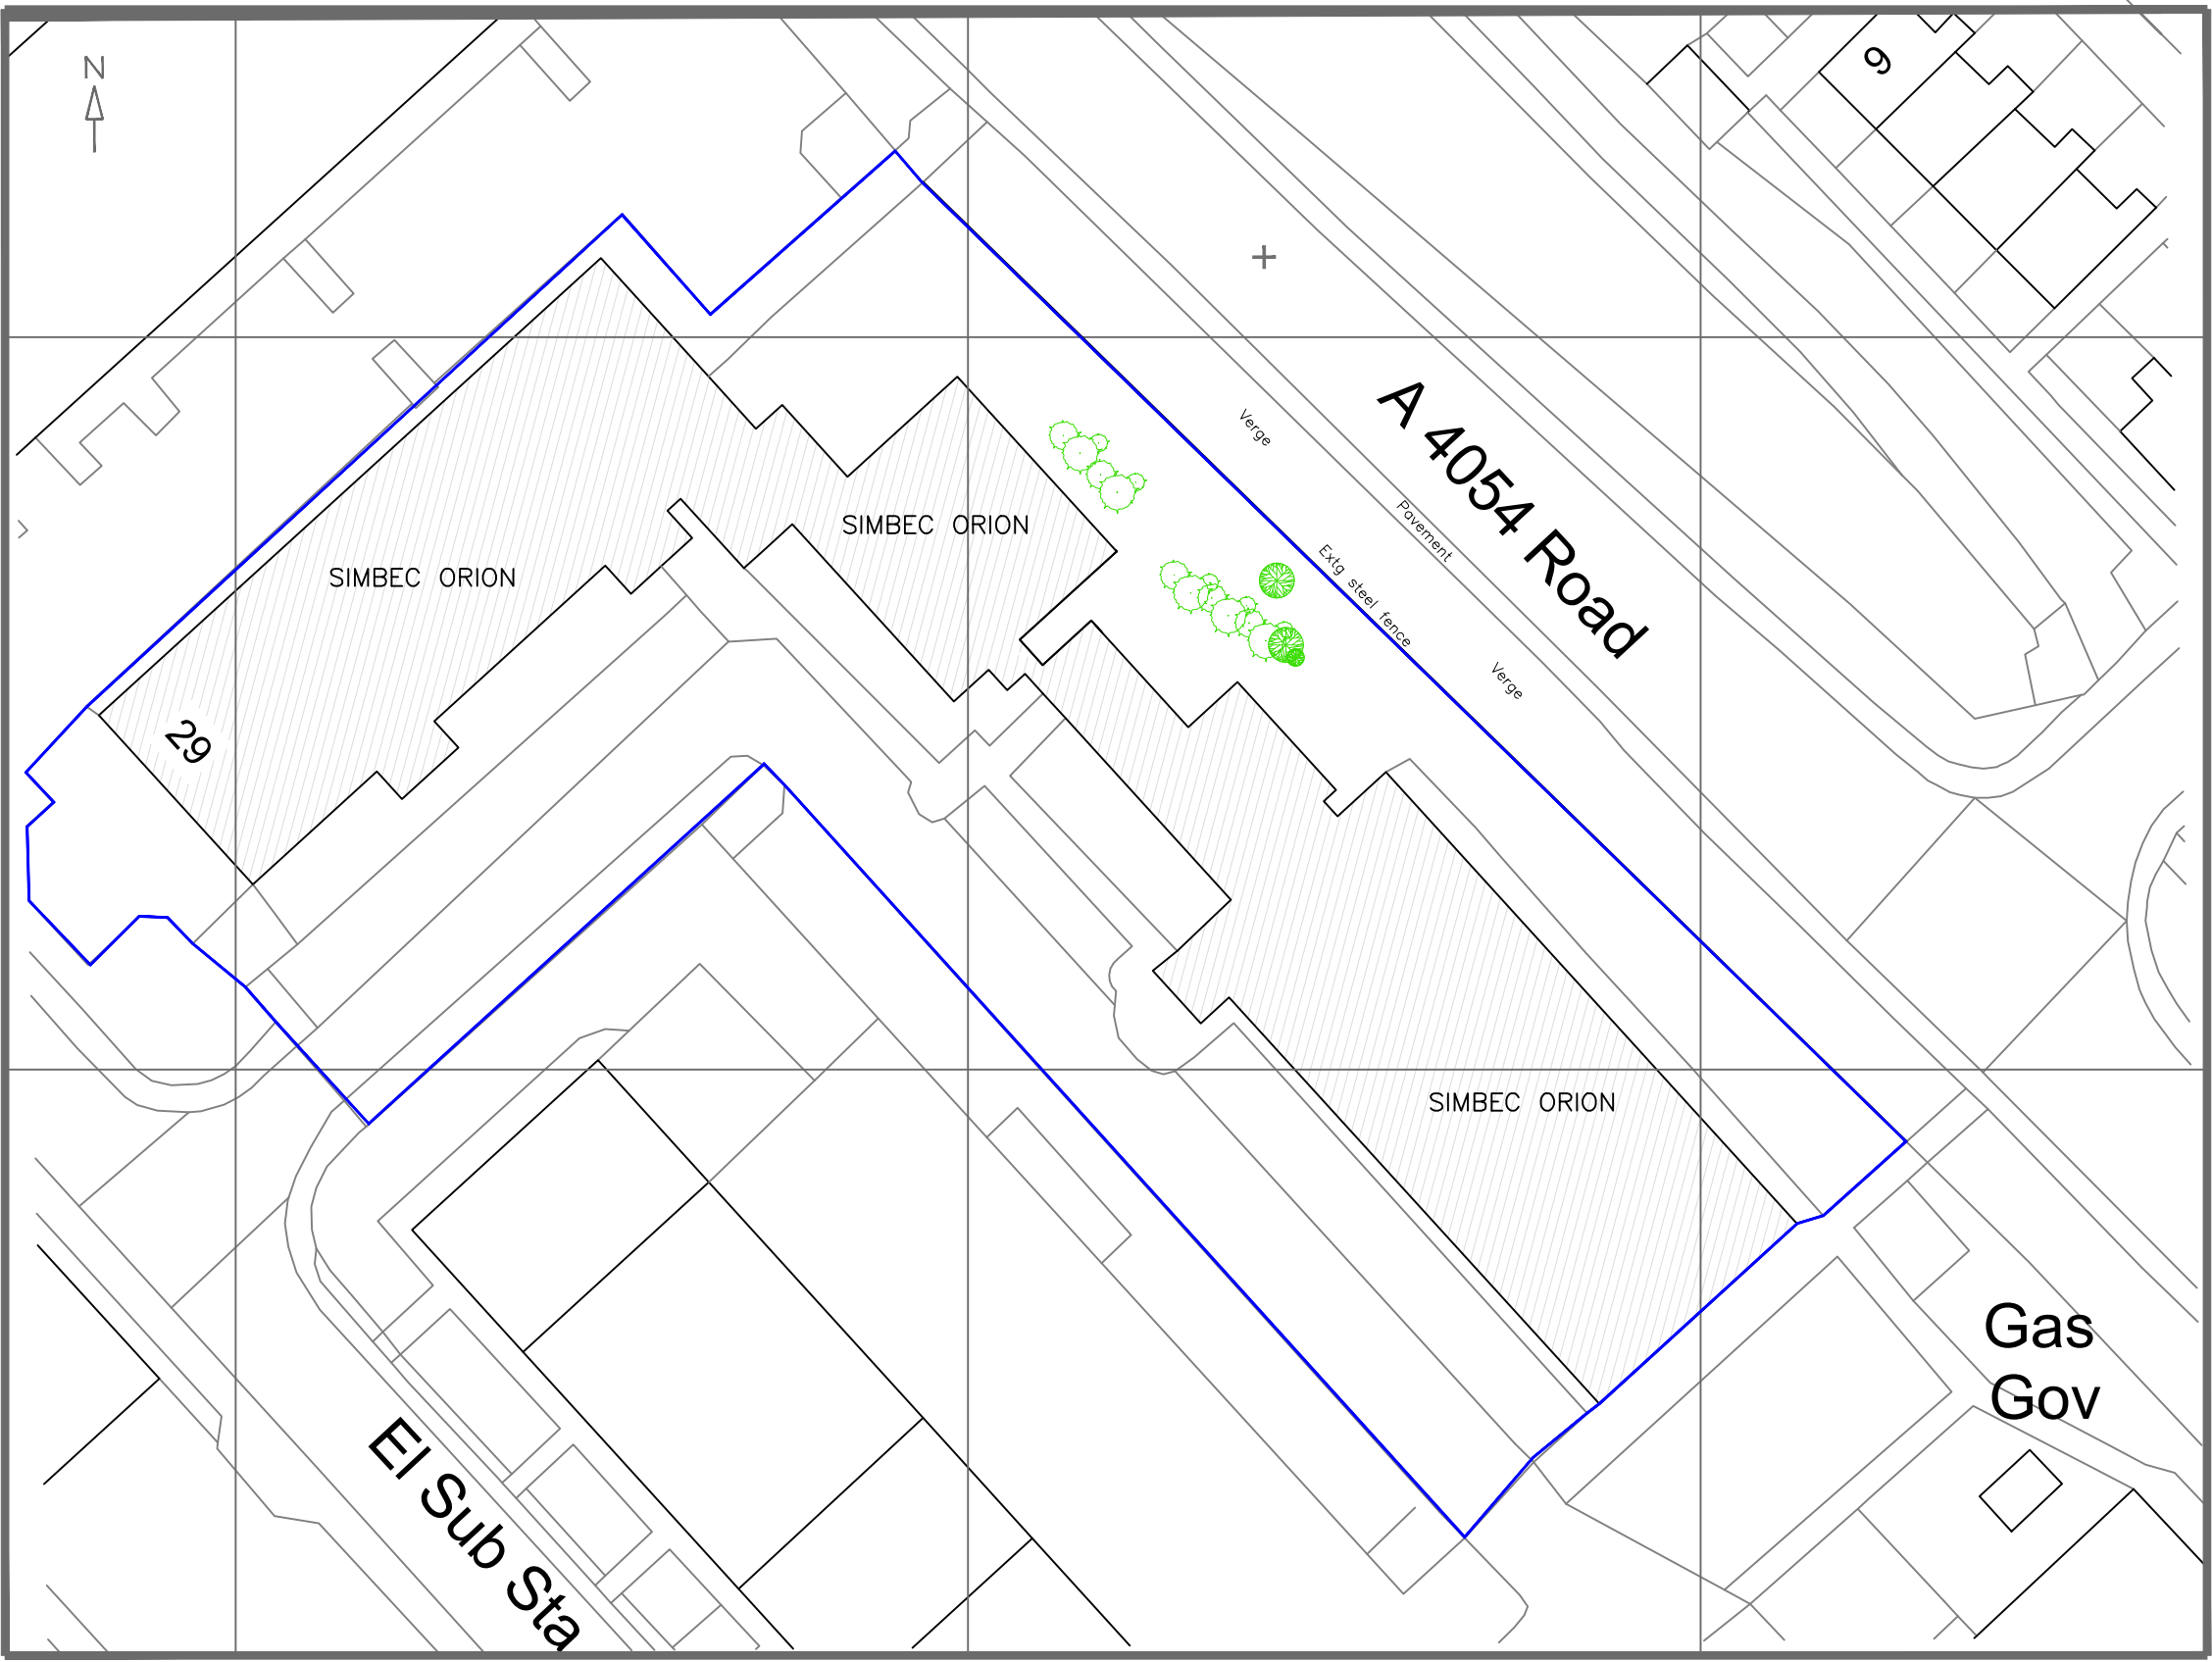

Existing Site Plan
1:500

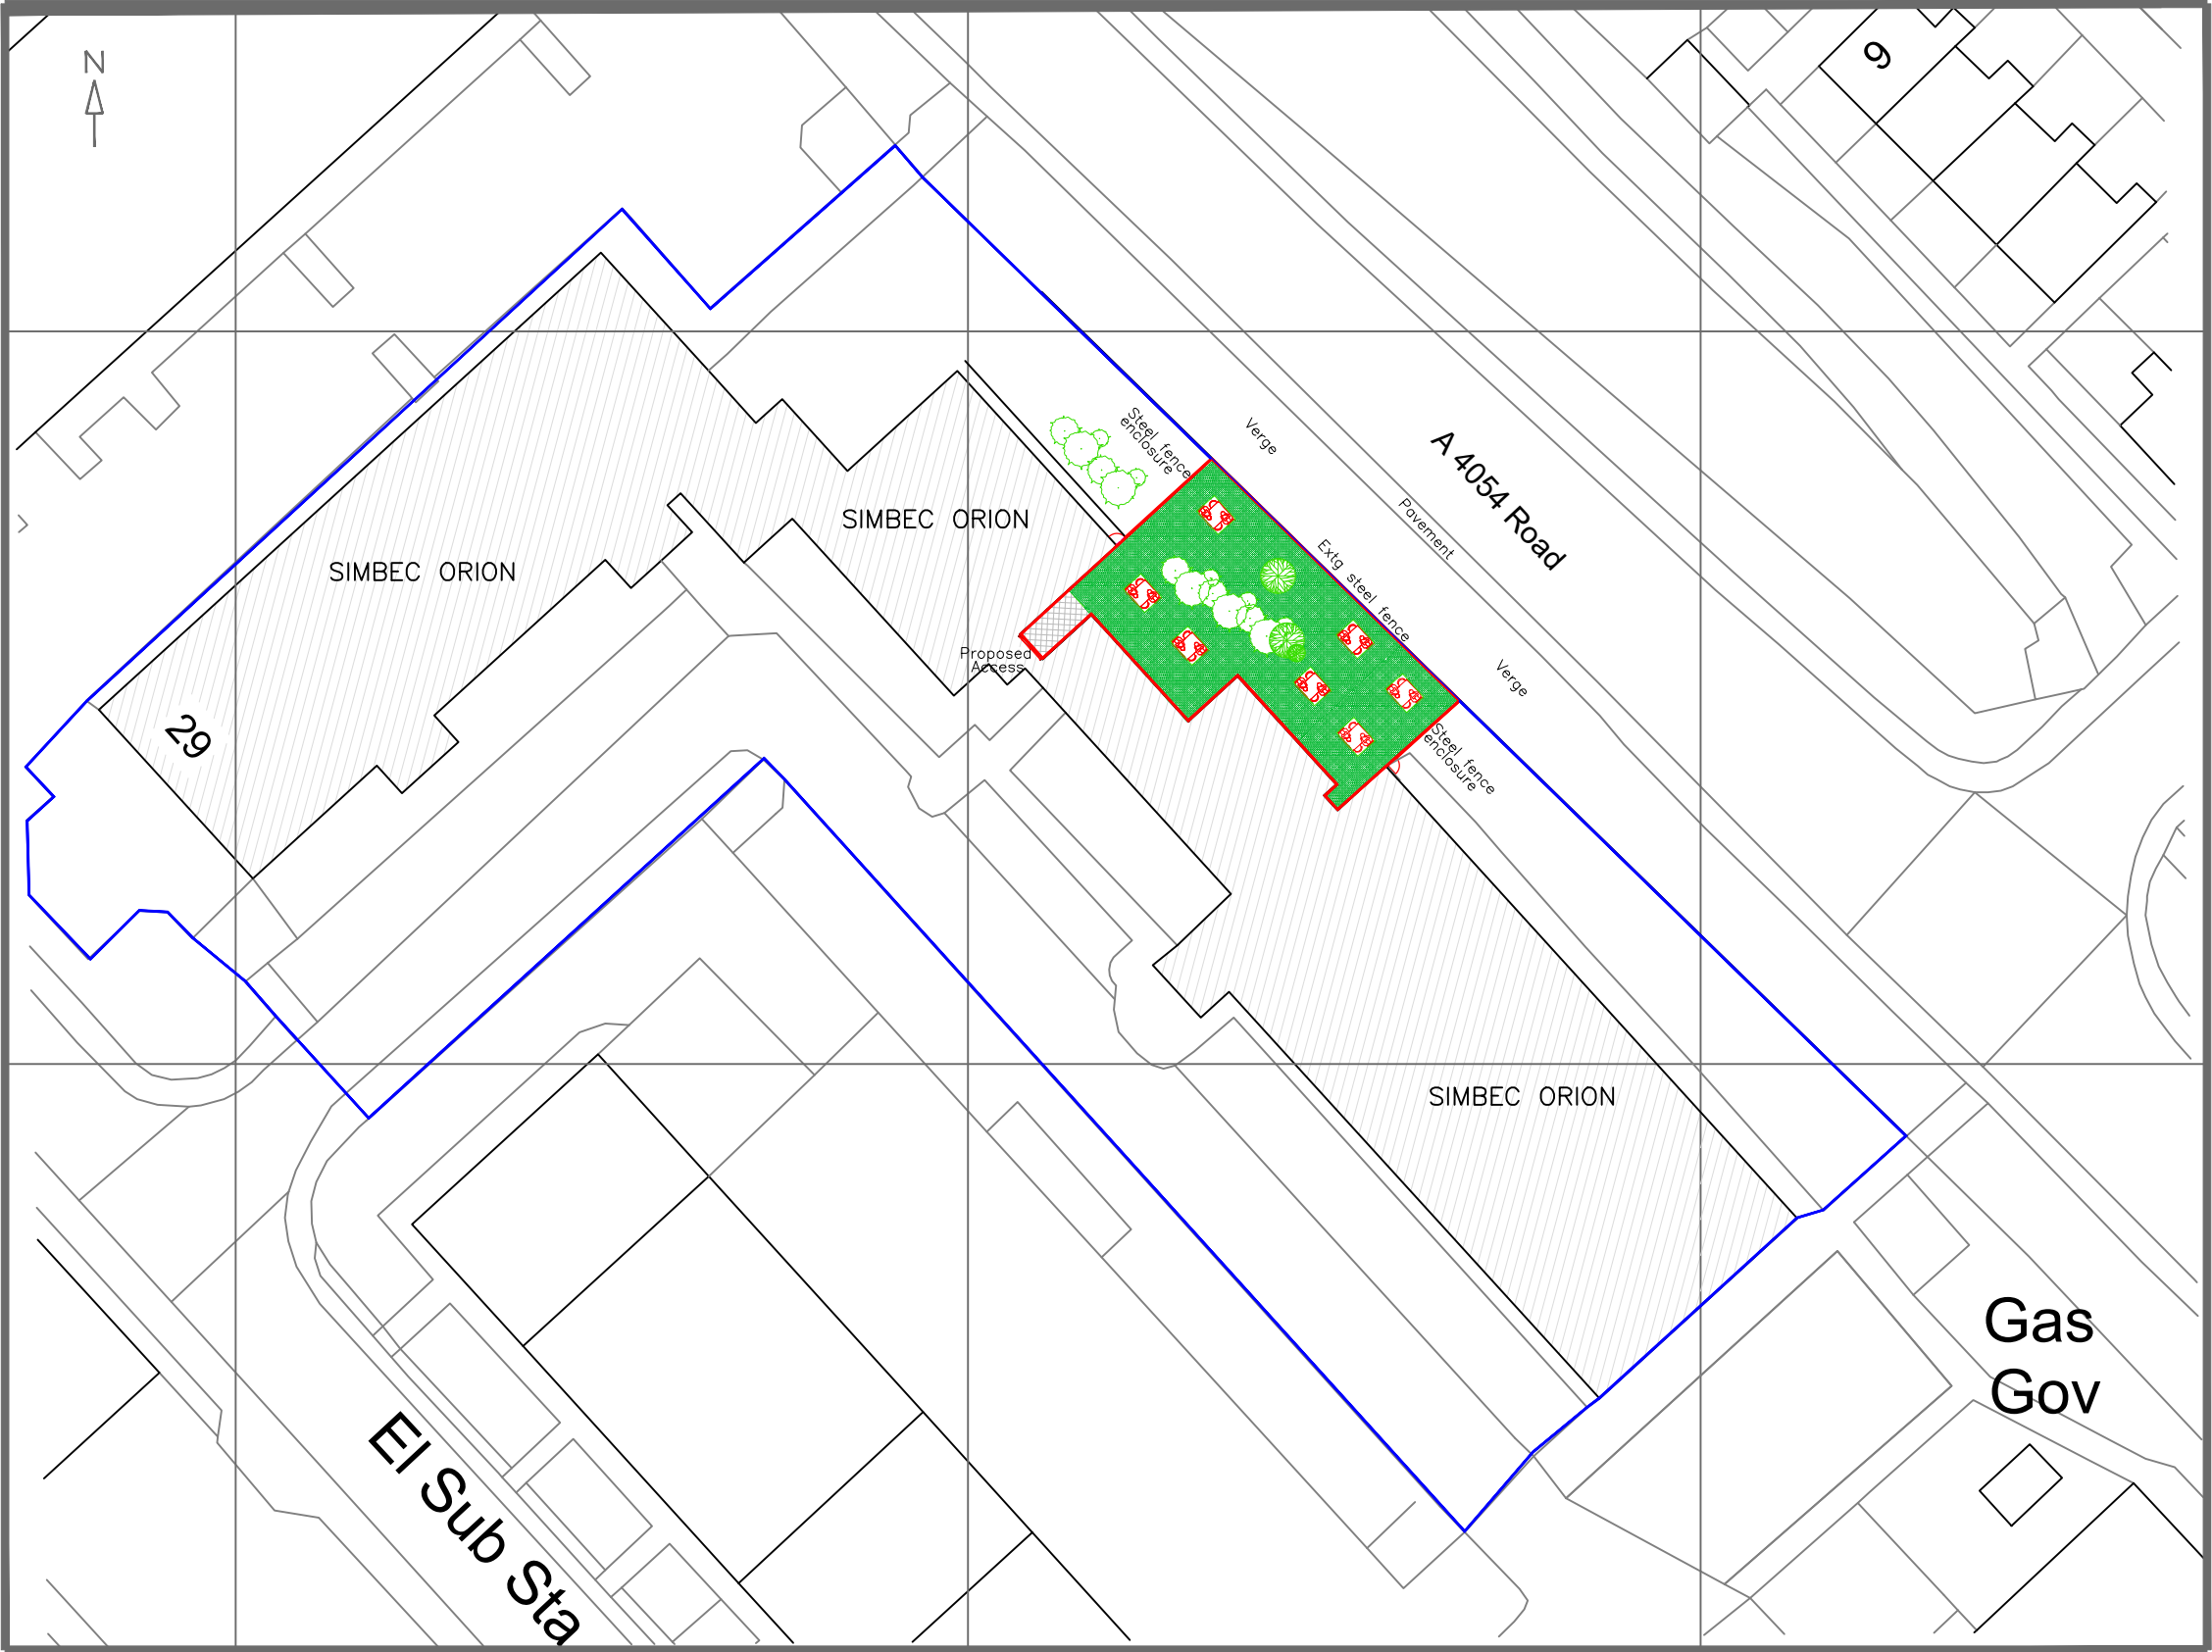

Proposed Site Plan
1:500

203422

203400

203350

203310

SO0603
306535



Utopia Design
Architectural Services

Building Planning Application Support
Paul Thomas: BSc (Hons)
Tel: 01685 559230. Mob: 07908 725065

Issued Only for Purpose Indicated

Drawing Status: FOR PLANNING/BUILD CONTROL PURPOSES ONLY

SIMBEC ORION
Merthyr Tydfil Ind Park
Merthyr Tydfil
CF48 4DR

New Garden Enclosure to Rear of
Reception Link with Alterations

Drawn by	Paper	Date
PT	A2	31.10.2021

Existing and Proposed Site Plans	Scale
	1:500

Drwg No
SIMBEC PRPSD GARDEN 01A