




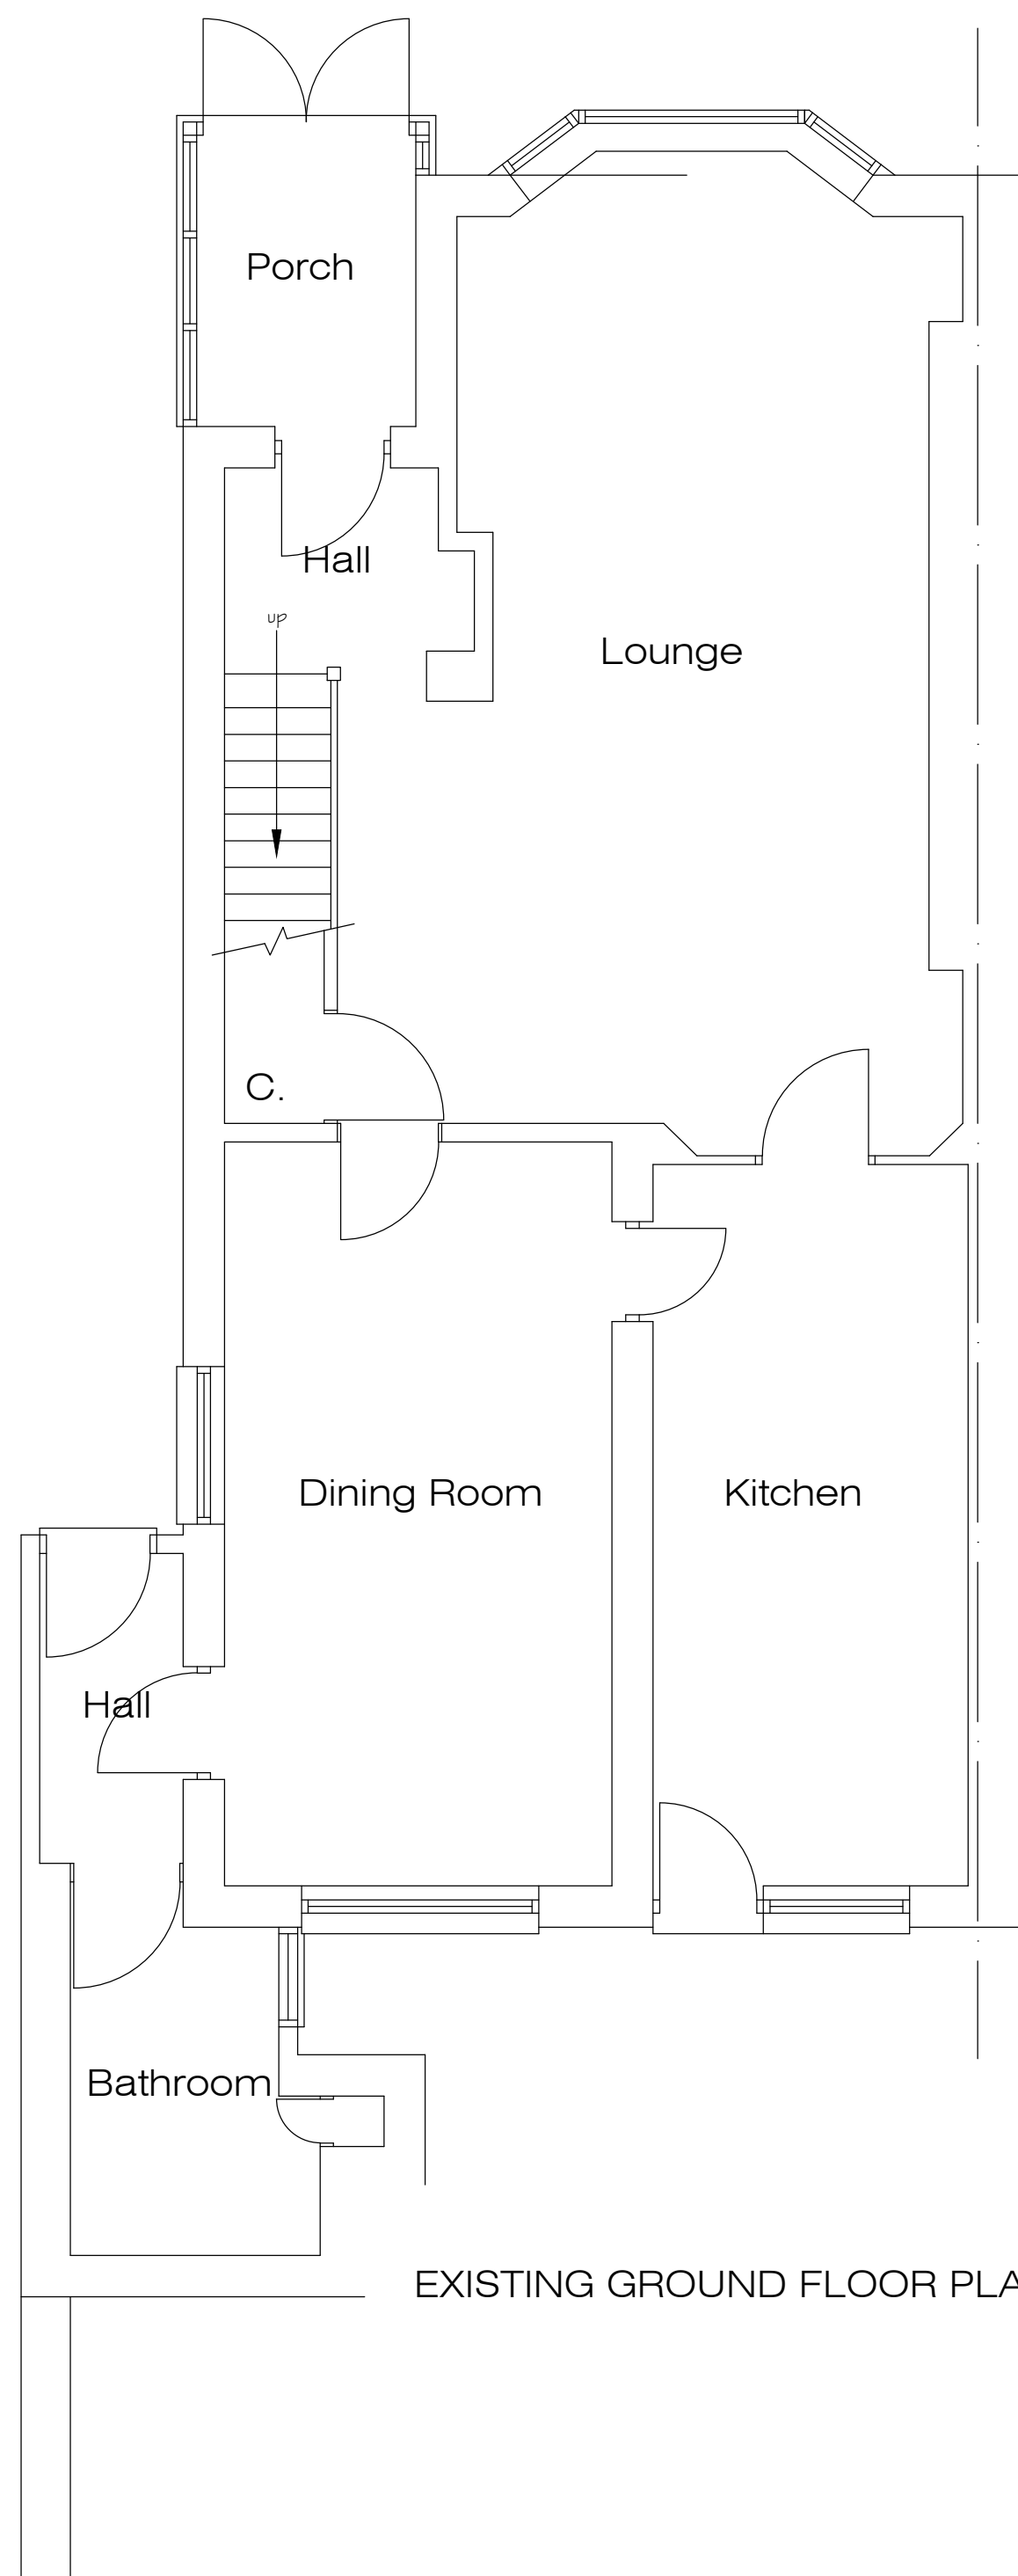


EXISTING GROUND FLOOR PLAN

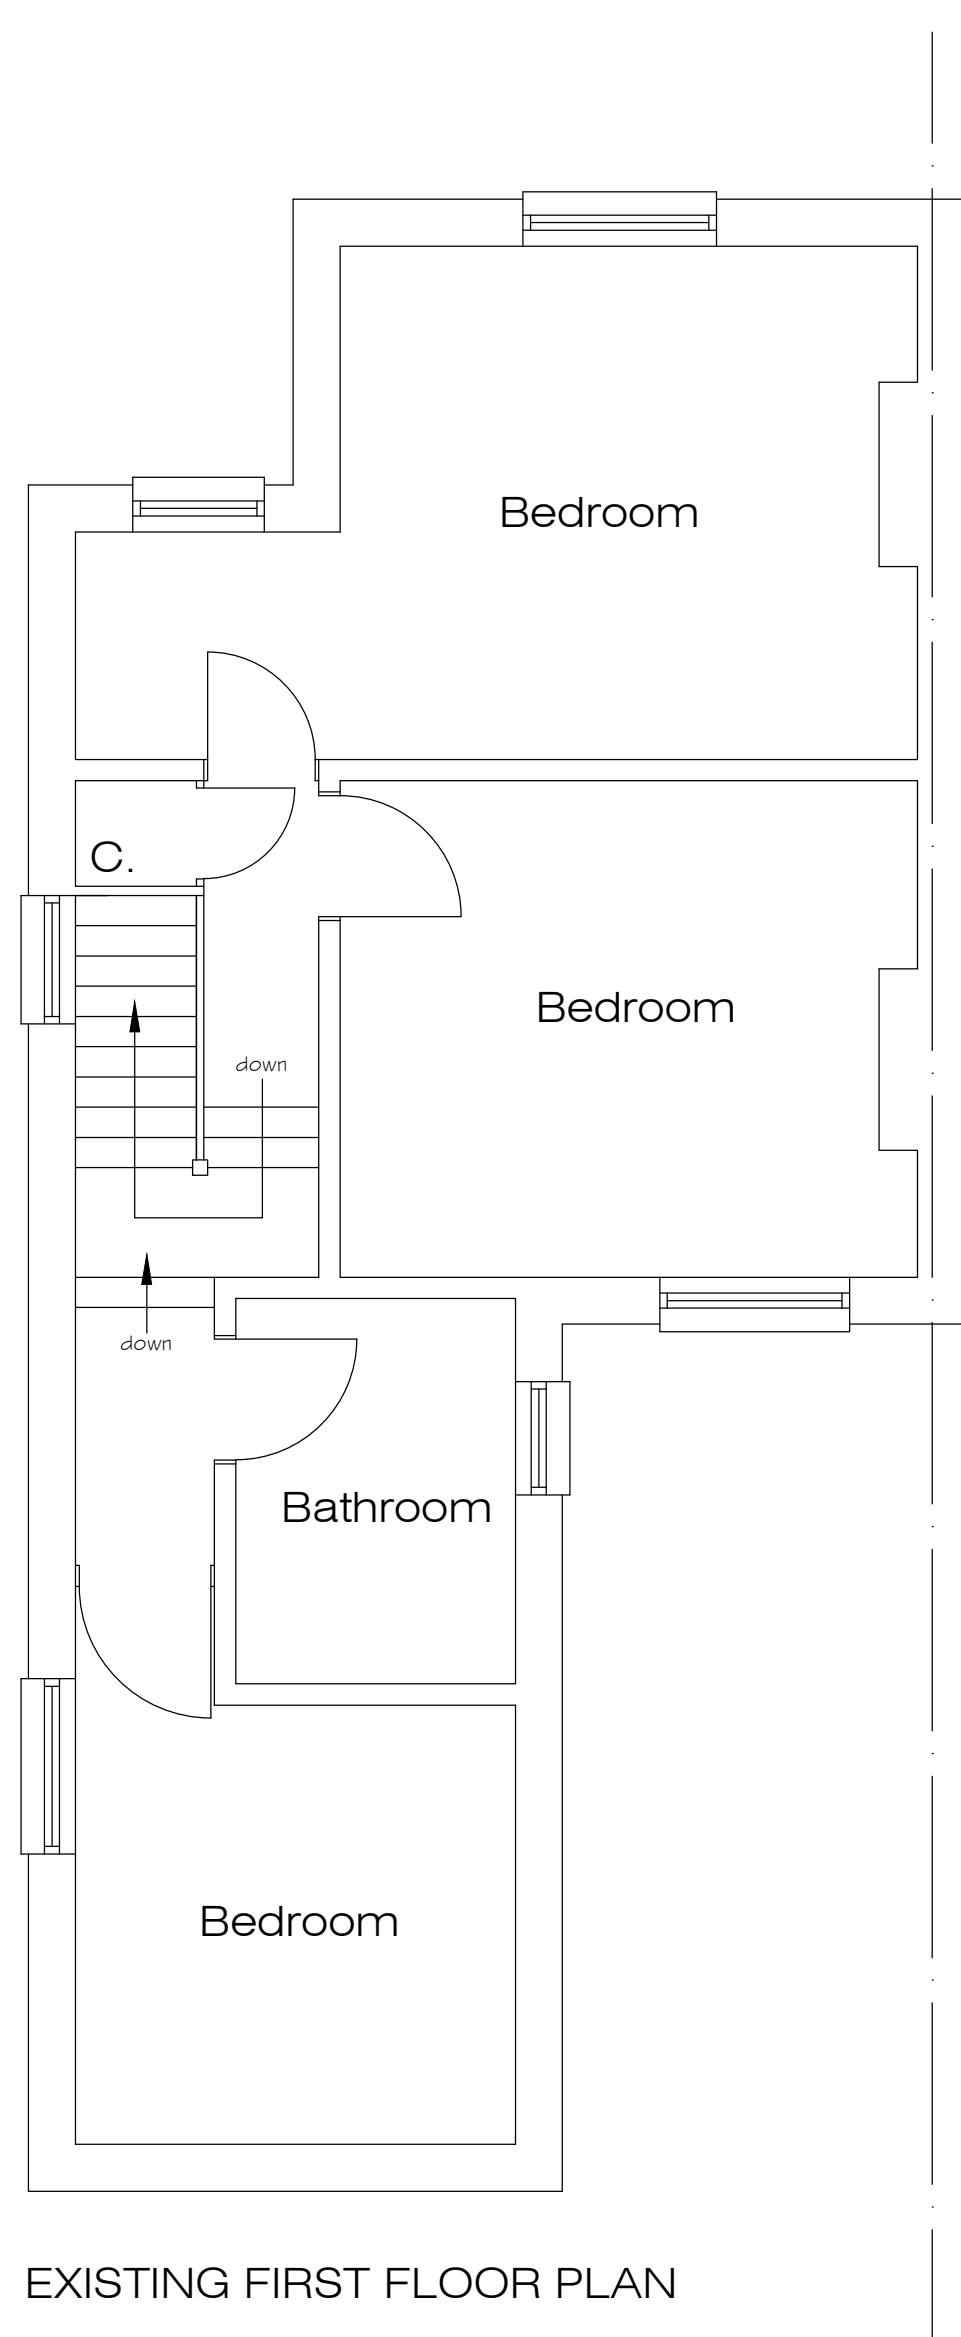

EXISTING FIRST FLOOR PLAN

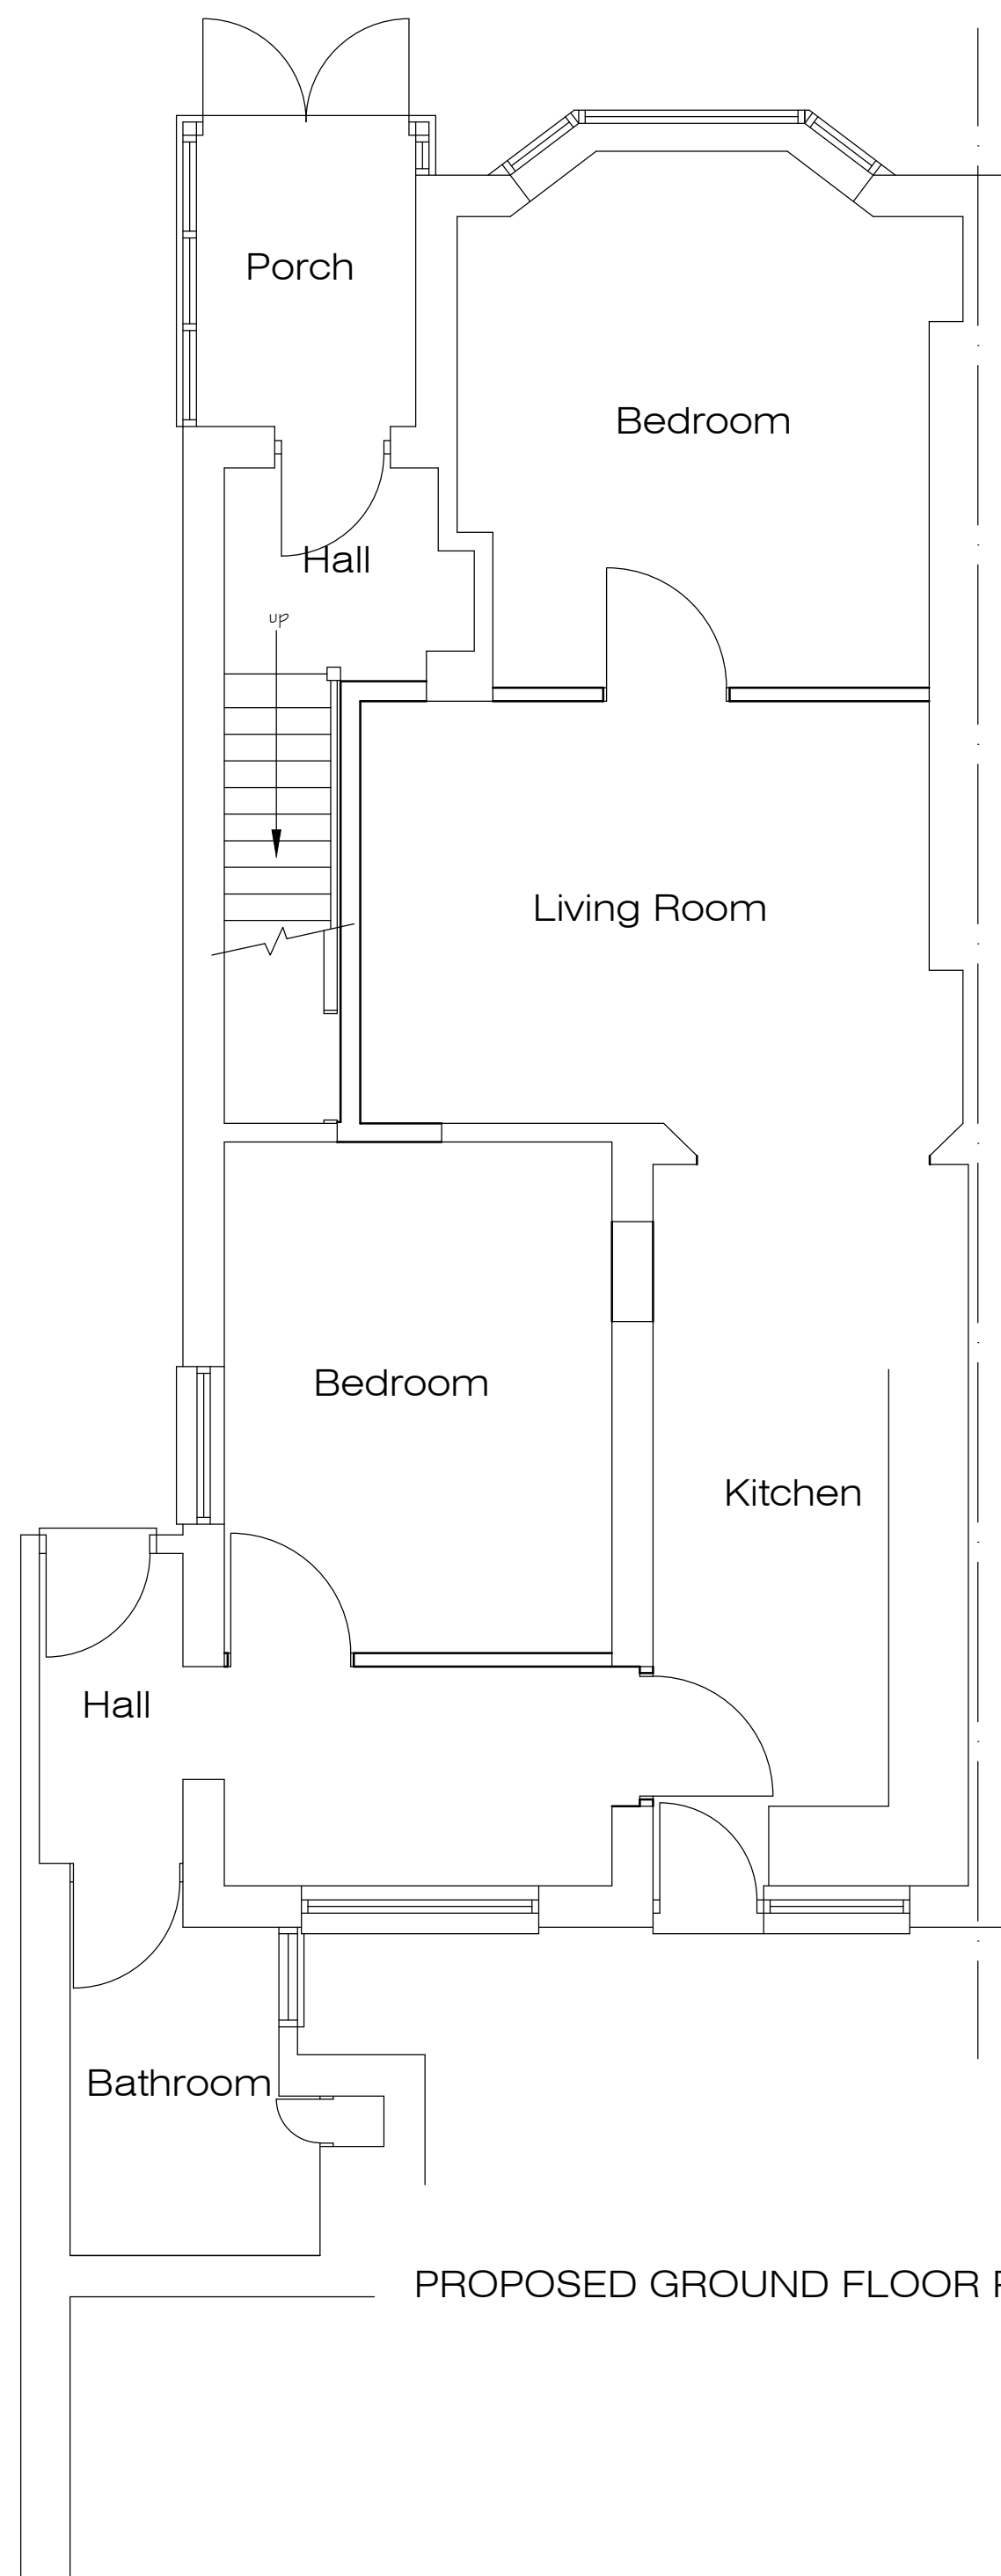

PROPOSED GROUND FLOOR PLAN

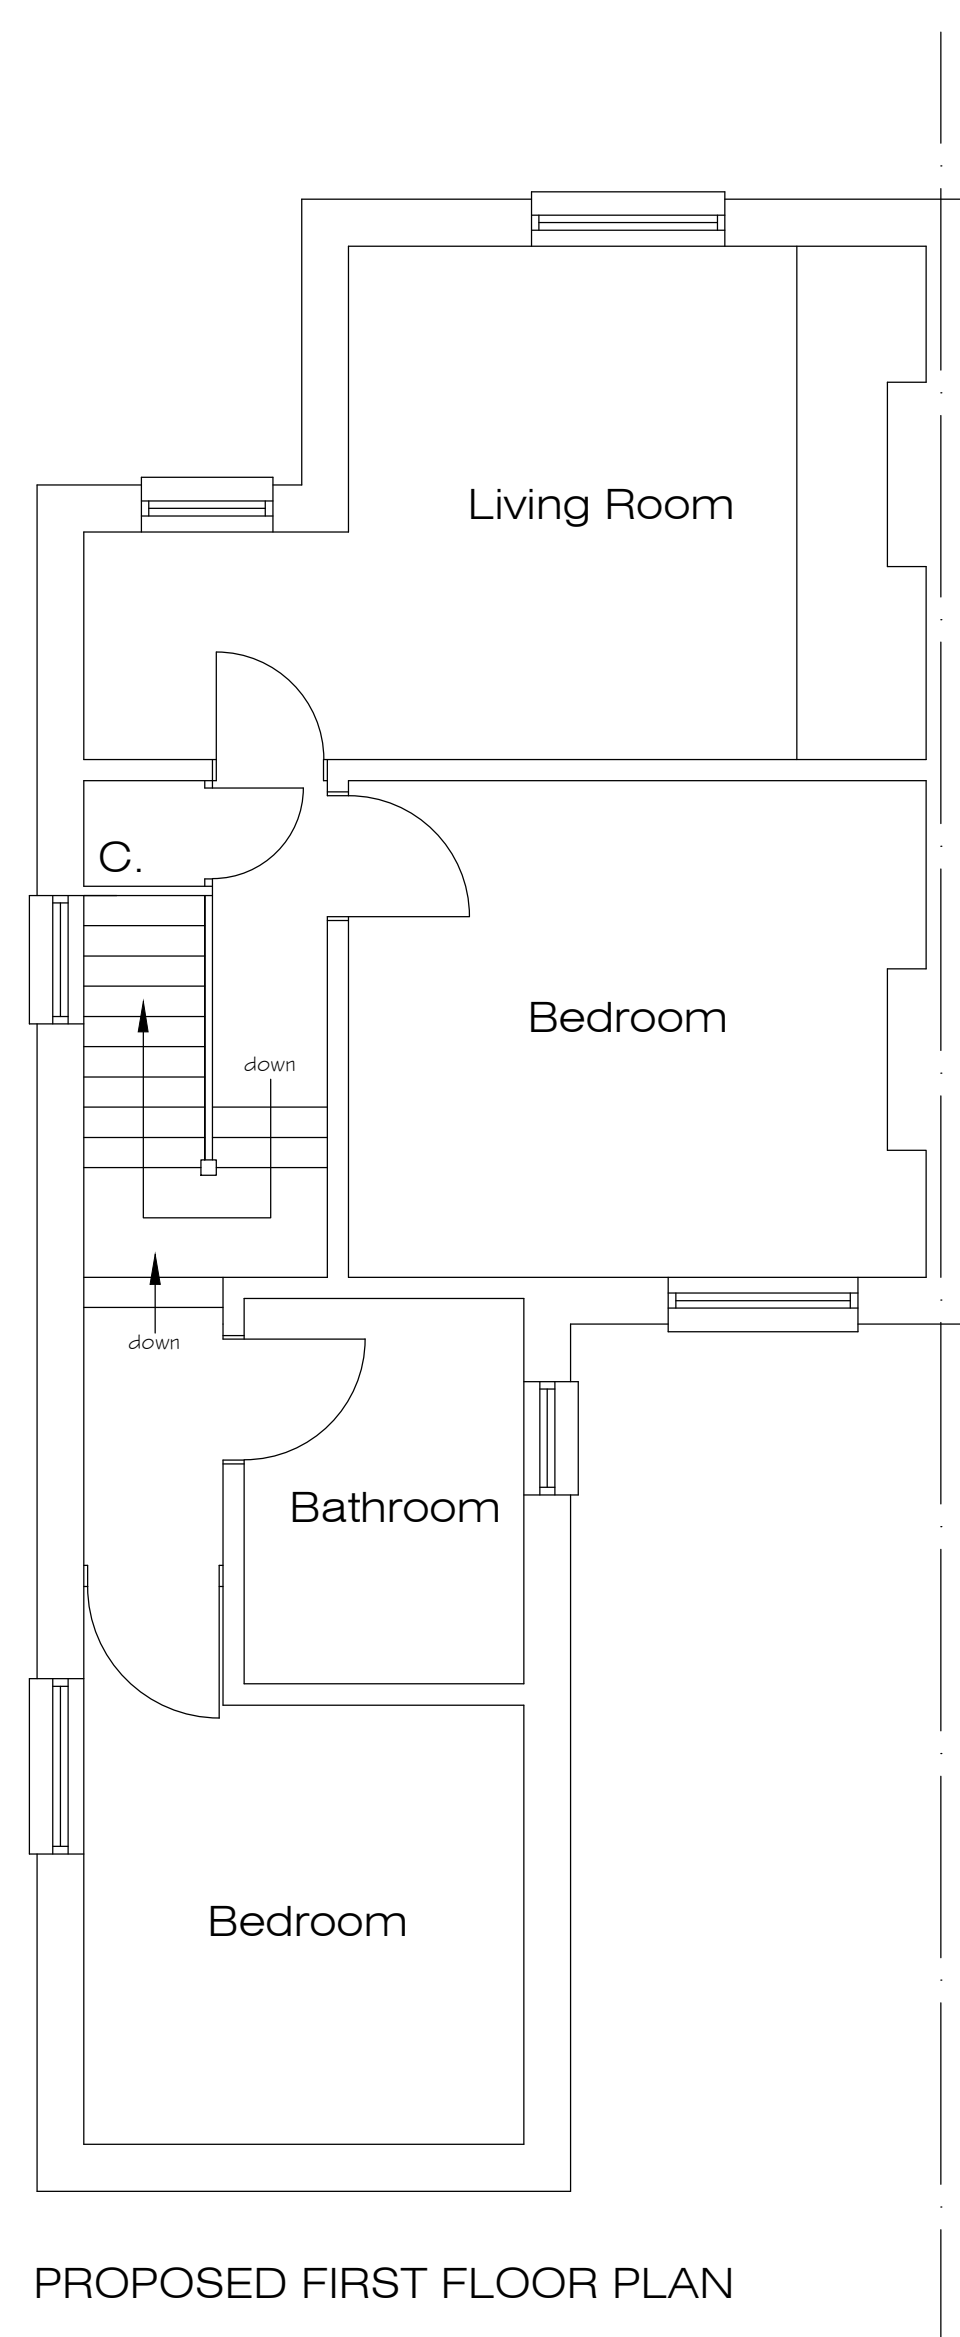

PROPOSED FIRST FLOOR PLAN



Architectural Design & Services
M.C.I.A.T.
38 De La Beche Road, Sketty,
Swansea, SA2 9AR.
Mobile: 07818 067467
e-mail: crescent3000@aol.com

Project
Proposed Flat Conversion at
9 Queens Terrace, Troedyrhiw,
Merthyr Tydfil, CF48 4ER.

Description
PLANNING DRAWING

Scale 1/50 & 1/100 @ A1.	Date November 2020.
Drawn	Checked

Drawing No.
PC20/56/1

