


200283

PLANNING PERMIT
23 NOV 2020

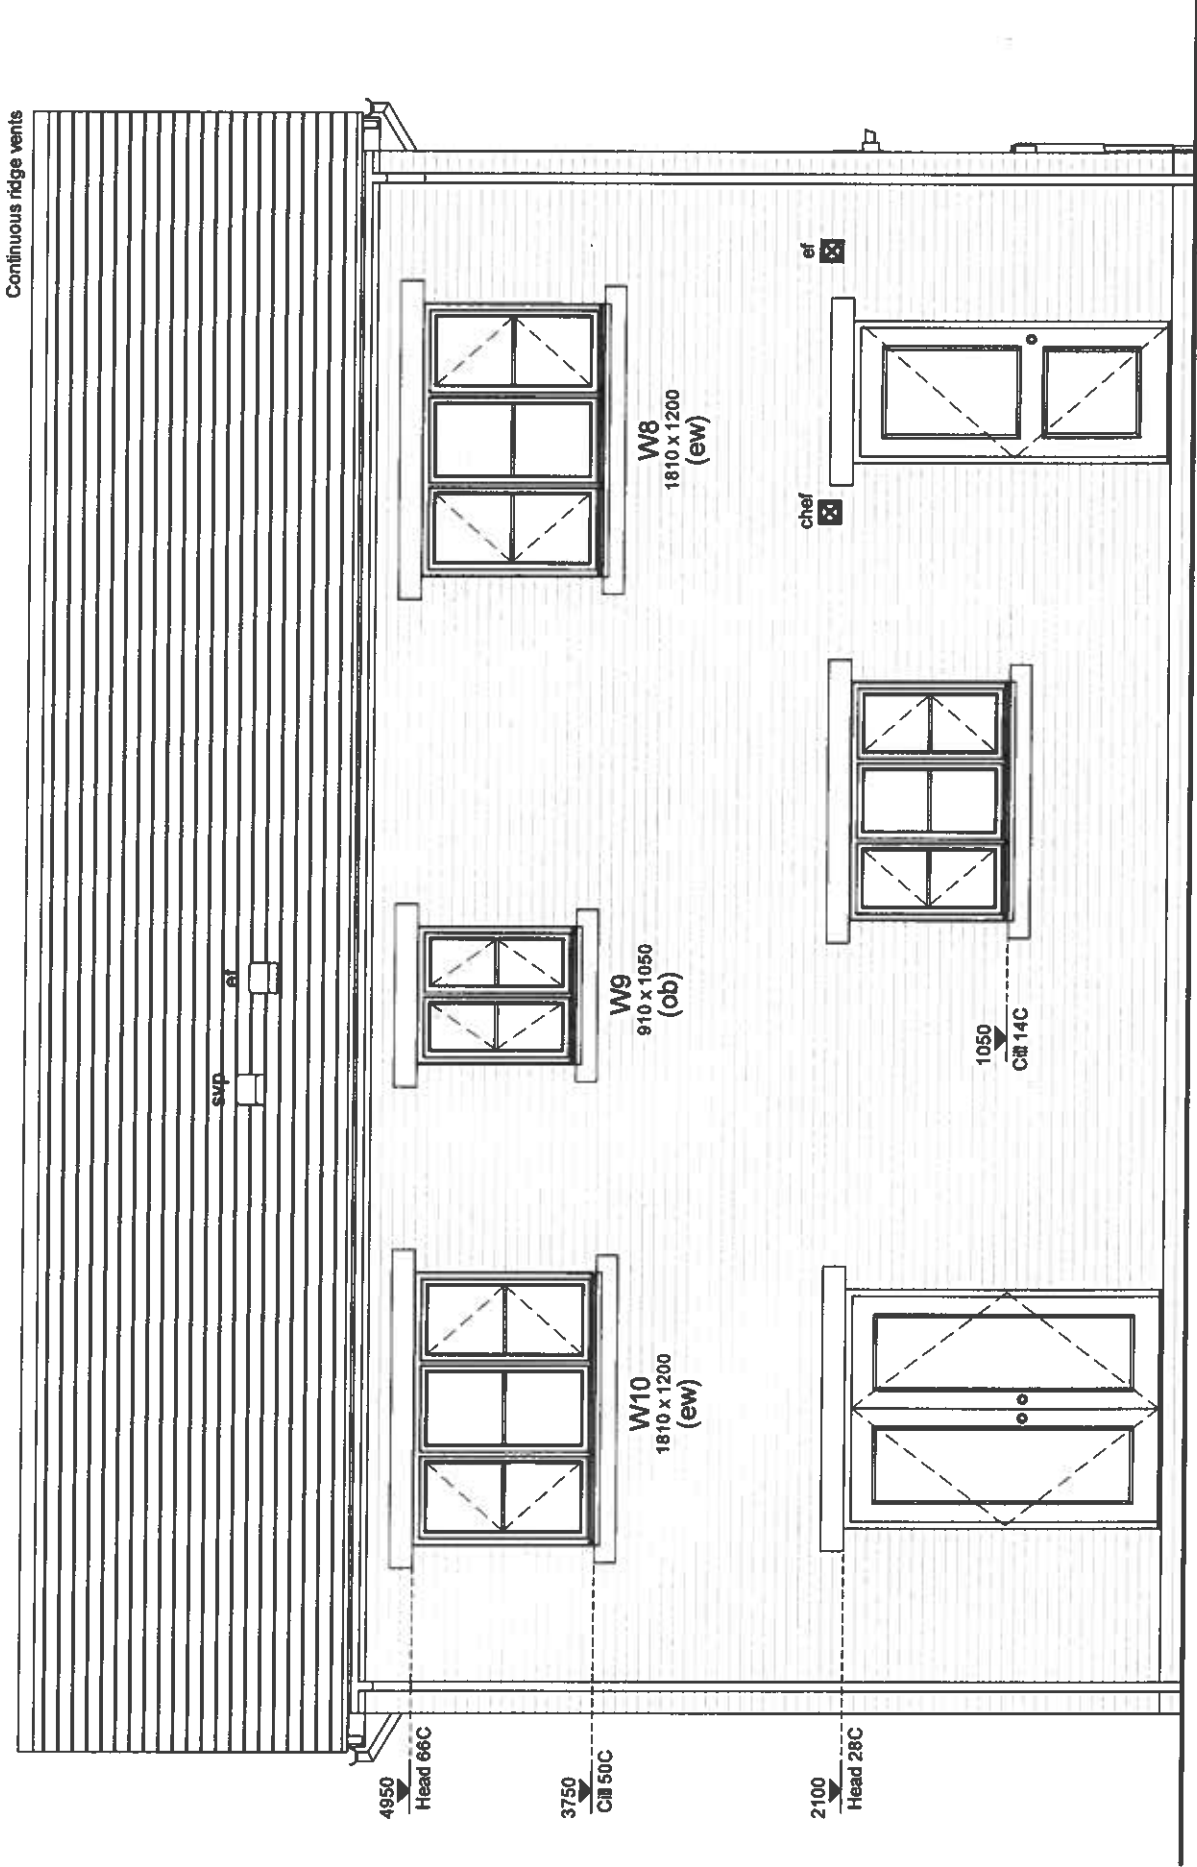

Rev	Description	Date
A	W1 5,7,8,10 amended to 1810 wide	18.01.2019

CLIENT
Davies Homes Ltd
1st Floor, 7 Gelliwastad Road
Pontypridd
Rhondda Cynon Taf, CF37 2BP
TEL: 01443 400345

JOB TITLE
BEACON HEIGHTS

DRAWING TITLE
**SANDFORD HOUSE TYPE
REAR ELEVATION**

SCALE	SHEET	DATE	DRAWN BY
1 : 50	A3	Sept 18	HALtd

DRAWING NO.	REVISION
1802 / SAN/06	A

hammond
Architectural Ltd

10 Goldtops
Newport
NP20 4PH
t. 01633 844970
e. info@hammond-ltd.co.uk

www.hammond-ltd.co.uk

© Hammond Architectural Limited 2018
Figured dimensions must be taken in preference to scaled dimensions and any discrepancies are to be referred to Hammond Architectural Ltd. Contractors, subcontractors and suppliers must verify all dimensions on site before commencing any work or making any workshop drawings.