



200283

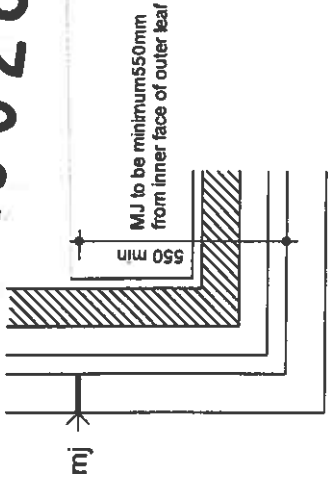

Typical MJ Locaton

1:20

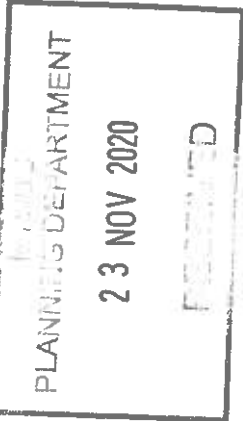

A W1.5,7,8,10 amended to 1810 wide
Rev Description Date
18.01.2019

CLIENT **Davies Homes Ltd**
1st Floor, 7 Gellwastad Road
Pontypridd
Rhonda Cynon Taf, CF37 2BP
TEL: 01443 400345

JOB TITLE
BEACON HEIGHTS

DRAWING TITLE
**SANDFORD HOUSE TYPE
GROUND FLOOR PLAN**

SCALE As indicated
SHEET A3
DATE Sept 18
DRAWN BY HALtd


DRAWING NO. **1802/SAN/02**
REVISION **A**

hammond
Architectural Ltd

10 Goldtops
Newport
NP20 4PH
t. 01633 844970
e. info@hammond-ltd.co.uk

www.hammond-ltd.co.uk

© Hammond Architectural Limited 2018
Figured dimensions must be taken in preference to scaled dimensions and any discrepancies are to be referred to Hammond Architectural Ltd. Contractors, subcontractors and suppliers must verify all dimensions on site before commencing any work or making any workshop drawings.

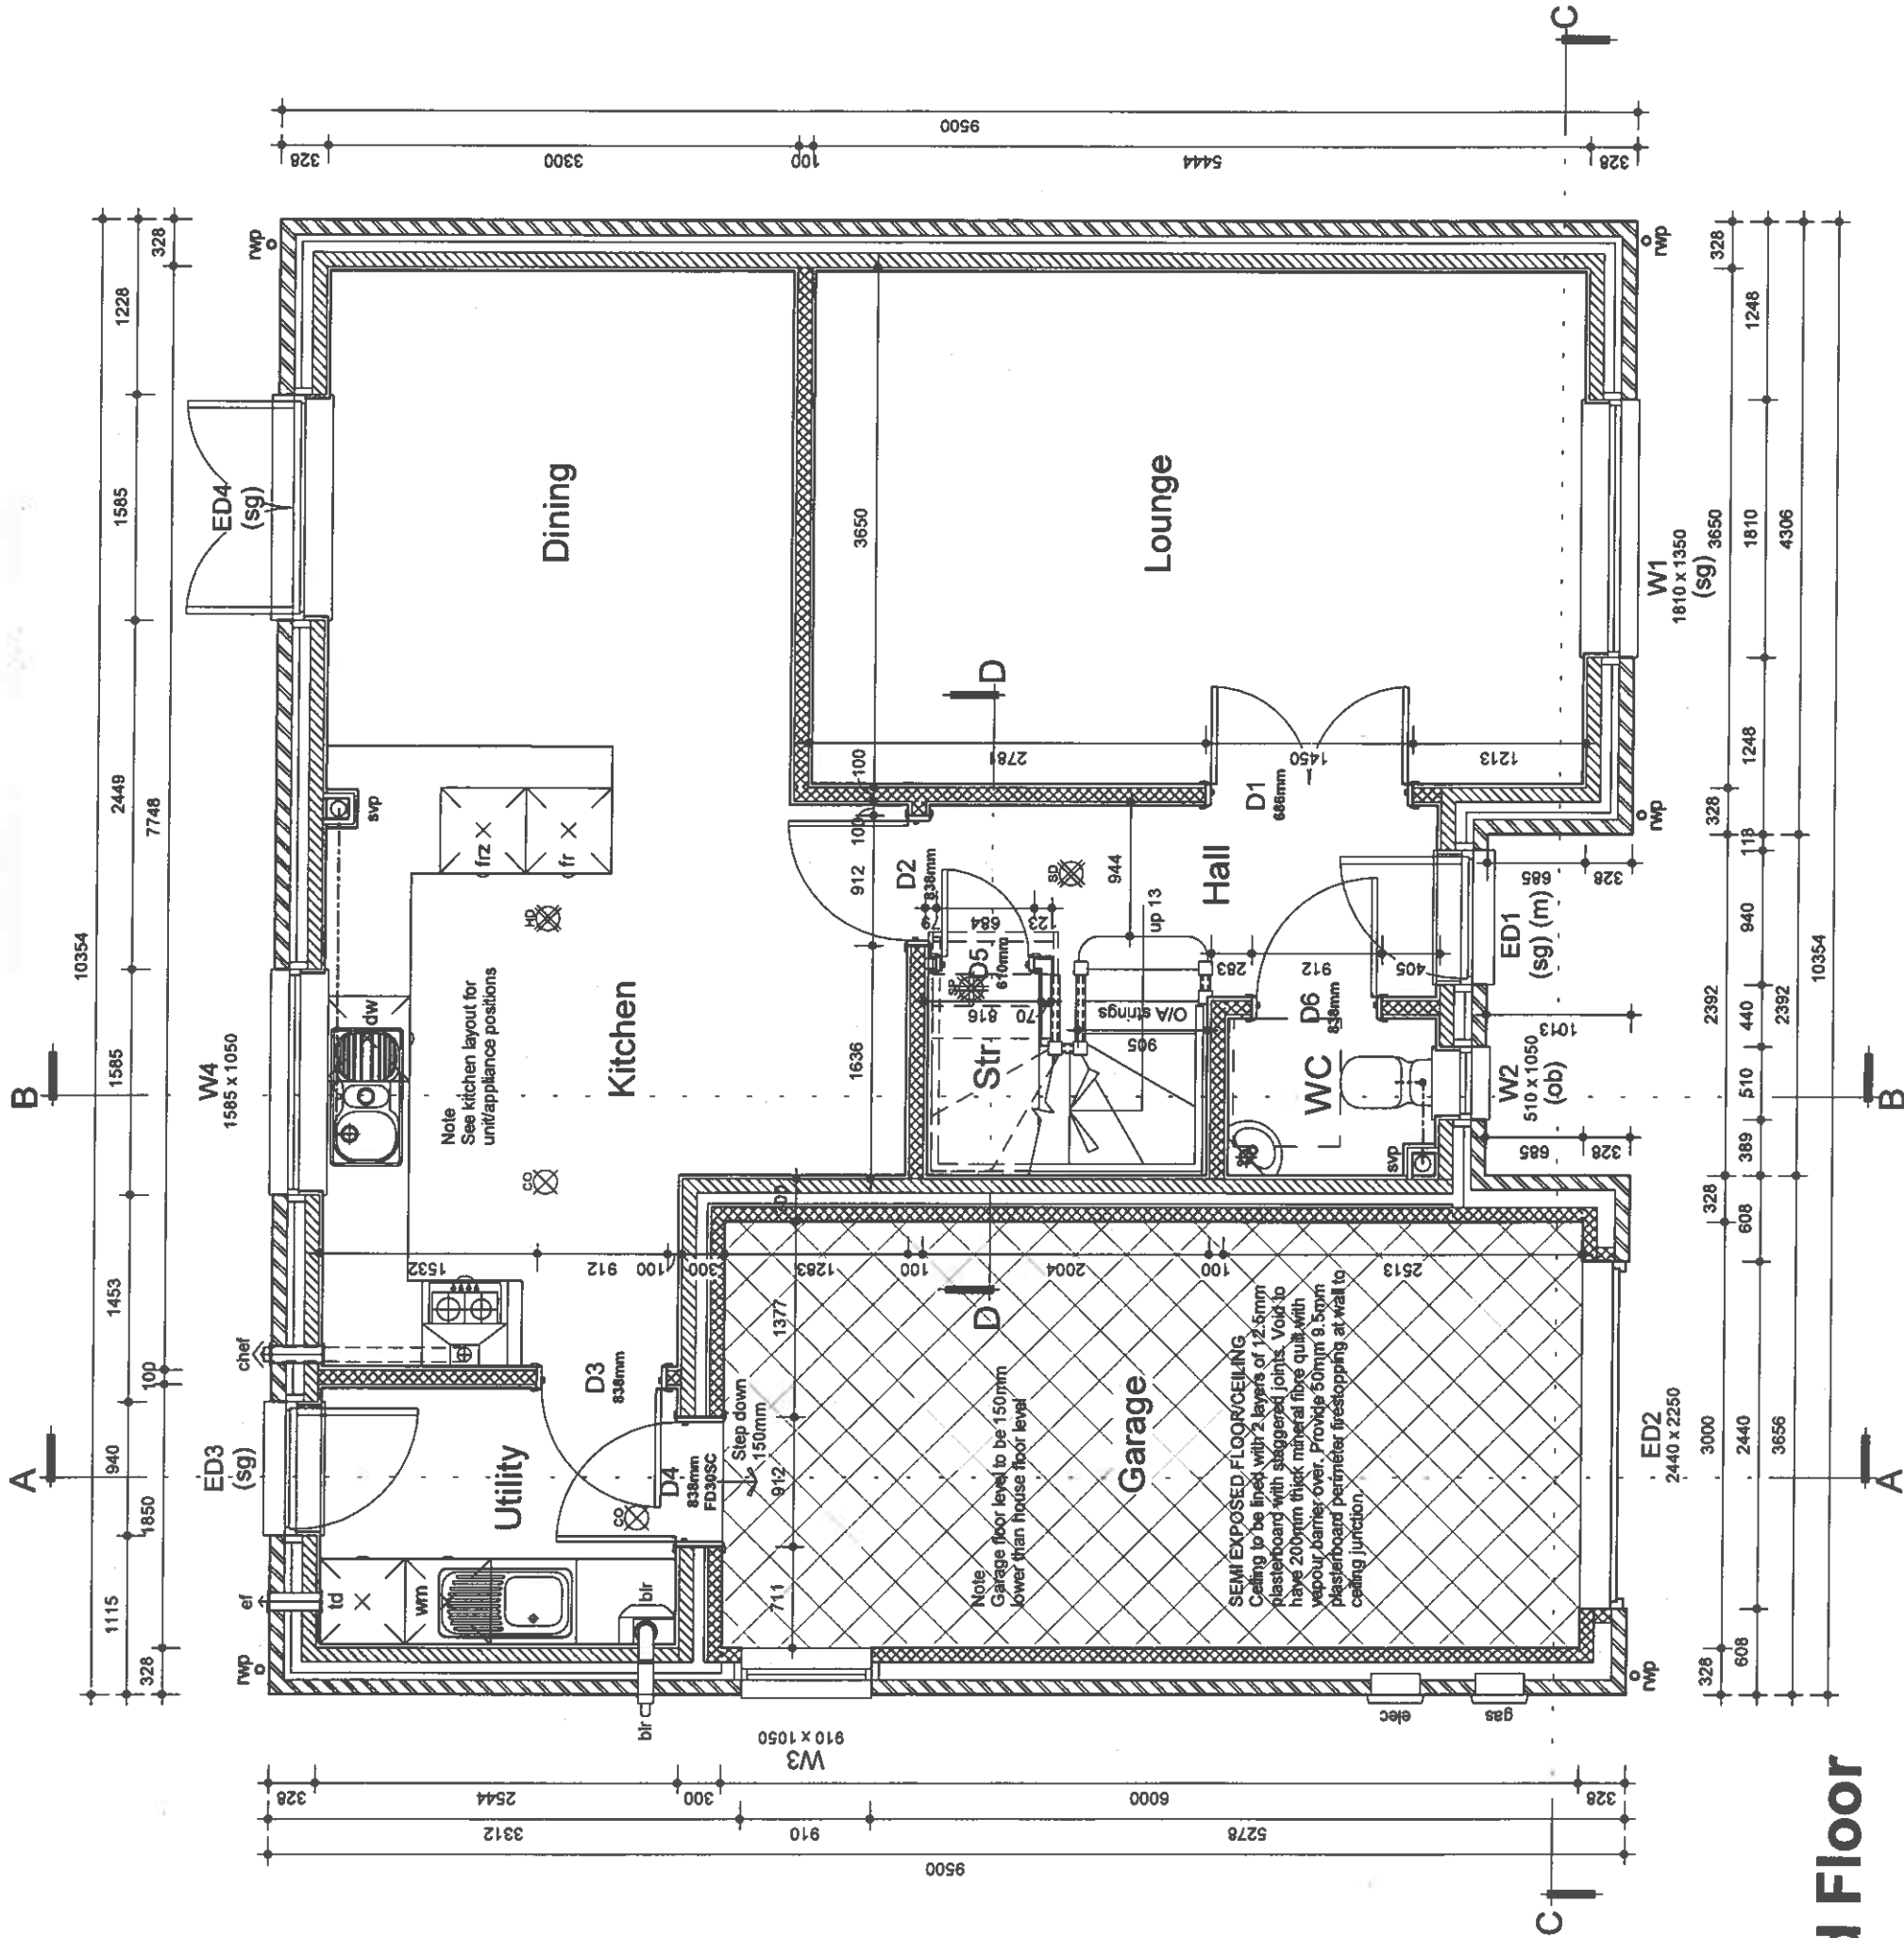

Ground Floor

1:50