


16 NOV 2020

IV

THIS DRAWING IS THE PROPERTY OF APE WALES
AND MAY NOT BE COPIED, ALTERED OR
REPRODUCED IN ANY FORM OR PASSED TO A
THIRD PARTY WITHOUT THEIR CONSENT.
DIMENSIONS MUST BE CHECKED AND VERIFIED ON
SITE AND ANY DISCREPANCIES SHOULD BE
REPORTED TO THE DESIGNER. THIS DRAWING
MUST NOT BE SCALED AND SHOULD BE READ IN
CONJUNCTION WITH ALL OTHER CONSULTANT'S
DRAWINGS. IF IN DOUBT ASK FOR CONFIRMATION.

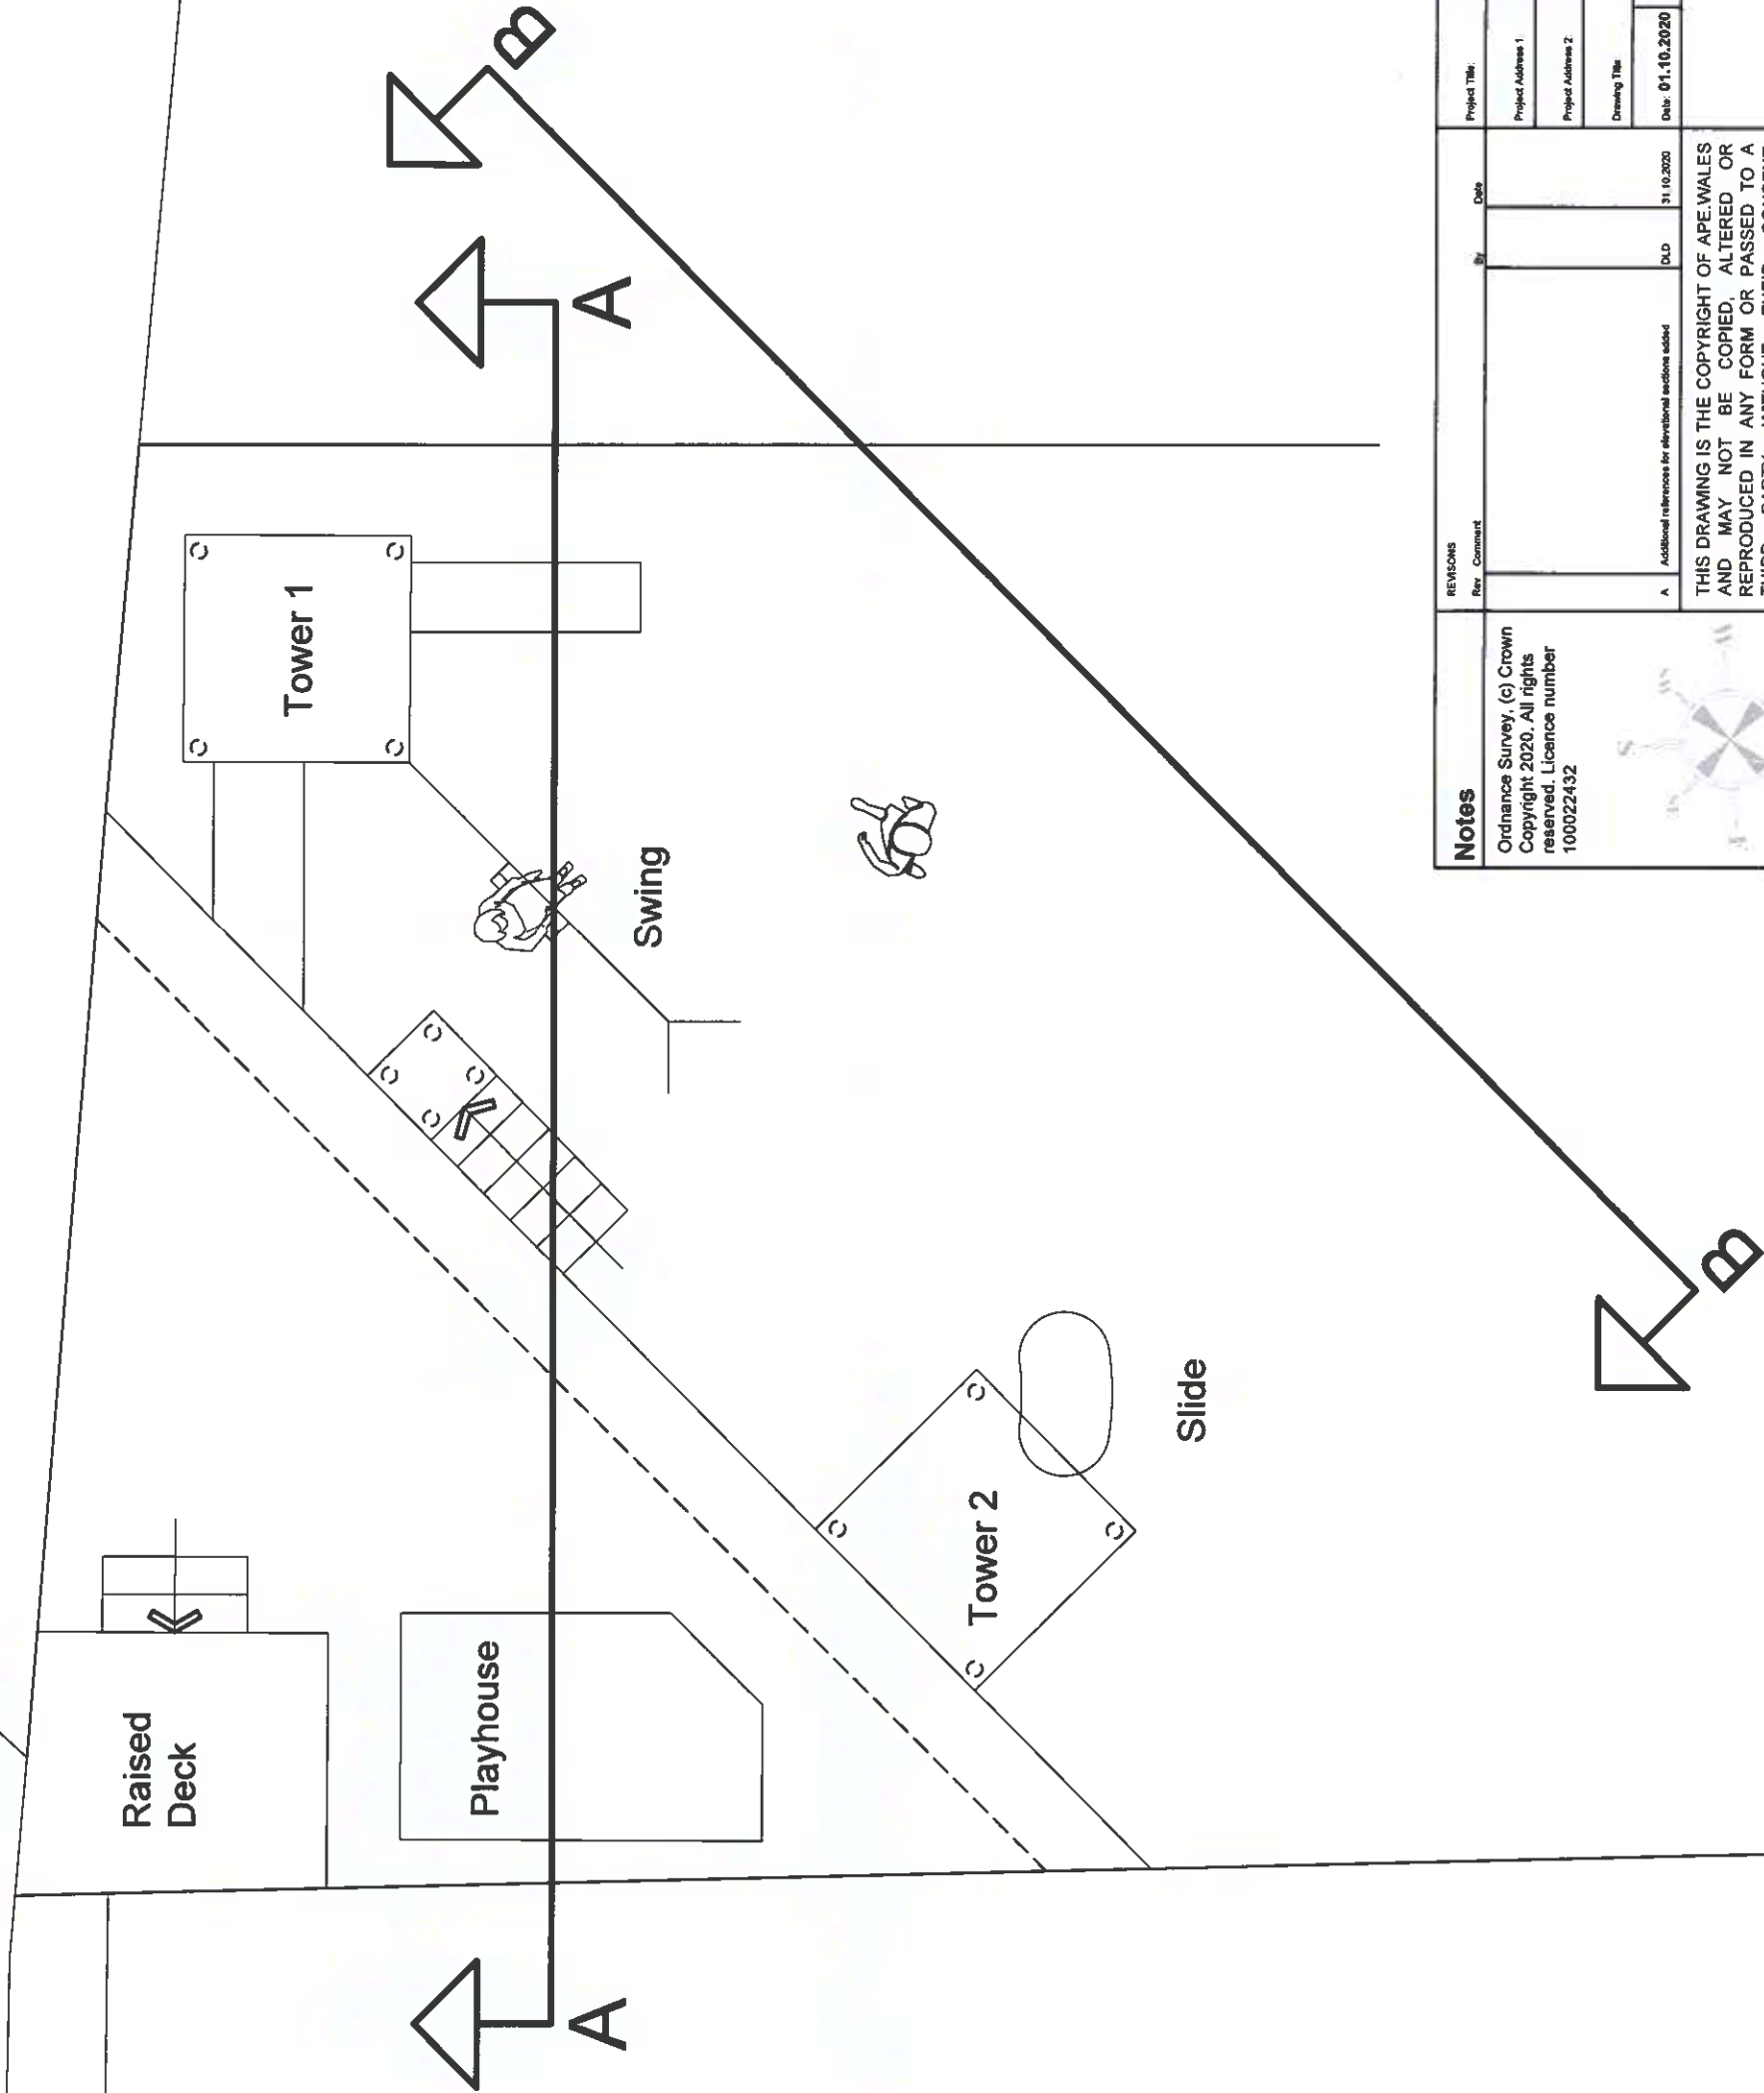

Notes		Revisions		By		Date		External Works			
Ordnance Survey, (c) Crown Copyright 2020. All rights reserved. Licence number 100022432		Rev		Comment				Project Title:	13 Heol Corn Du		
								Project Address 1	Merthyr Tydfil, CF48 1NS		
								Project Address 2	Proposed Floor Plan		
								Drawing Title	Rev A		
								Date: 01.10.2020	Scale: 1:50	Drawn By: DLD	Drawing No: 101
								Rev A			
								07976 217 491			
								vince@ape.wales			
								© Copyright Ape Wales 2020			
								www.ApeWales			