


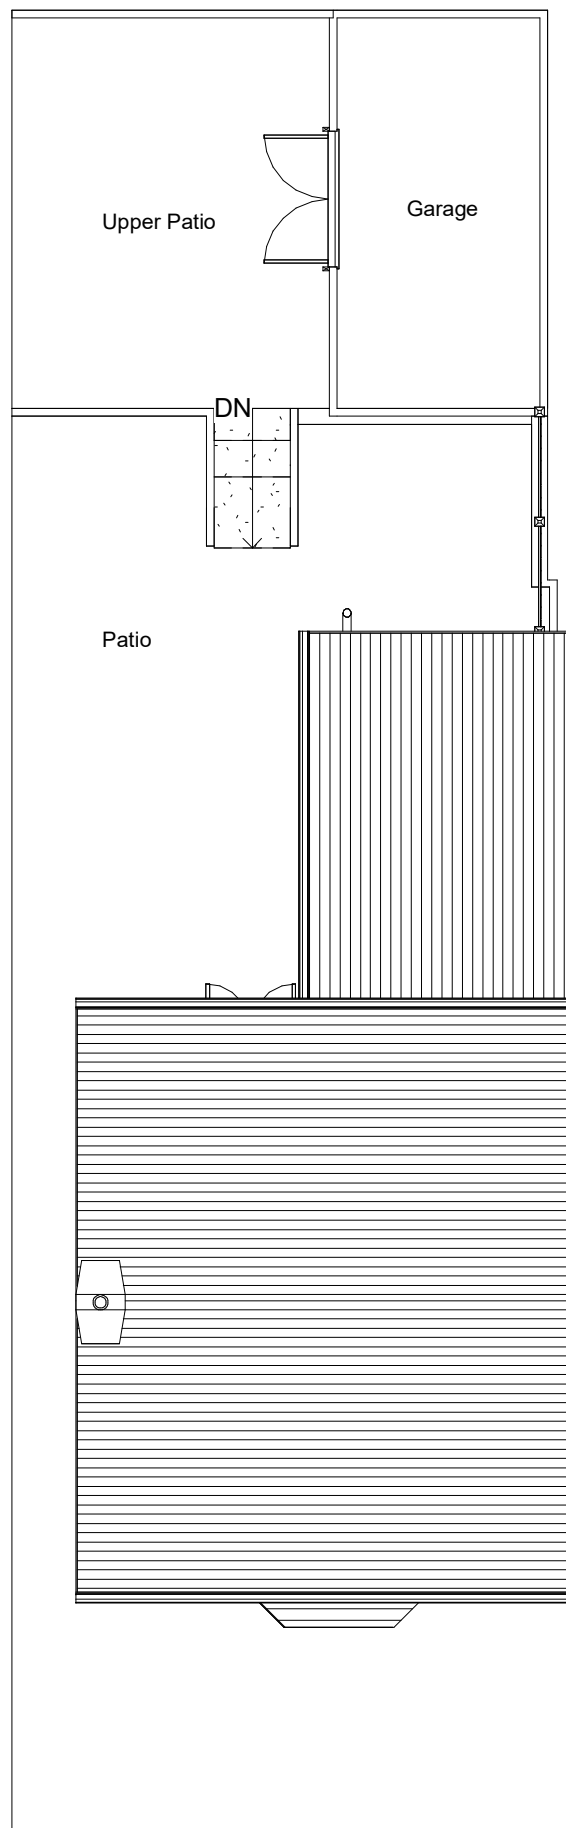
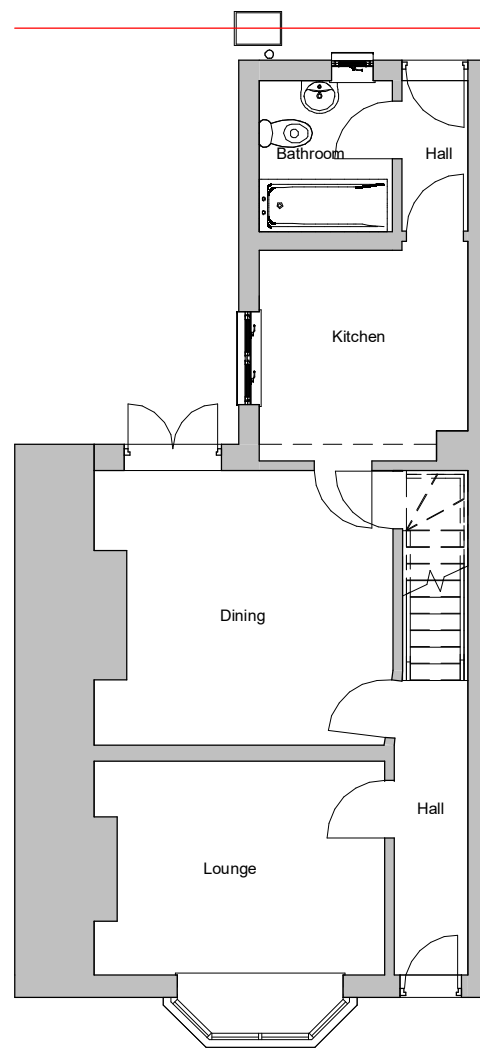


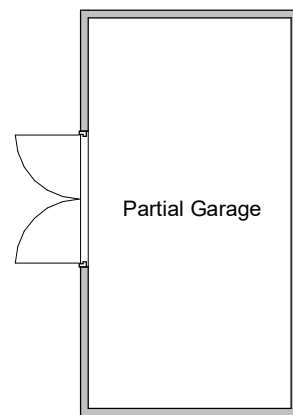

4 Existing Site
1 : 100

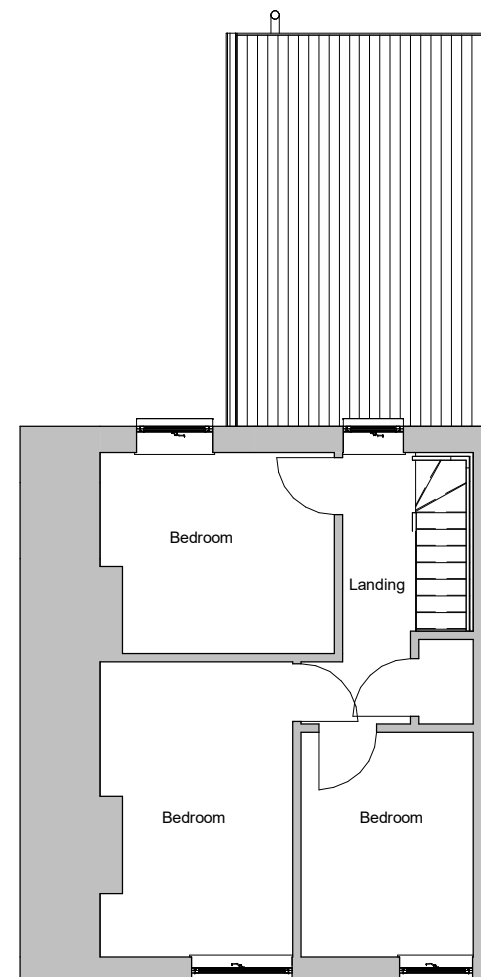


1 Existing Ground Floor
1 : 100

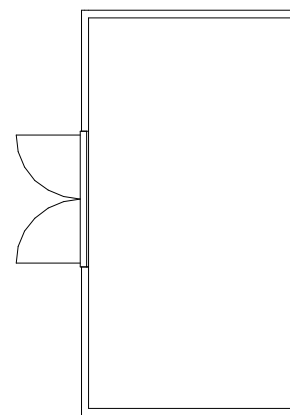

2 Existing First Floor
1 : 100


INDIGO DESIGN (Part of 3dcadwales Ltd) 5 Ashlea Drive, Merthyr Tydfil, CF47 0NY Tele 01685 385746 Mob - 07940913216 Email: philip@3dcadwales.co.uk		
This Drawing is Copyright, Dimensions to be checked on site and not scaled from this drawing		 Indigo 3d Design
PURPOSE OF ISSUE Planning Approval	DRWAING NUMBER MT-01	
PROJECT Two storey rear extension		
SHEET Existing Plans		
Address 11 Milbourne Terrace, Merthyr Tydfil. CF47 0UG		
Checked by JH	Drawn by PH	Scale (@ A3) 1 : 100
Rev No A	Description Issue	Date 15/04/2022

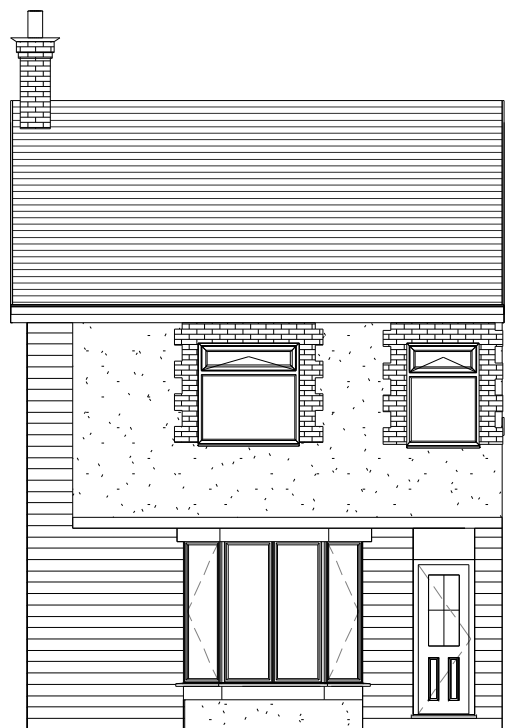


1 Existing Front Elevation
1 : 100



2 Existing Rear Elevation
1 : 100

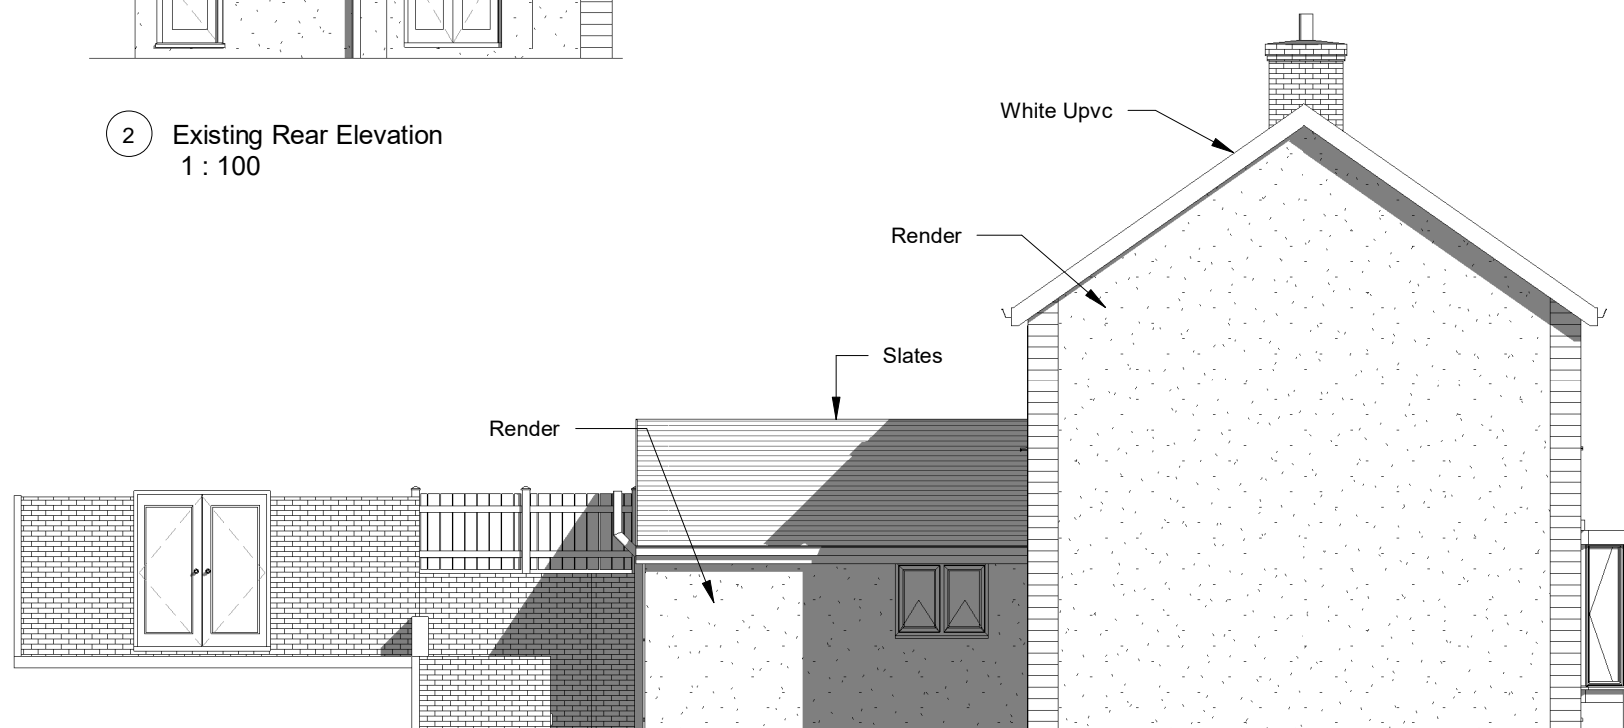


3 Existing Side 1 Elevation
1 : 100

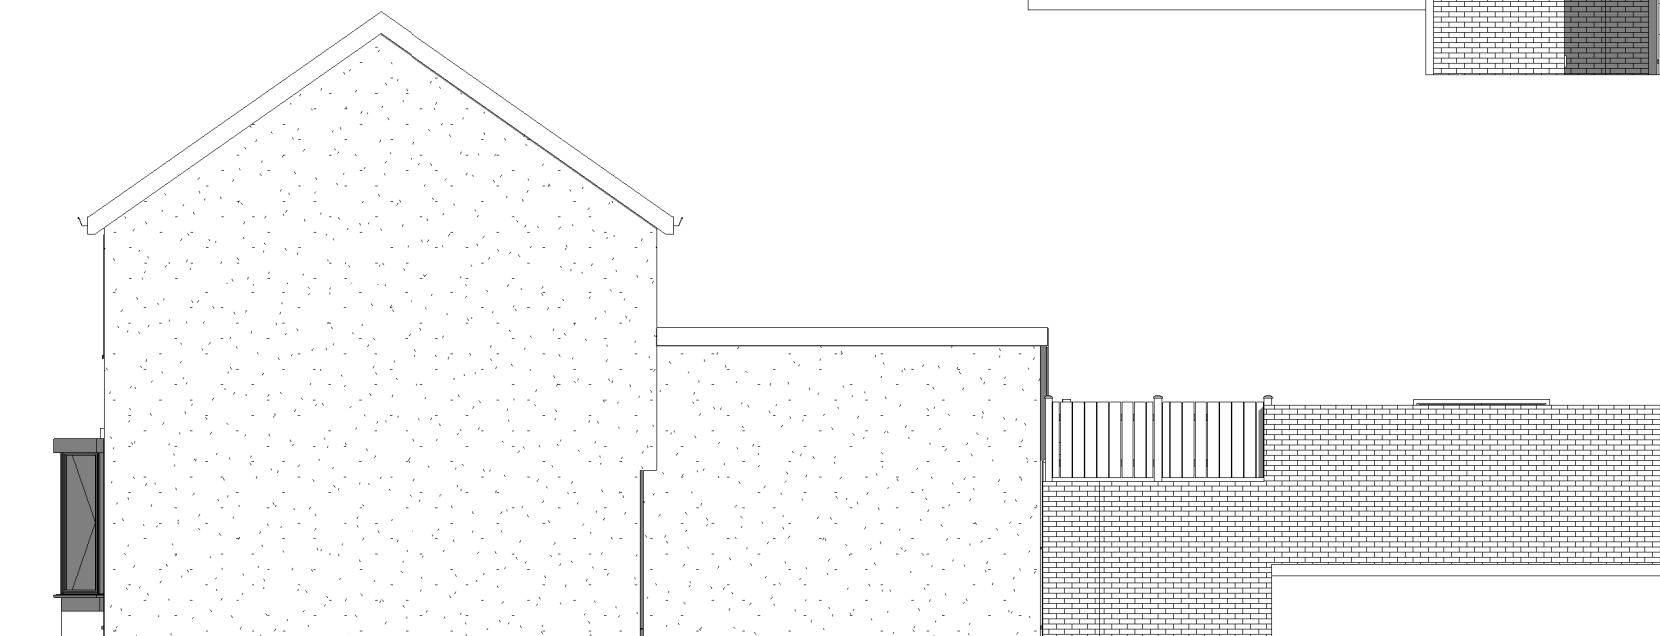


4 Existing Side 2 Elevation
1 : 100


PROJECT Two storey rear extension		SHEET Existing Elevation		
INDIGO DESIGN (Part of 3dcadwales Ltd) 5 Ashlea Drive, Merthyr Tydfil, CF47 0NY Tele 01685 385746 Mob - 07940913216 Email: philip@3dcadwales.co.uk		Address 11 Milbourne Terrace, Merthyr Tydfil. CF47 0UG		
This Drawing is Copyright, Dimensions to be checked on site and not scaled from this drawing		Checked by JH	Drawn by PH	Scale (@ A3) 1 : 100
		Rev No A	Description Issue	Date 15/04/2022
PURPOSE OF ISSUE Planning Approval	DRWAING NUMBER MT-02			

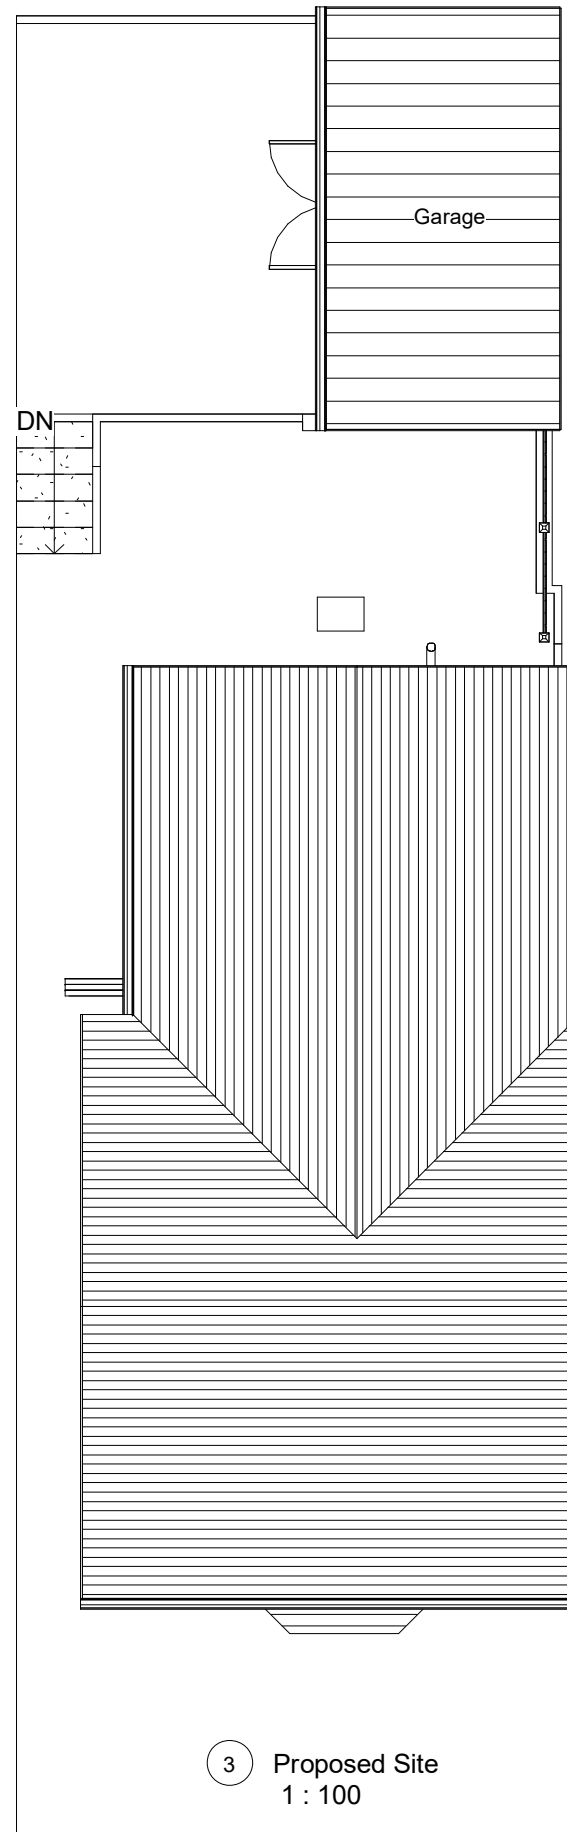

3 Proposed Site
1 : 100

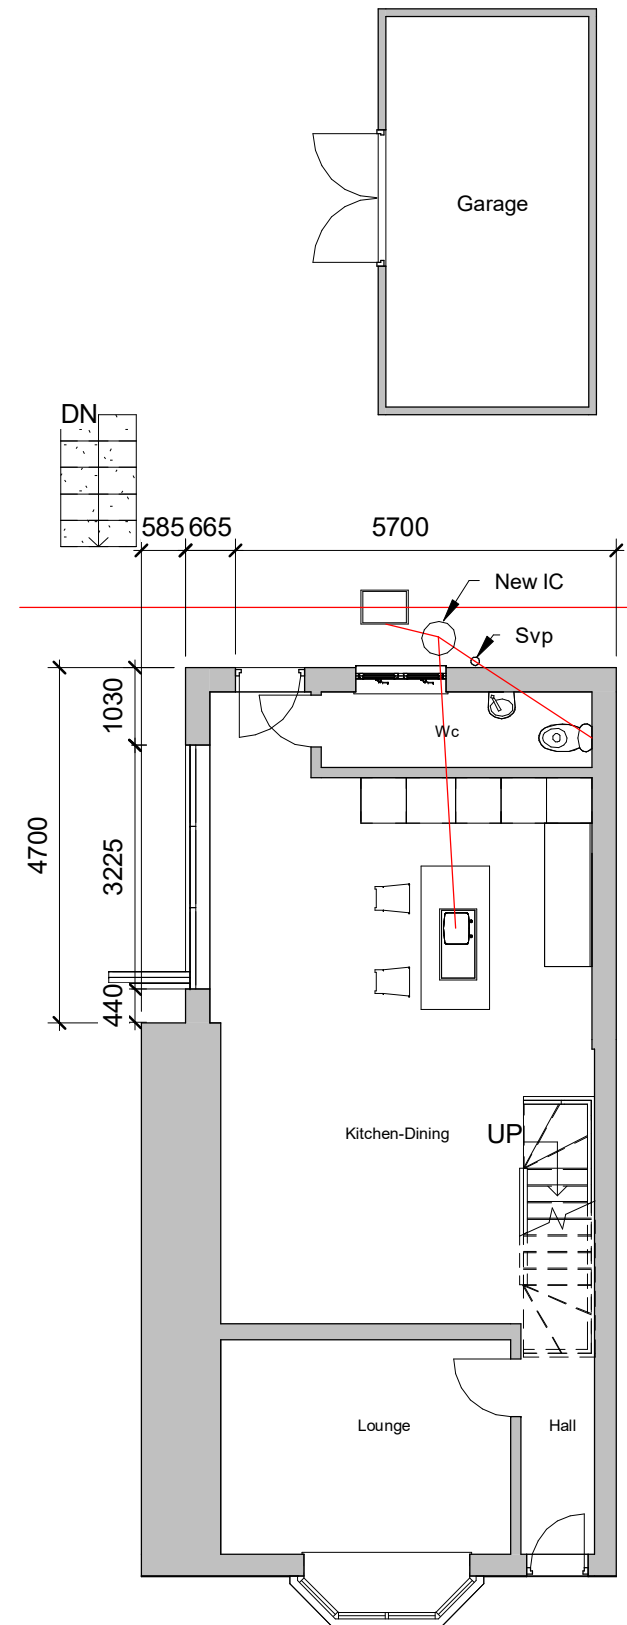

1 Proposed Ground Floor
1 : 100

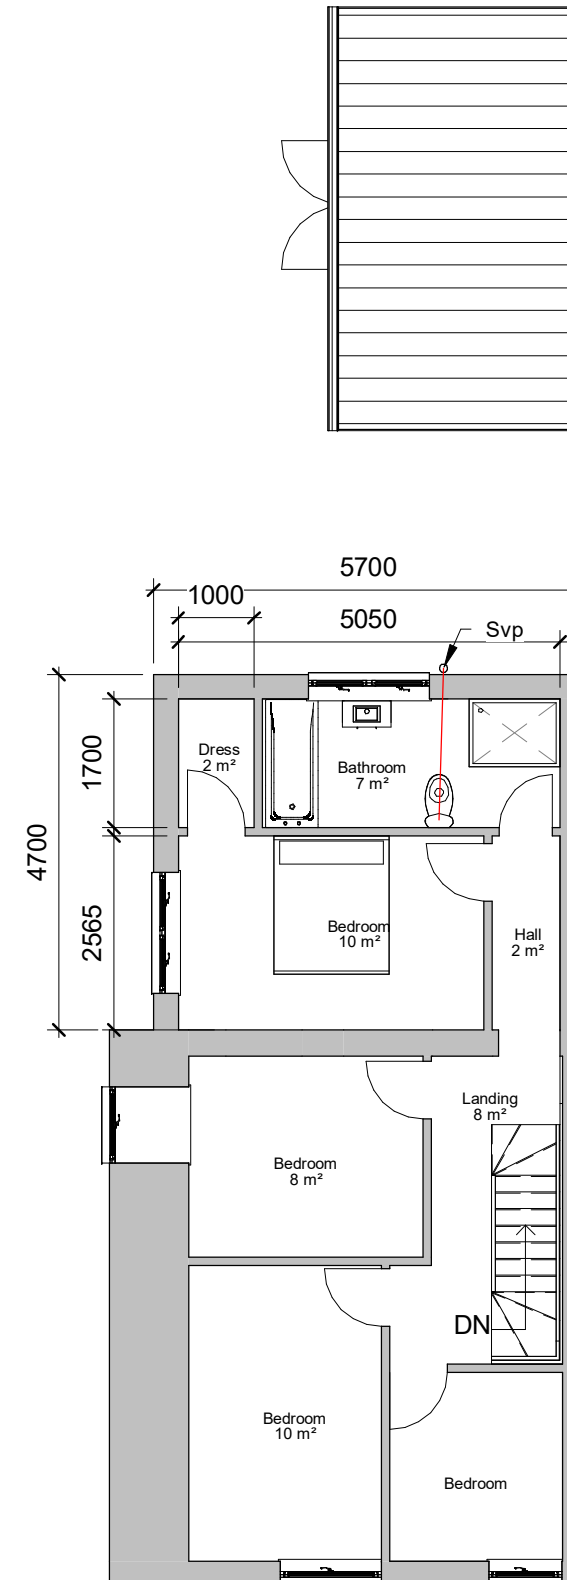

2 Proposed First Floor
1 : 100


INDIGO DESIGN (Part of 3dcadwales Ltd) 5 Ashlea Drive, Merthyr Tydfil, CF47 0NY Tele 01685 385746 Mob - 07940913216 Email: philip@3dcadwales.co.uk		
This Drawing is Copyright, Dimensions to be checked on site and not scaled from this drawing		
PURPOSE OF ISSUE	DRWAING NUMBER	
Planning Approval	MT-03	
PROJECT		
Two storey rear extension		
SHEET		
Proposed Plans		
Address		
11 Milbourne Terrace, Merthyr Tydfil. CF47 0UG		
Checked by	Drawn by	Scale (@ A3)
JH	PH	1 : 100
Rev No	Description	Date
A	Issue	15/04/2022




1 Proposed Front Elevation
1 : 100



2 Proposed Rear Elevation
1 : 100

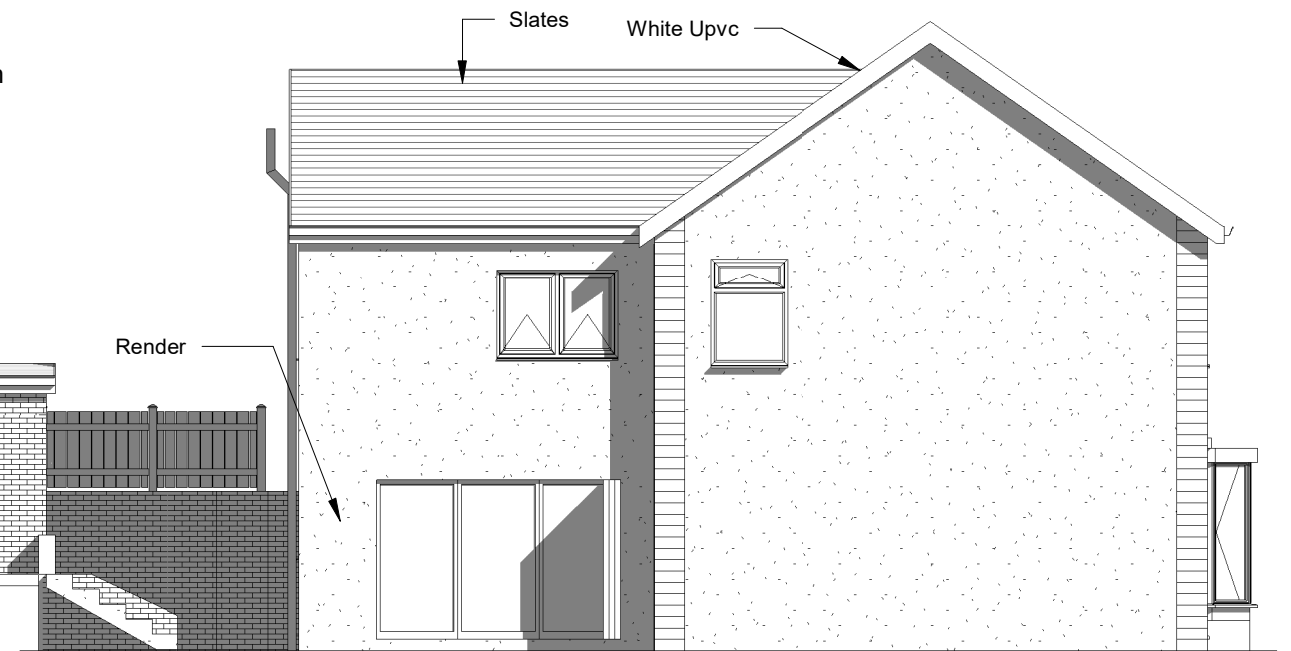


3 Proposed Side 1 Elevation
1 : 100

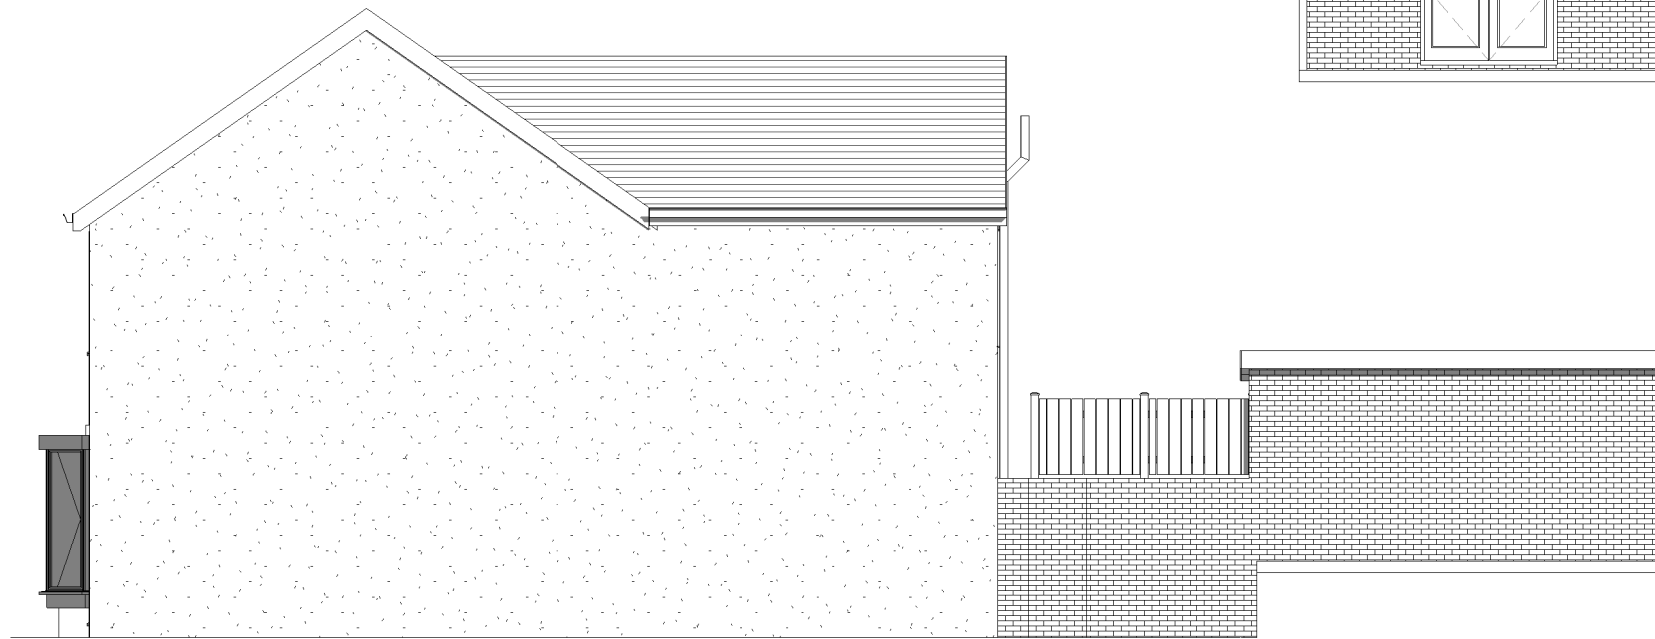

4 Proposed Side 2 Elevation
1 : 100

PROJECT Two storey rear extension		SHEET Proposed Elevations		
INDIGO DESIGN (Part of 3dcadwales Ltd) 5 Ashlea Drive, Merthyr Tydfil, CF47 0NY Tele 01685 385746 Mob - 07940913216 Email: philip@3dcadwales.co.uk		Address 11 Milbourne Terrace, Merthyr Tydfil. CF47 0UG		
This Drawing is Copyright, Dimensions to be checked on site and not scaled from this drawing		Checked by JH	Drawn by PH	Scale (@ A3) 1 : 100
		Rev No A	Description Issue	Date 15/04/2022
PURPOSE OF ISSUE Planning Approval	DRWAING NUMBER MT-04			

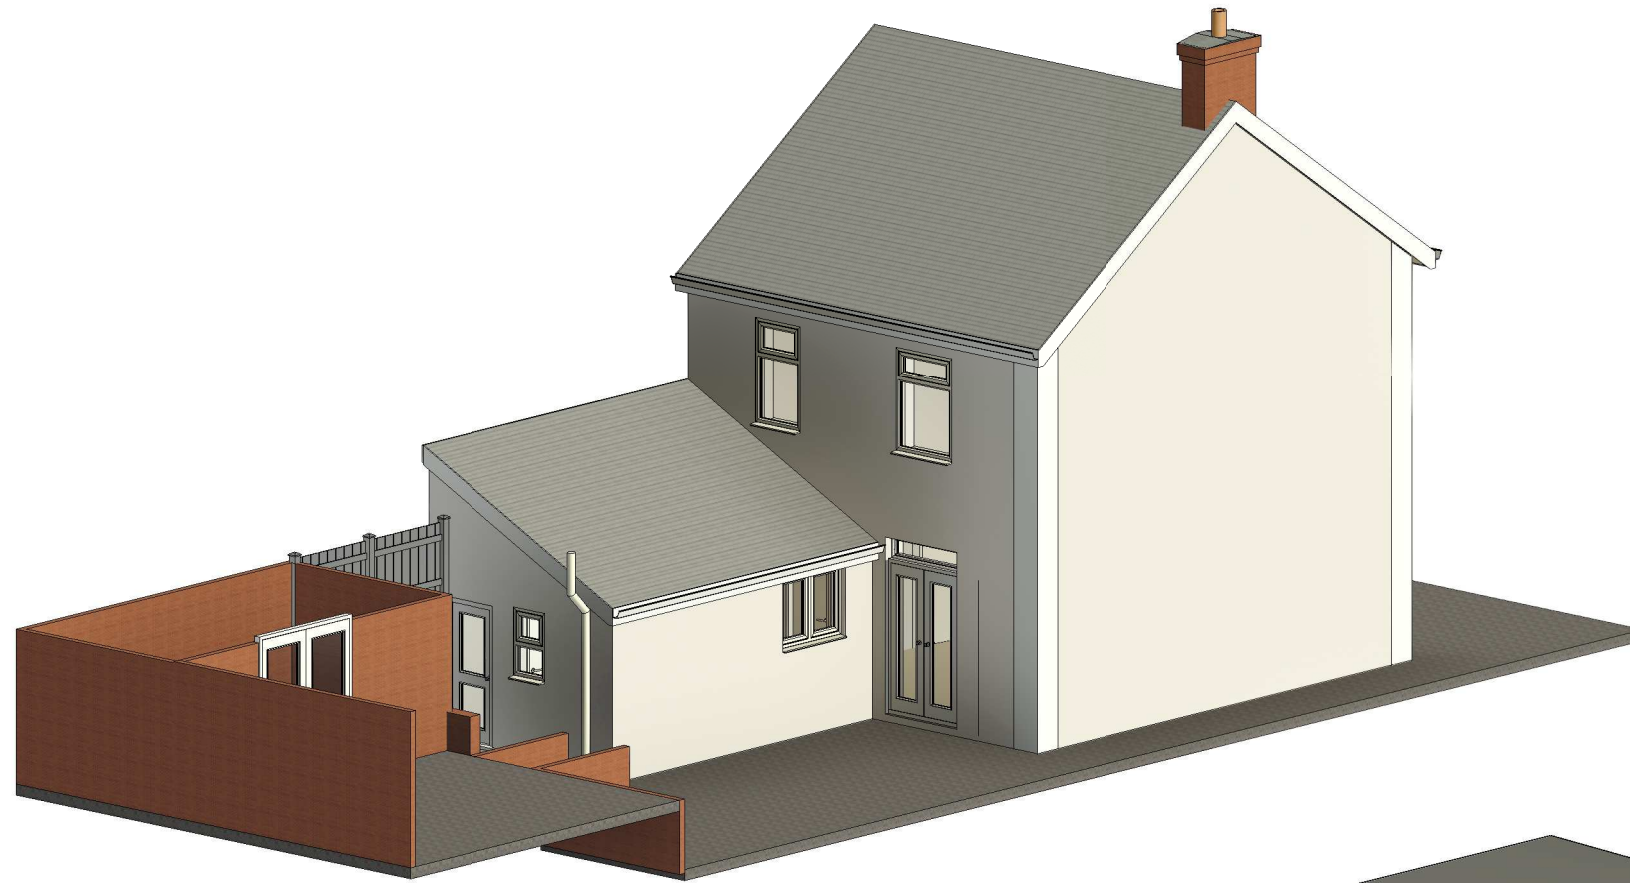

1 Existing Illustration



2 Proposed Illustration

INDIGO DESIGN (Part of 3dcadwales Ltd) 5 Ashlea Drive, Merthyr Tydfil, CF47 0NY Tele 01685 385746 Mob - 07940913216 Email: philip@3dcadwales.co.uk		
This Drawing is Copyright, Dimensions to be checked on site and not scaled from this drawing		 Indigo 3d Design
PURPOSE OF ISSUE Planning Approval	DRWAING NUMBER MT-05	
PROJECT Two storey rear extension		
SHEET Illustrations		
Address 11 Milbourne Terrace, Merthyr Tydfil. CF47 0UG		
Checked by JH	Drawn by PH	Scale (@ A3)
Rev No A	Description Issue	Date 15/04/2022