




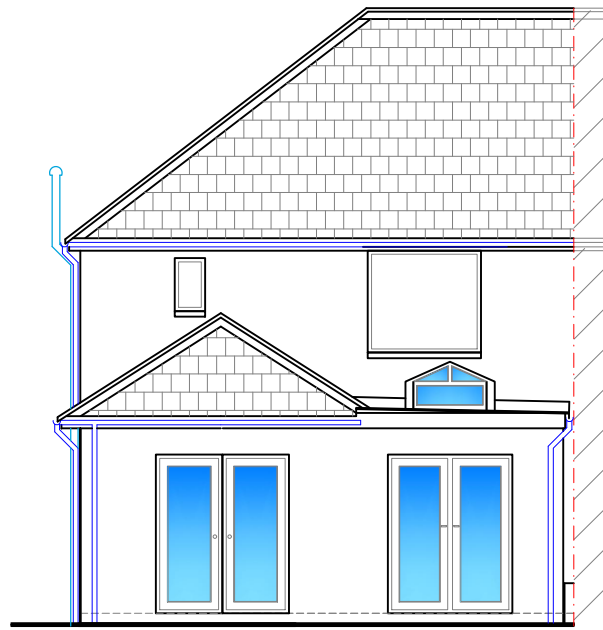


Proposed Rear Elevation
1:100

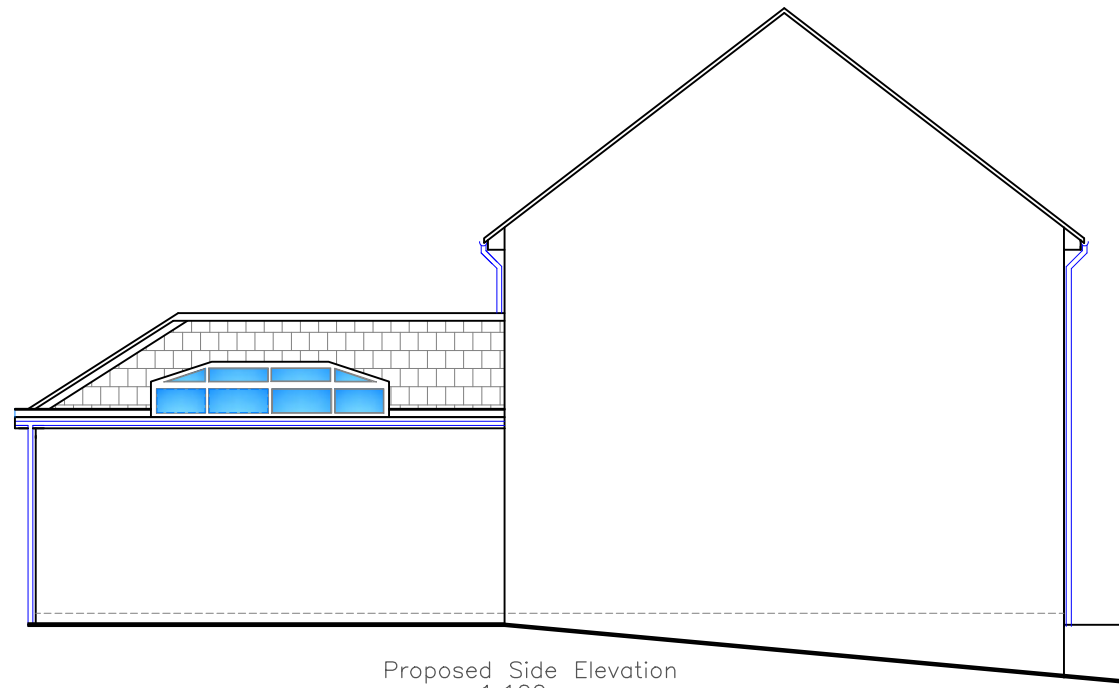


Proposed Side Elevation
1:100

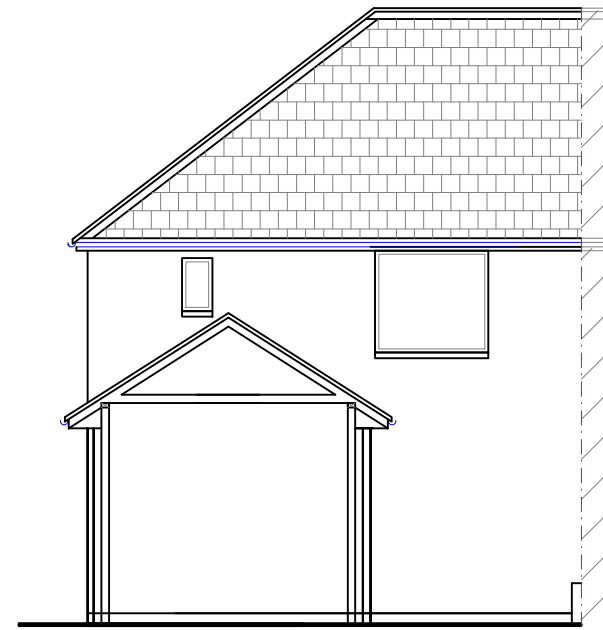


Proposed Section
1:100

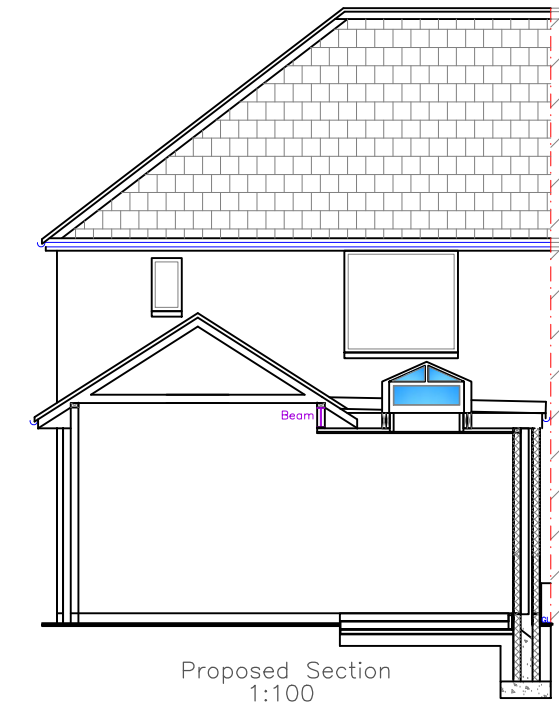


Proposed Section
1:100

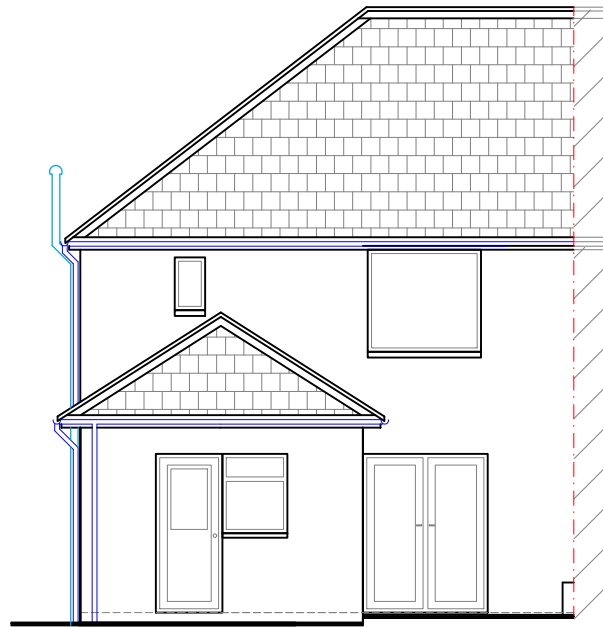


Existing Rear Elevation
1:100

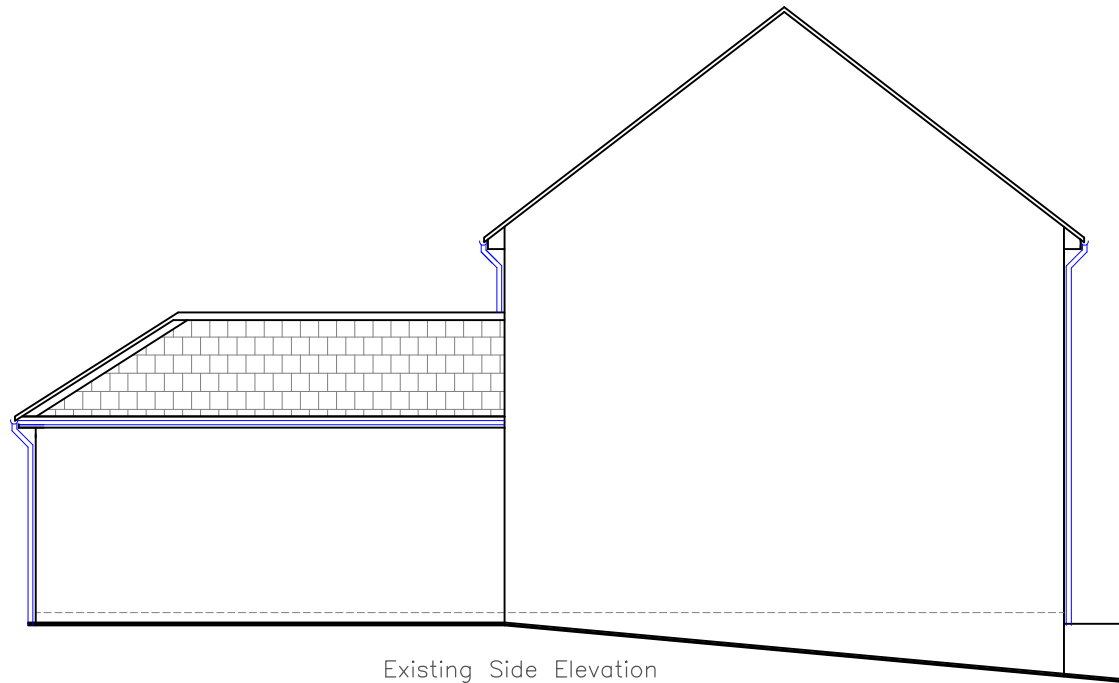


Existing Side Elevation
1:100

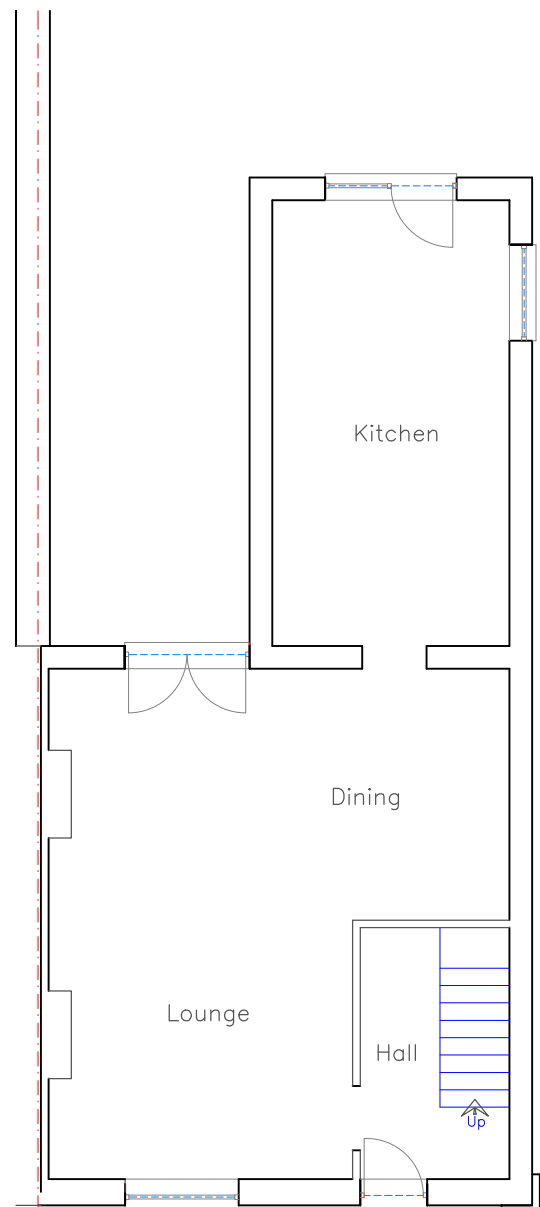


Existing Ground Floor Plan
1:100

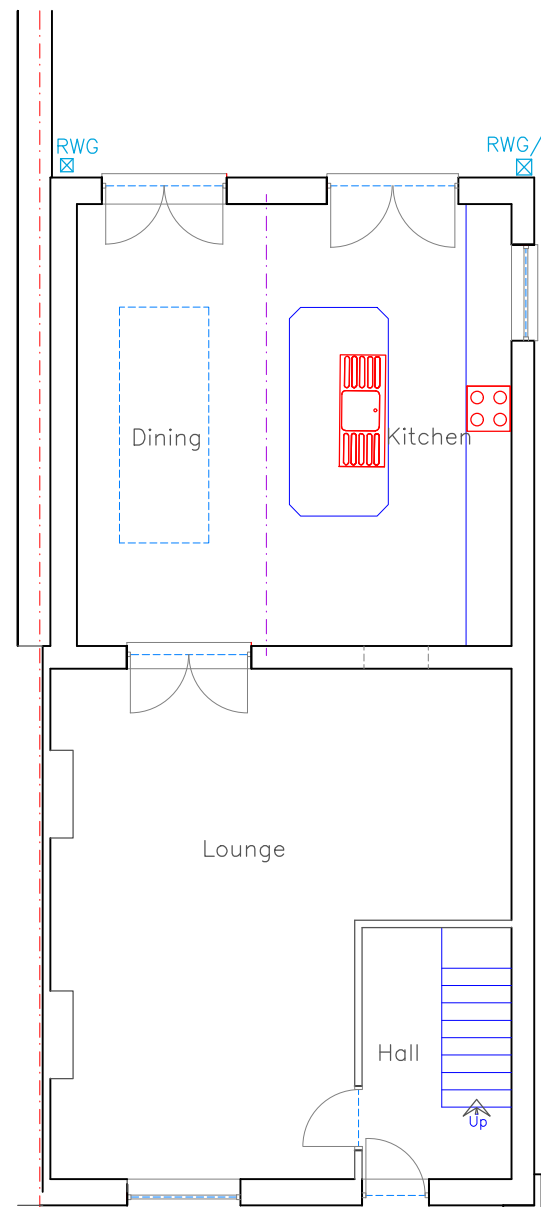

Proposed Ground Floor Plan
1:100

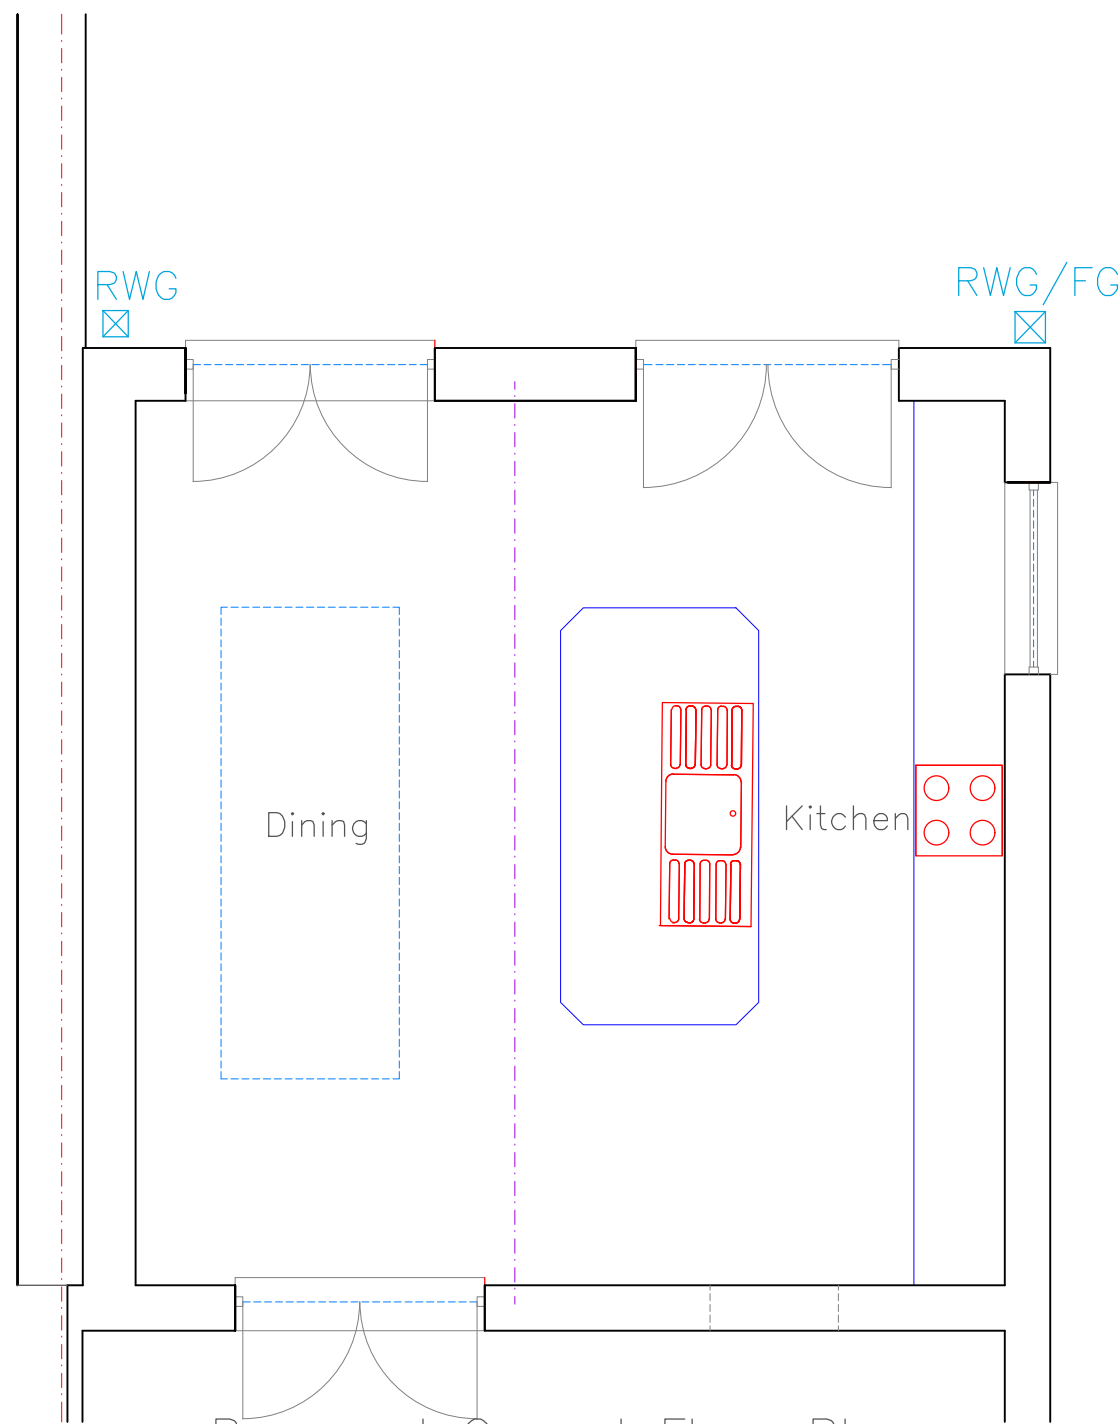

Proposed Ground Floor Plan
1:50

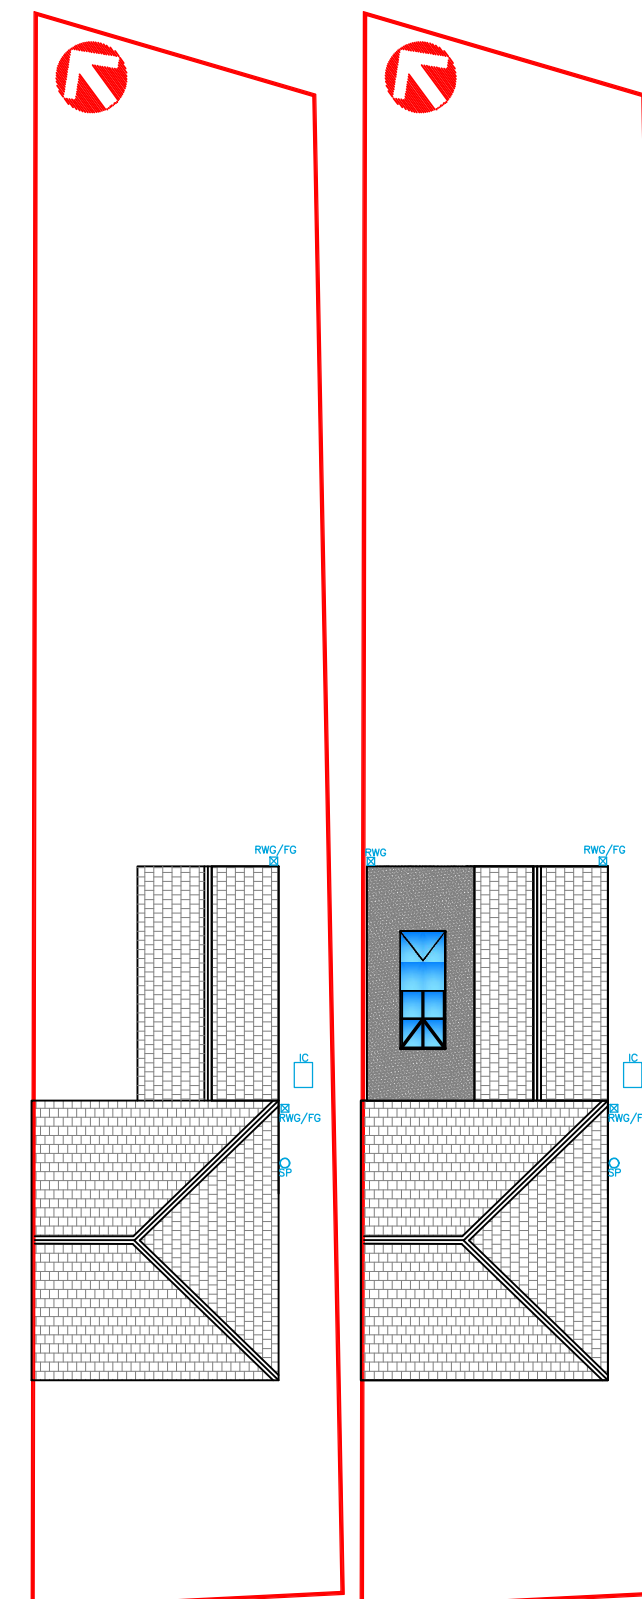

Existing Block Plan
1:200

Proposed Block Plan
1:200

Finishes

Roof:	Polymer rubber
External walls:	Render matching existing
Windows/Doors:	White uPVC matching existing
Fascia/RWG's:	White uPVC matching existing

Notes

Contractor to check all sewer runs, dimensions and datums before work commences.
Any clarification or discrepancies...refer to author

Utopia Design Architectural Services	
Building Planning Application Support Paul Thomas: BSc (Hons) Tel: 01685 559230. Mob: 07908 725065 Email: utopiadas@hotmail.com	
Issued Only for Purpose Indicated Drawing Status: FOR PLANNING/B REGS PURPOSES ONLY	
Client 22, Heol Y Bryniau Pant, Dowlais Merthyr Tydfil CF48 2DL	
JOB Proposed Single Storey Rear Extension with Alterations	
Drawn by PT	Date JULY 25
Title Existing & Proposed Plans, Elevations & Sections	Scale 1:50, 1:100, 1:200 Paper A2
Drwg No Heol Y Bryn.22.01	