




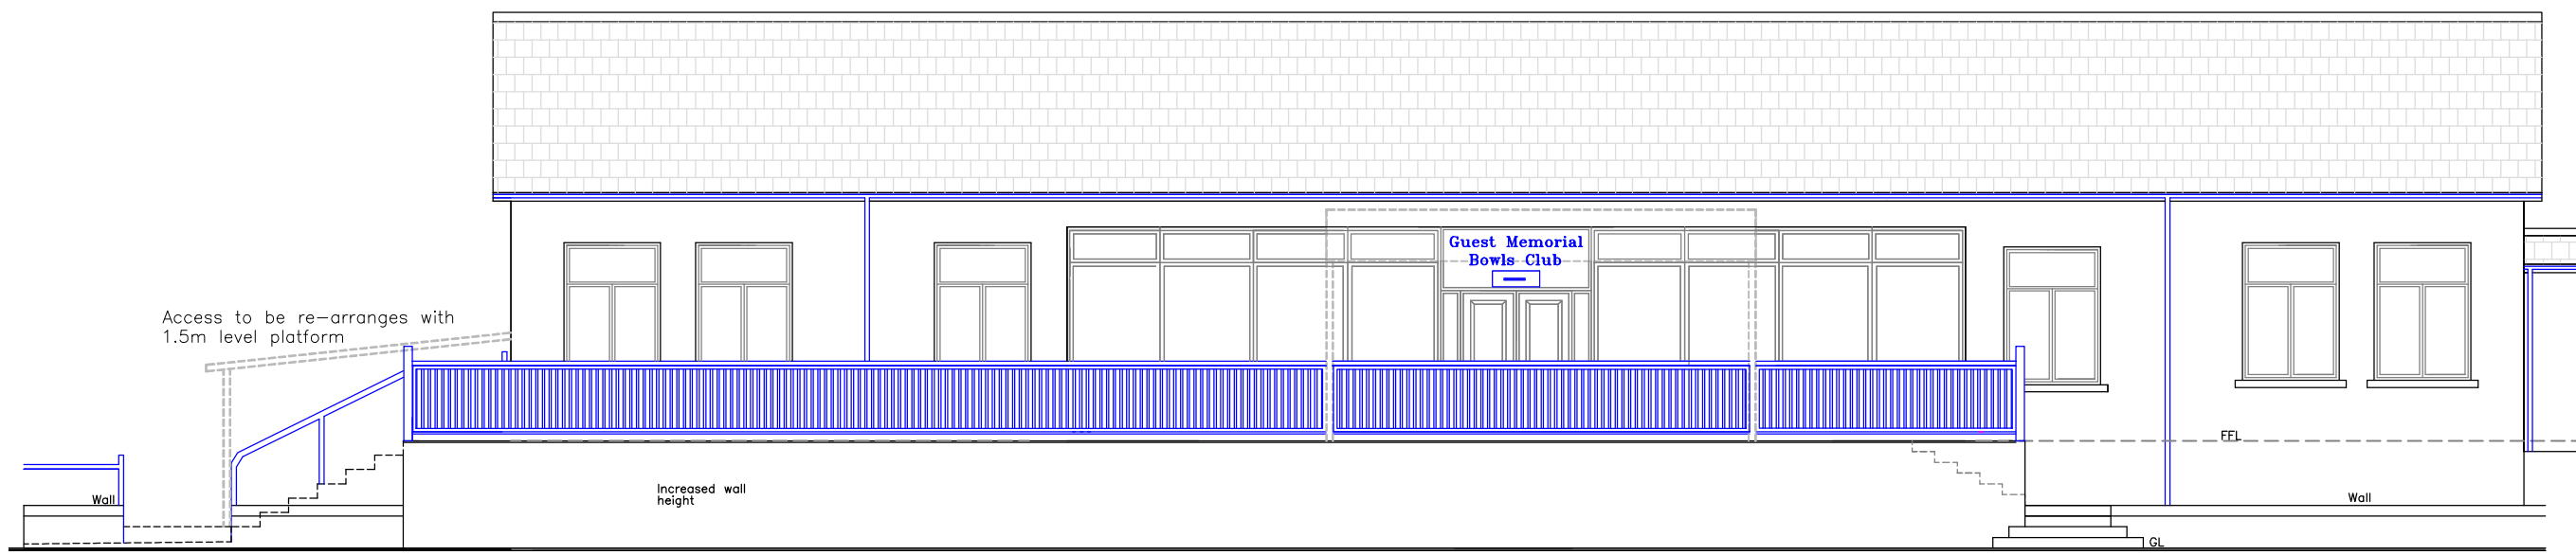


Proposed Front Elevation
1:100

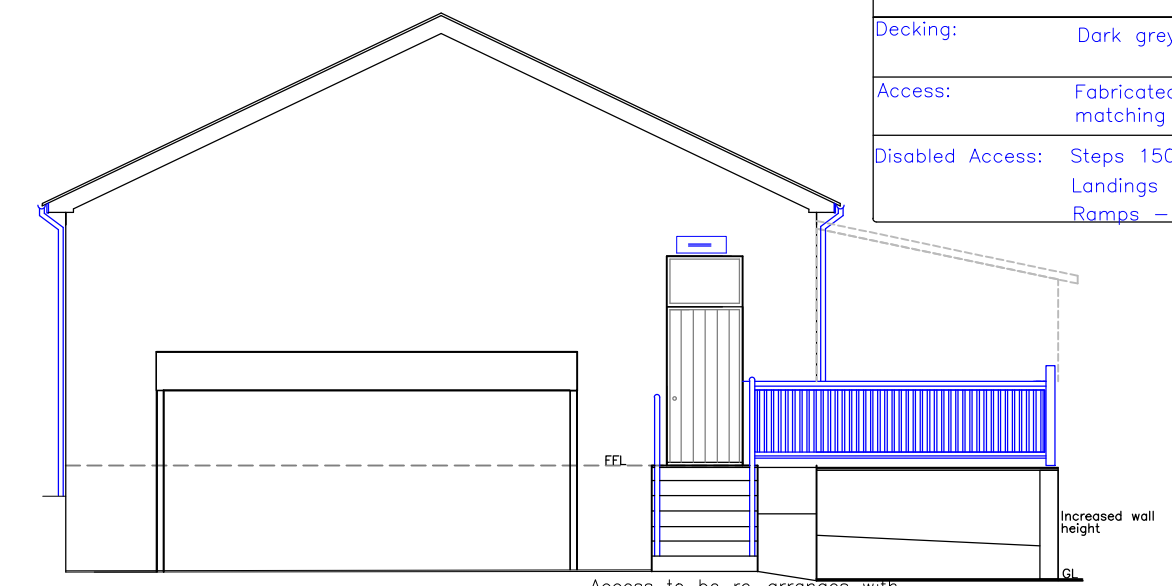


Proposed End Elevation
1:100

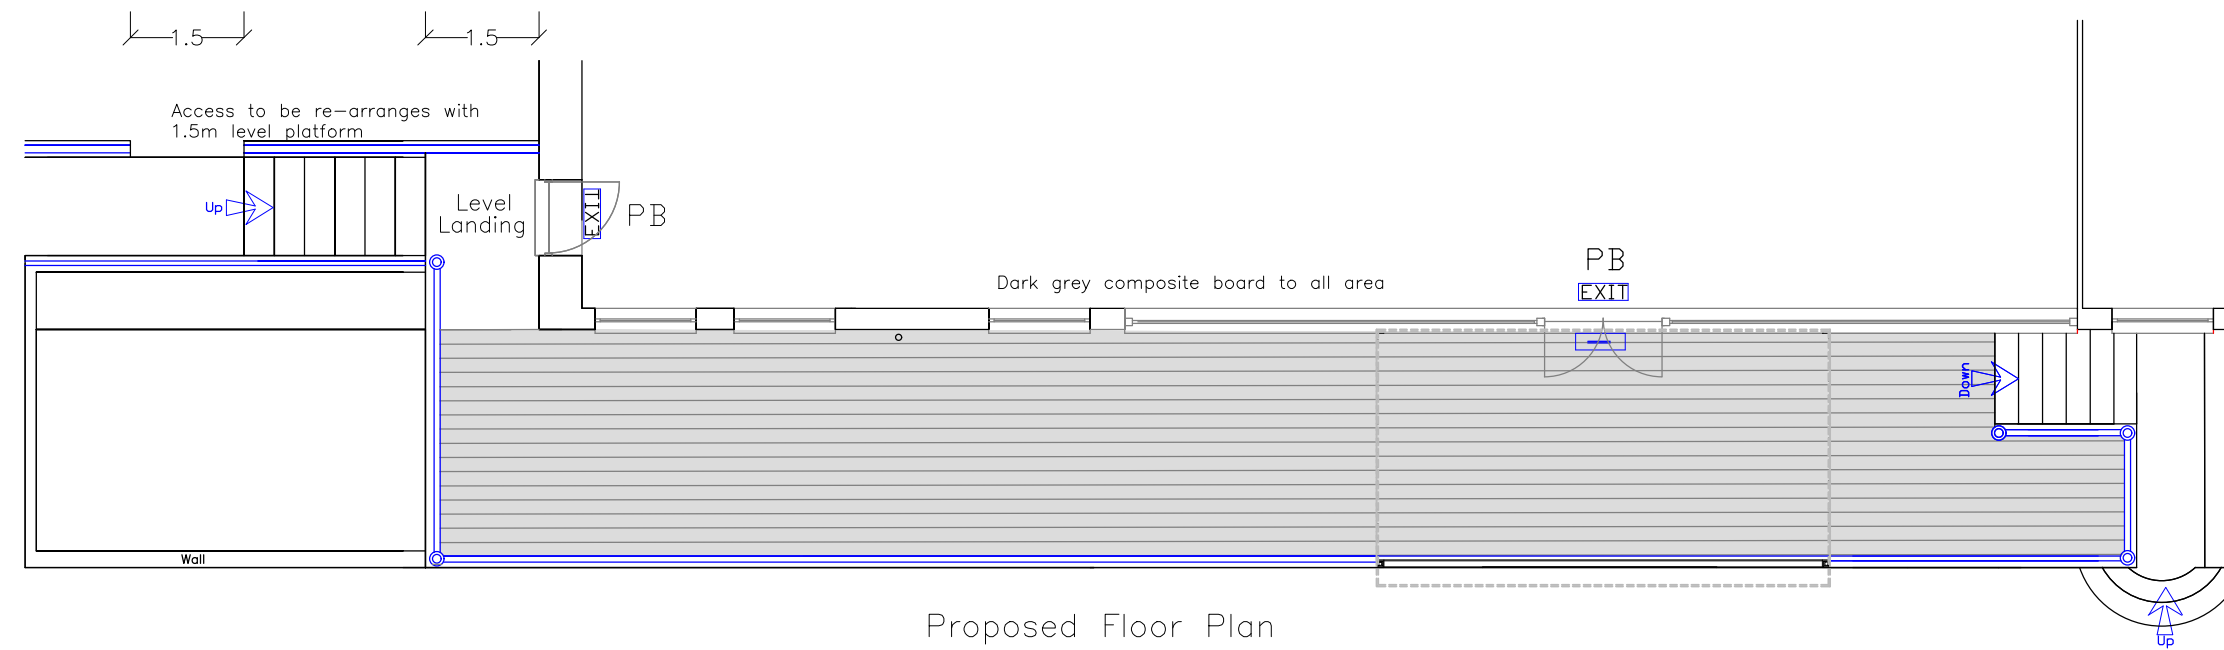


Proposed Floor Plan
1:100

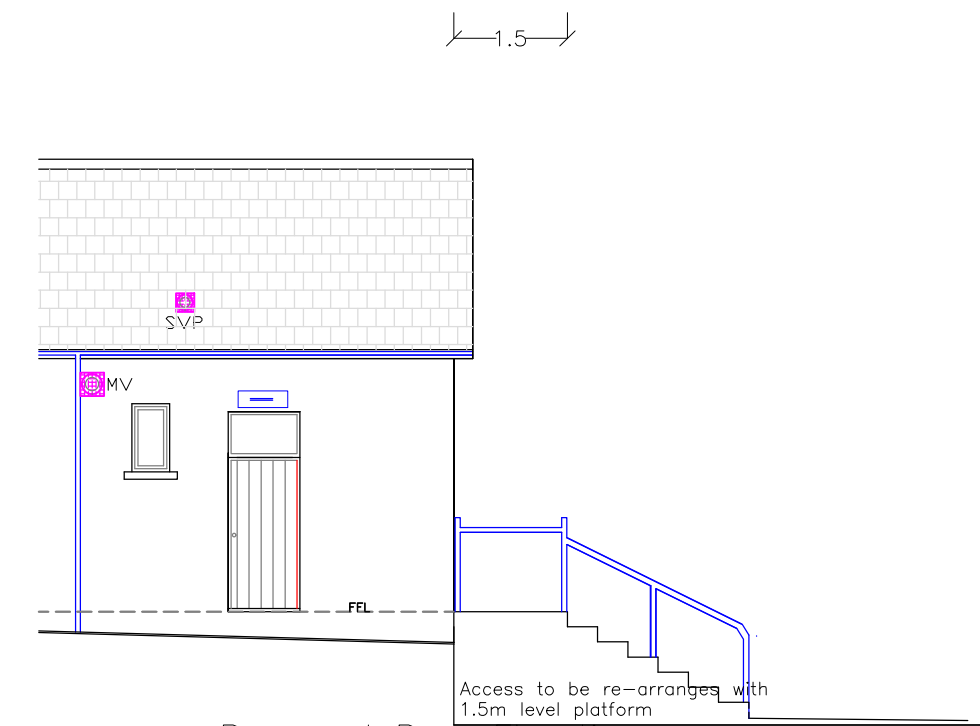


Proposed Rear Elevation
1:100

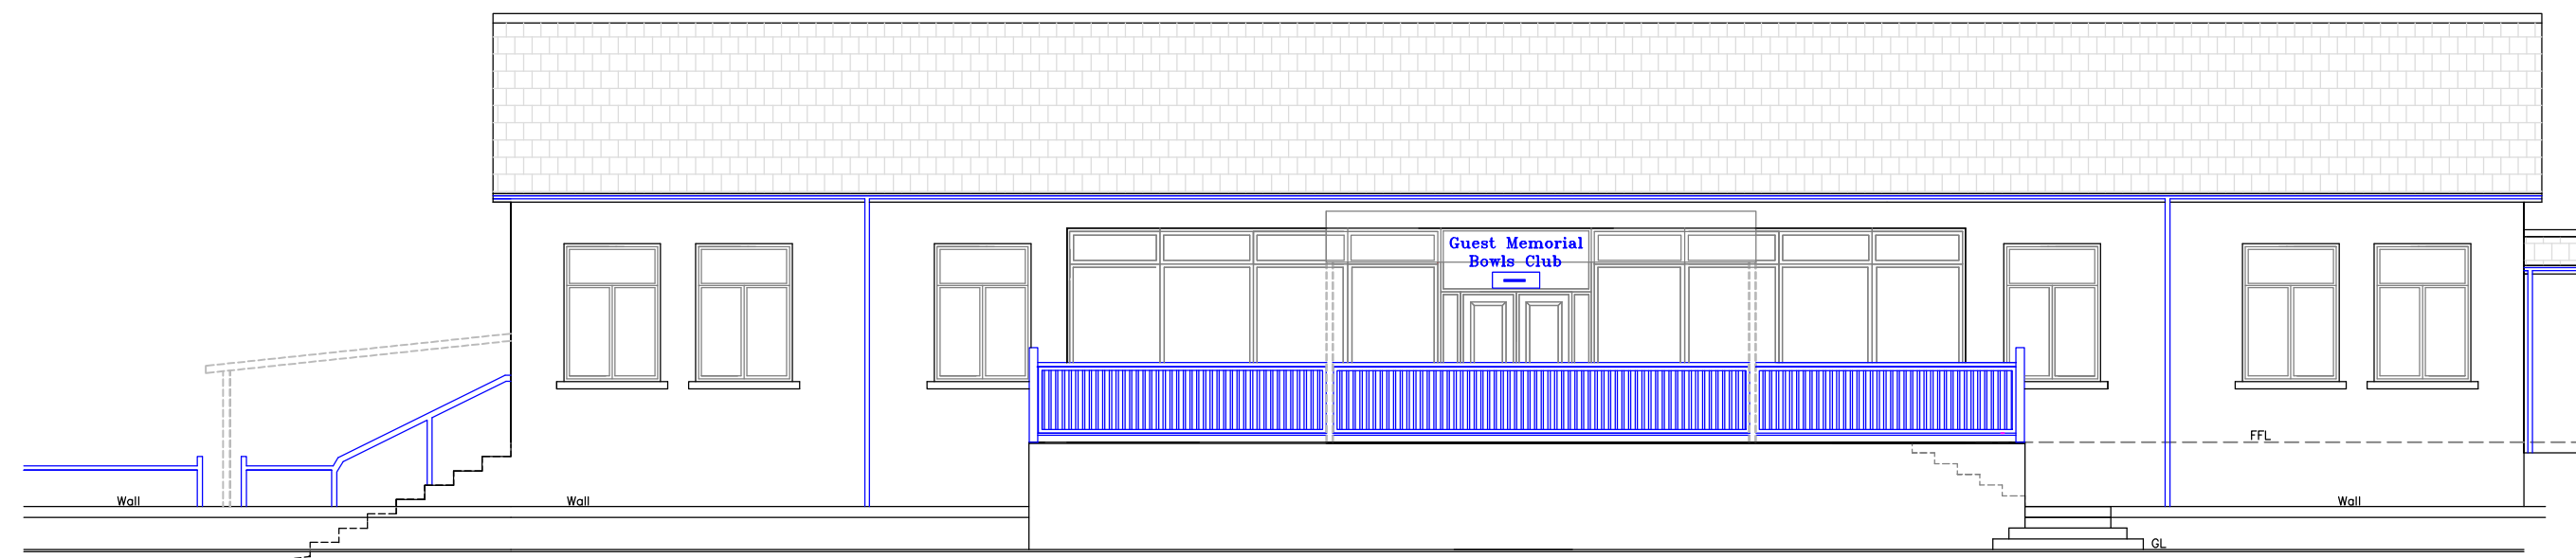


Existing Front Elevation
1:100

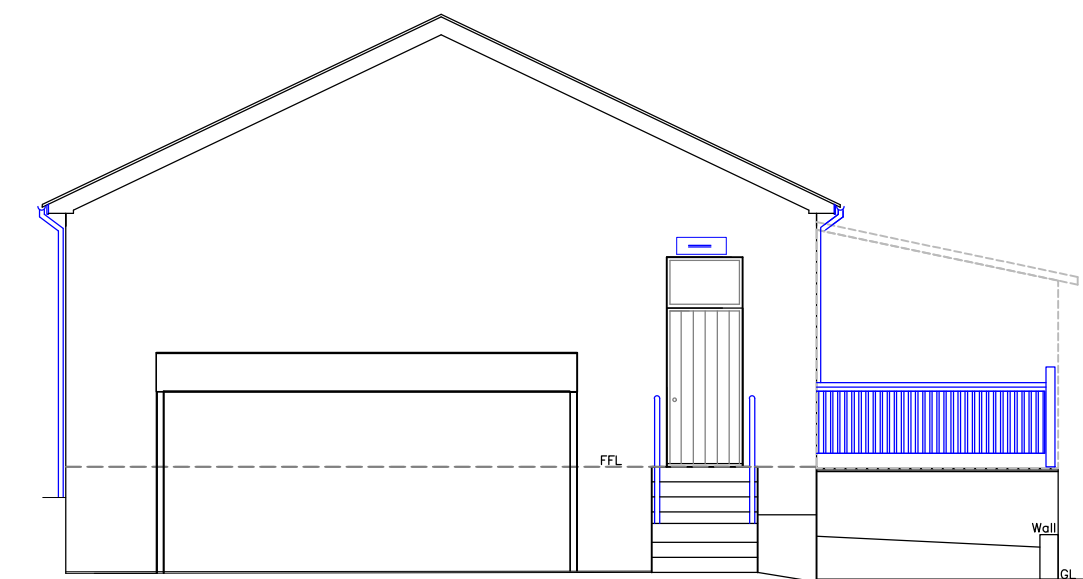

Existing End Elevation
1:100

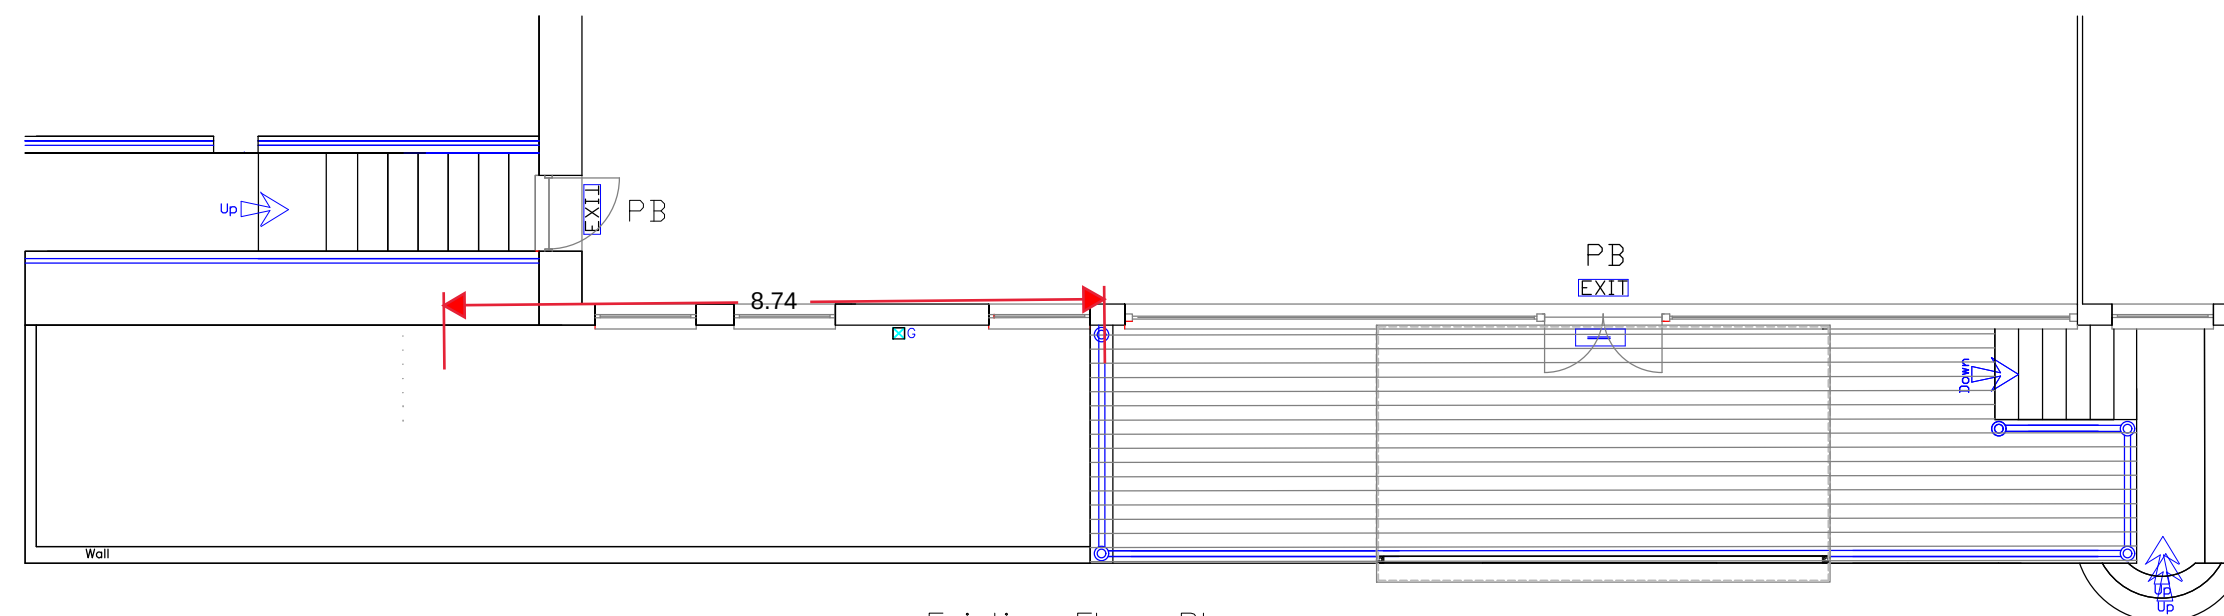

Existing Floor Plan
1:100

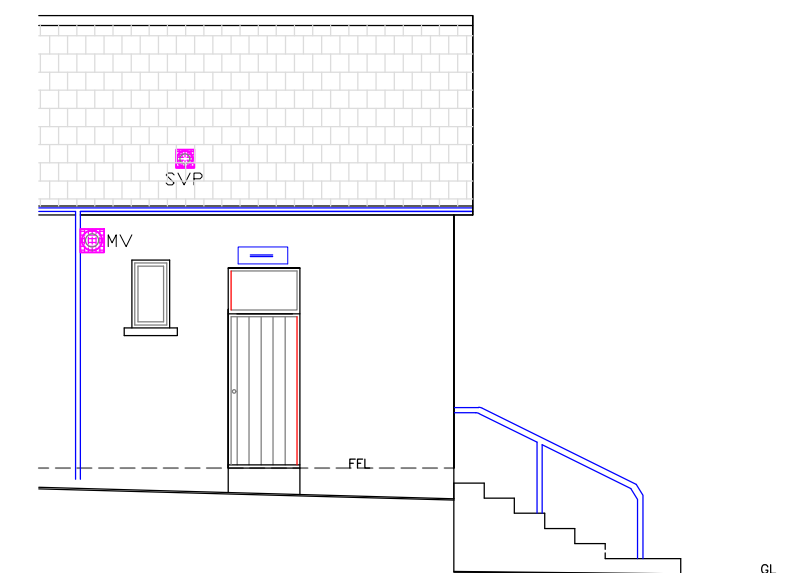

Existing Rear Elevation
1:100

Finishes	
Safety Rails:	Fabricated steel matching extg
Decking:	Dark grey composite board to all area
Access:	Fabricated steel and concrete steps matching extg
Disabled Access:	Steps 150mm rise 280mm going Landings - min 1.5m Ramps - 1:12 not exceeding 5m

		Utopia Design <i>Architectural Services</i>		
Utopia Design Architectural Services Building Planning Application Support Paul Thomas: BSc (Hons) Tel: 01685 559230. Mob: 07908 725065 e-mail: utopiad@hotmial.com				
Issued Only for Purpose Indicated				
Drawing Status: FOR LICENSE PURPOSES ONLY				
Client		Guest Memorial Bowls Club Dowlais Merthyr Tydfil CF48 3LJ		
Job		Proposed Extension of Raised Decking		
Drawn by	Date	Paper		
PT	NOV 23			A2
Title		Scale		1:500
Proposed Plan		Drawg No		GBowls DECK 01