




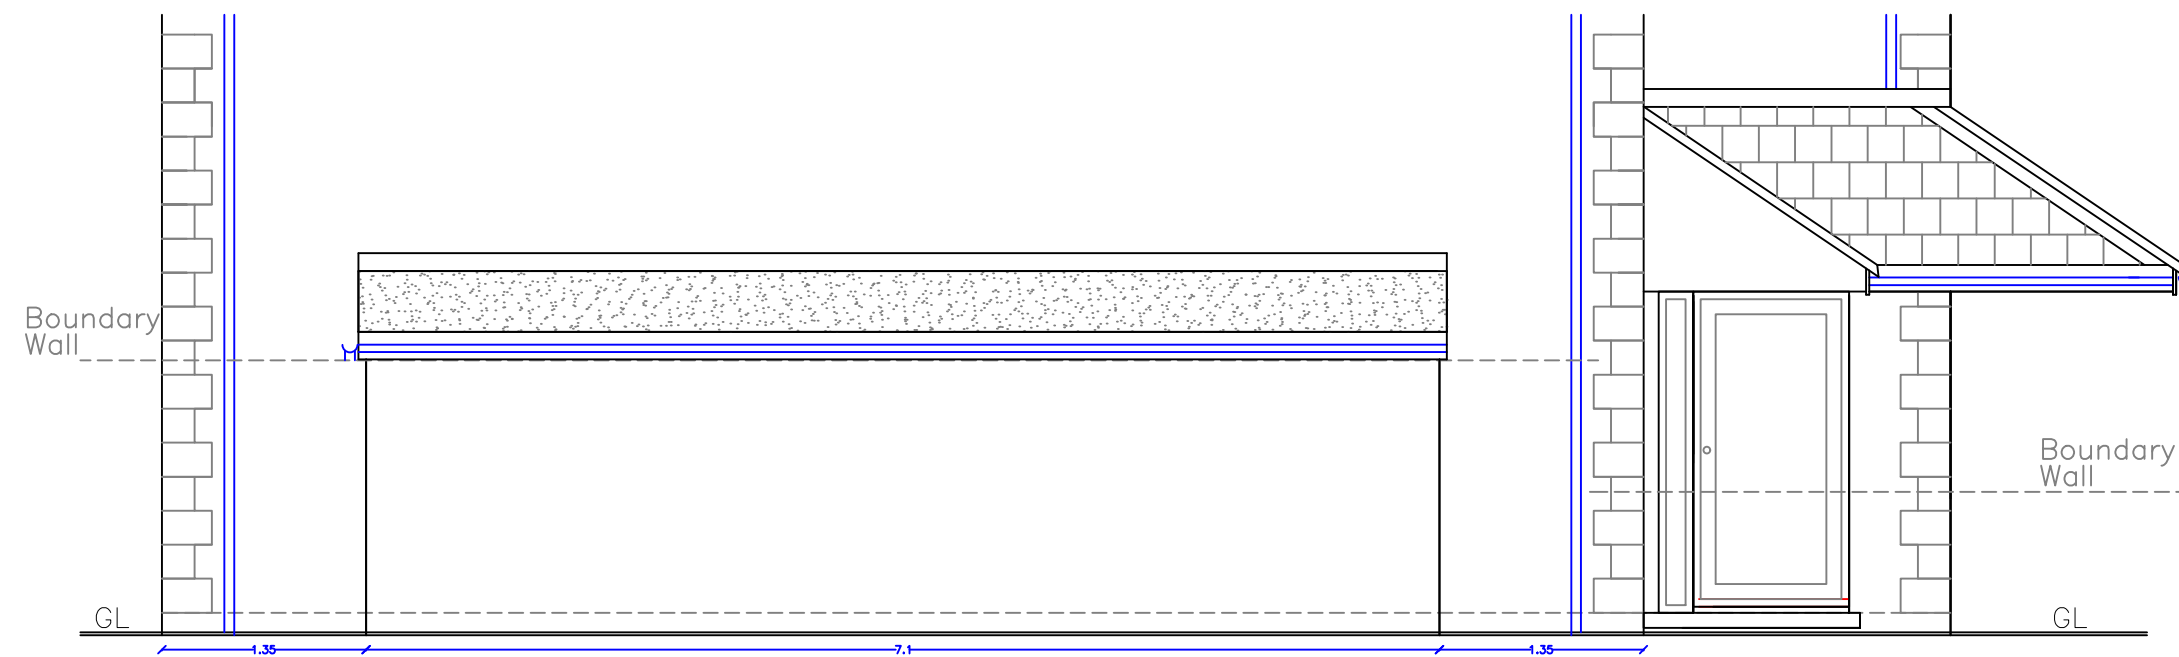


Proposed Side Elevation
1:50

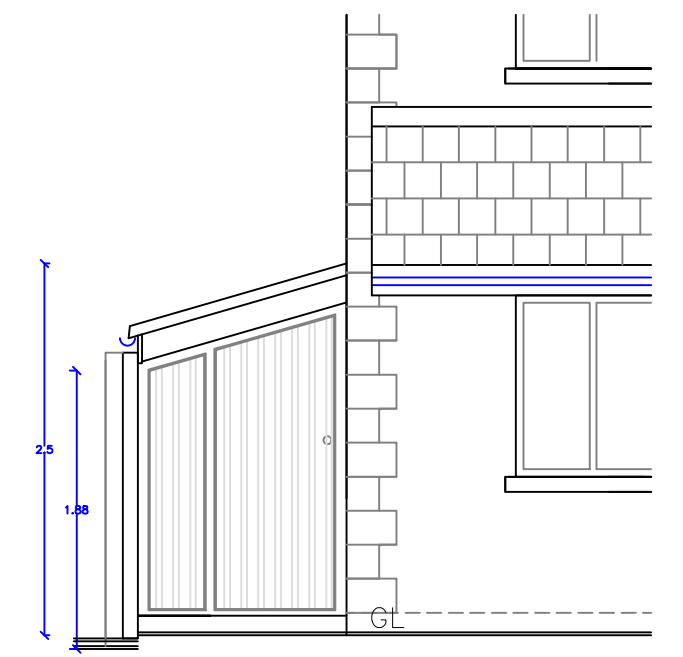

Proposed Front Elevation
1:50

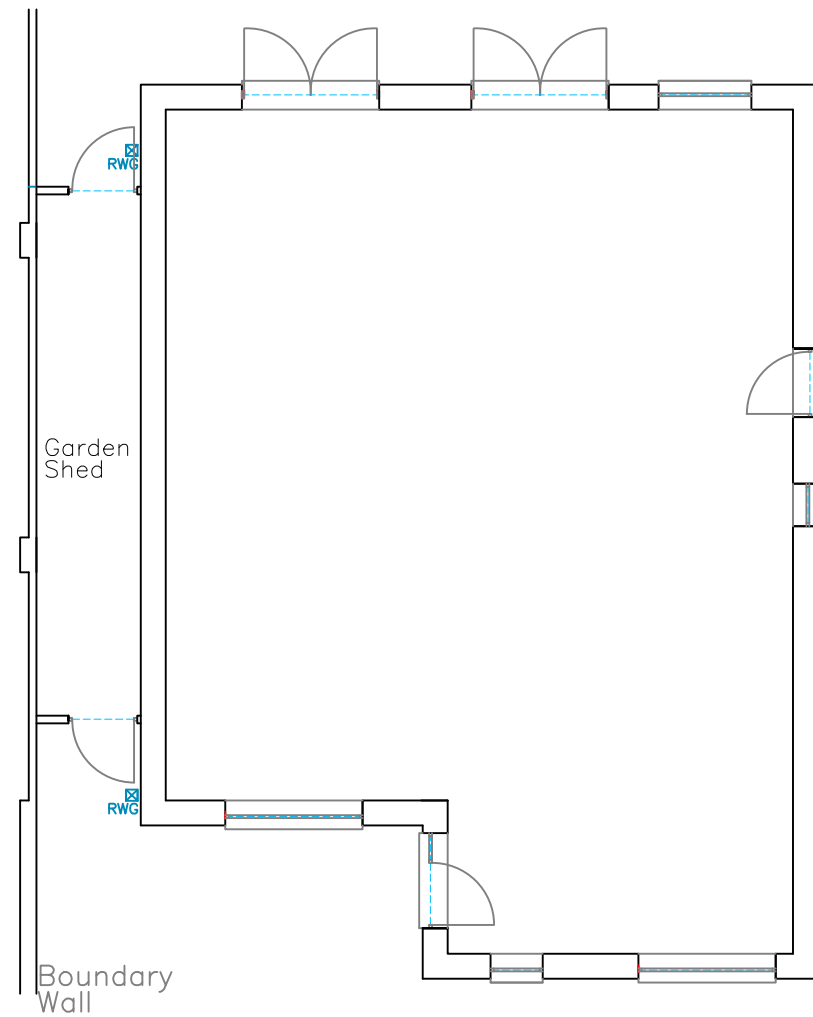


Proposed Ground Floor Plan
1:100

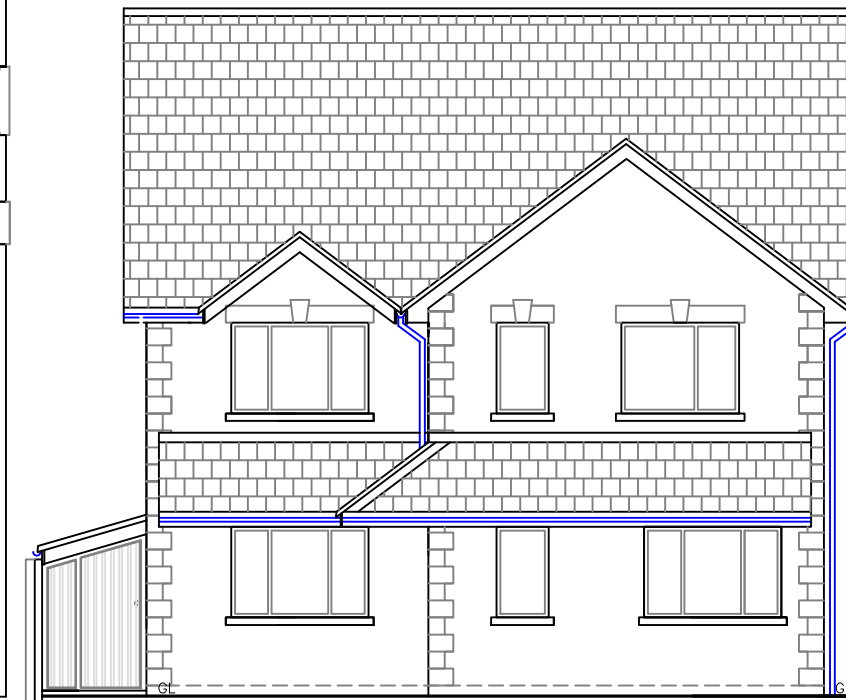


Proposed Front Elevation
1:100




Proposed Rear Elevation
1:100

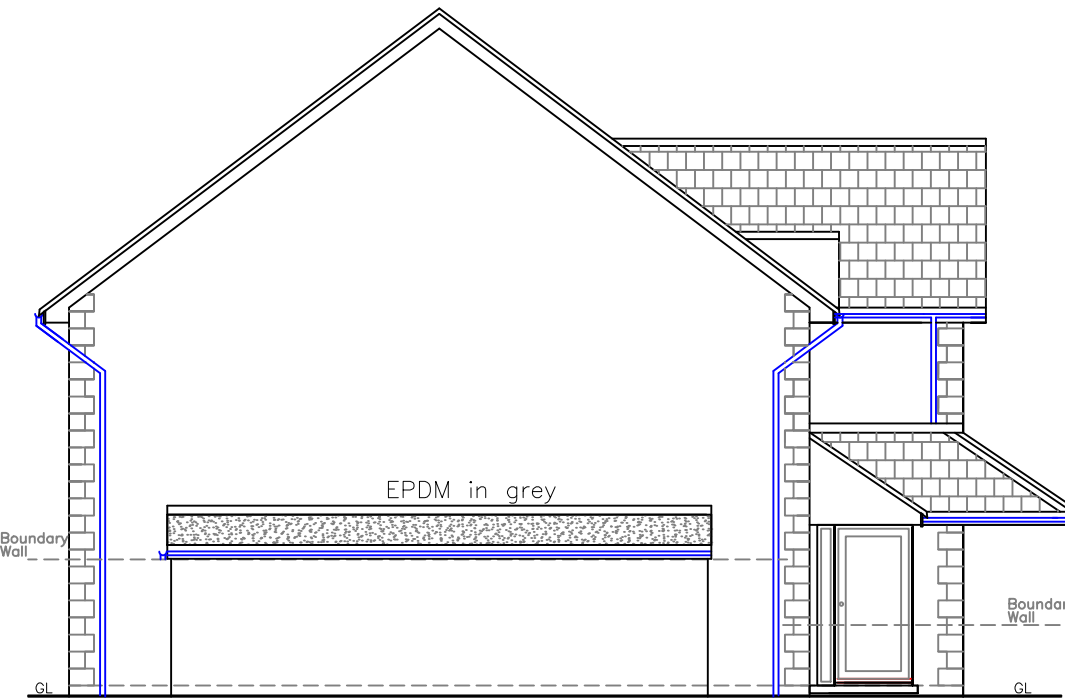

Proposed Side Elevation
1:100

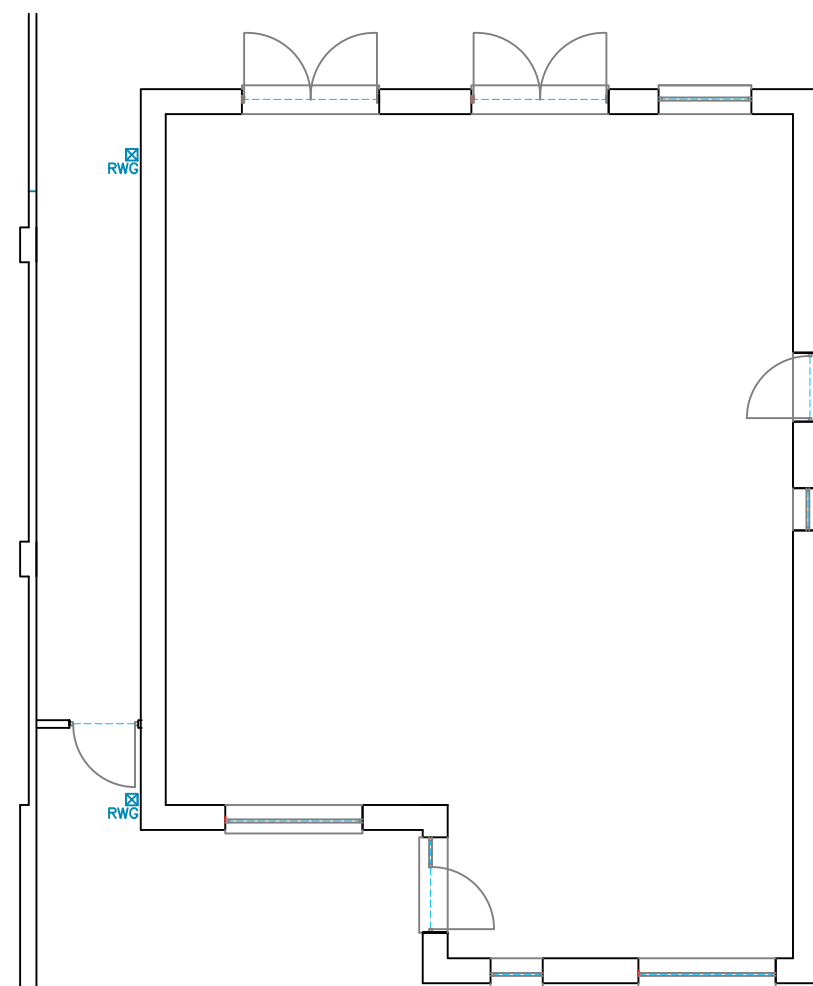


Existing Ground Floor Plan
1:100

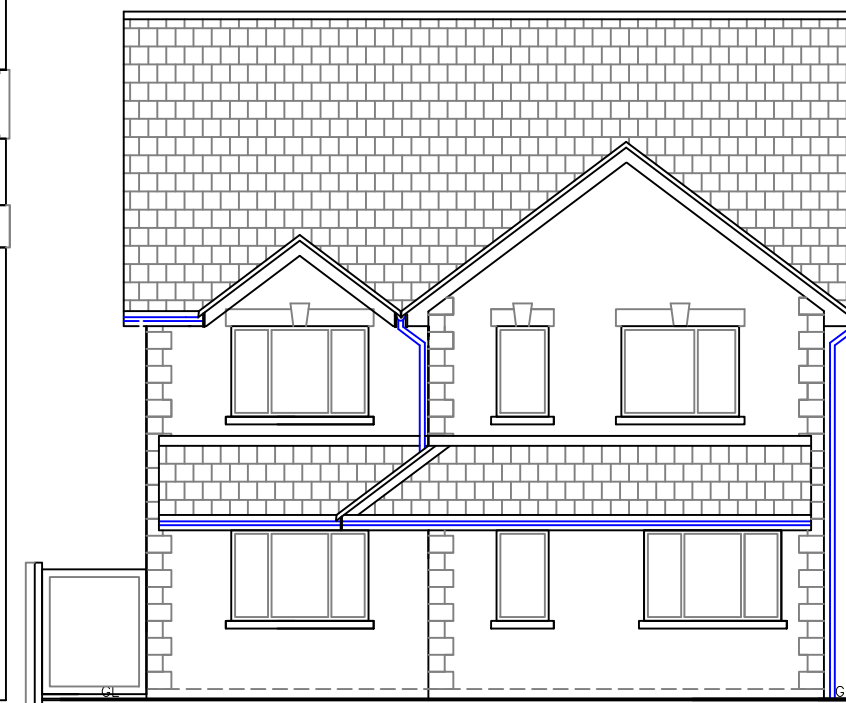

Existing Front Elevation
1:100



Existing Rear Elevation
1:100

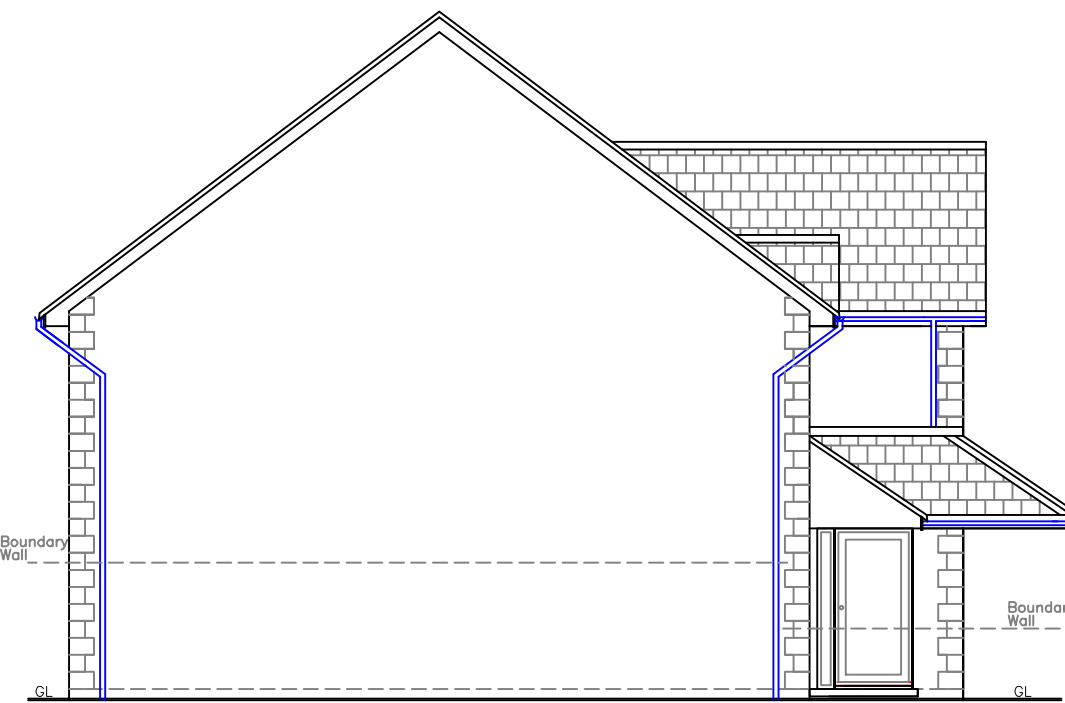

Existing Side Elevation
1:100

Finishes

Roof:	EPDM in grey
External walls:	Woodgrain uPVC
Windows/Doors:	Woodgrain uPVC
Fascia/RWG's:	Brown uPVC



Building Planning Application Support
Paul Thomas: BSc (Hons)
Tel: 01685 559230. Mob: 07908 725065
Email: utopiadass@hotmail.com

Issued Only for Purpose Indicated

Drawing Status: FOR PLANNING PURPOSES ONLY

Client

8, Amelia Close
Pant Dowlais
Merthyr Tydfil,
CF48 2BF

Project

Proposed New
Side Extension

Drawn by PT Date Nov 23 Scale

Title

1:50, 1:100

Paper

Proposed Plans, Elevations & Section A2

Drwg No

Amelia 8_01A