




EXISTING

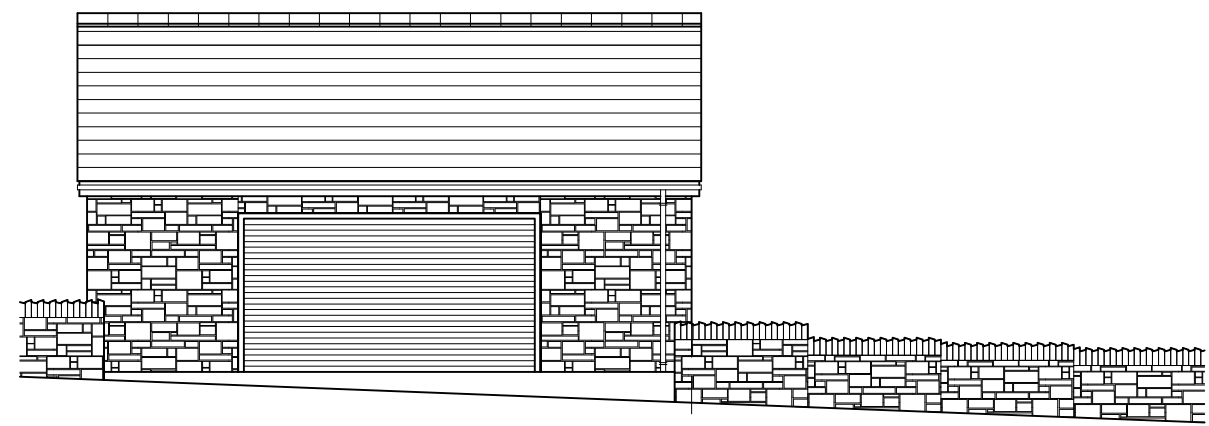


FRONT ELEVATION
Scale 1 : 100

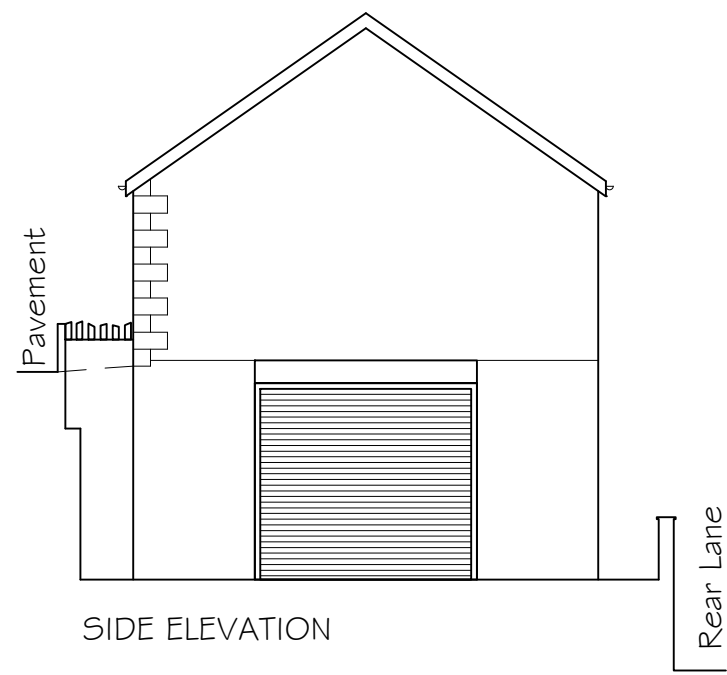


SIDE ELEVATION

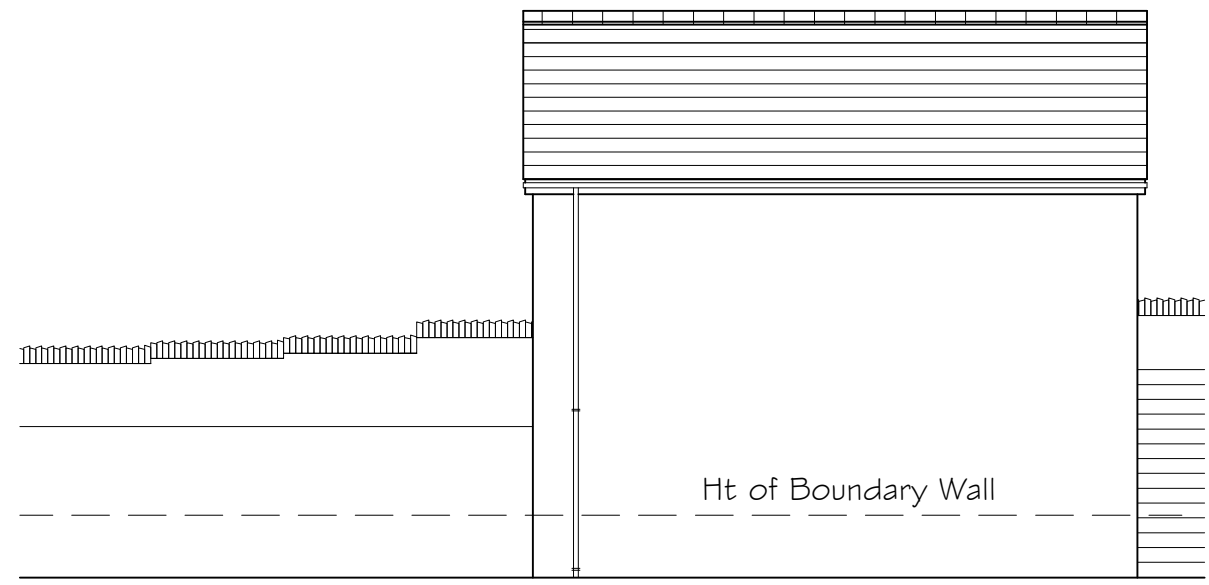

REAR ELEVATION

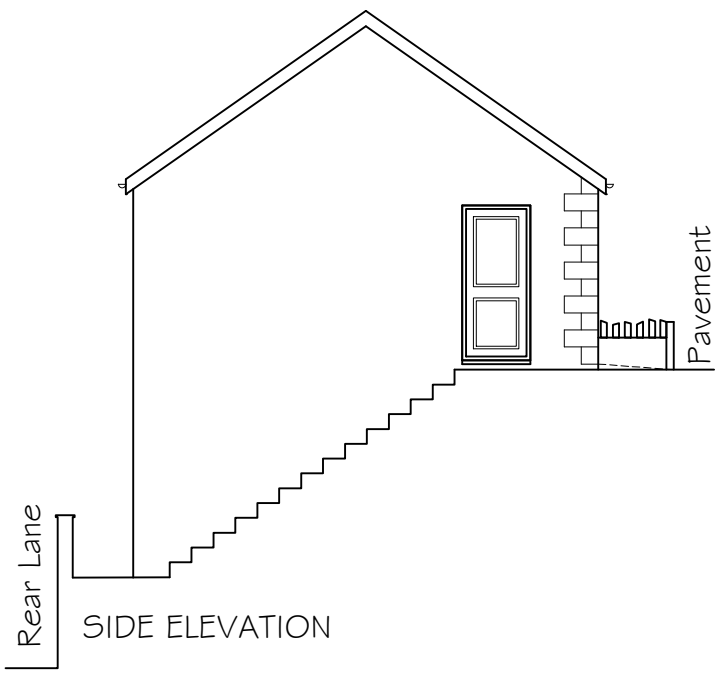


SIDE ELEVATION

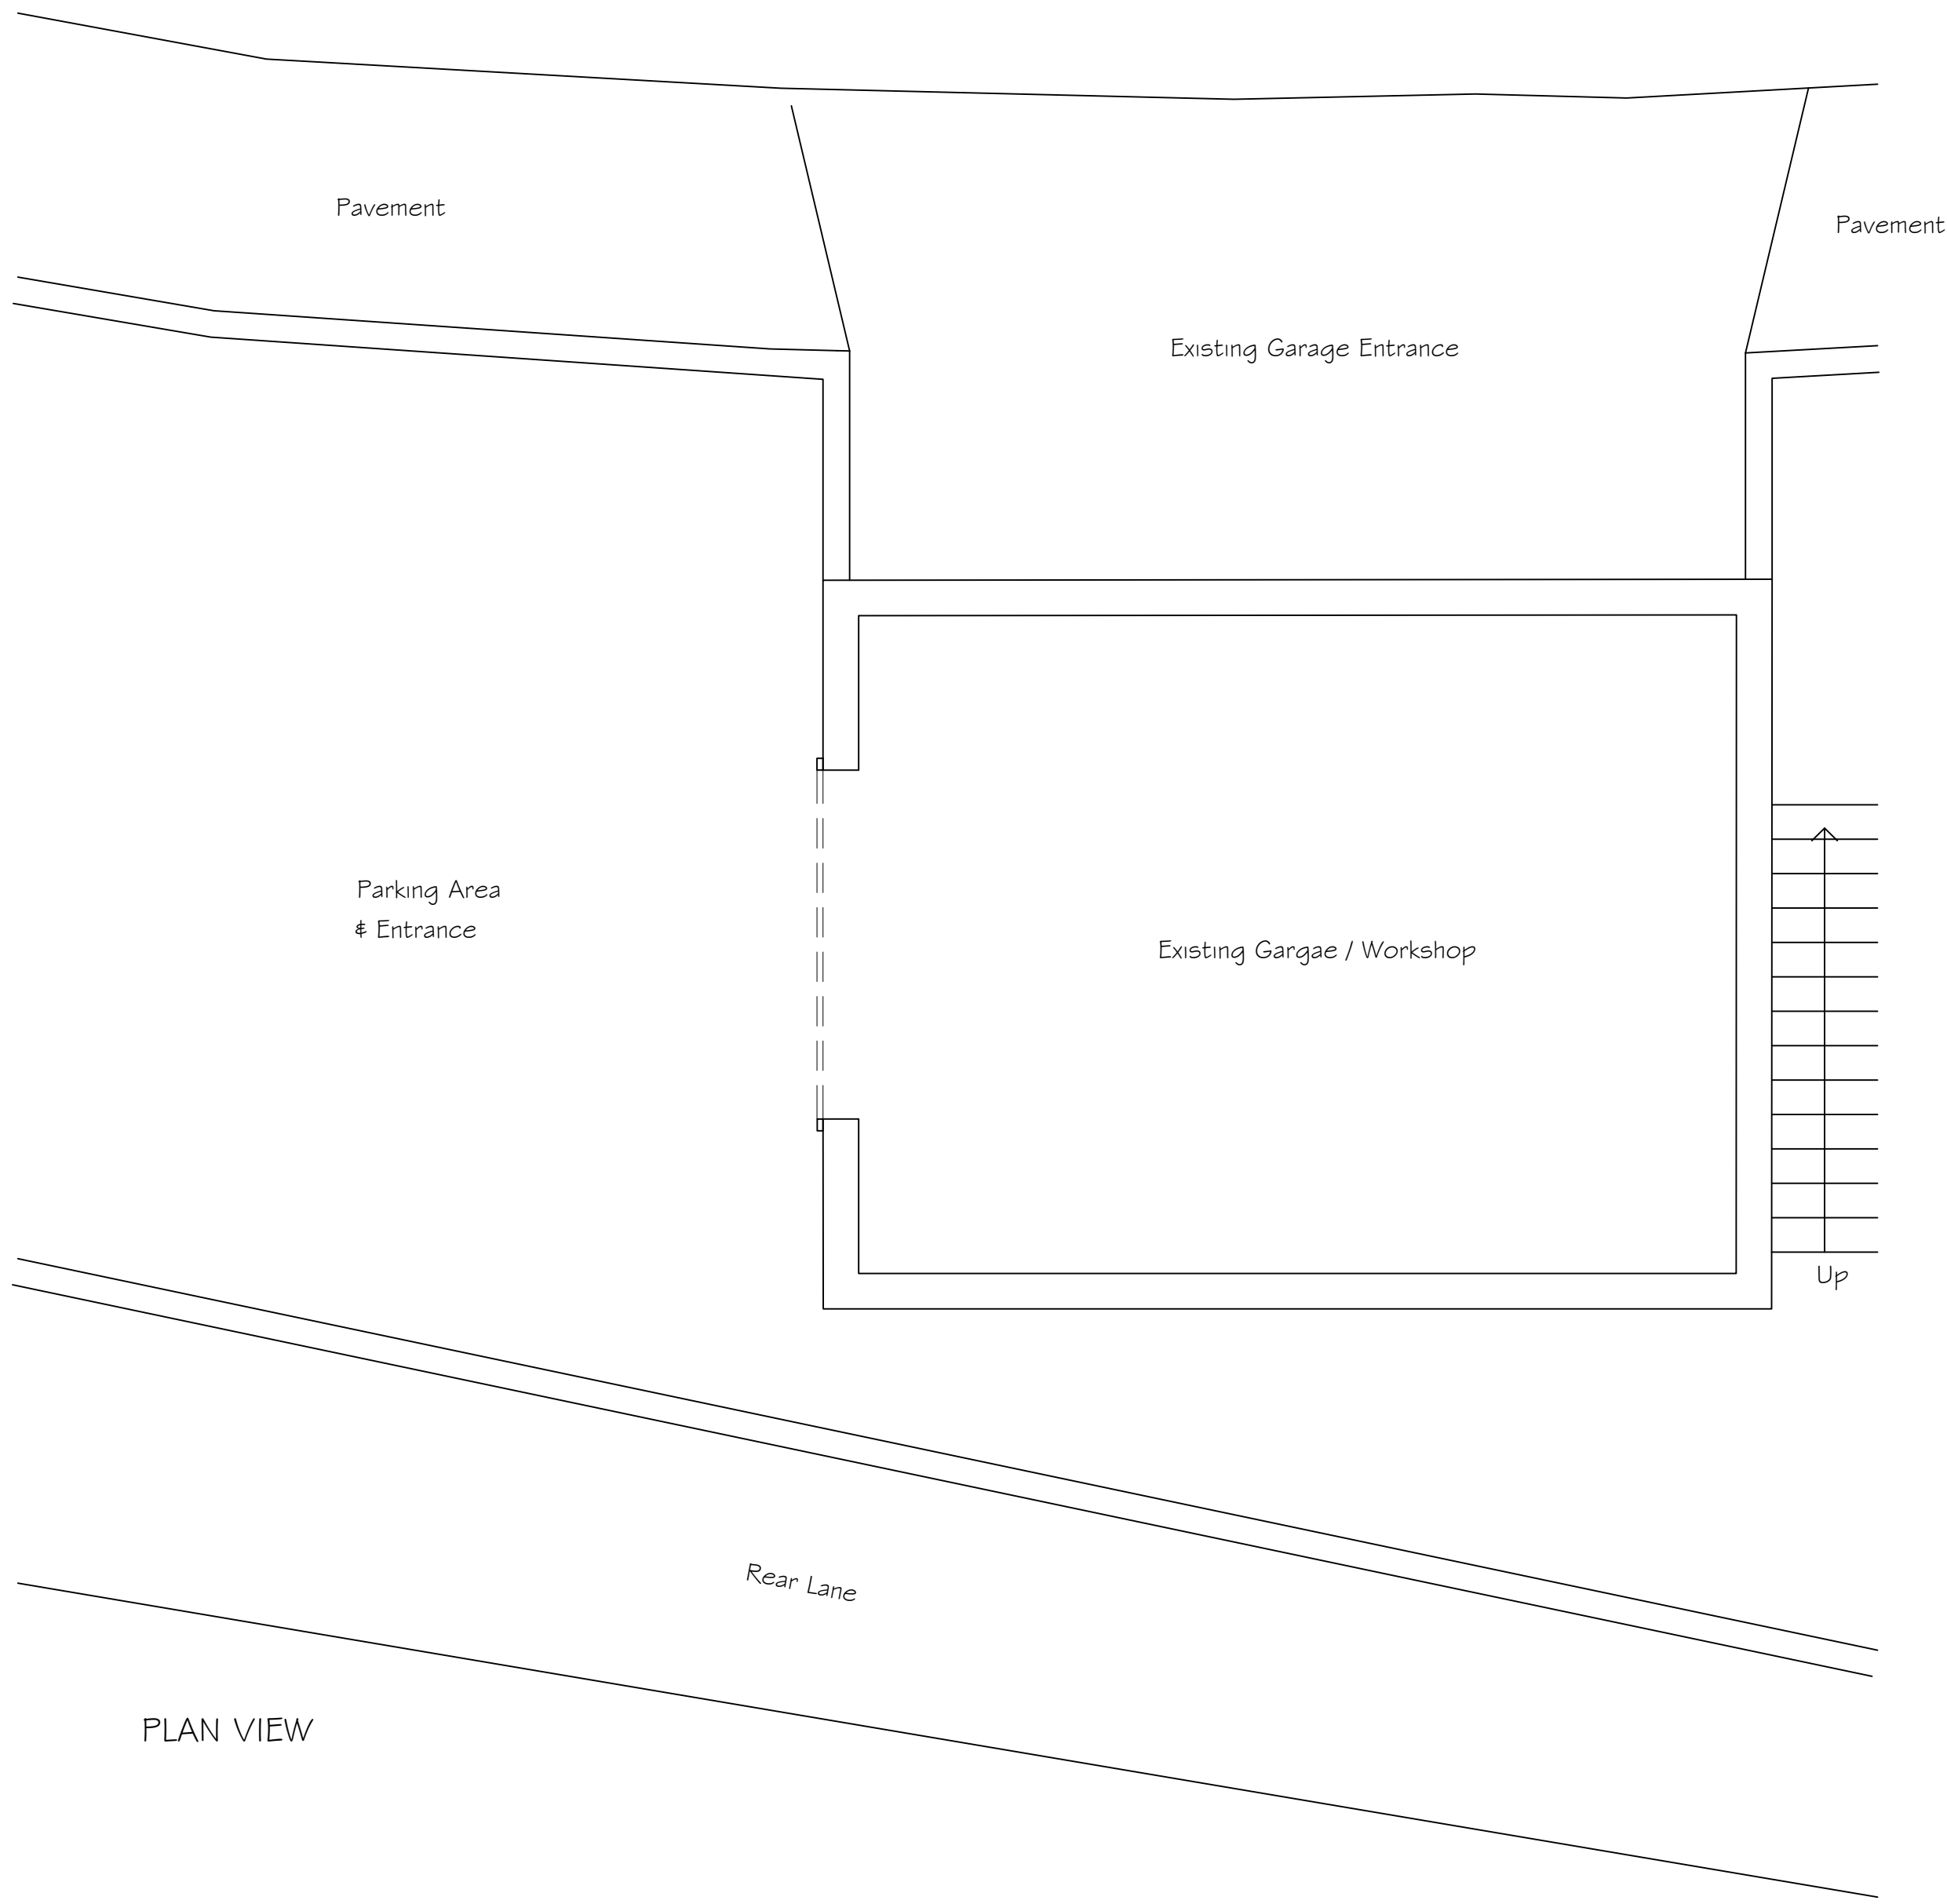


PLAN VIEW


PROPOSED

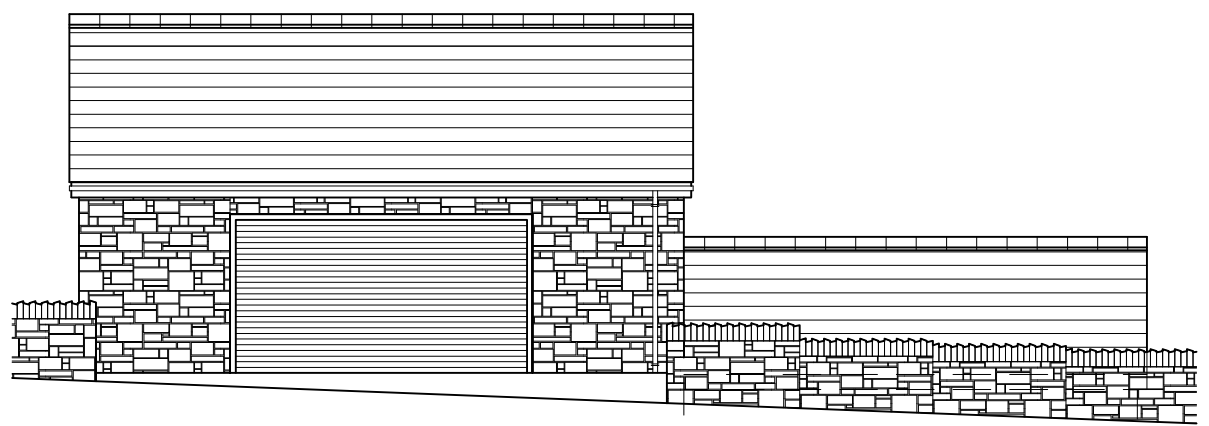


FRONT ELEVATION
Scale 1 : 100

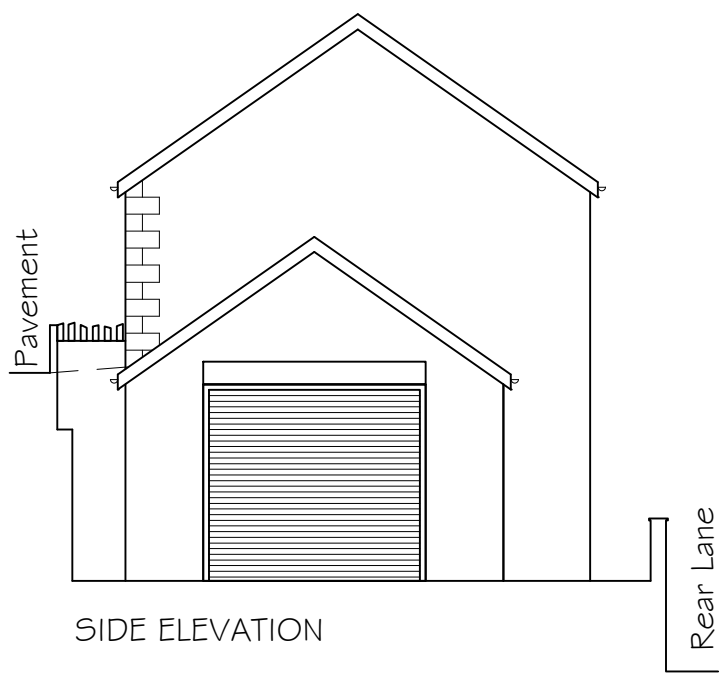


SIDE ELEVATION

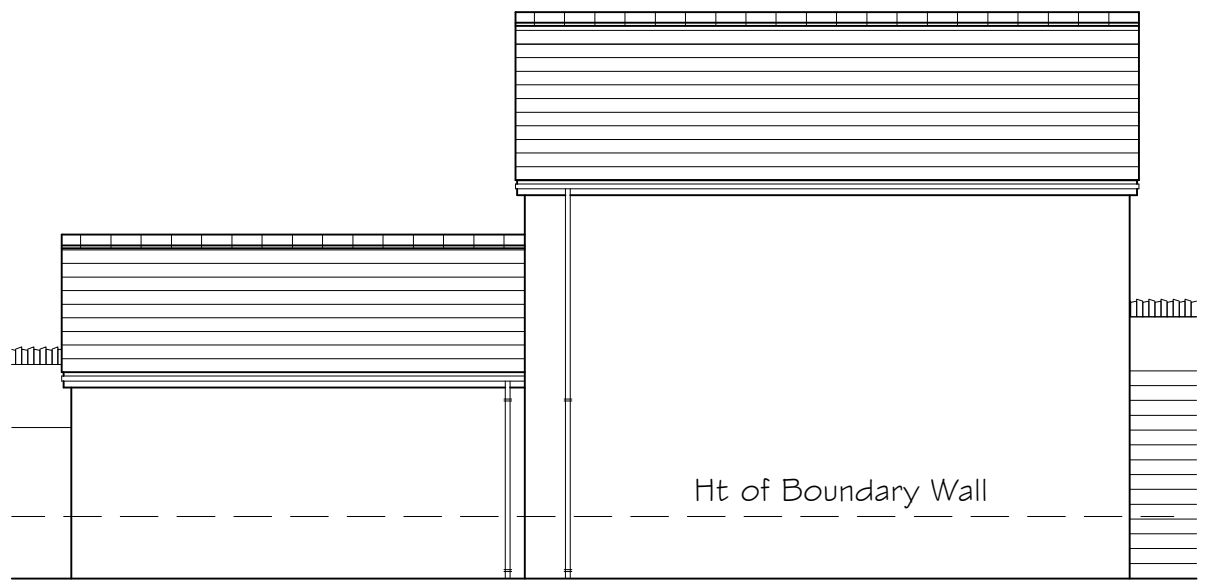

REAR ELEVATION

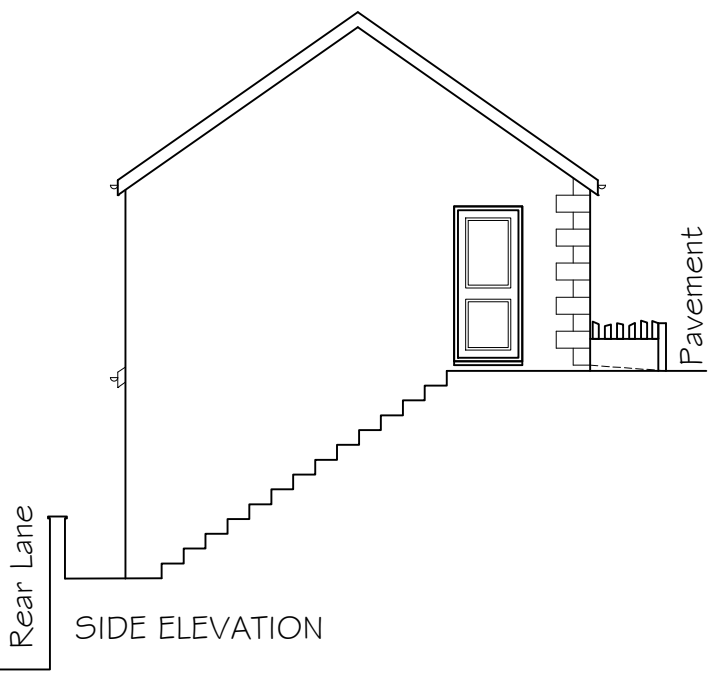

SIDE ELEVATION

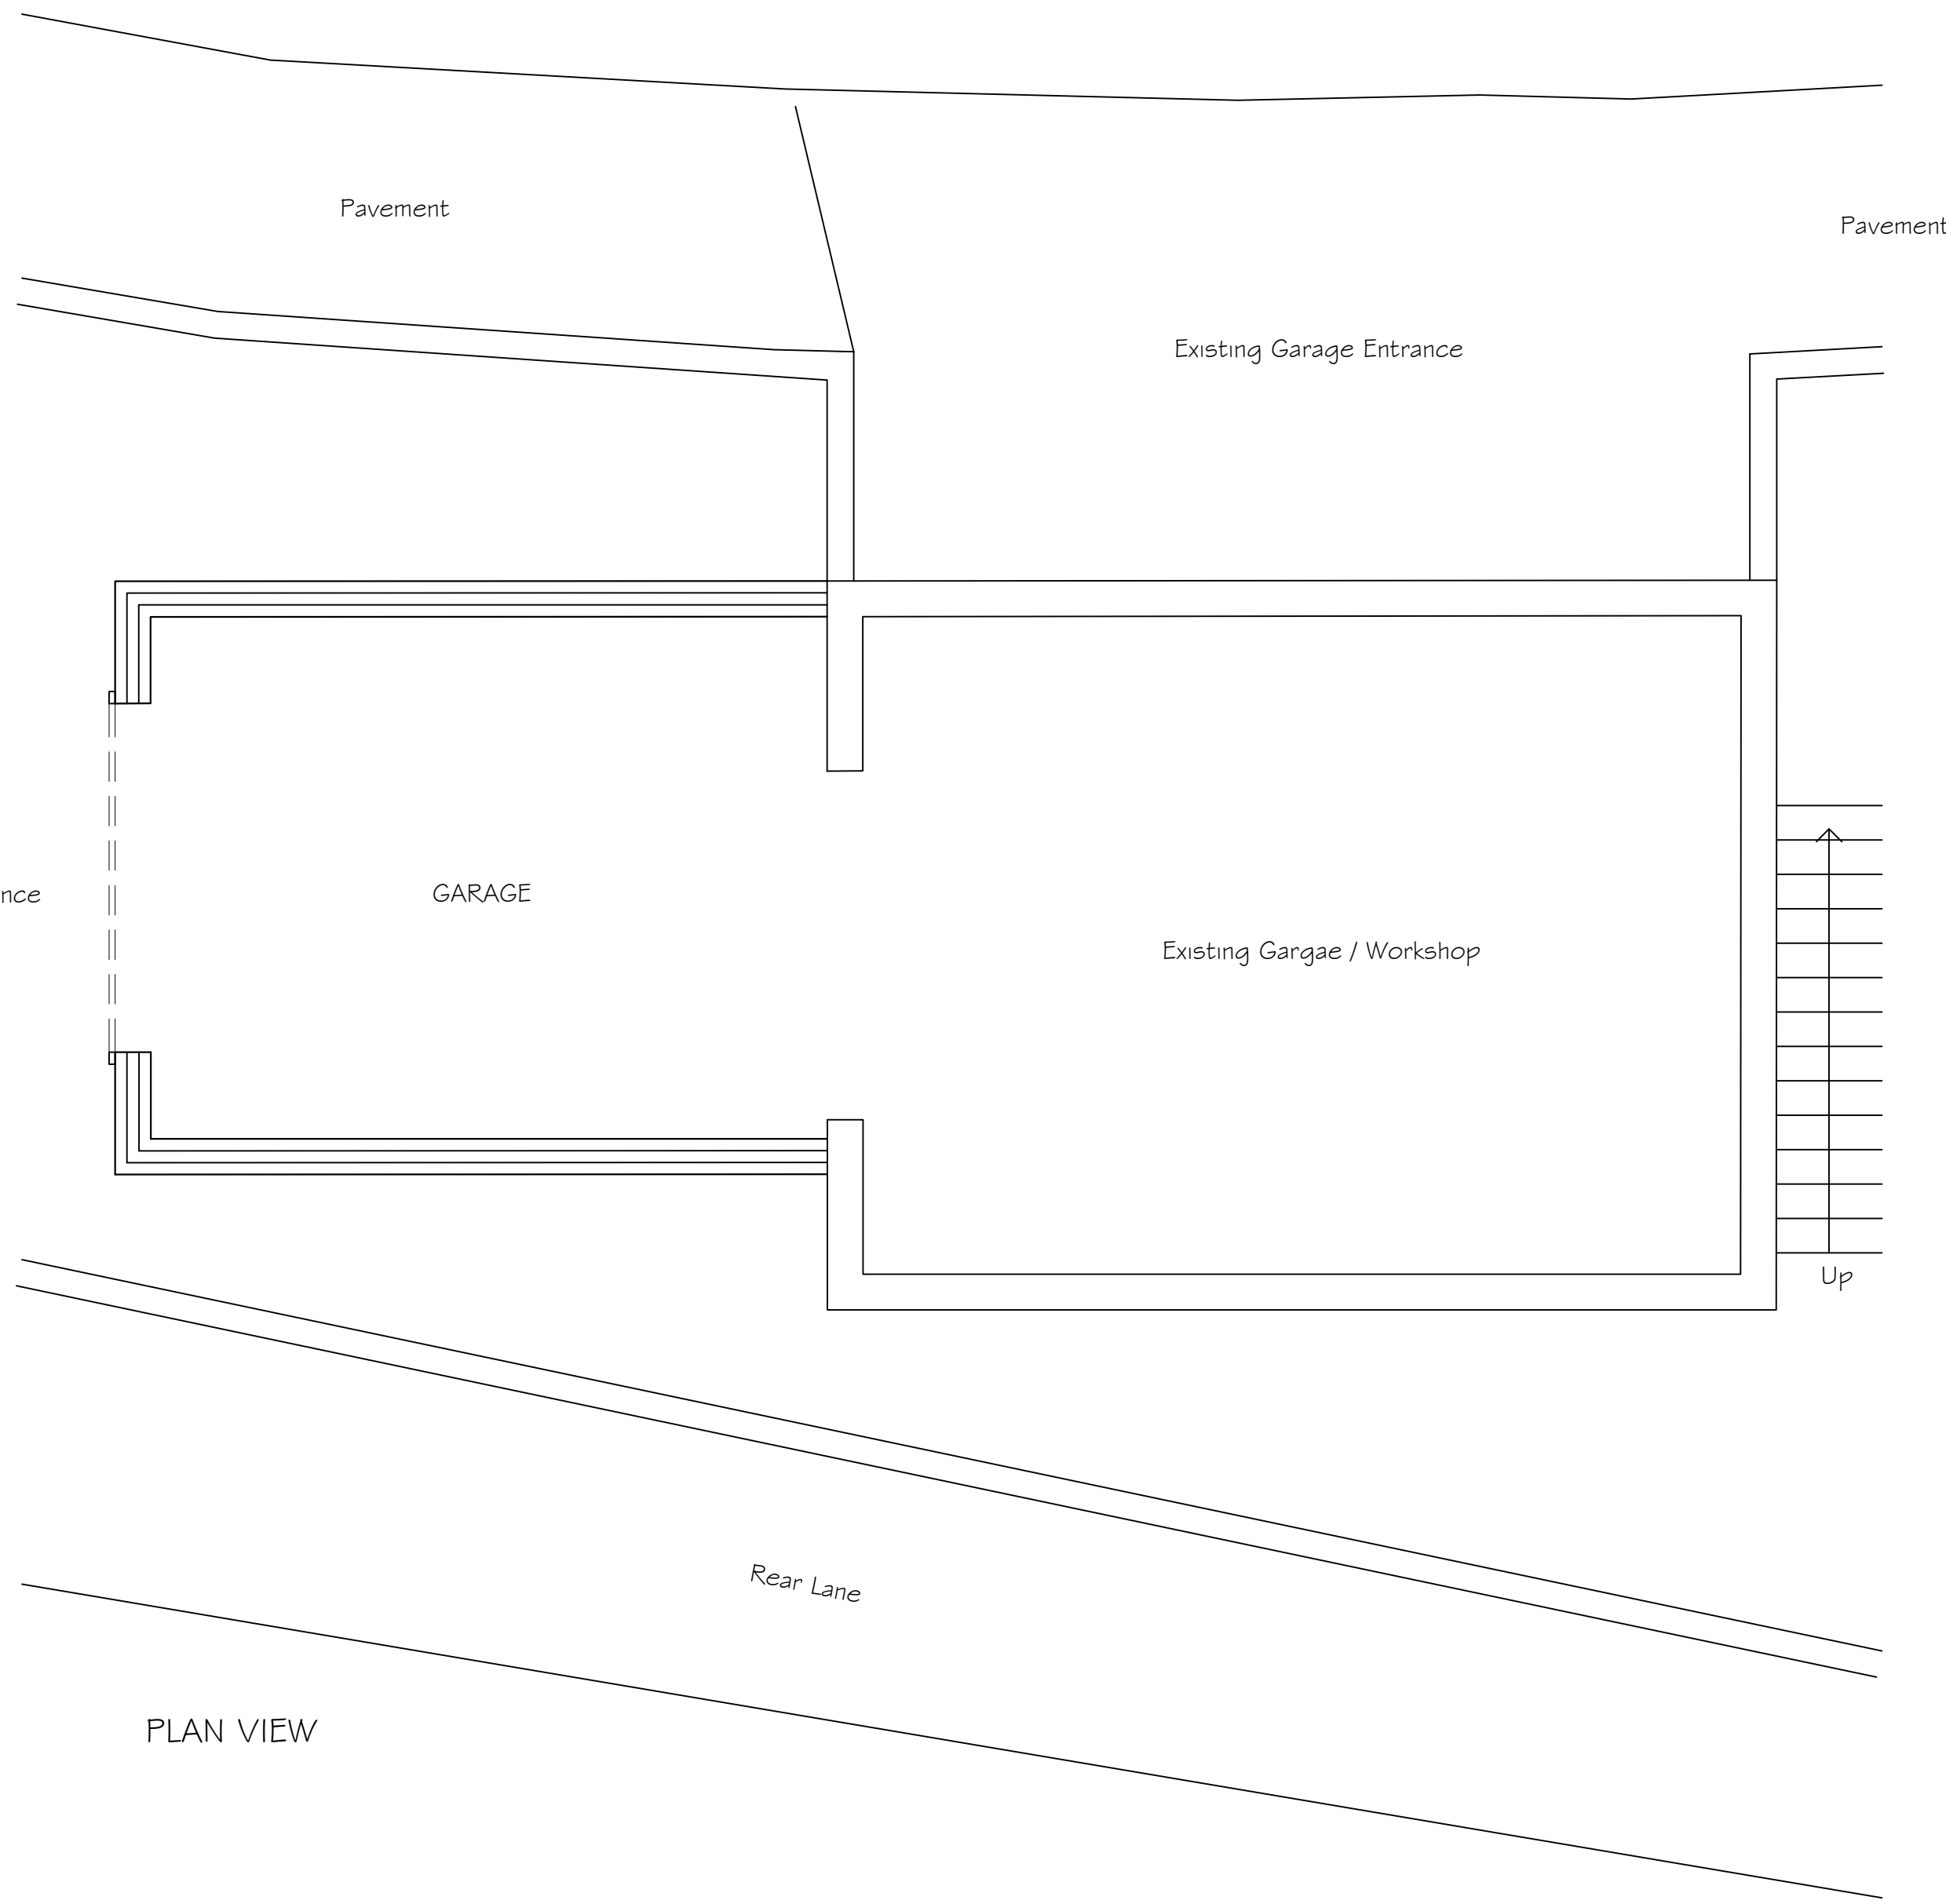

PLAN VIEW

FINISHES
Roof Covering: Interlocking Tiles to math Existing
Walls: Fine Down render to match existing
Rollershutter Door: Powder coated - Colour: Brown
Fascia/Guttering: Upvc - Colour: Brown to match existing

Note: This drawing is copyright ©

Monarch Architectural Services Ltd	
Revision: 5th December 2019	
project Proposed Garage at 1 Fernhill Close Troeddyrhiw Merthyr Tydfil CF48 4LU Client Mr B Tasker	
Title Proposed Plans and Elevations	
Date:	December 2019
Scale:	1:50, 1:100 @ A1
Drawn:	W. S.
Drawing No.	19/12/01
Rev.	A