




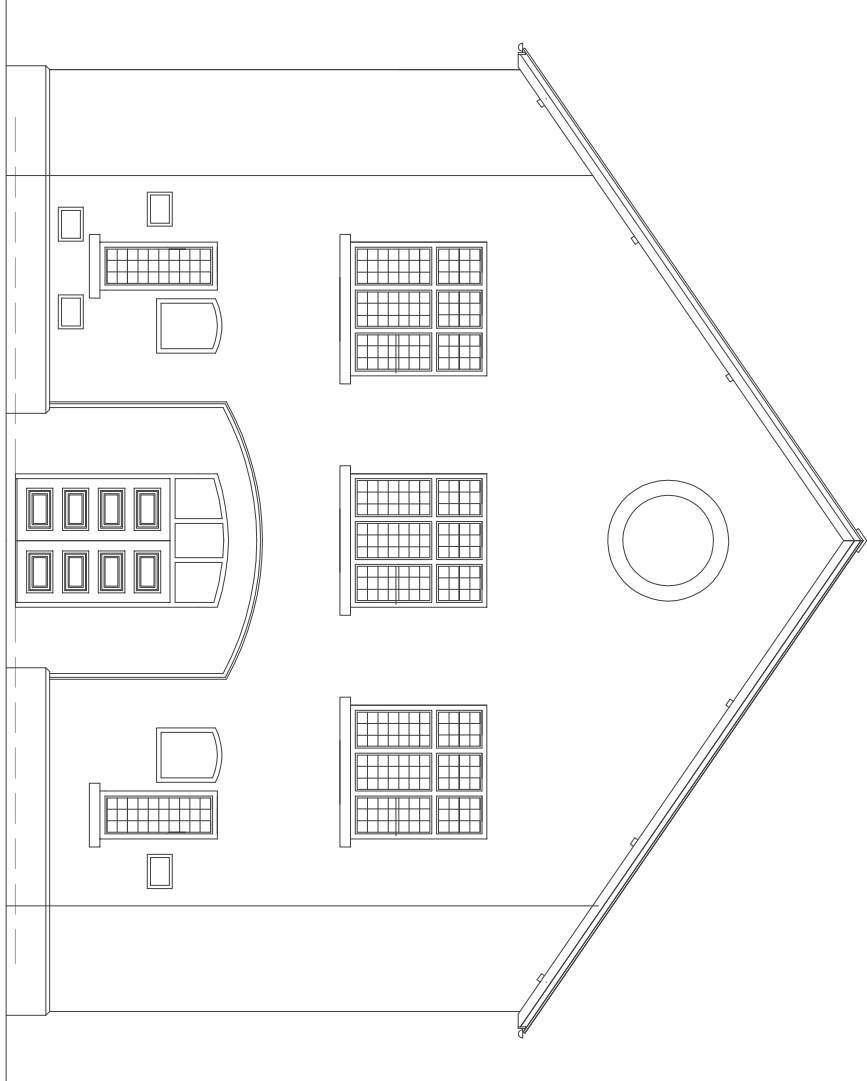


EAST ELEVATION to PERROT STREET -
PROPOSED.

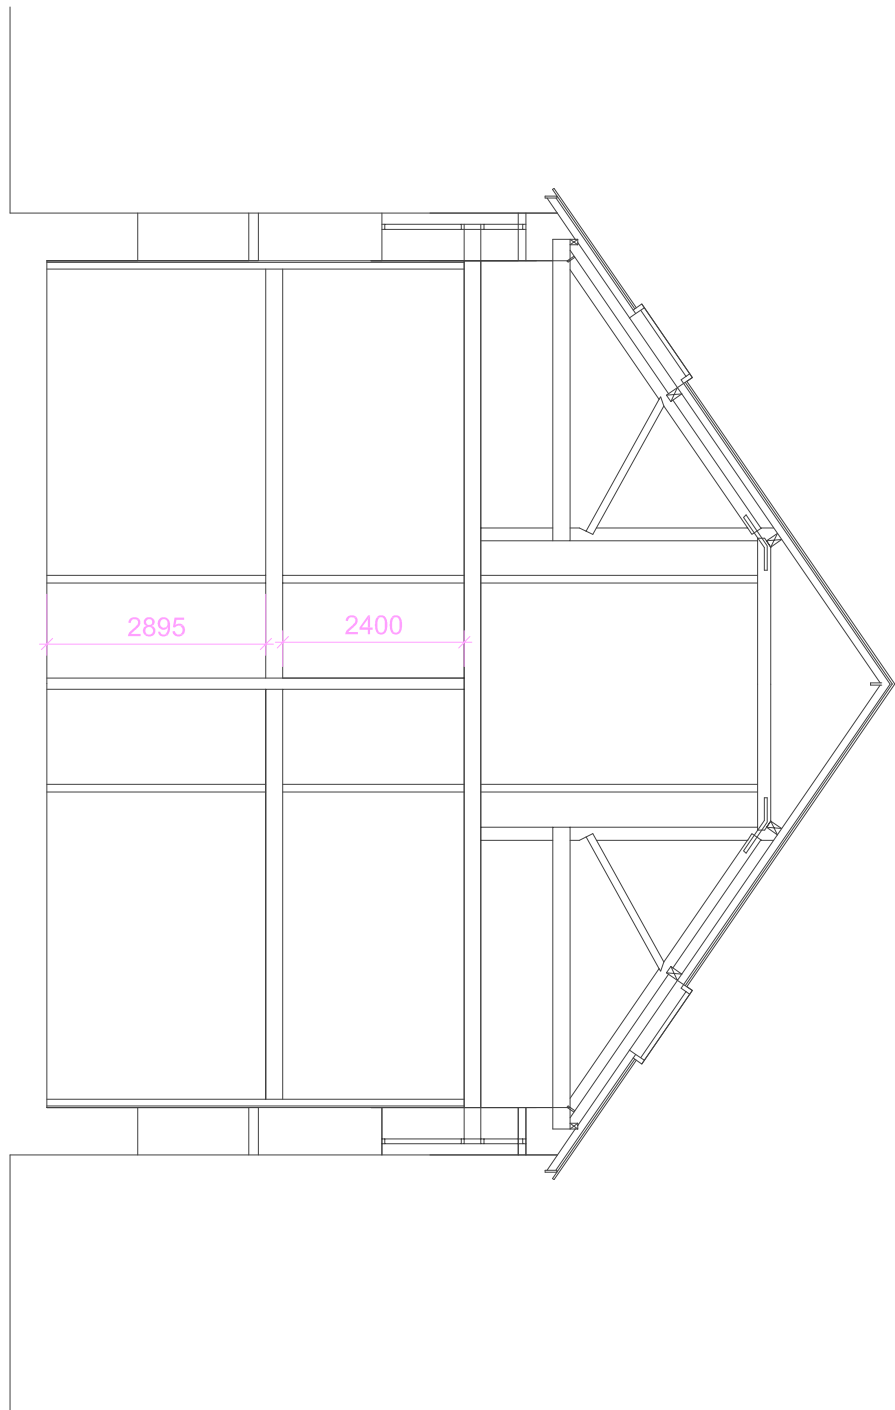


SECTION PROPOSED.

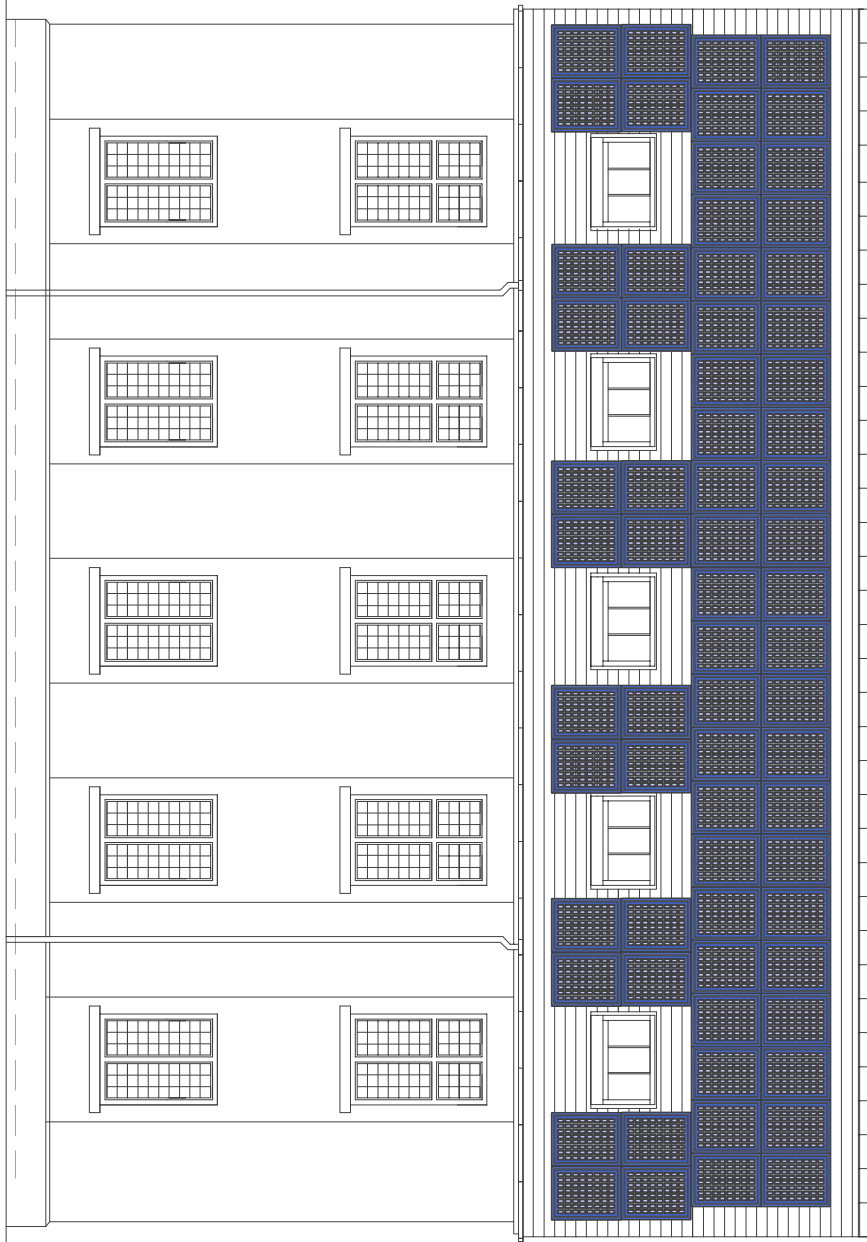


SOUTH ELEVATION to JOHN STREET - PROPOSED.

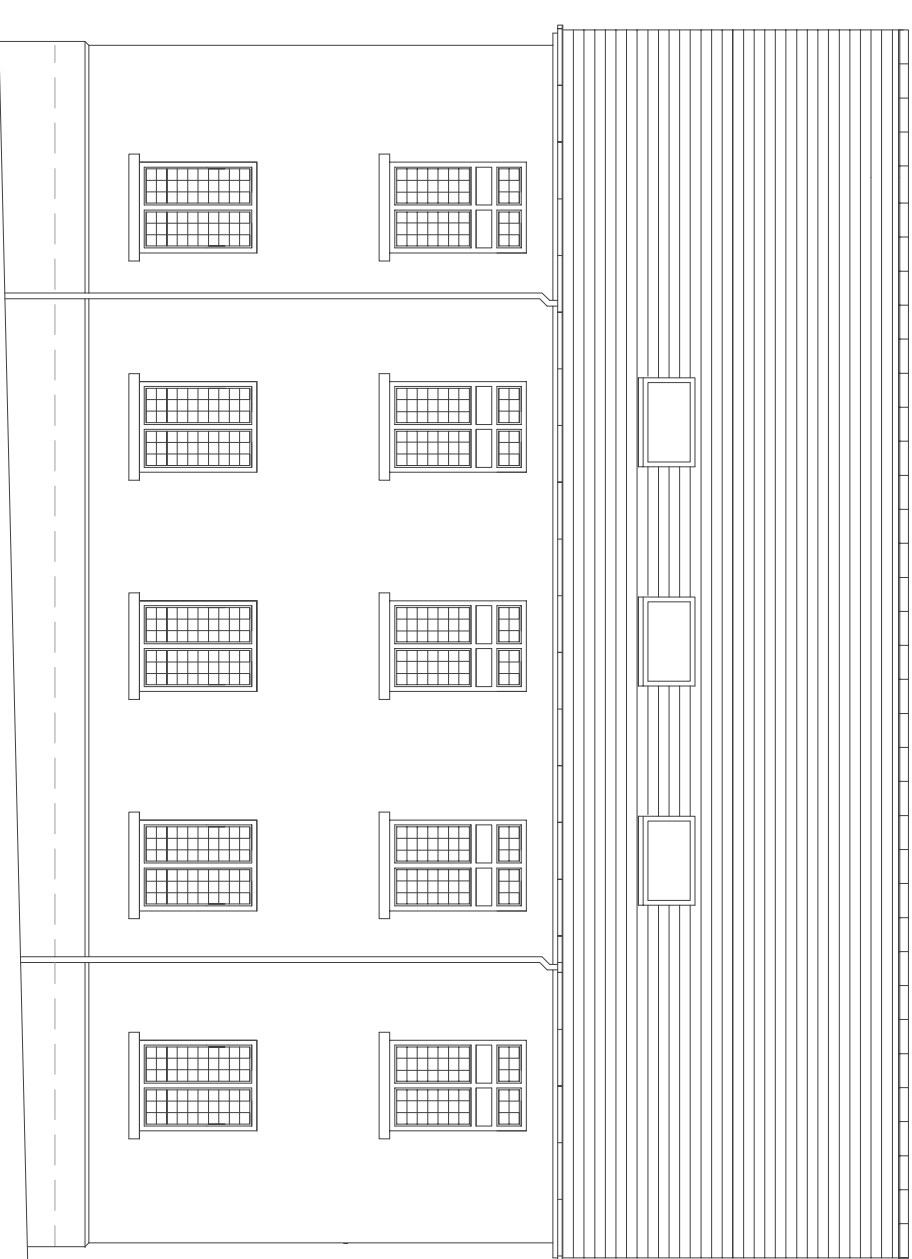

NORTH ELEVATION : PROPOSED.



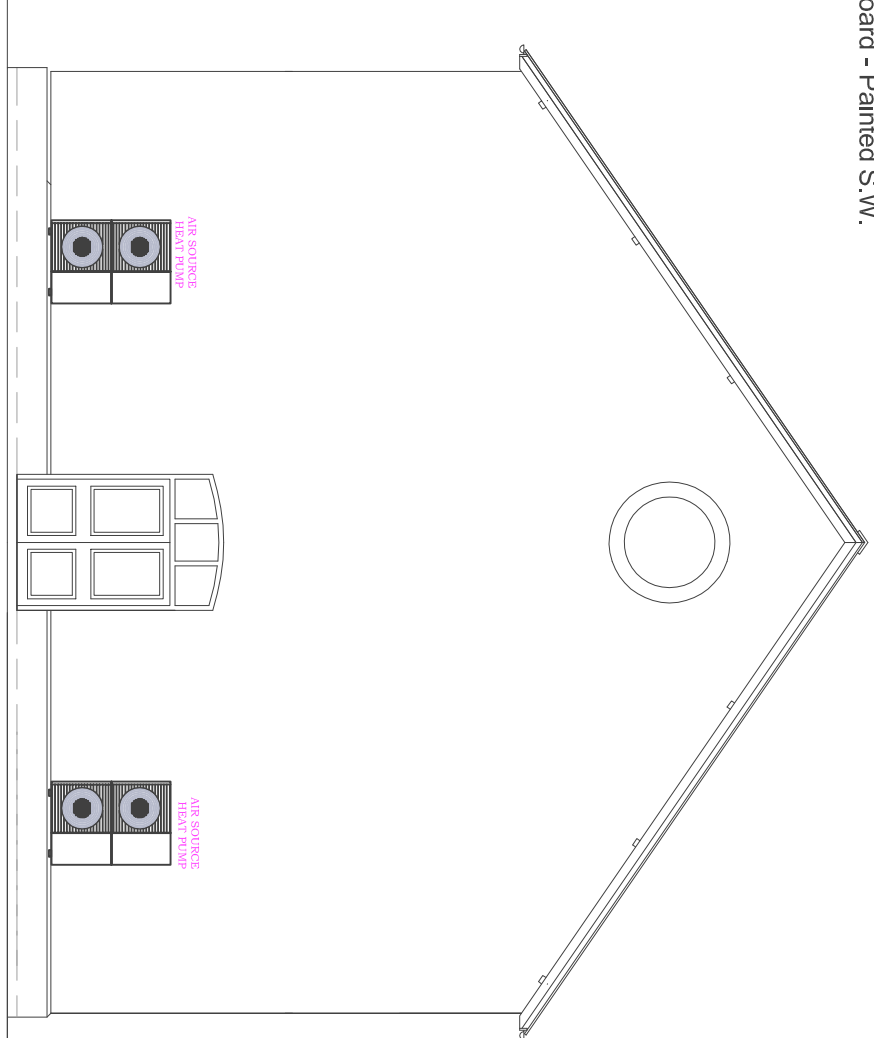


WEST ELEVATION : PROPOSED

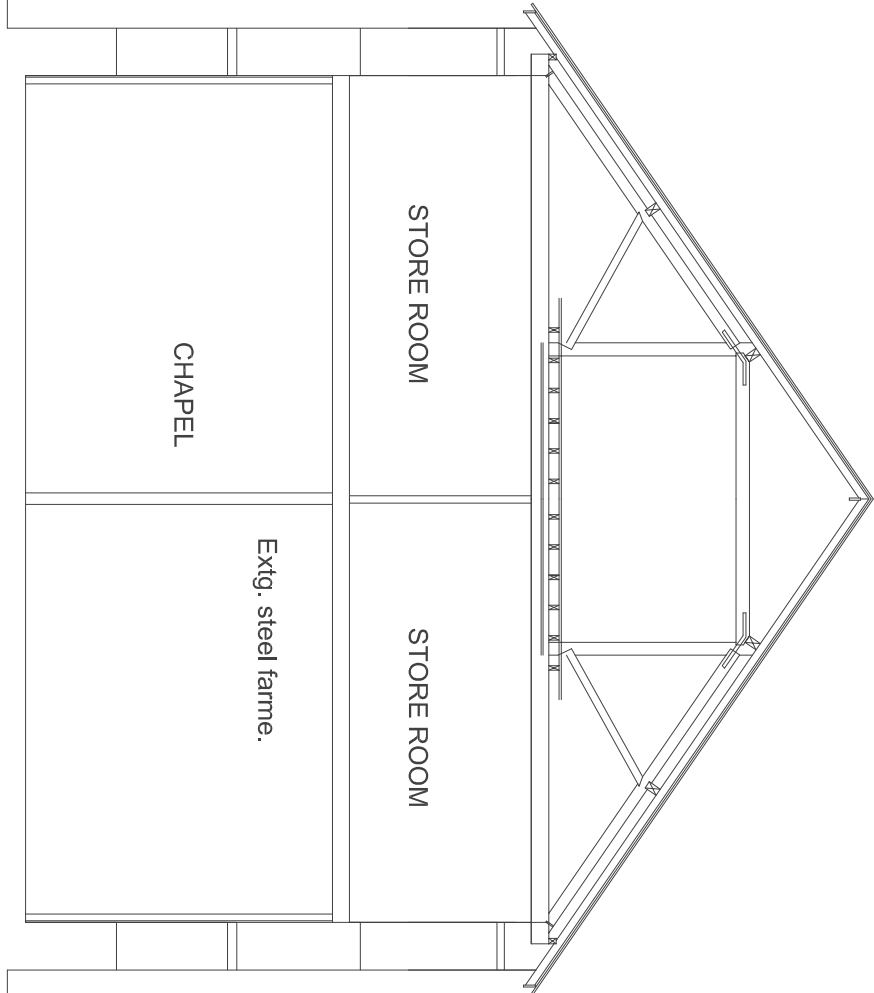

SECTION EXISTING.

PROPOSED MATERIALS.
Roof - Welsh slate.
Velux - conservation rooflights UK 08.
Walls - Fined down render.
Windows - Painted S.W. with metal opening lights.
Doors - Hardwood panel.
Fascia & Bargeboard - Painted S.W.

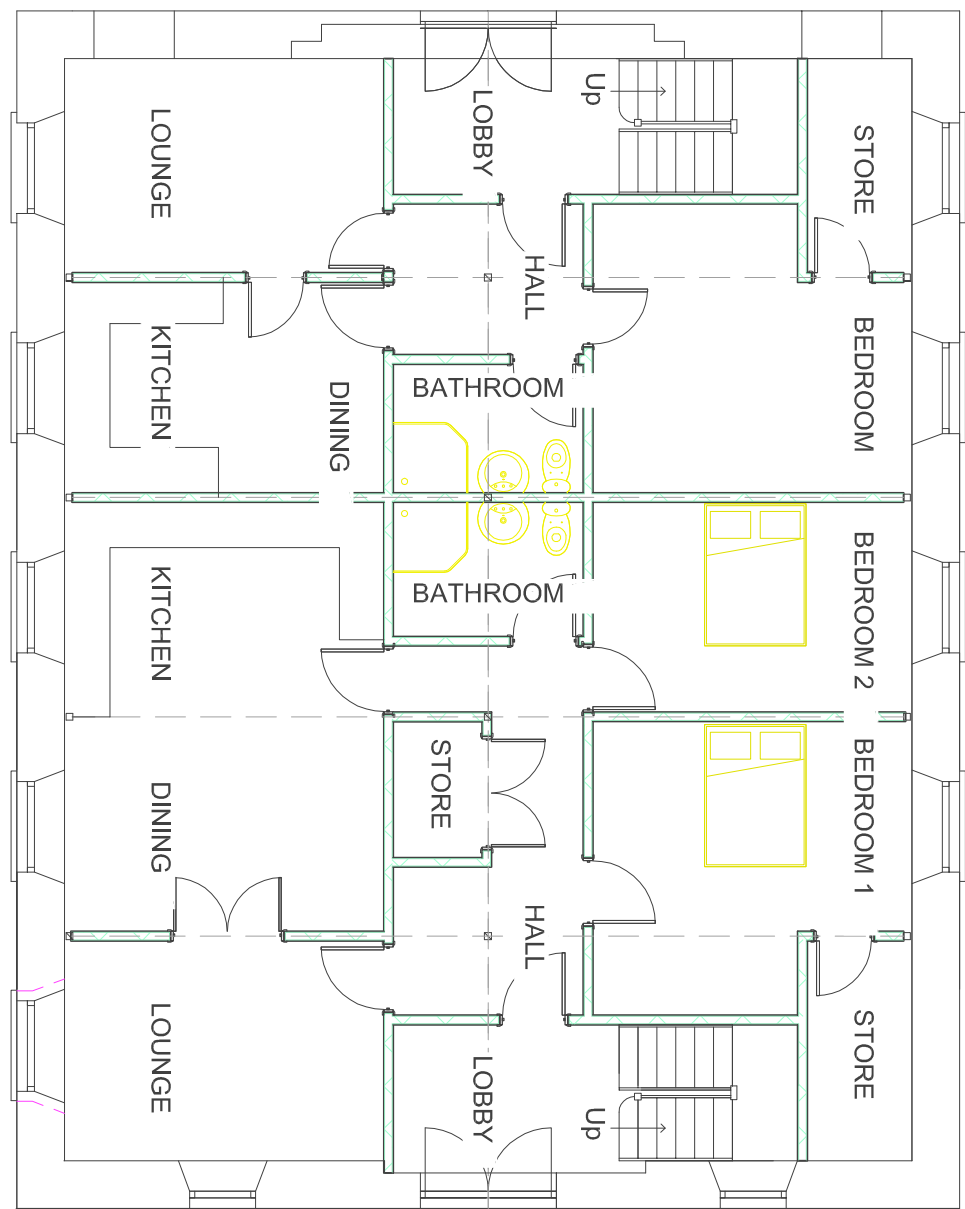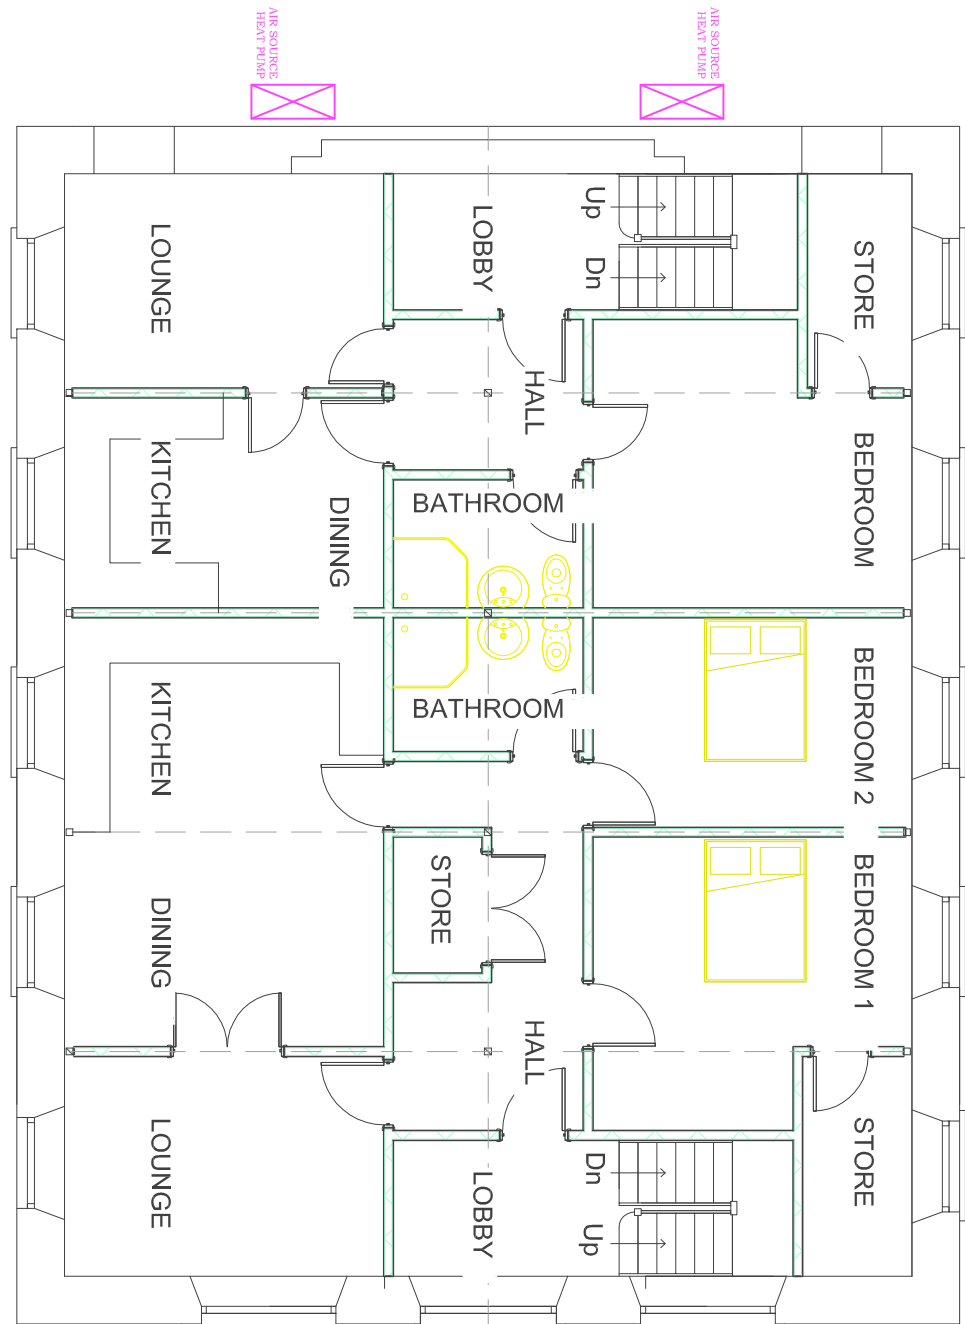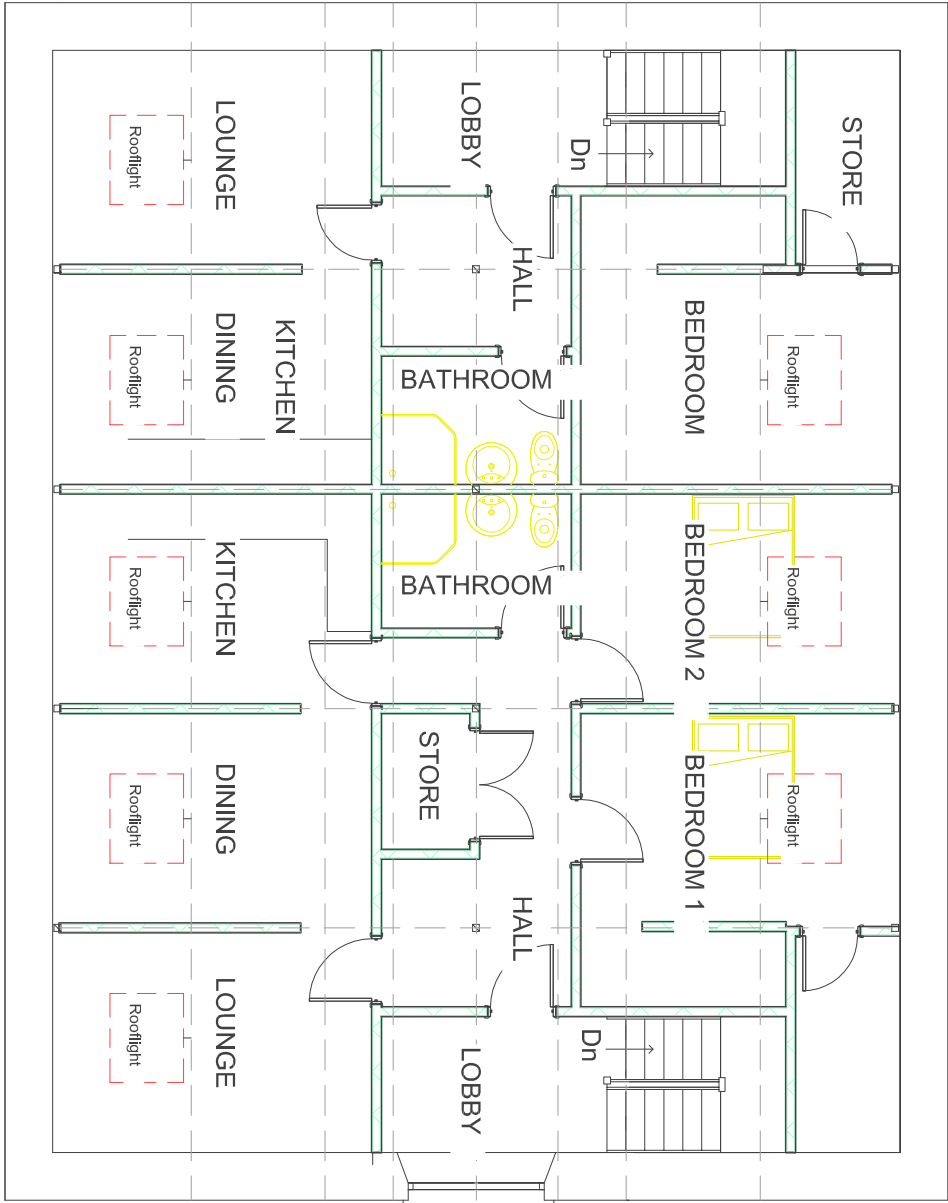

COPYRIGHT IN THIS DRAWING IS CONFIDENTIAL AND OWNED BY DELL DESIGN SERVICES. IT IS NOT TO BE REPRODUCED, COPIED, EITHER WHOLLY OR IN PART, OR IN ANY MANNER, WITHOUT THE PRIOR CONSENT OF DELL DESIGN SERVICES. IT IS TO BE USED ONLY FOR THE PROJECT AND SITE SPECIFICALLY IDENTIFIED HEREIN. IT IS NOT TO BE DISCLOSED, DISTRIBUTED, PUBLISHED OR COMEY IN ANY MANNER, IN WHOLE OR IN PART, WITHOUT THE PRIOR CONSENT OF DELL DESIGN SERVICES. ANY DISCREPANCIES BETWEEN THIS DRAWING AND ANY OTHER DRAWING OR DOCUMENT, SHALL BE RESOLVED BY THE DESIGNER. NOTE: NOTIFIED PRIOR TO COMMENCEMENT OF WORK. DO NOT SCALE FROM THIS DRAWING IF NOT COMPLETELY SURE.

Drawn:	Checked:	Scale:	Date:
PD	ML	1:100	SEPT 2023
Drawing Number:	Contract No:	Rev:	
PD/BCT/EA/02	183/23		

Drawing Title:
EXISTING PROPOSED PLANS
APPLICATION NO. P/16/0340



Project:
BETHHEL CHAPEL, PERROT STREET
TRELLEWIS, CF46 5ET.