


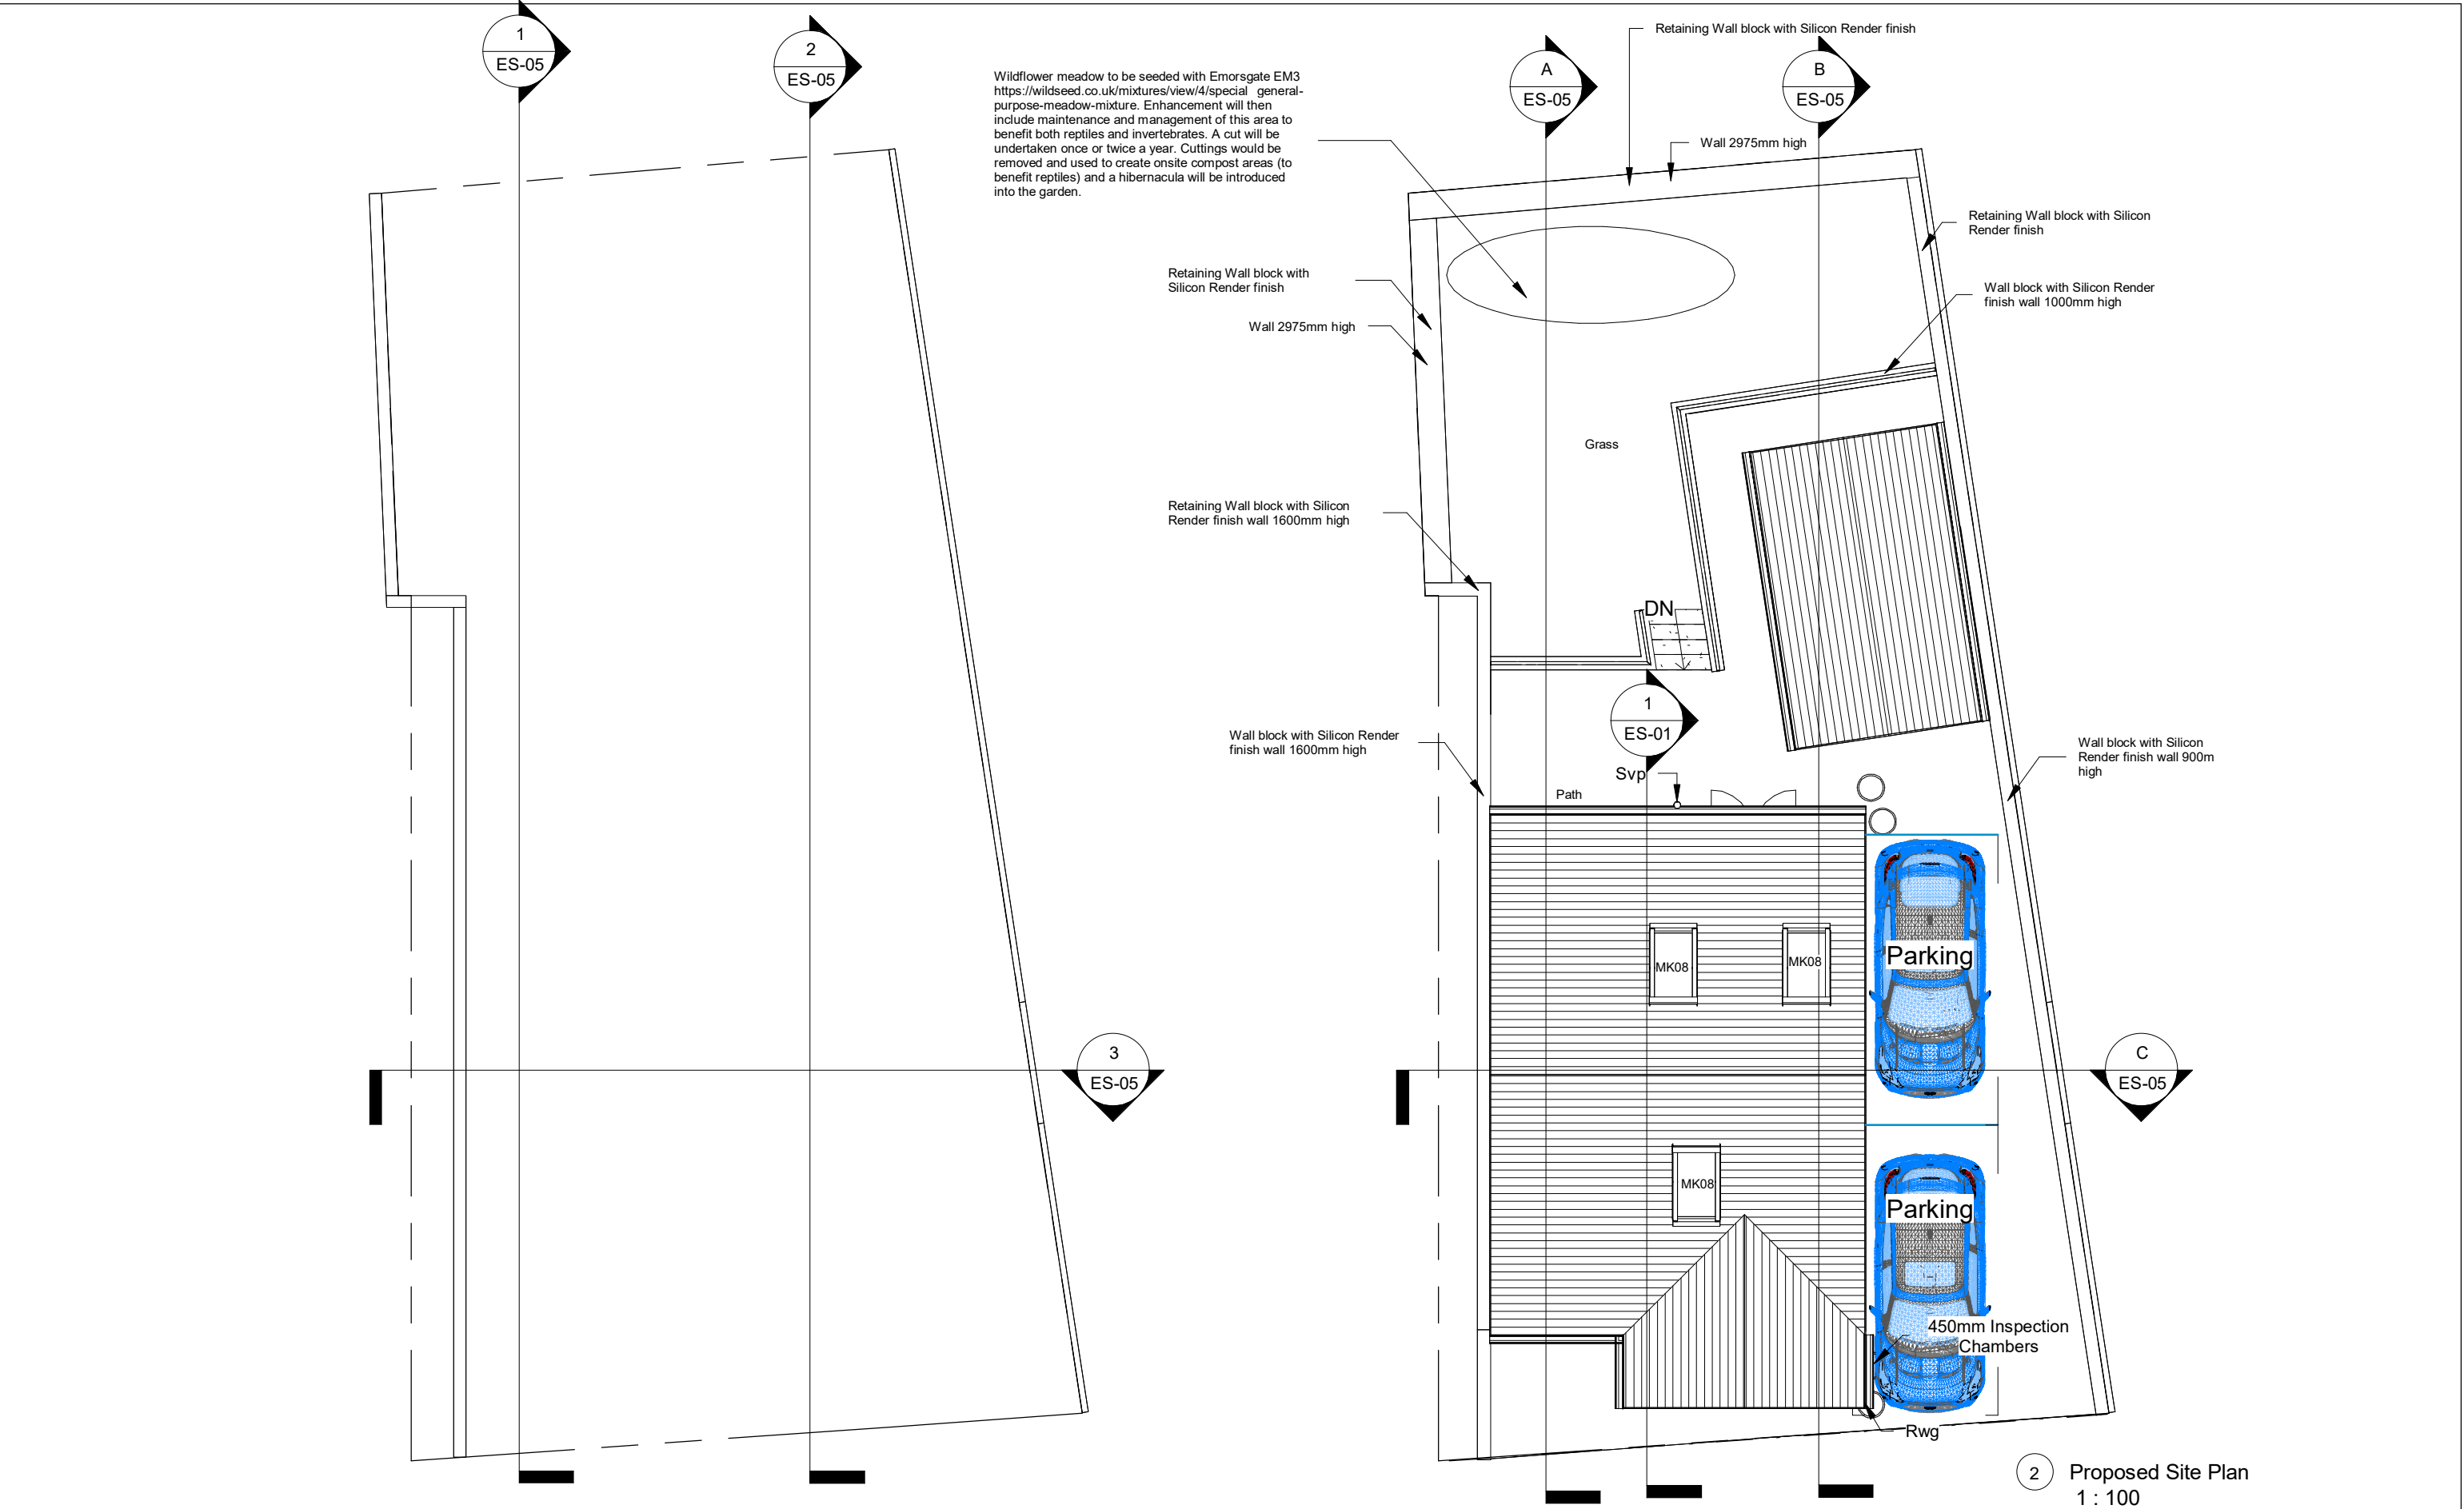

1 Existing Site Plan
1 : 100

2 Proposed Site Plan
1 : 100

PROJECT	SHEET
Detached Dwelling	Site Plans
INDIGO DESIGN (Part of 3dcadwales Ltd) 5 Ashlea Drive, Merthyr Tydfil, CF47 0NY Tele 01685 385746 Mob - 07940913216 Email: philip@3dcadwales.co.uk	Address 1no dwelling on land adjacent to 1 Edwards Terrace, Bedlinog.

This Drawing is Copyright,
Dimensions to be checked
on site and not scaled from
this drawing

PURPOSE OF ISSUE
Planning Approval



DRWAING NUMBER
ES-04

Checked by JH		Drawn by PH	Scale (@ A3) 1 : 100
Rev No	Description	Date	
A	Issue	19/03/2023	
B	Boundary wall finish and height added and roof lowered	01/12/2023	
C	Ecology Enhancements	16/02/2024	