




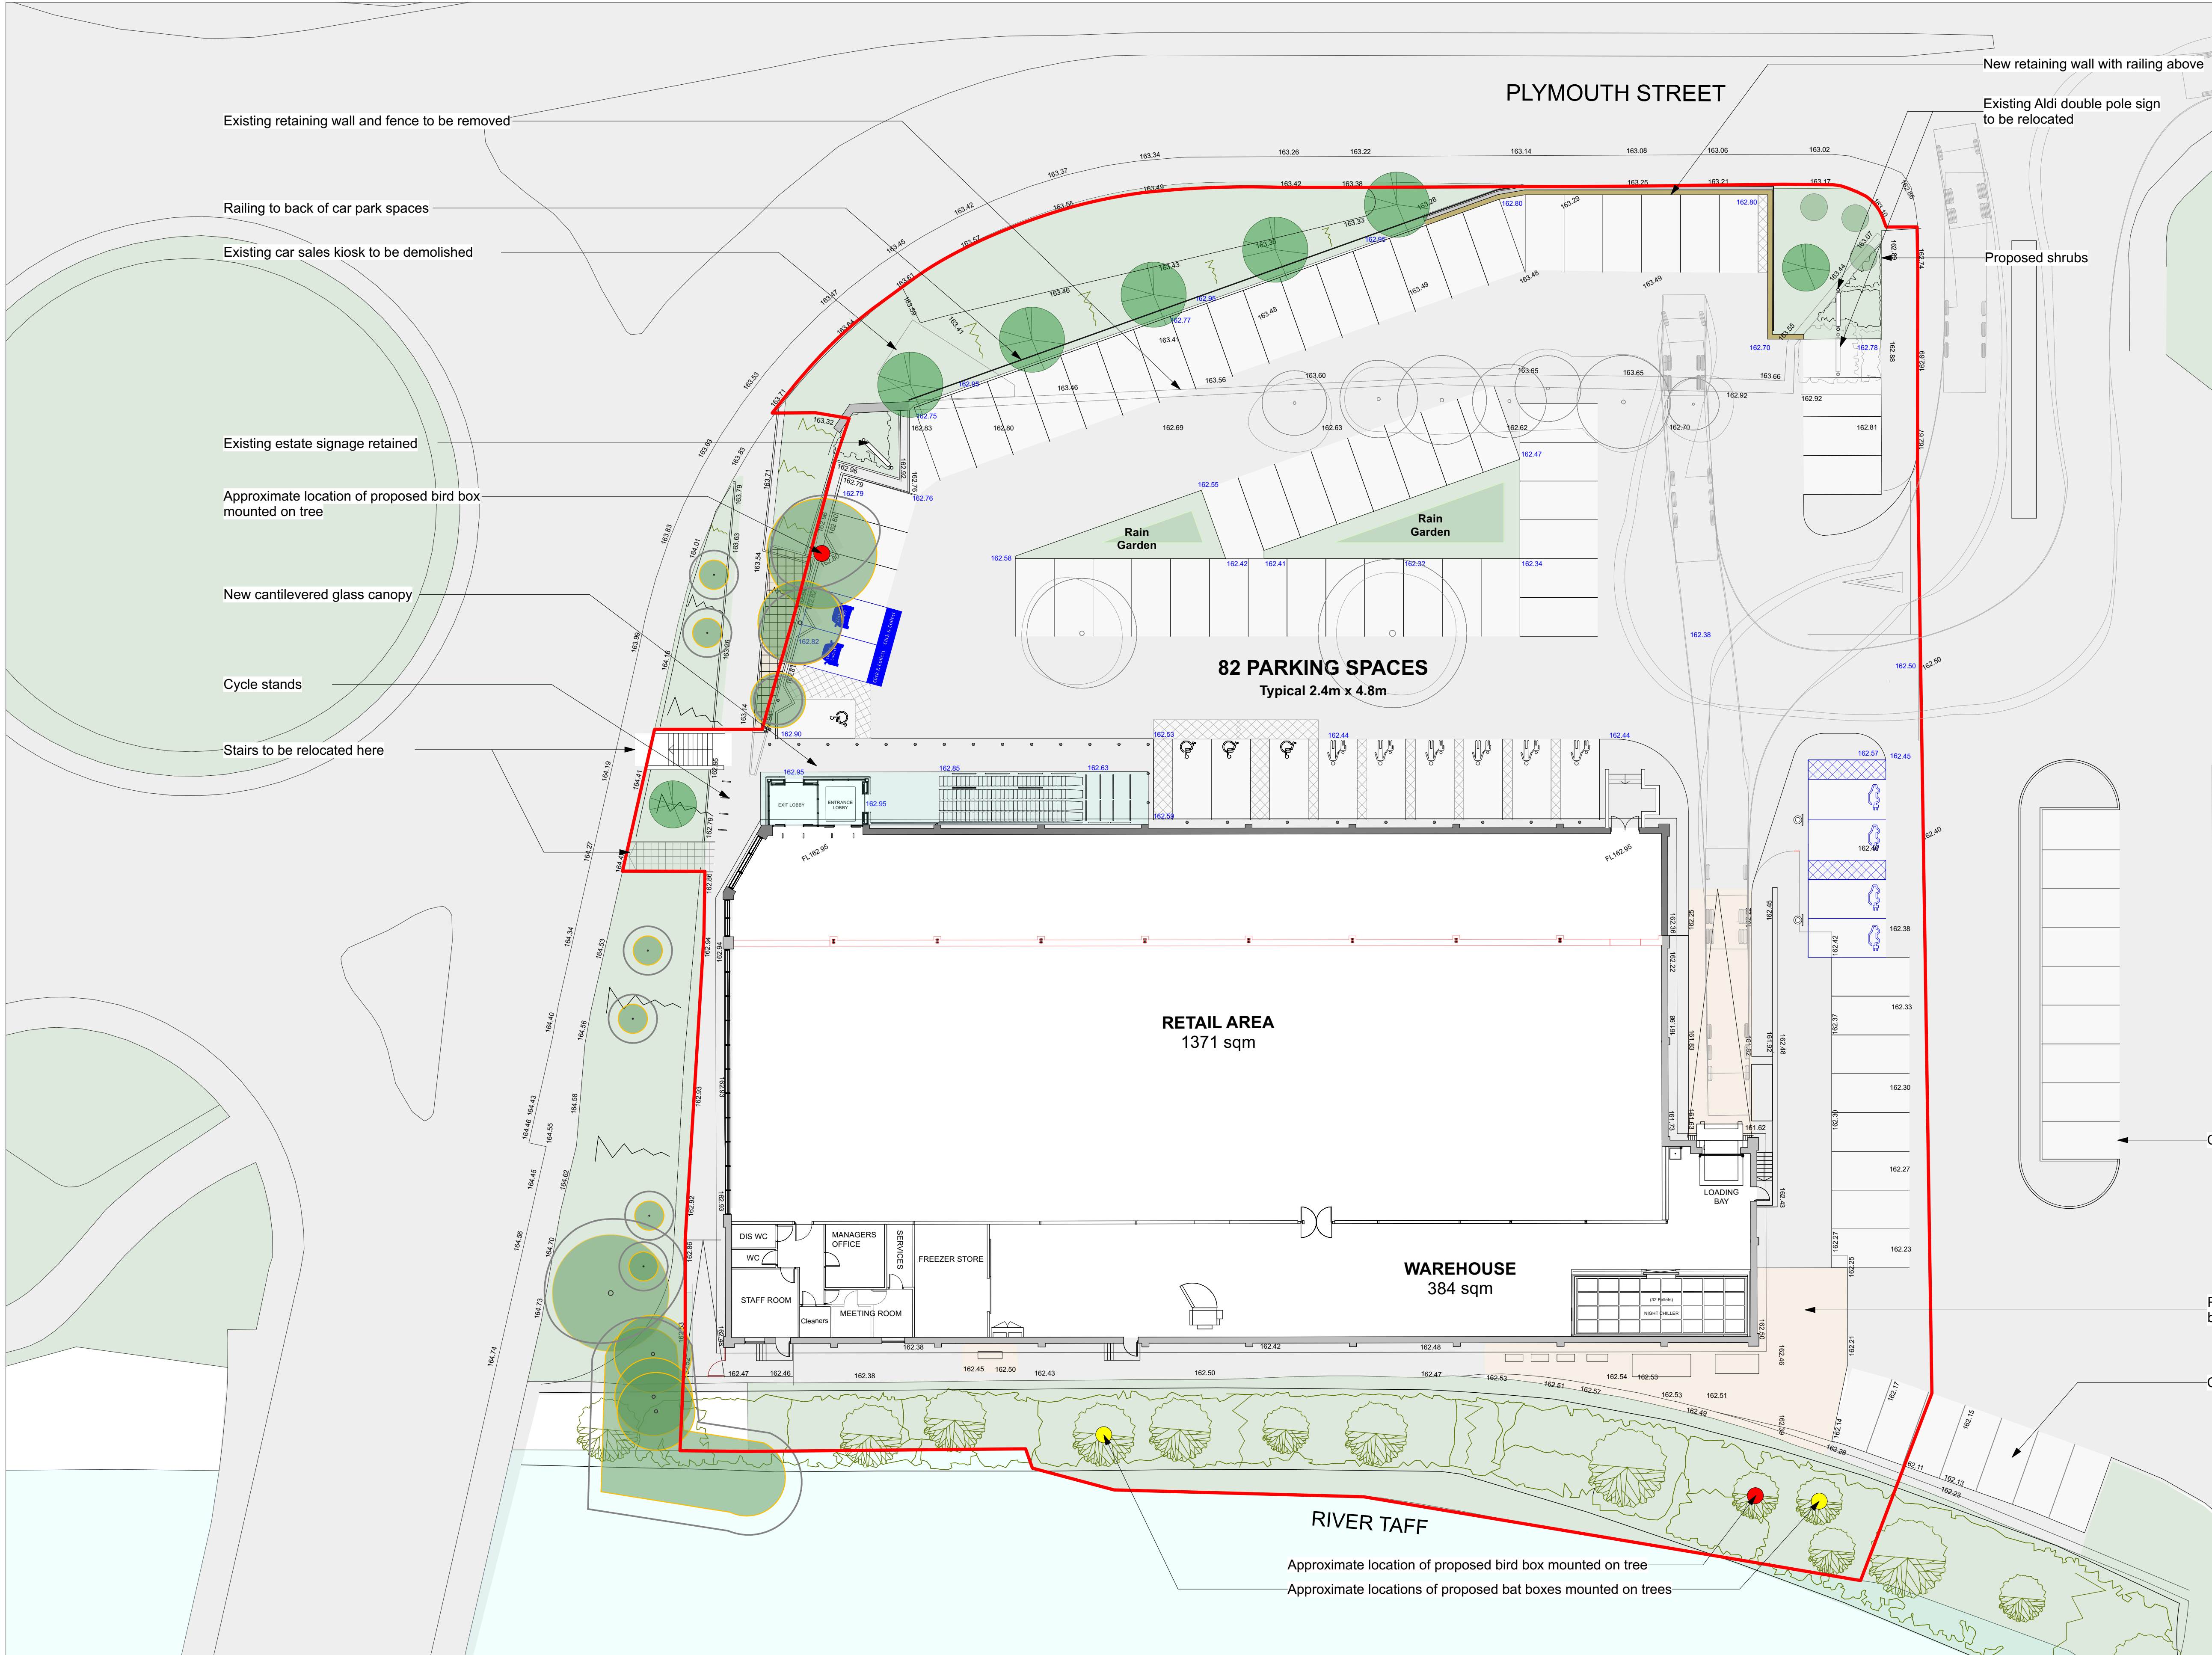

KEY

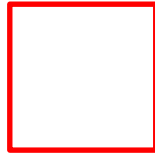


Application Area
5,878m² / 1.452 Acres

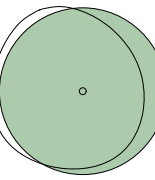

Existing Trees
(See Tyler Grange survey,
drawing no. 13892_P01_Tree
Constraints Plan)



Existing Trees
(sourced from information based from
Google Maps)

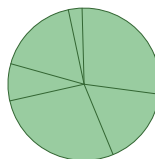

Proposed Trees

160.00

Existing Site Levels

160.00

Proposed Site Levels

PROPOSED CAR PARKING BAYS :

TOTAL = 82 BAYS
TYPICAL CUSTOMER = 66 BAYS
PARENT & CHILD = 6 BAYS
DISABLED = 4 BAYS
CLICK & COLLECT = 2 BAYS
EVCP SPACES = 4 BAYS

Proposed GIA = 1,868 m²

Bat boxes:

GREENWOODS SINGLE CREVICE
BAT BOX

Single cavity bat box with round back to better fit
the tree. finish colour to blend with the surrounding
vegetation. ecosyconcrete product available from
Greenwood's Ecohabitats

3-4m high and located with as much sun as
possible on a southerly/western aspect of the tree,
as advised by Ecologist Tyler Grange.

Bird boxes:


WOODSTONE SEVILLE NEST BOX
32mm

3-4 high and located out of the sun on the north or
easterly aspect of the tree, as advised by Ecologist
Tyler Grange..

Car park spaces fall outside of Aldi demise

Plant enclosure extended and screened
behind 2.5m high palisade fence

Car park spaces fall outside of Aldi demise

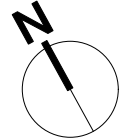

0 25 40 M
Scale = 1:500 @ A1

Kendall Kingscott



Chartered Architects
Chartered Building Surveyors
Interior Designers
CDM Services

Glenworth Court, Lime Kiln Close
Stoke Gifford, Bristol BS34 8SR
+44 (0)117 931 2062
www.kendallkingscott.co.uk

Project
Plymouth St, Merthyr Tydfil
Store Extension
Client
Aldi Stores Ltd

Scale 1:200
Paper Size A1
Filename Merthyr Extension.vwx
© Copyright Do not scale this drawing

Rev	Date	By	Ap	Note
P8	21/04/23	JS	GS	Existing bollards adjacent to Plymouth Street removed.
P7	07/03/23	JS	GS	Extent of retaining wall north of car park reduced in favour of landscape banking. Existing bollards fronting Plymouth St retained to prevent trespass. Low level wall to trolley bay removed.

Drawing Title
Proposed Site Plan

Project Number
170629-1504

Drawing Number
P8

Date
09/03/21

Drawn
KH

Checked
JS

Status
PLANNING

Only to be used on the site for which designed. The electronic transmission of design information contained in this drawing is carried out entirely at the User's risk and Kendall Kingscott Ltd. will have no liability for any errors or inaccuracies arising therefrom. This production of amended or updated information from the user design information by the User is entirely the responsibility of the User and Kendall Kingscott Ltd. shall have no responsibility in respect thereof whatsoever.