
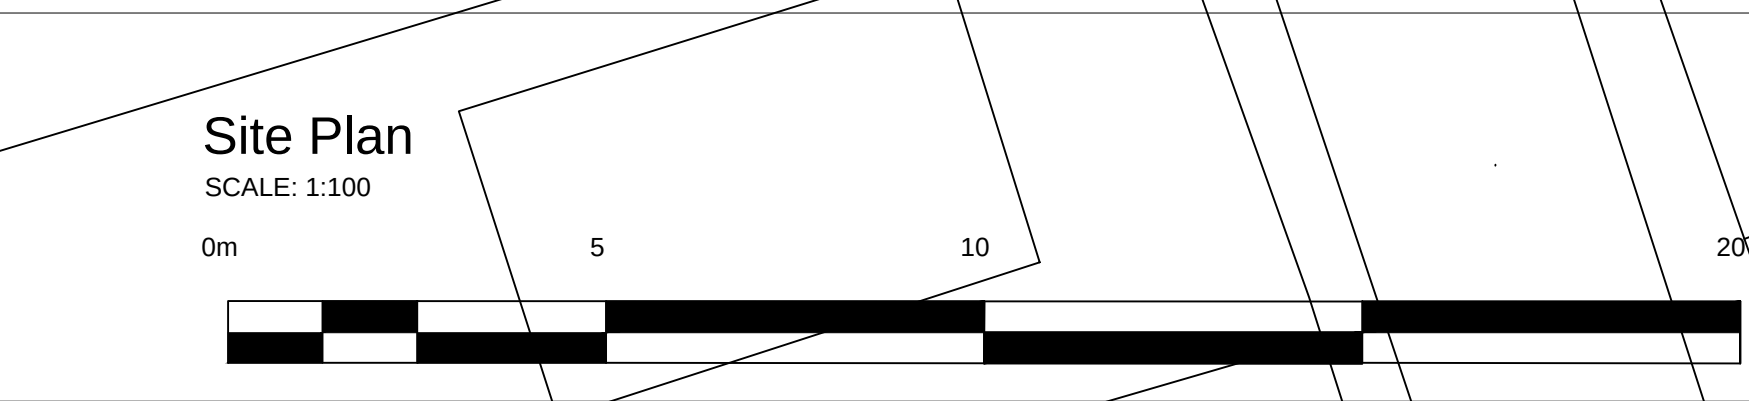


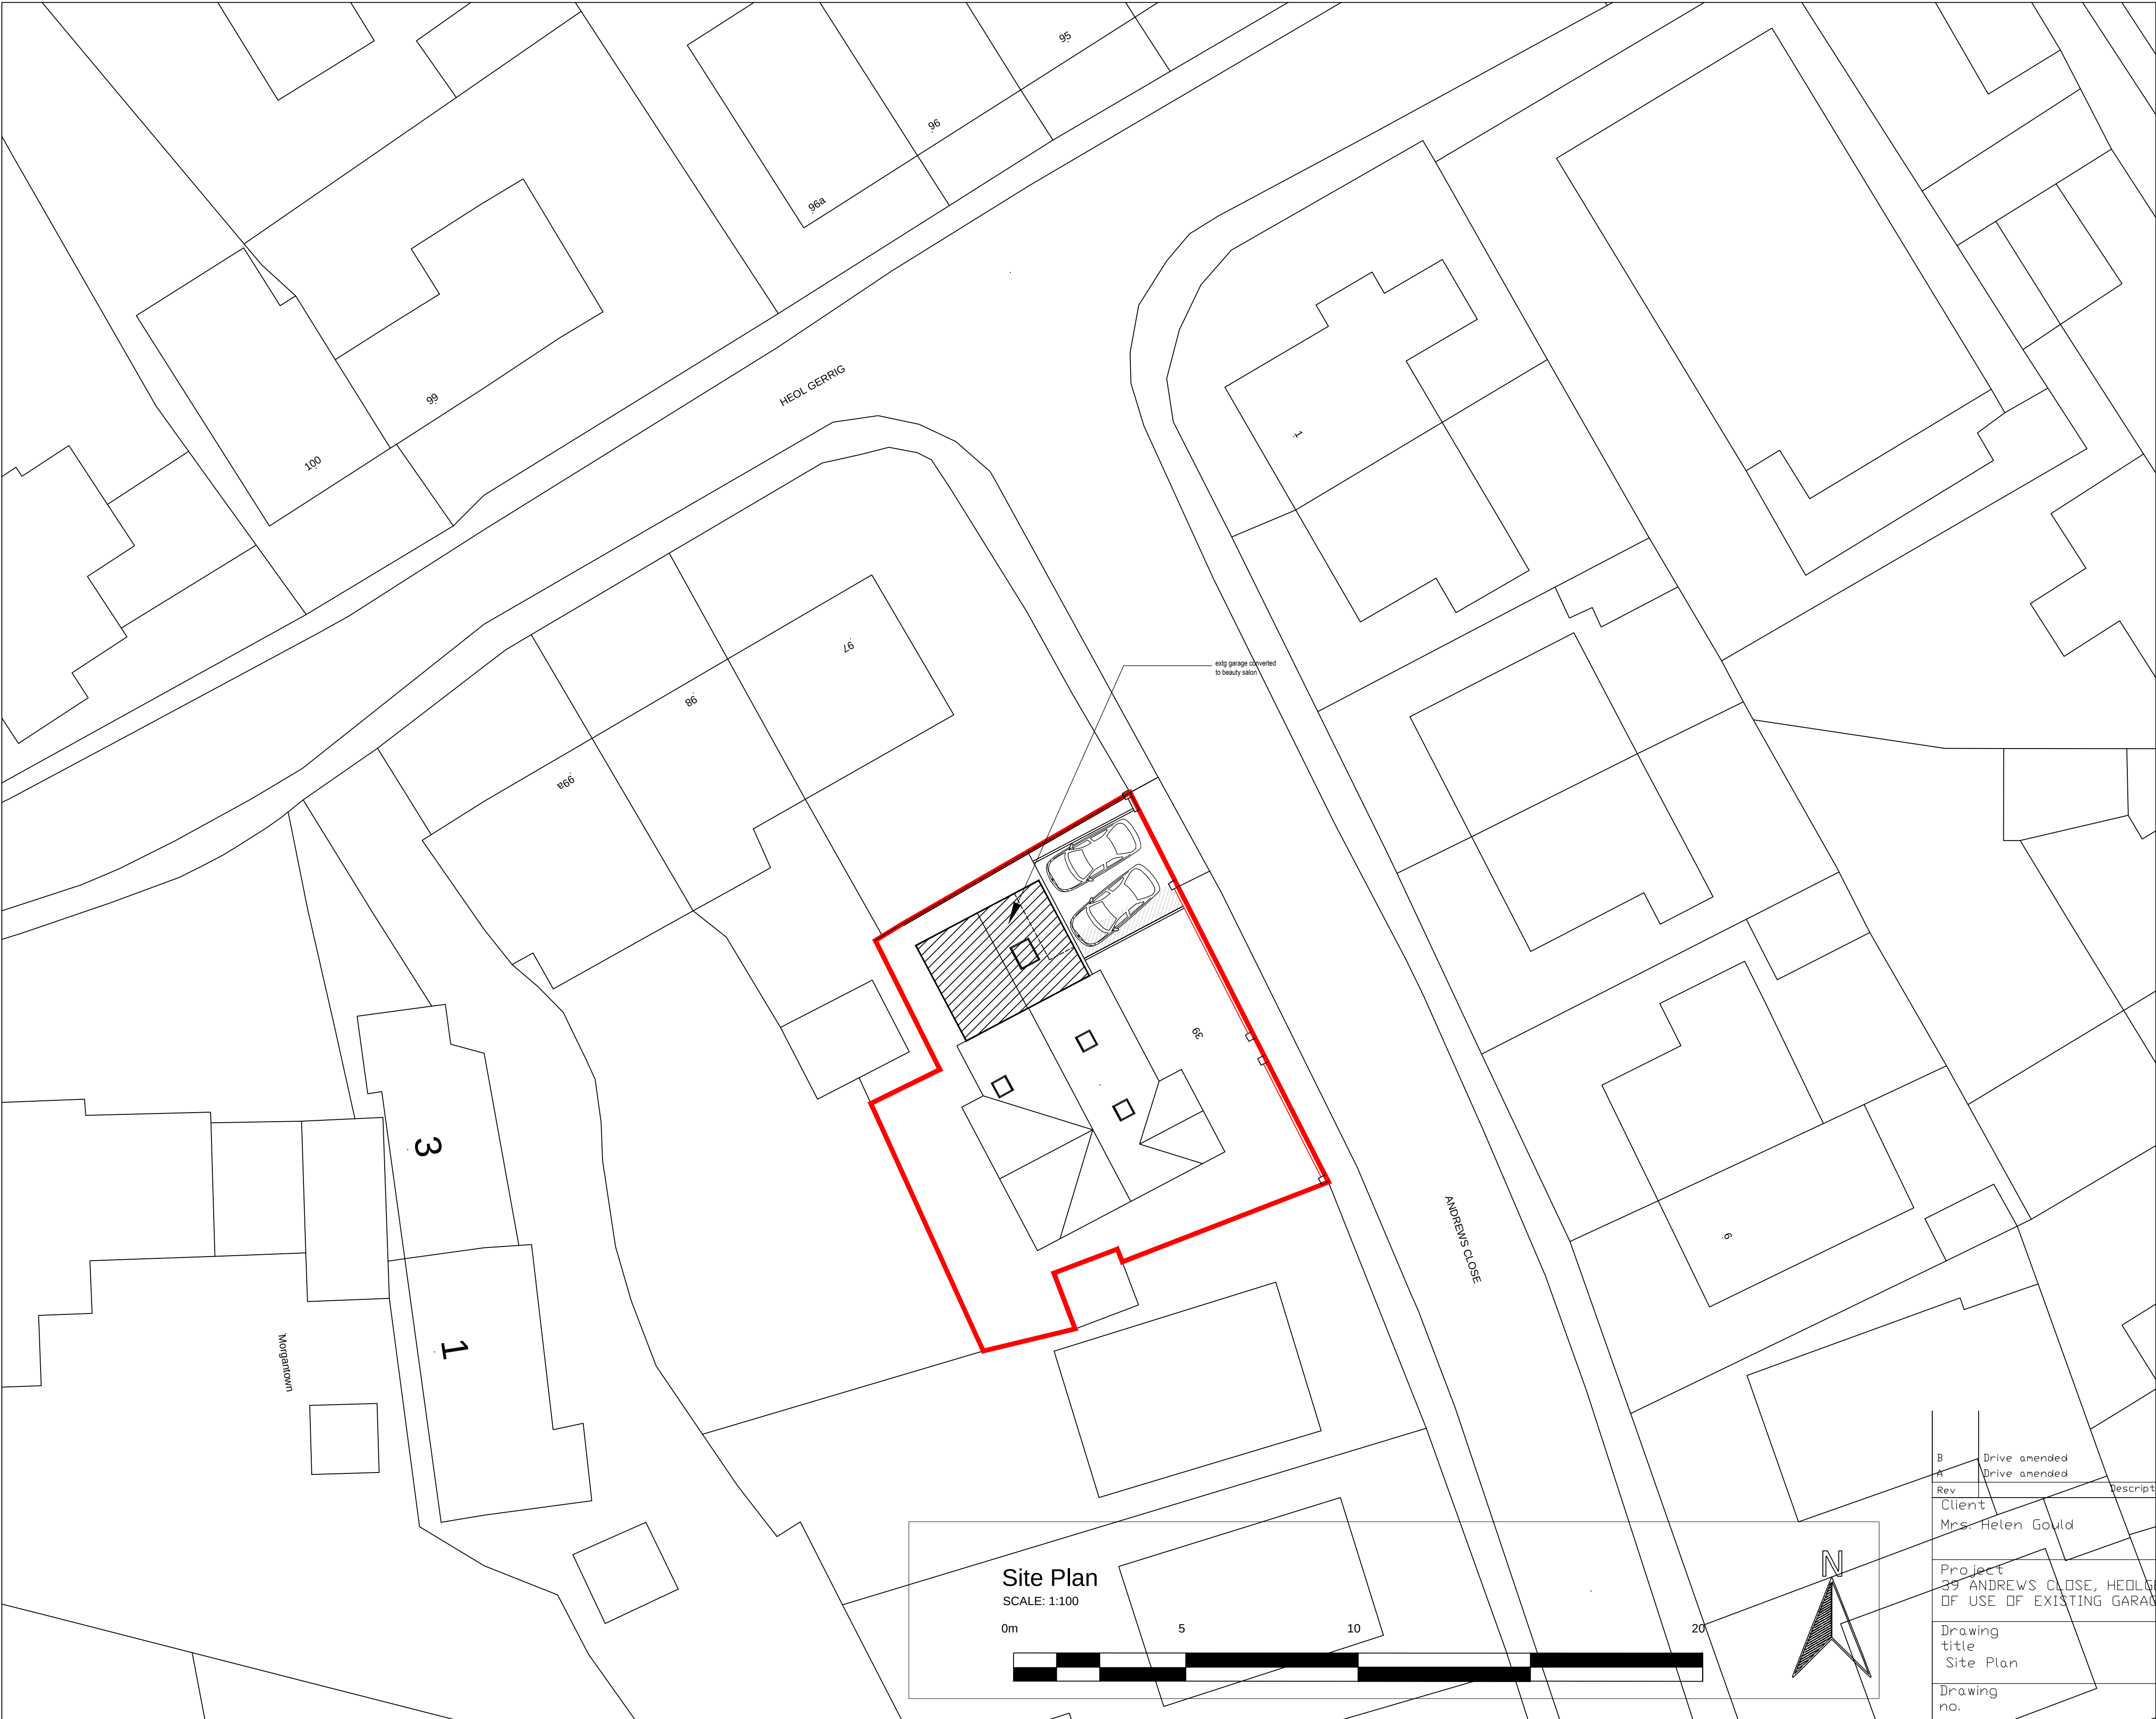

B	Drive amended	RC	21.04.23
A	Drive amended	RC	18.04.23
Rev	Description	Author	Date
Client Mrs. Helen Gould			
Project 39 ANDREWS CLOSE, HEOLGERRIG, CF48 1SS - CHANGE OF USE OF EXISTING GARAGE TO BEAUTY SALON/UTILITY			
Drawing title Site Plan			
Drawing no. 0203.P02B	Scale 1:200 @ A1	Date Feb 2023	Signed RC