





Ty Kier Hardie - Merthyr Tydfil
1:500 @ A4

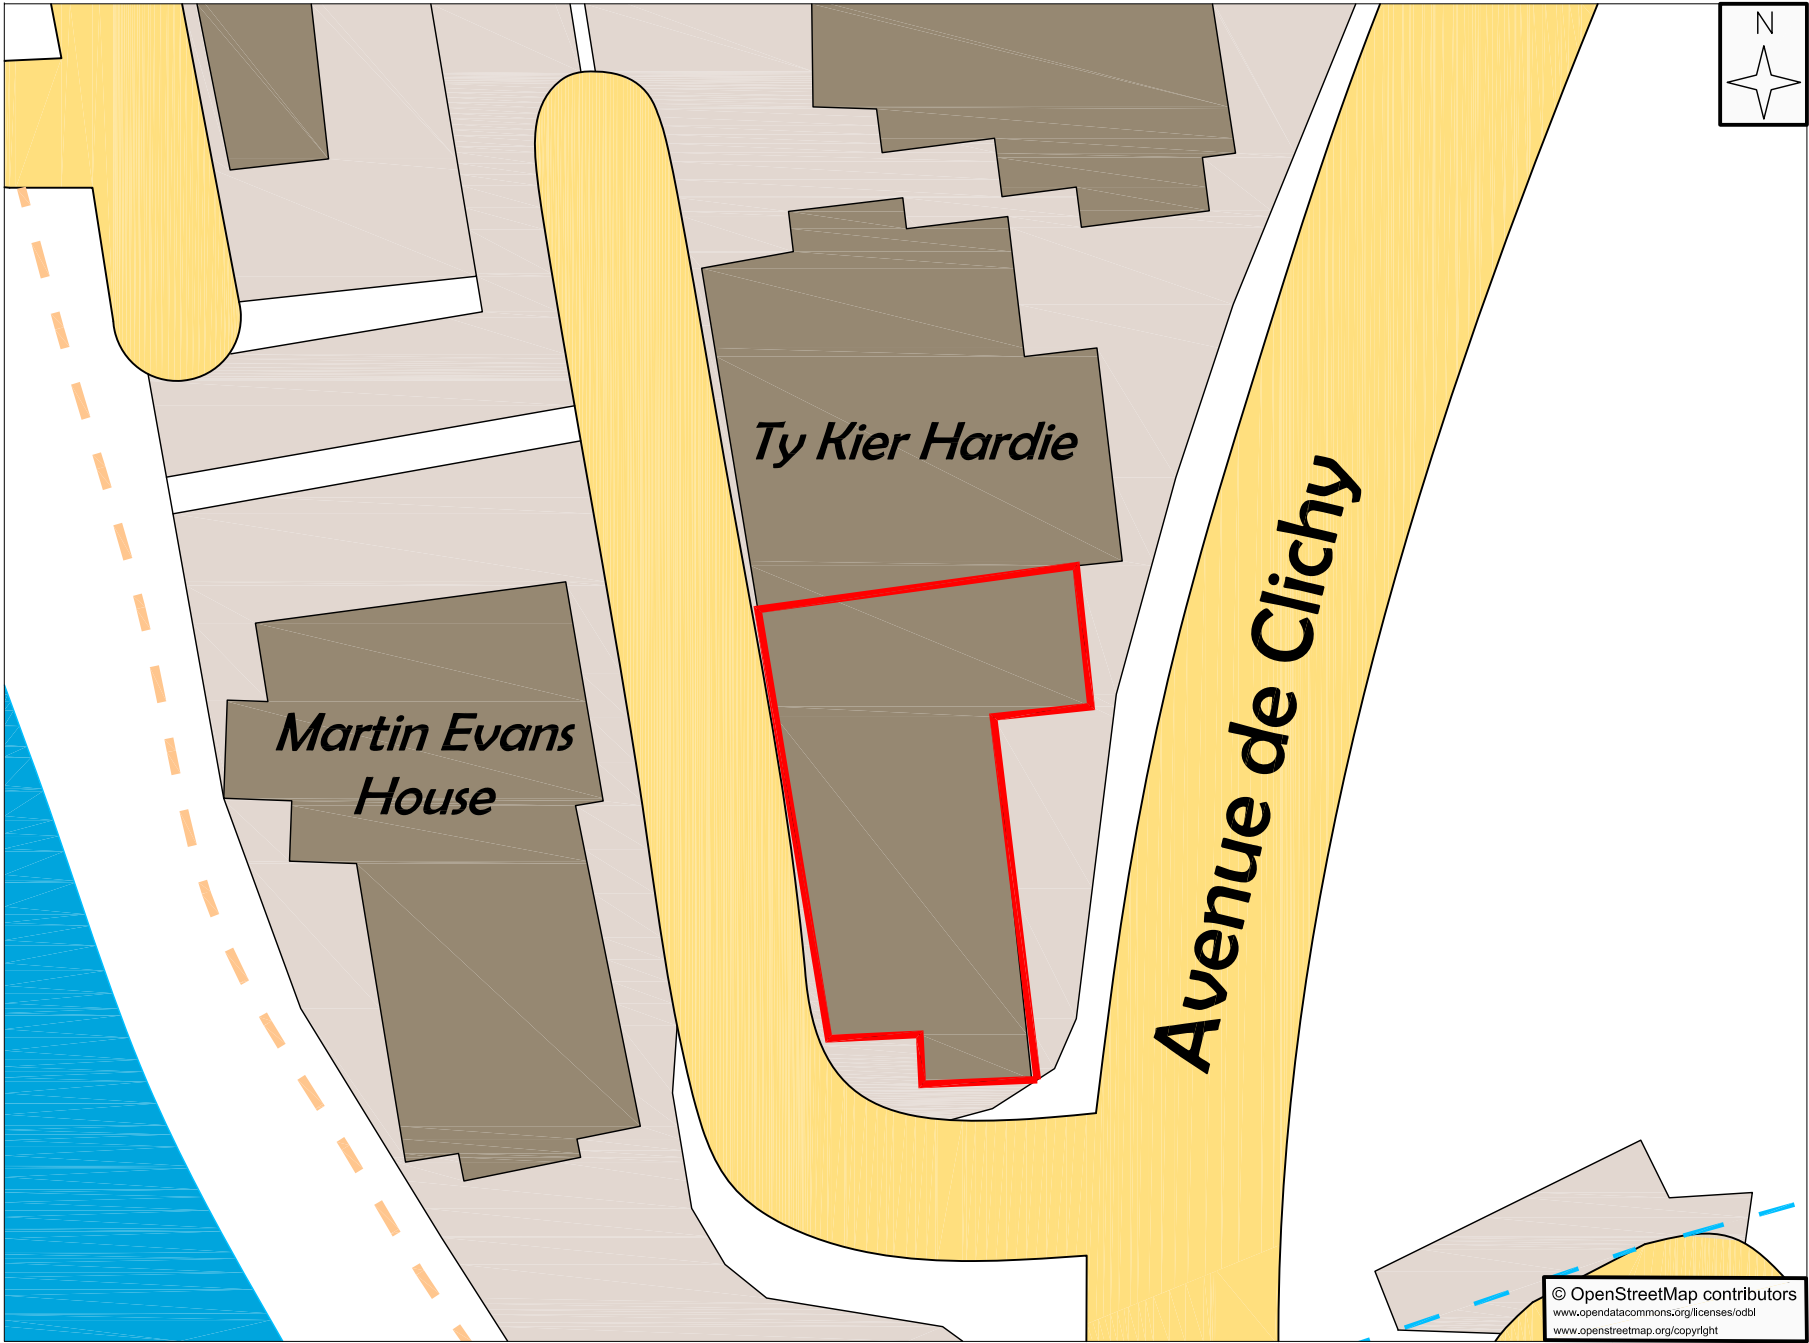

© OpenStreetMap contributors
www.openstreetmap.org/licenses/odbl
www.openstreetmap.org/copyright

 

©
DO NOT SCALE. Use figured dimensions only. Contractor is to check all dimensions before commencement of works. This drawing is copyright. This data to be used as level file only - not as file data. This drawing must only be used for the purpose for which it is supplied.

STATUS
For Planning

NOTES:

Application Site

/.	22.02.21	For Planning	HD
no.	date	revision details	by

 **Brightside Design**
Planning & Architectural Services
07856573810 info@brightsidedesign.co.uk

 **Pearson VUE**

client
PEARSON VUE

job title
MERTHYR TYDFIL PPC
Ty Kier Hardie, Merthyr Tydfil

drawing title
A4 SITE PLAN

scale	drawn by	date
1:500 @ A4	HD	22/02/21

job no.	drawing no.	revision no.
0009	SP01	/.