


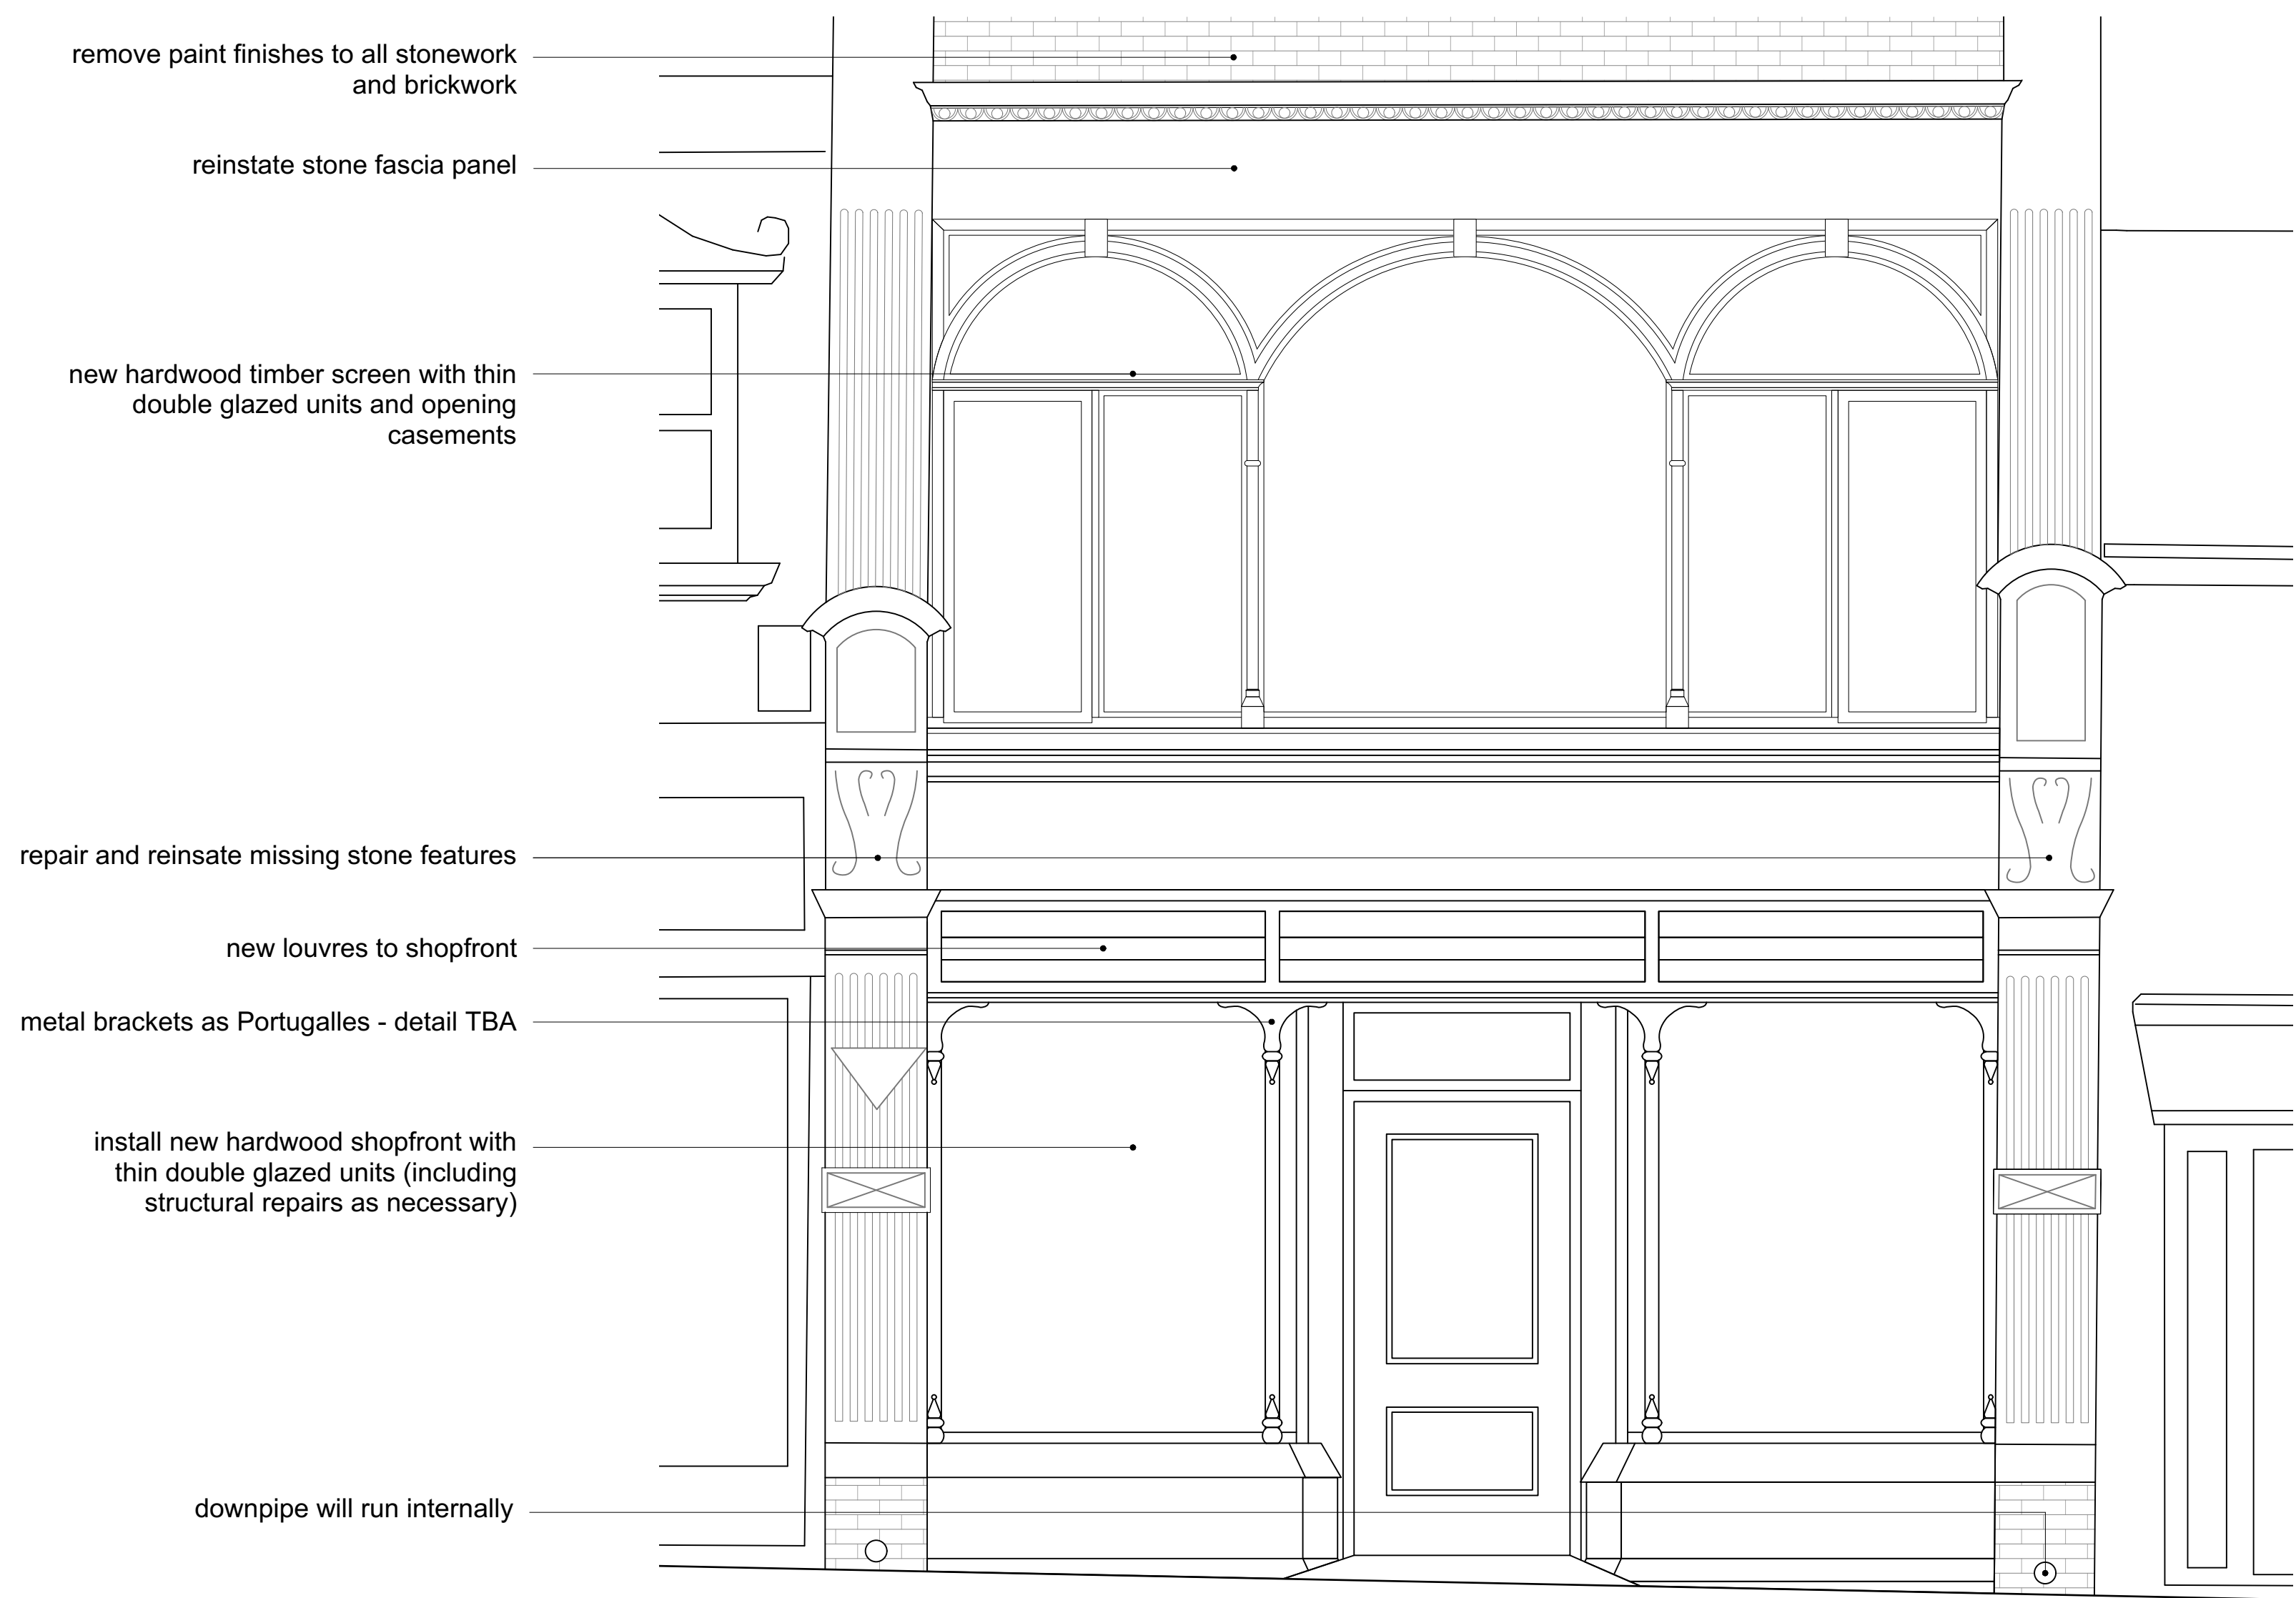

remove paint finishes to all stonework and brickwork

reinstate stone fascia panel

new hardwood timber screen with thin double glazed units and opening casements

repair and reinsate missing stone features


new louvres to shopfront

metal brackets as Portugalles - detail TBA

install new hardwood shopfront with thin double glazed units (including structural repairs as necessary)

downpipe will run internally

01 shopfront elevation

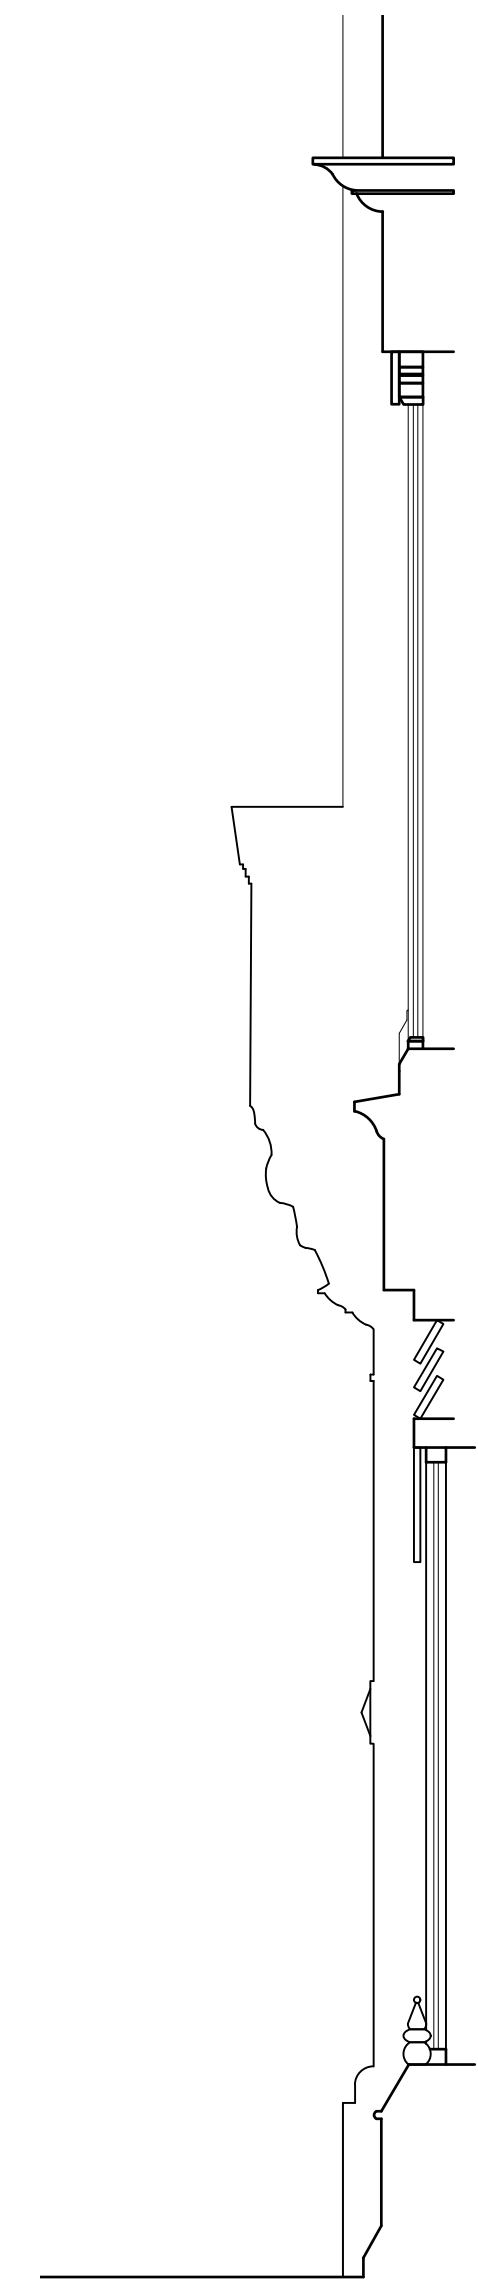

02 shopfront section

Rev	Date	Dwn	Chkd	Description
/	11.10.19	FS	CF	Drawing created.

Rev	Date	Dwn	Chkd	Description

6 King Street Bristol BS1 4EQ
T 0117 929 9293 E info@fm-architects.co.uk
F 0117 929 9295 W fm-architects.co.uk

• All drawings are copyright
• Report all discrepancies to project administrator
• Do not scale drawing for construction purposes
• All dimensions to be checked on site

0 12 metres 3000mm

North

Job Title Merthyr Tydfil THI				Drawing Title 1 Morlais Buildings		
Client Merthyr Tydfil County Borough Council				Proposed Shopfront Elevation		
Scale 1:25@A1 1:50@A3	Date 11.10.19	Dwn FS	Chkd CF	Job No 10647-05	Drawing No PL 004	Rev /

PLANNING

ferguson mann architects