





01 north-west elevation

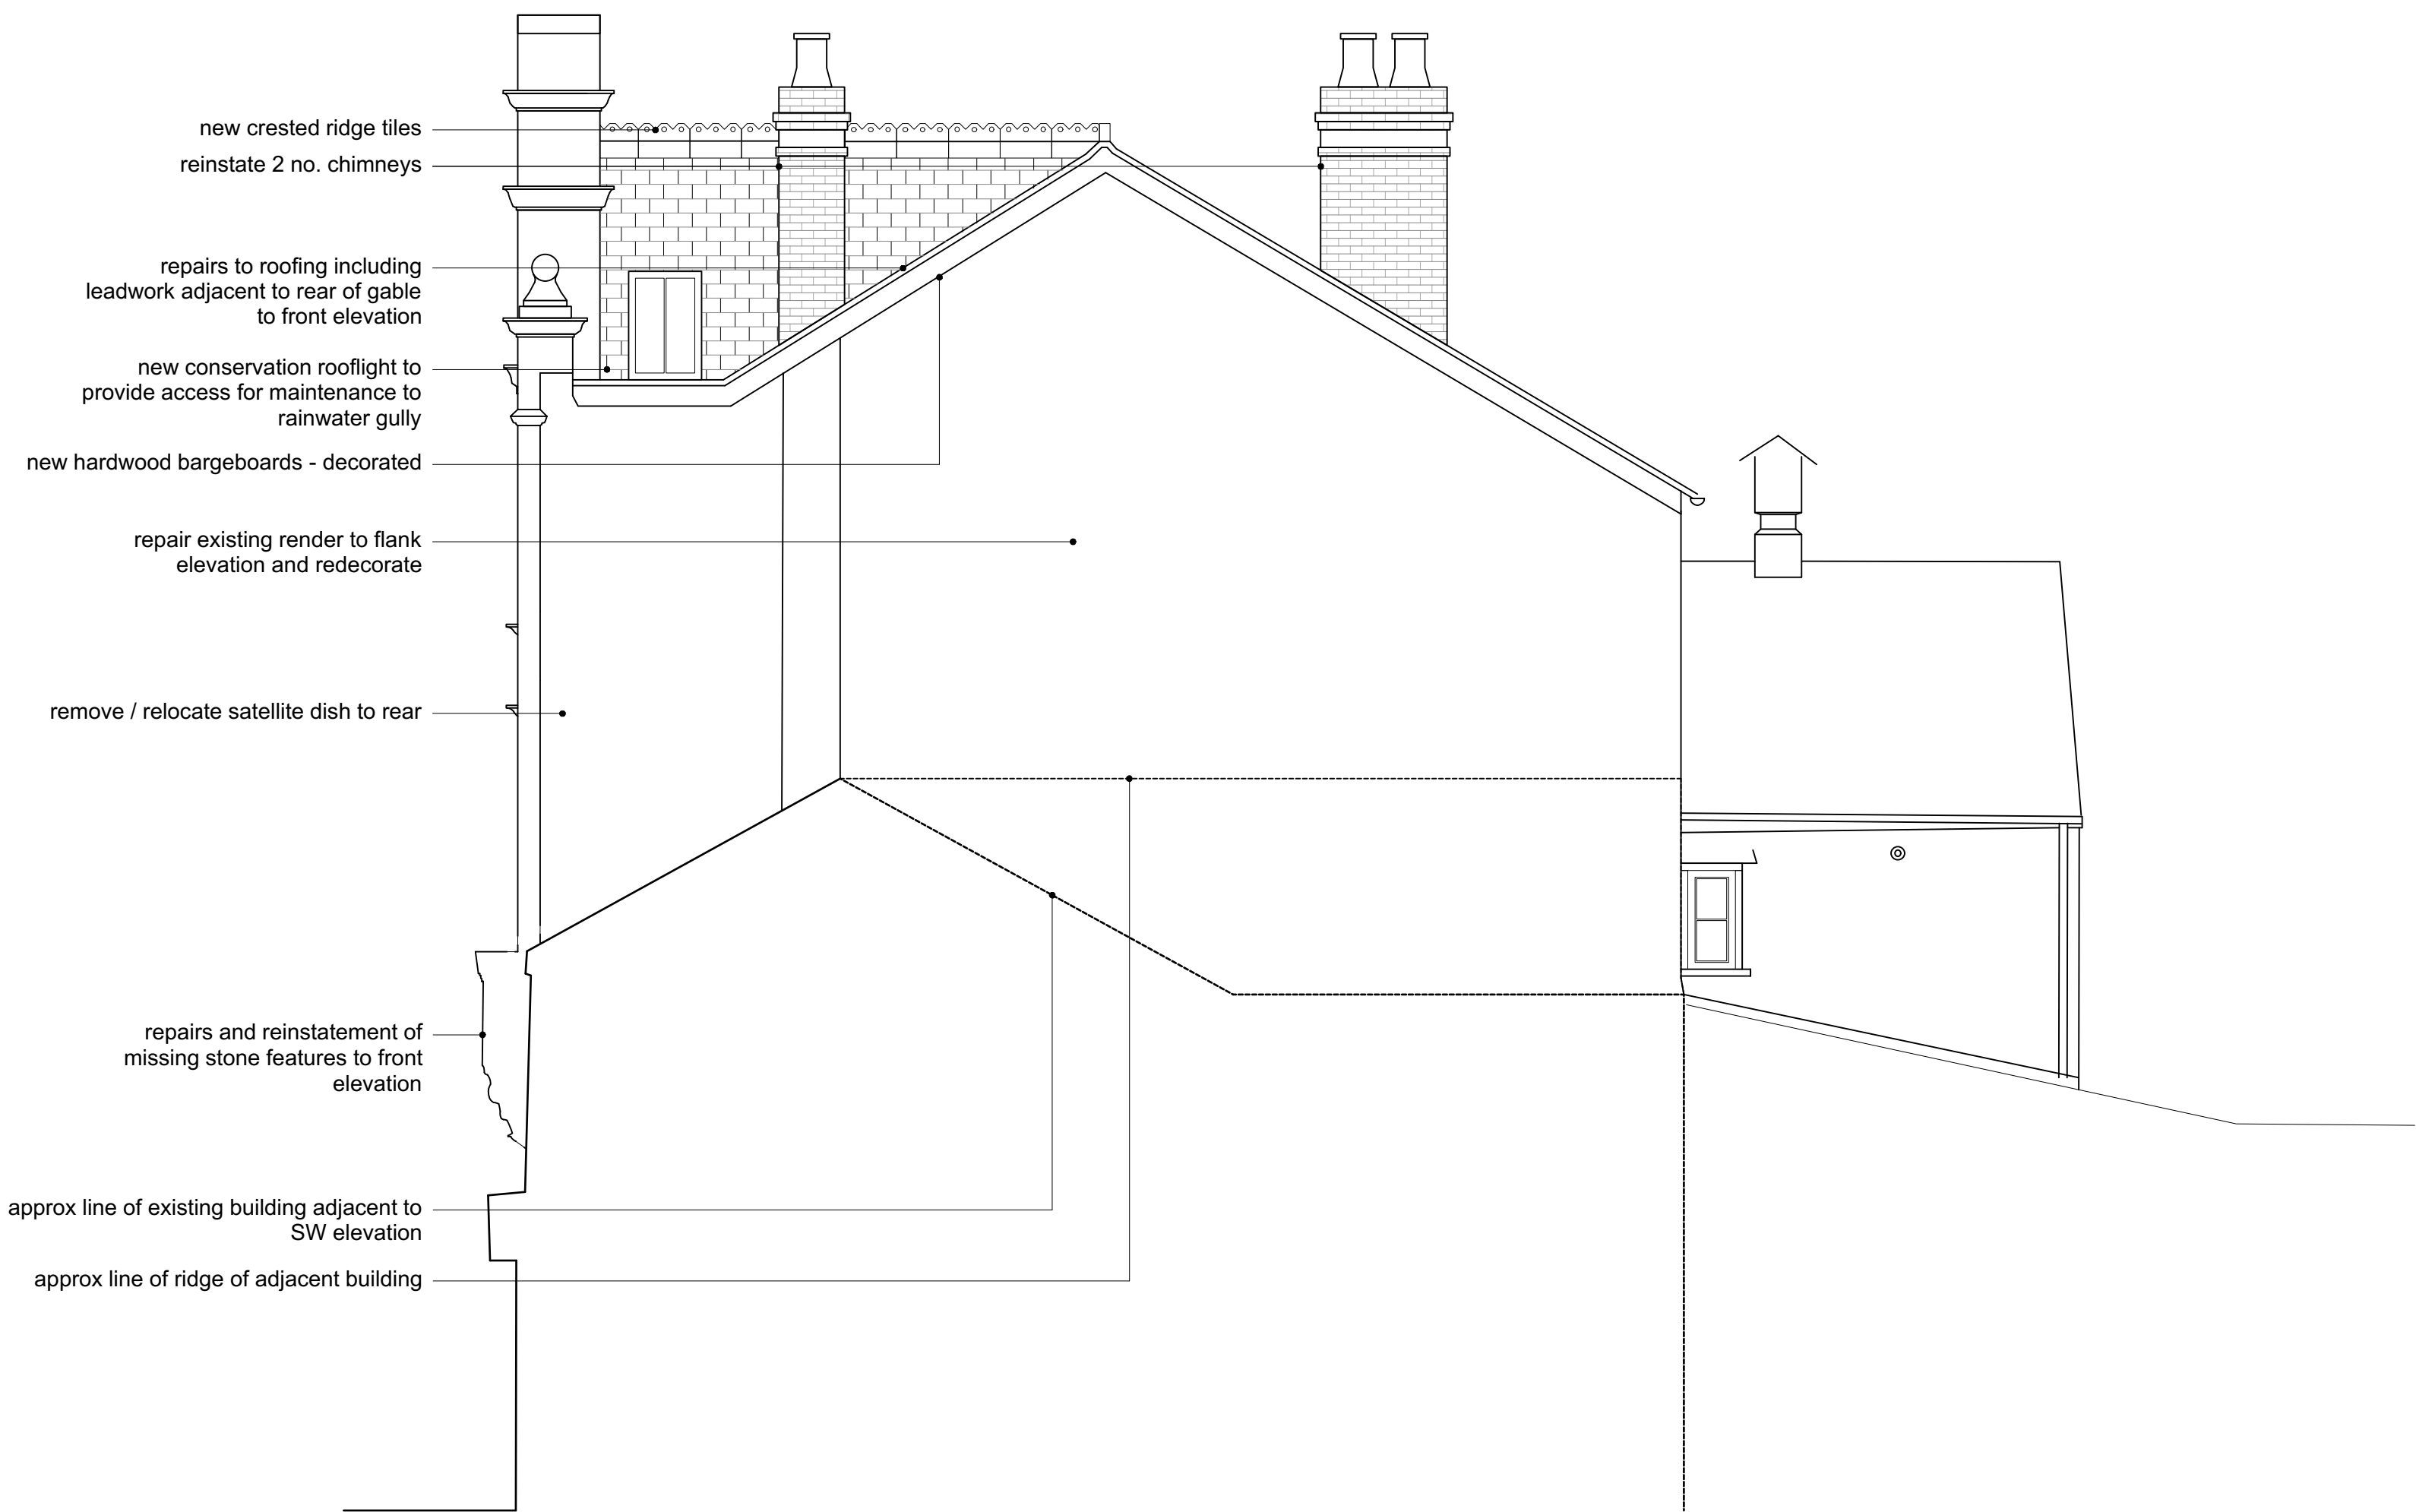

02 south-west elevation

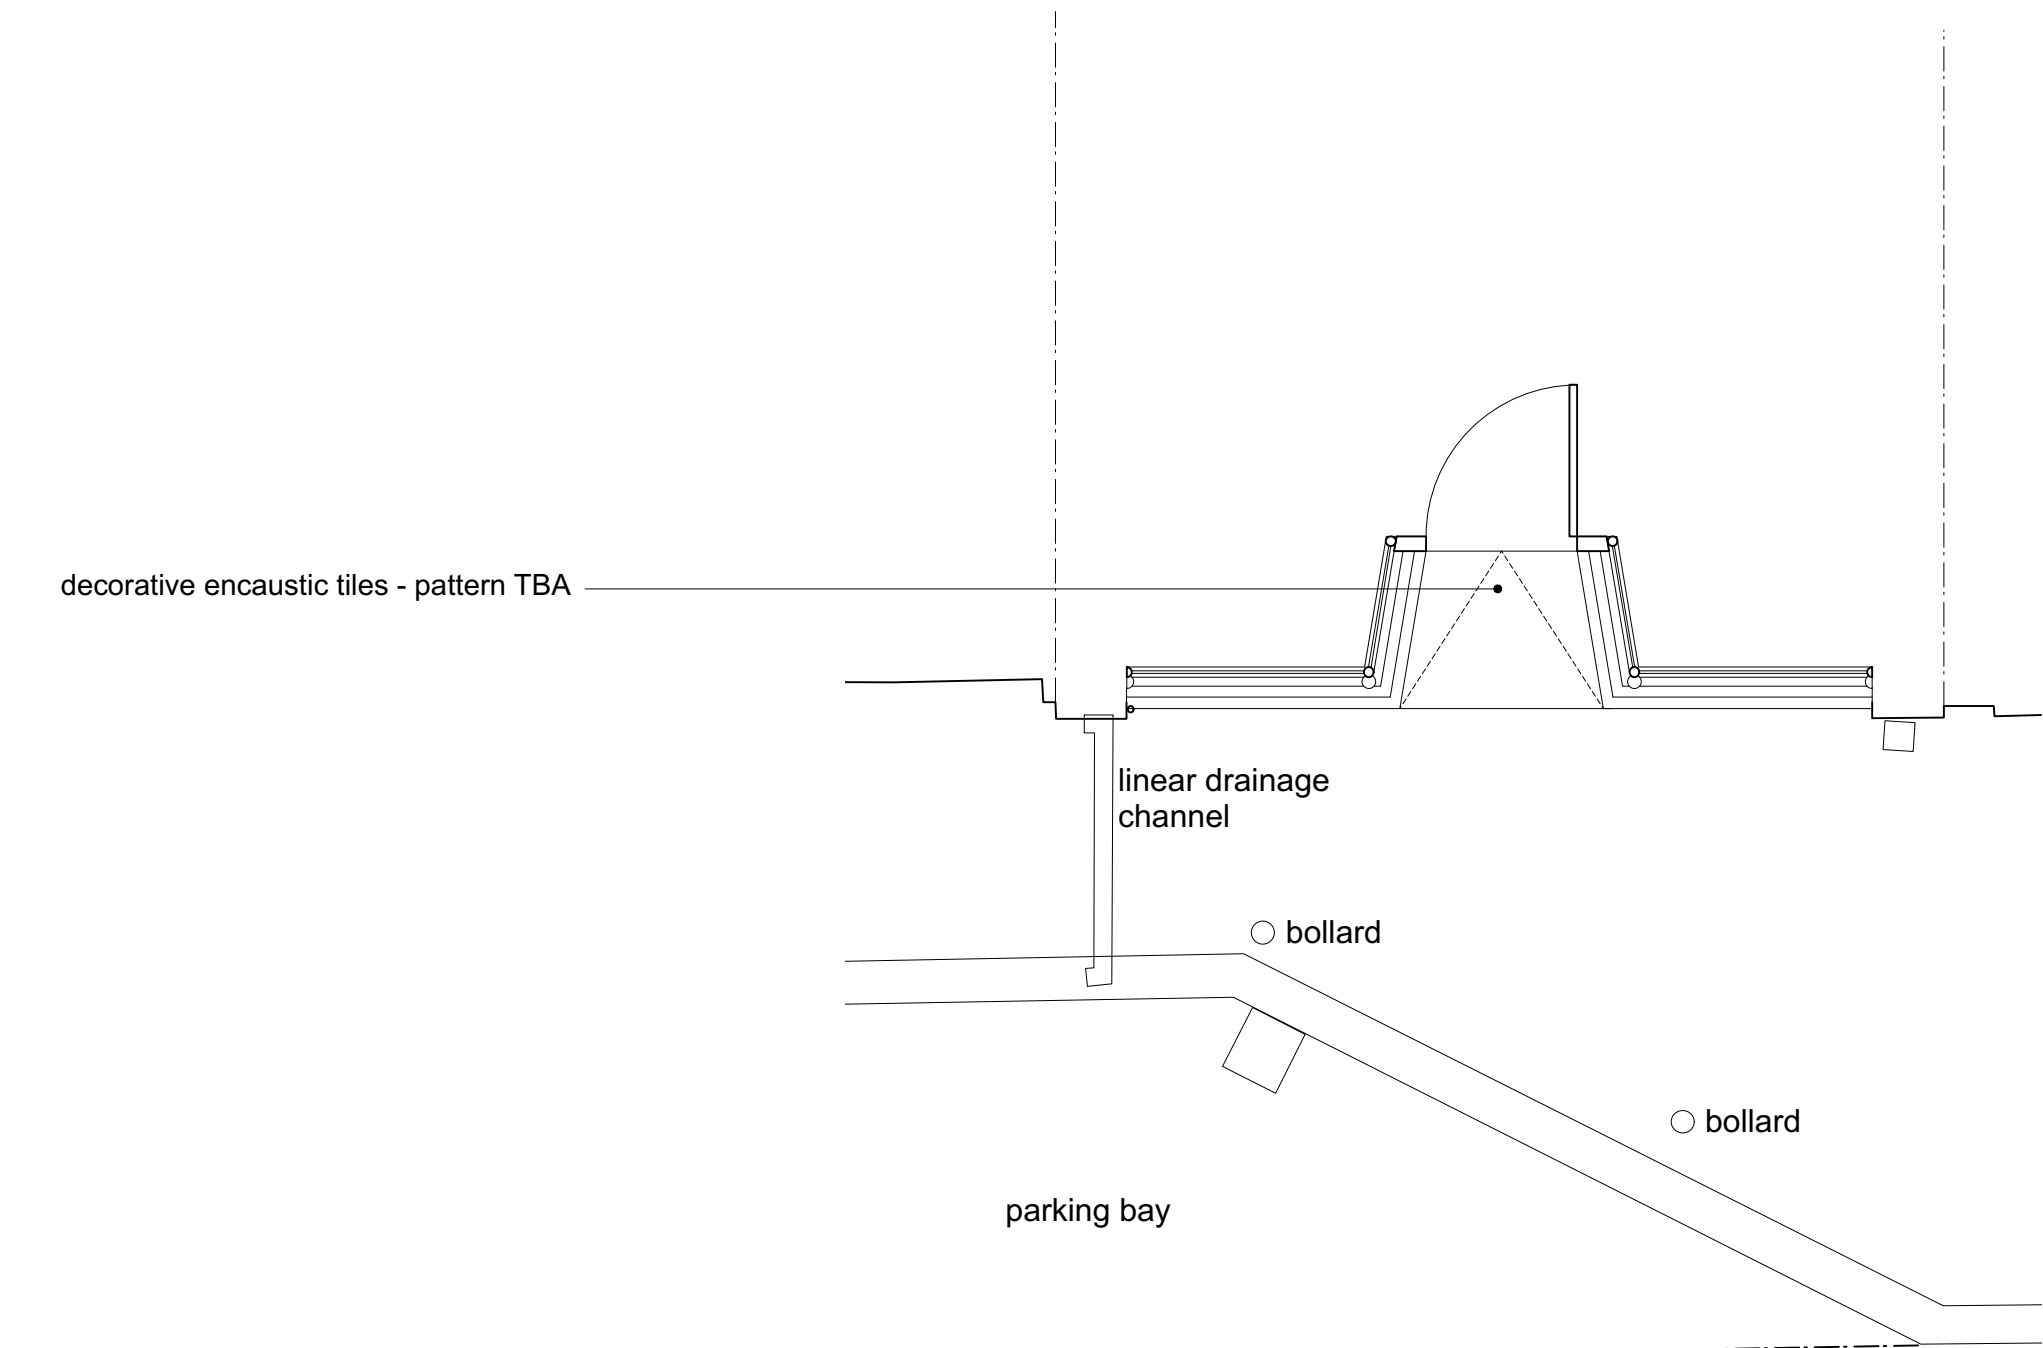

04 shop front plan



03 south-east elevation (elevation not surveyed)

Rev	Date	Dwn	Chkd	Description
/	11.10.19	FS	CF	Drawing created.

Rev	Date	Dwn	Chkd	Description

6 King Street Bristol BS1 4EQ
T 0117 929 9293 E info@fm-architects.co.uk
F 0117 929 9295 W fm-architects.co.uk

• All drawings are copyright.
• Report all discrepancies to project administrator
• Do not scale drawing for construction purposes
• All dimensions to be checked on site

0 10m 0 10m

North

ferguson mann architects			
Job Title Merthyr Tydfil THI		Drawing Title 1 Morlais Buildings	
Client Merthyr Tydfil County Borough Council		Proposed Elevations & Plan	
Scale 1:50 @ A1 1:100 @ A3	Date 11.10.19	Dwn FS	Chkd CF
Job No 10647-05		Drawing No PL 003	Rev /

PLANNING