





01 north-west elevation

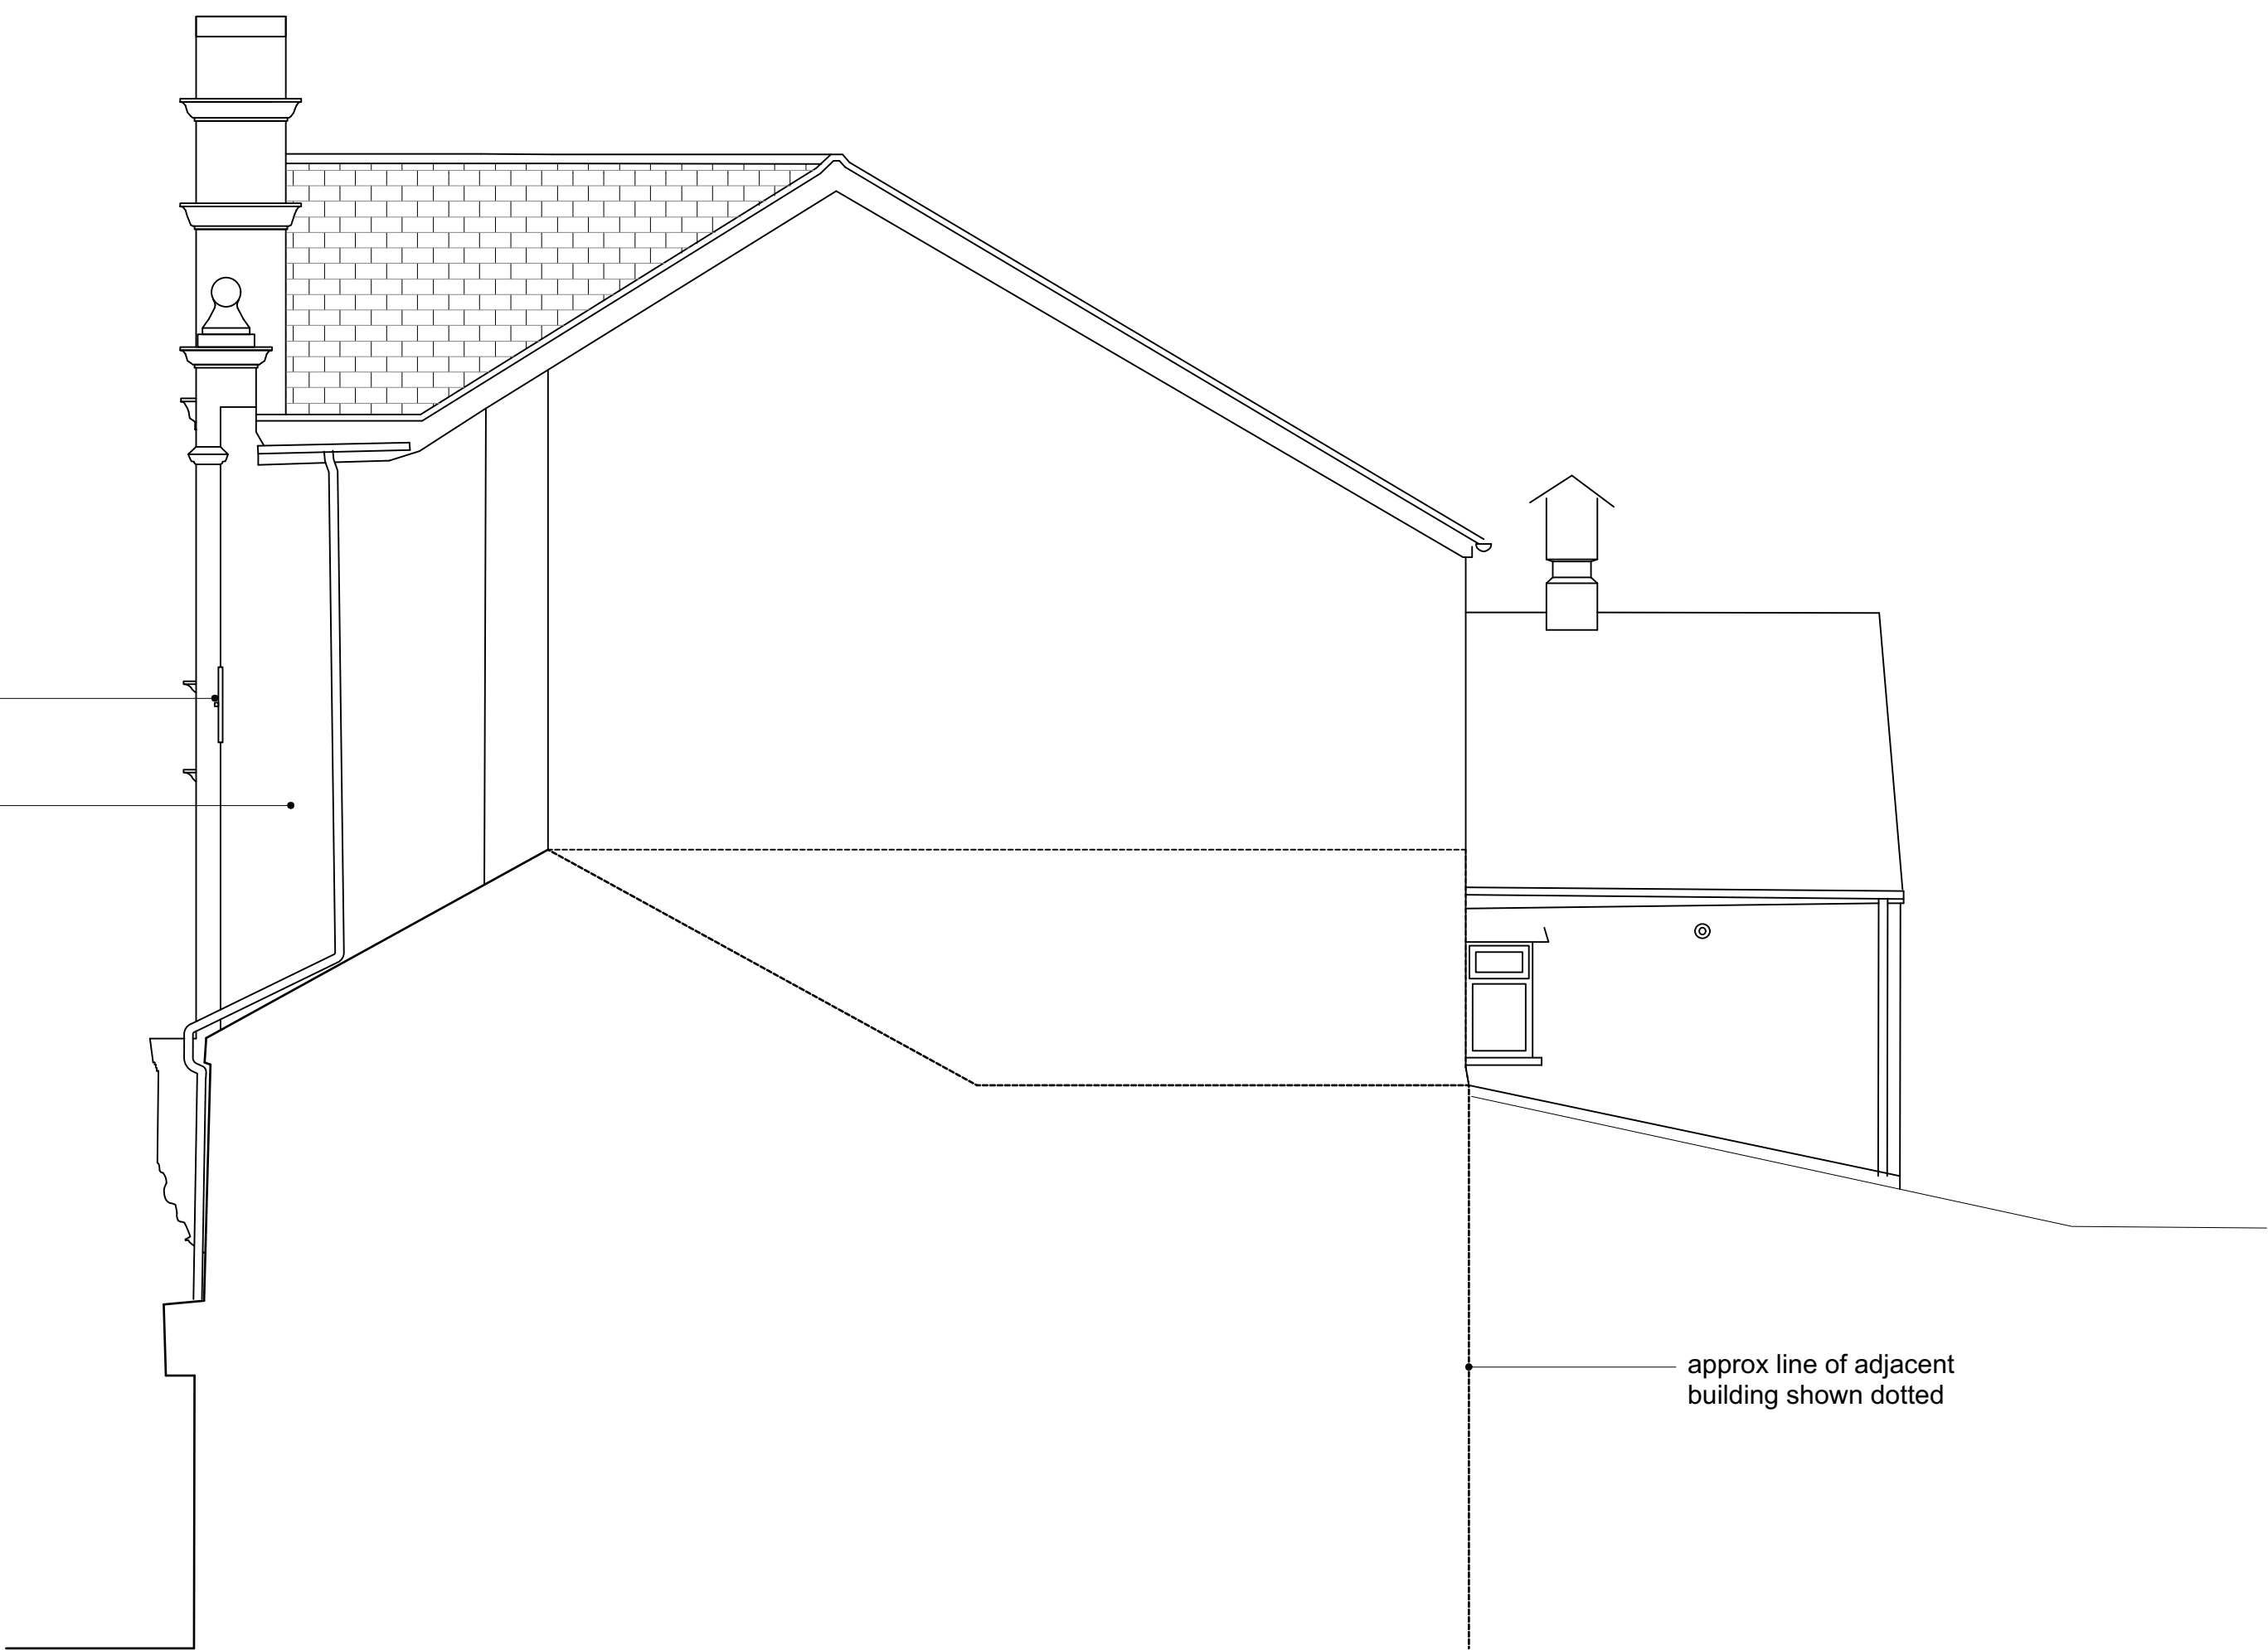


02 south-west elevation

approx line of existing shop front

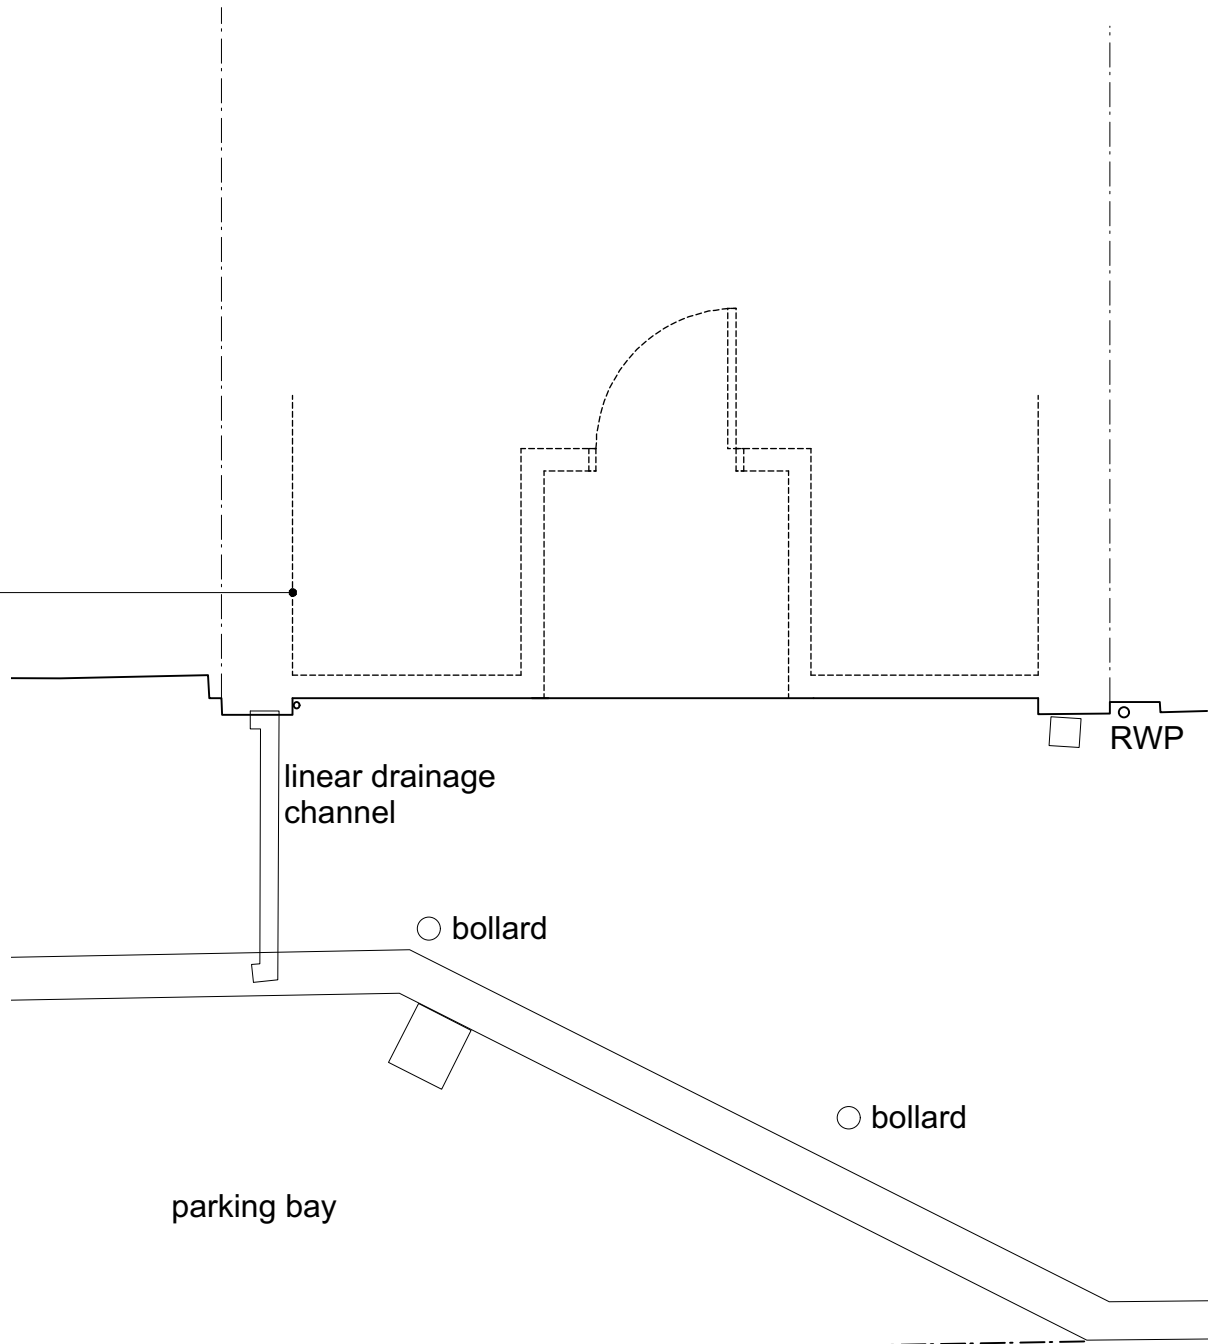

03 shop front plan

replace existing windows and doors with new hardwood framed doors and casements with double glazed units

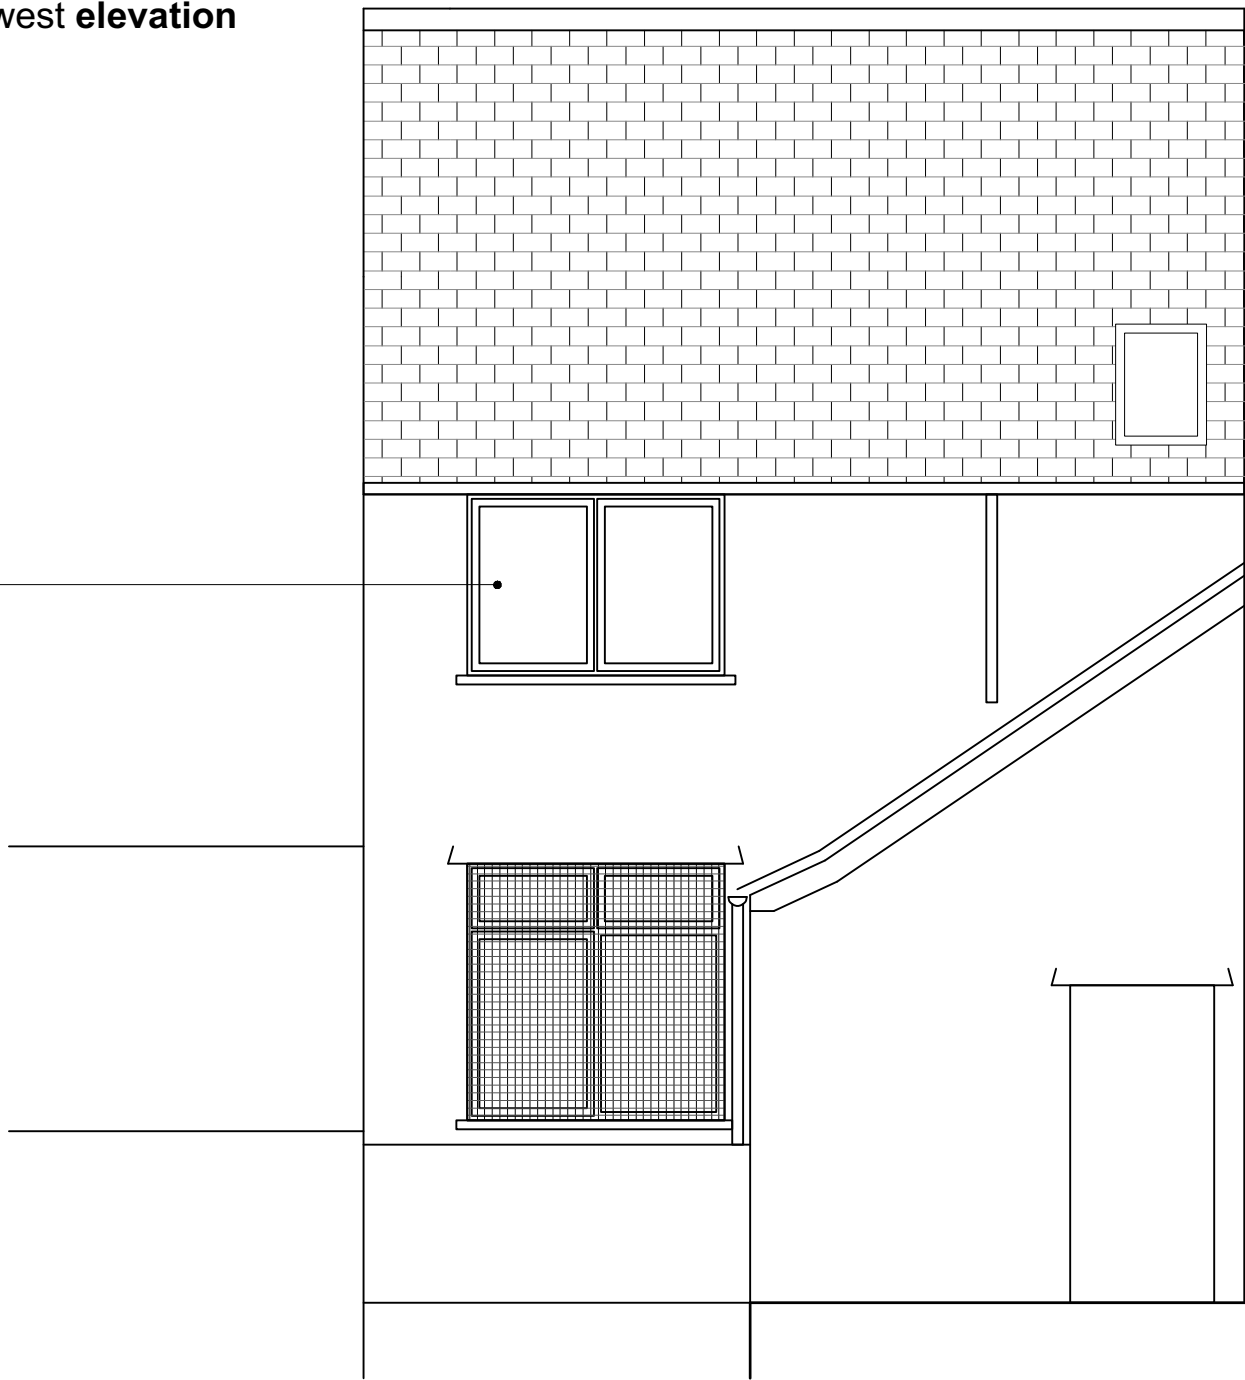

03 south-east elevation (elevation not surveyed)

PLANNING

Rev	Date	Dwn	Chkd	Description
/	11.10.19	FS	CF	Drawing created.

Rev	Date	Dwn	Chkd	Description

6 King Street Bristol BS1 4EQ
T 0117 929 9293 E info@fm-architects.co.uk
F 0117 929 9295 W fm-architects.co.uk

• All drawings are copyright
• Report all discrepancies to project administrator
• Do not scale drawing for construction purposes
• All dimensions to be checked on site

0 1:50 @ A1 1:100 @ A3

North

ferguson mann architects				
Job Title Merthyr Tydfil THI		Drawing Title 1 Morlais Buildings		
Client Merthyr Tydfil County Borough Council		Existing Elevations & Plan		
Scale 1:50 @ A1 1:100 @ A3	Date 11.10.19	Dwn FS	Chkd CF	Job No 10647-05
		Drawing No PL 002	Rev /	