



Notes


This drawing should not be scaled. The contractor is to verify all dimensions and conditions on site. This drawing is the property of Fusion and they reserve the copyright. It is issued on the understanding that it will not be copied, reproduced or disclosed in whole or in part to any unauthorised party without written permission from Fusion

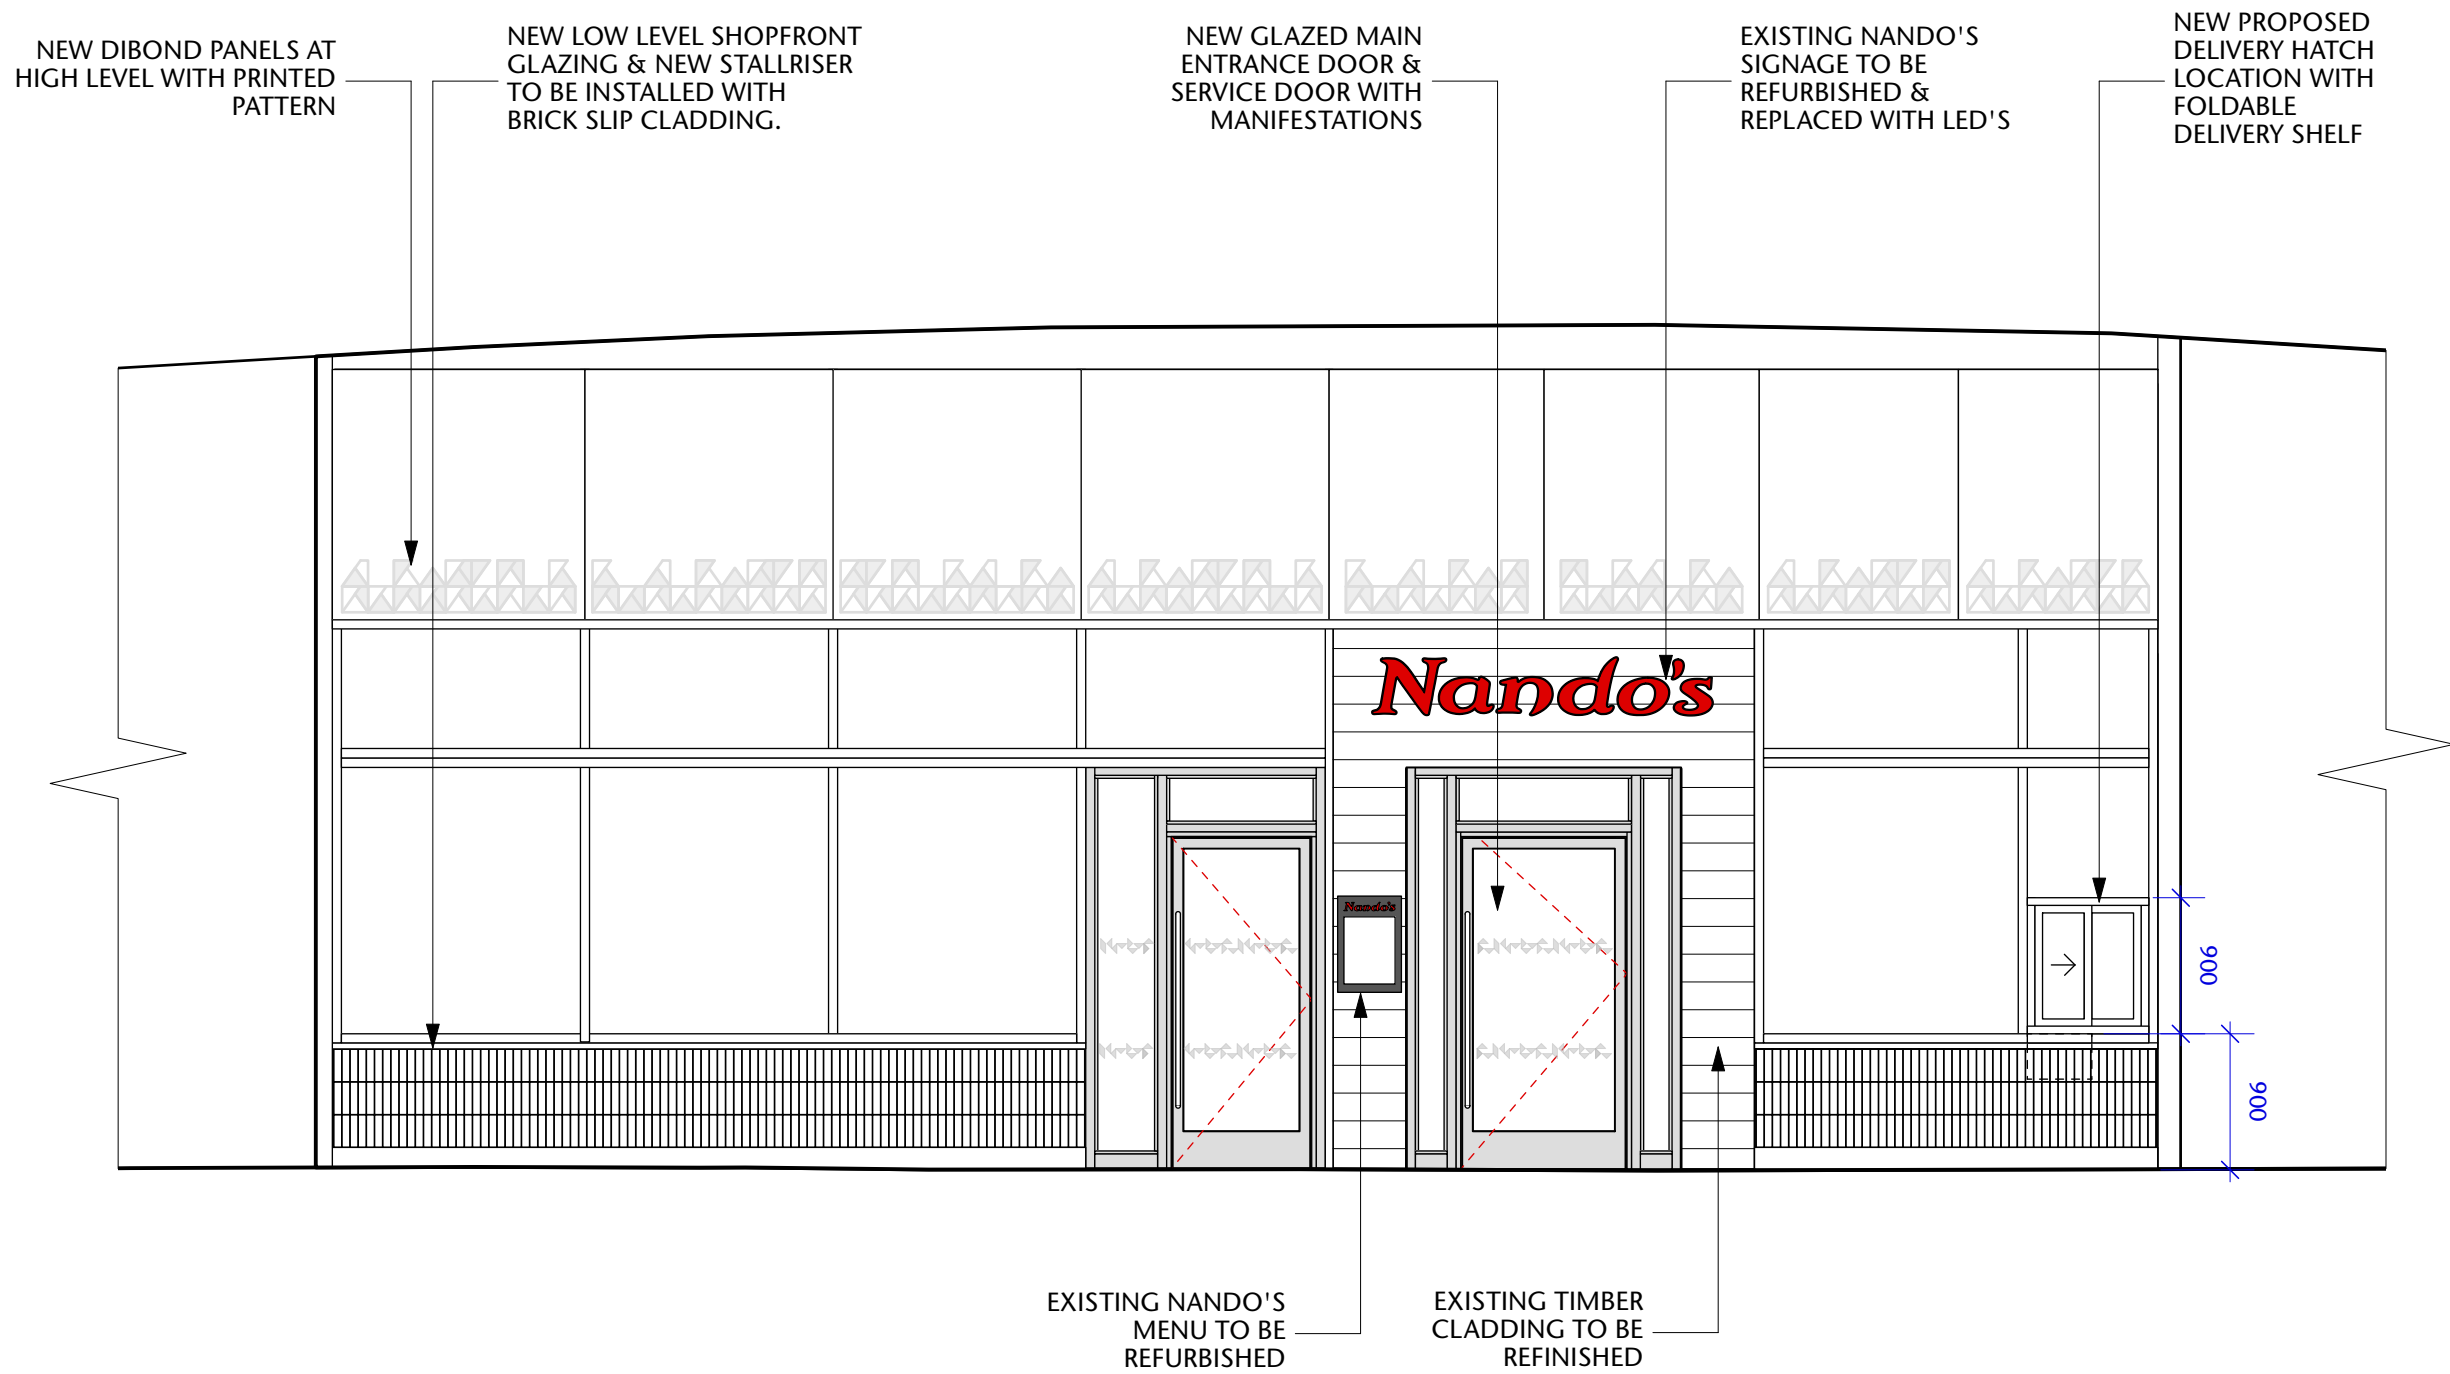



01 PROPOSED SHOPFRONT - ELEVATION A
SCALE: 1:50 @ A1

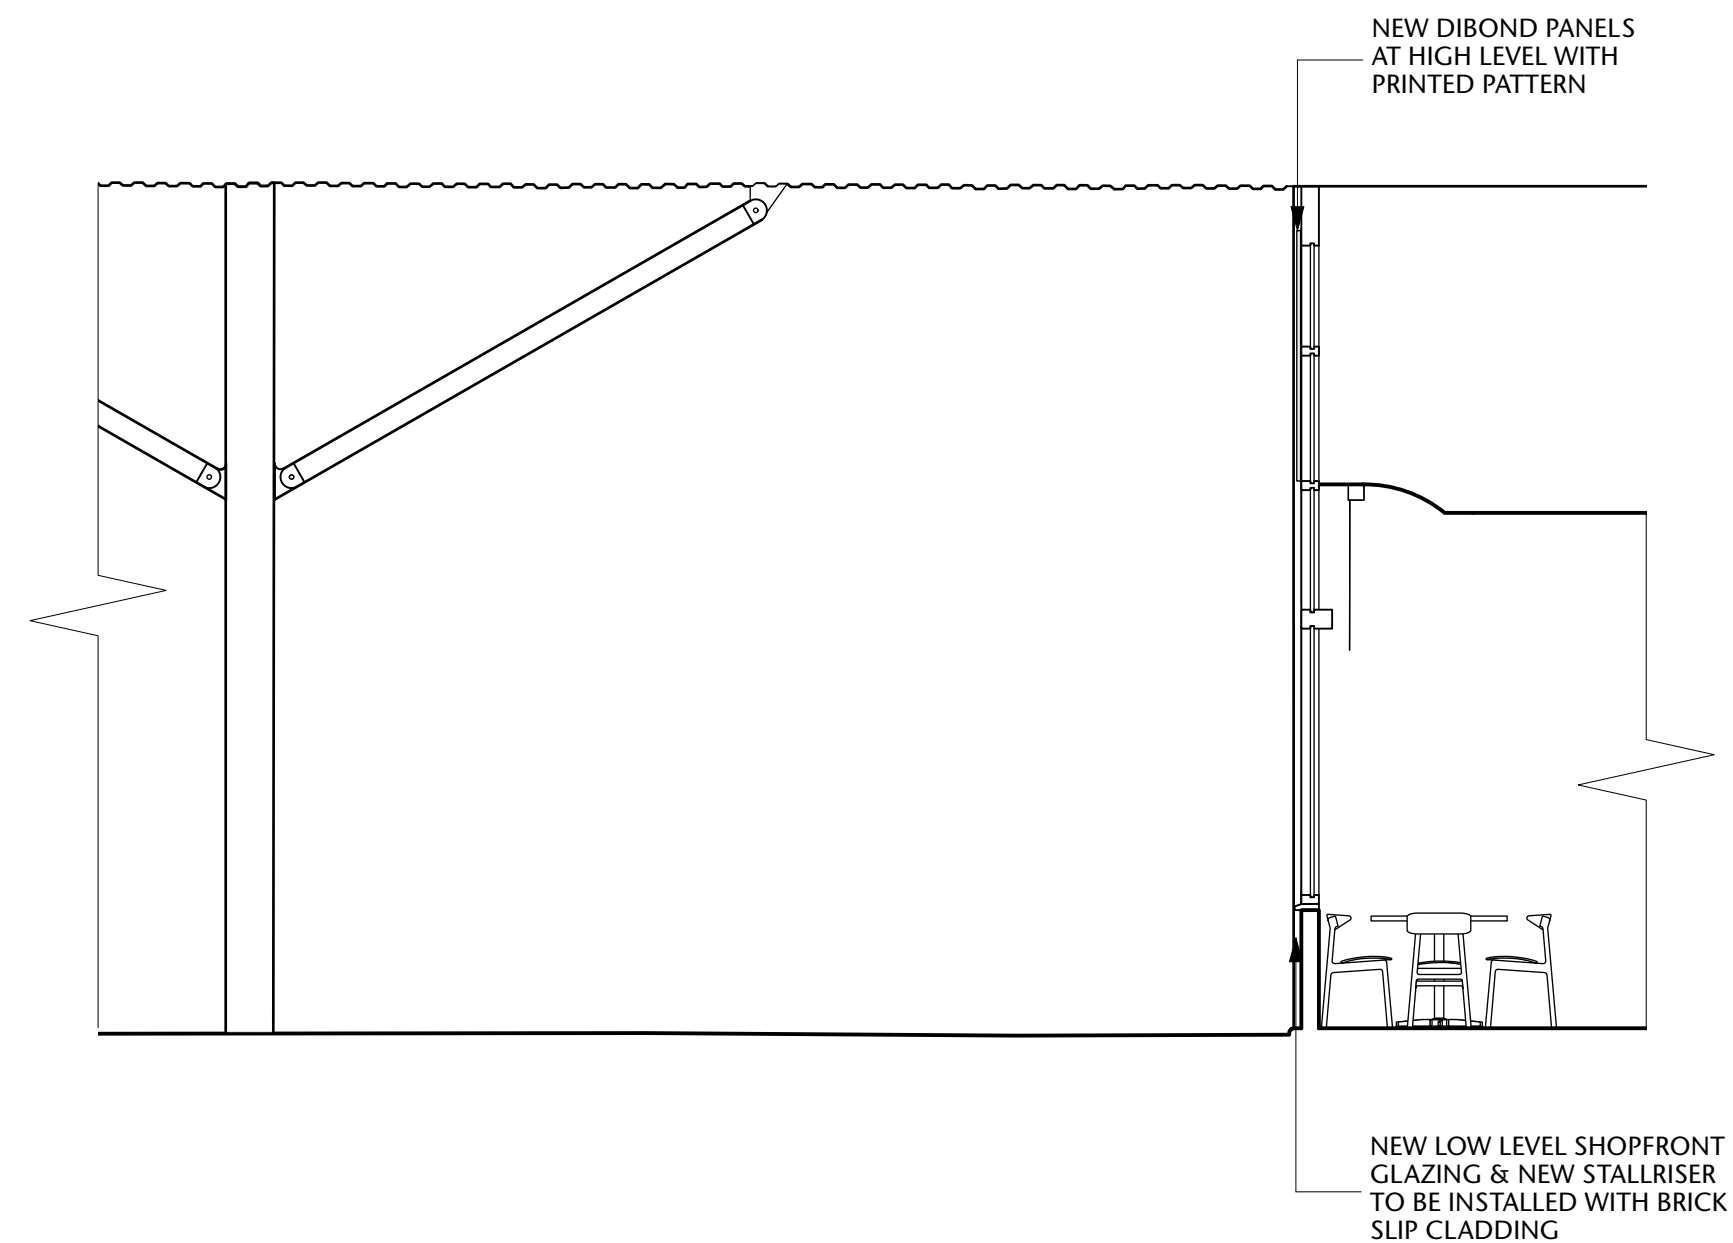

03 PROPOSED SHOPFRONT - SECTION AA
SCALE: 1:50 @ A1

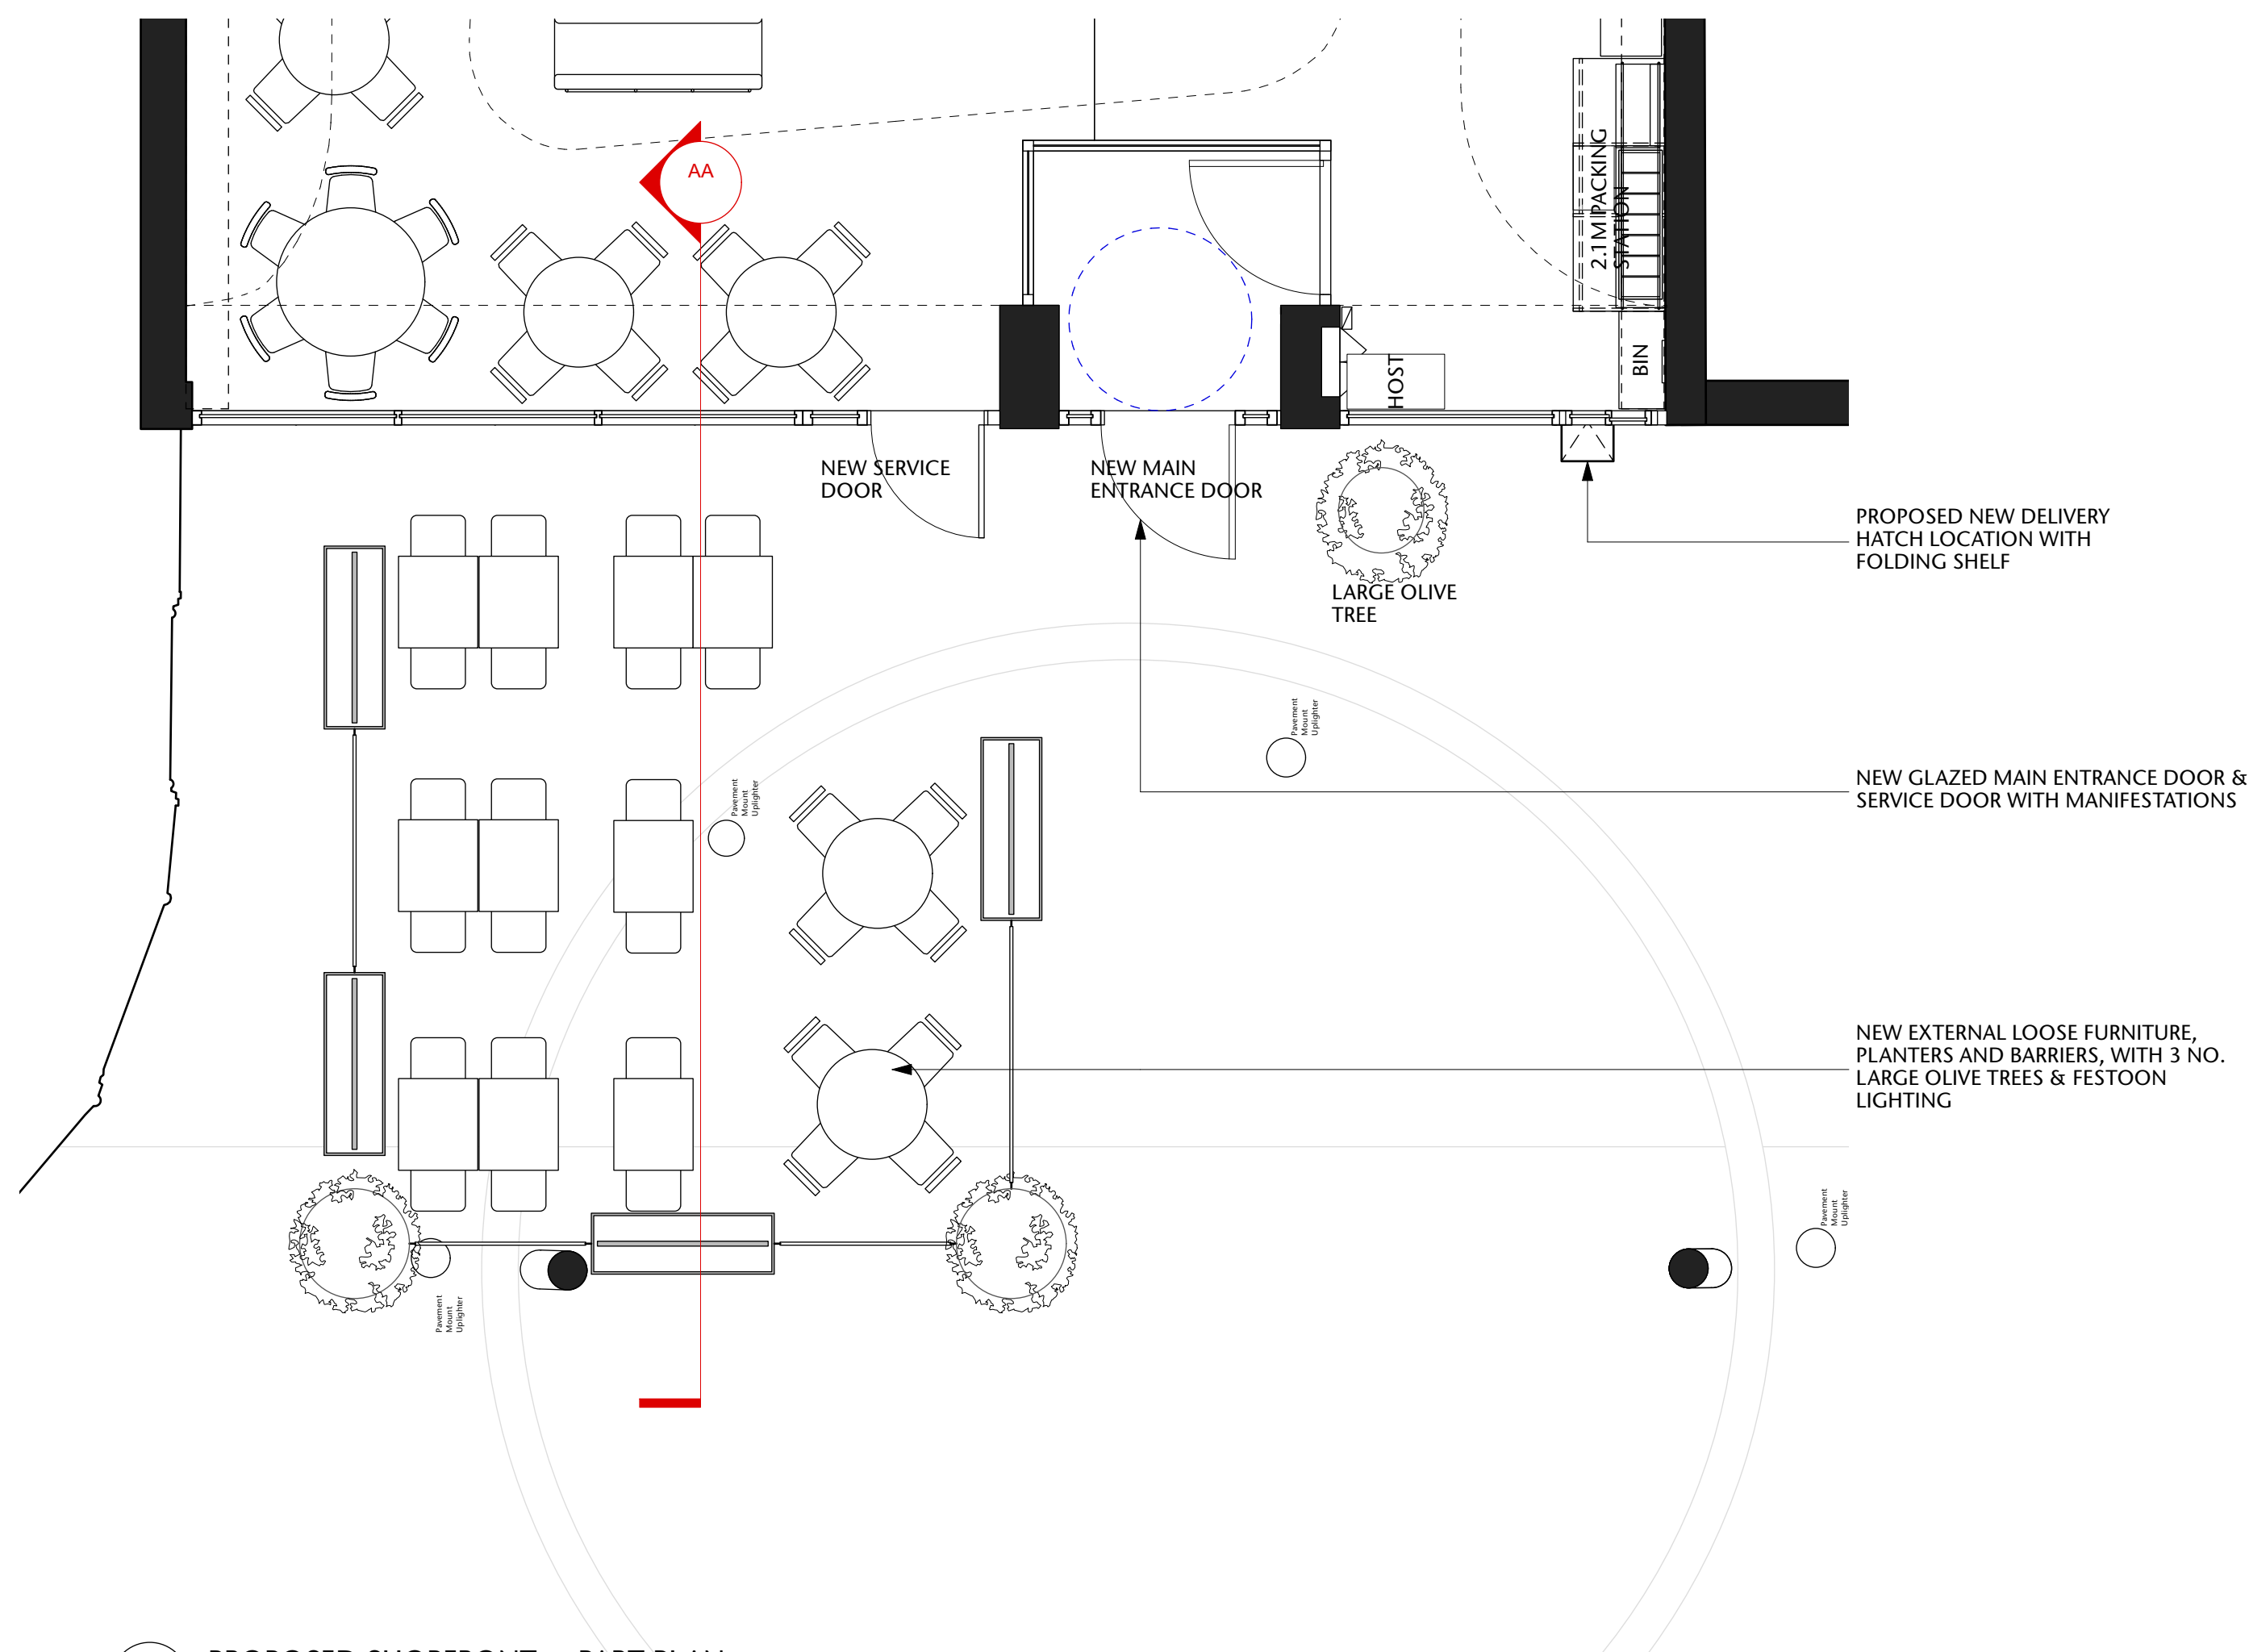

02 PROPOSED SHOPFRONT - PART PLAN
SCALE: 1:50 @ A1

 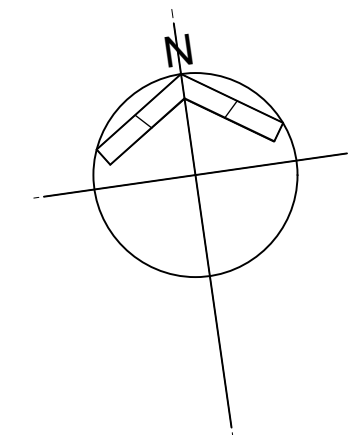

FUSION
design and architecture



4 Risborough Street London SE1 0HE
Tel: 020 7928 9982 Fax: 020 7928 9994
email: mail@fusiondna.co.uk

Job Name: **NANDO'S MERTHYR TYDFIL**

Site Address: RHYDYCAR LEISURE CENTRE, A4102, MERTHYR TYDFIL, CF48 1UT

Drg Name: PROPOSED SHOPFRONT ELEVATIONS

Status: FOR PLANNING

Drawn by: SS
Scale: 1:100 @ A3
1:50 @ A1

Checked by: MC
Date: JUNE 24

Job/Drg N°: **112/157 903**

/