



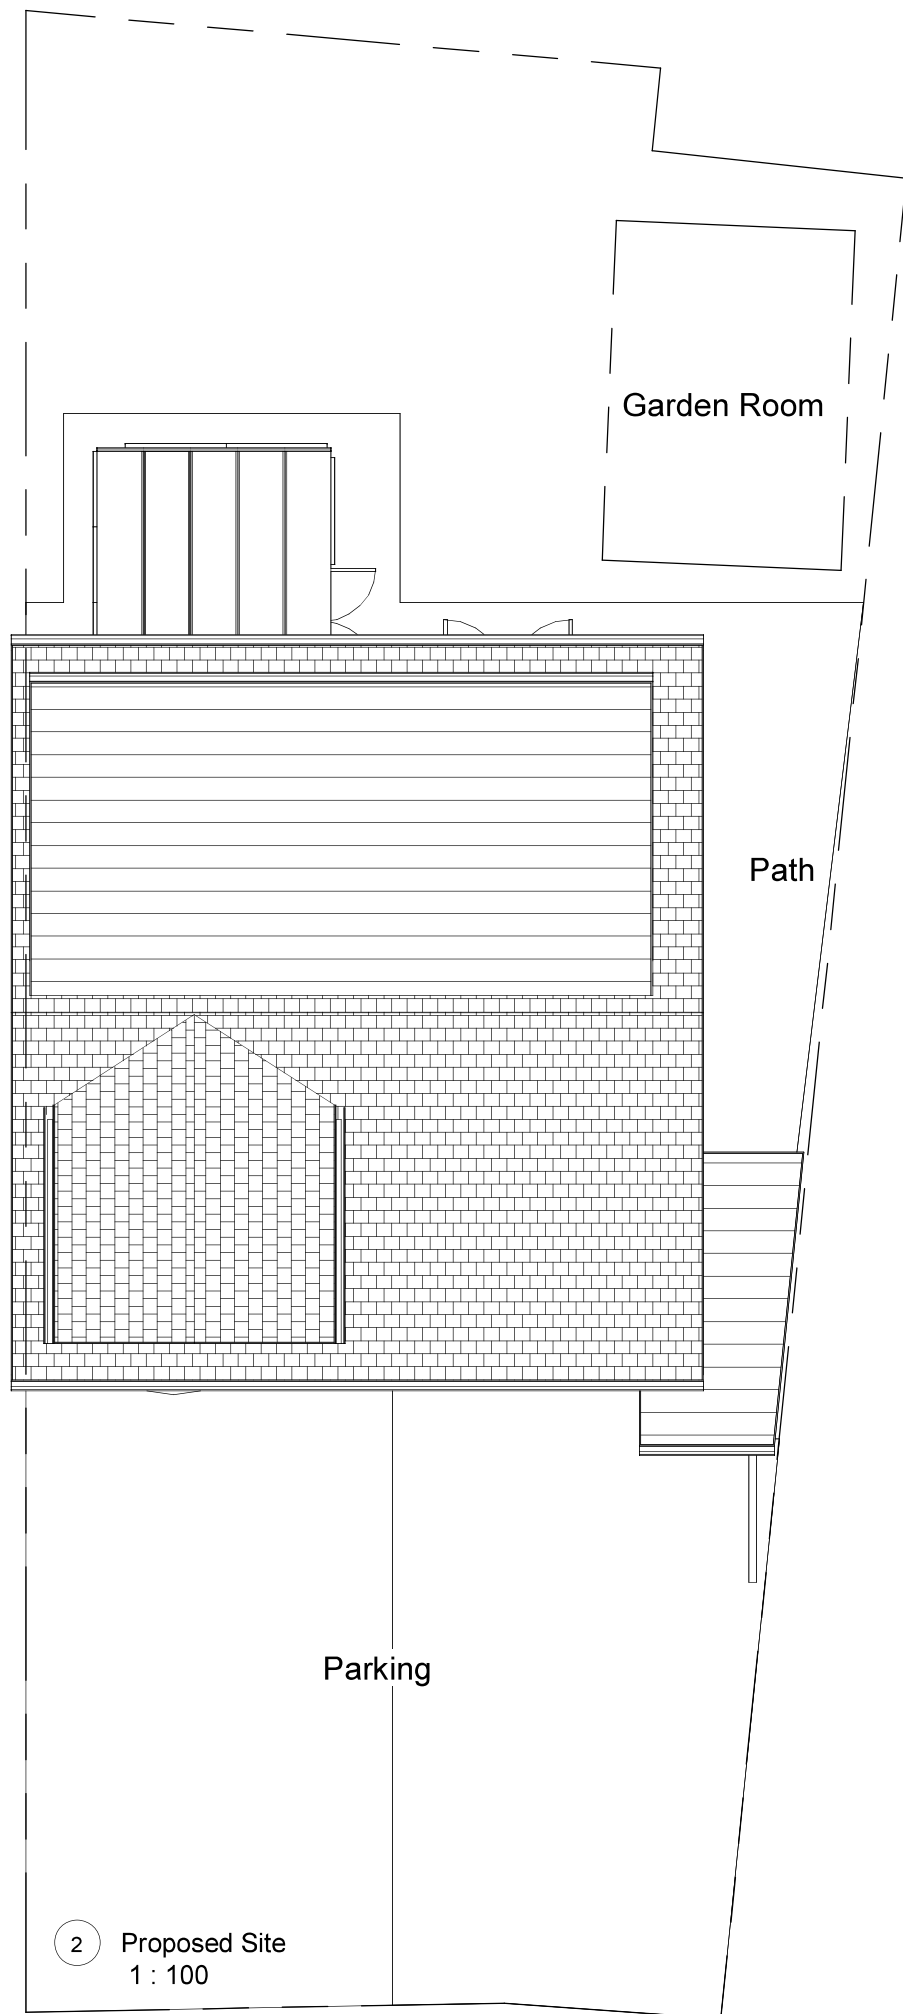

INDIGO DESIGN (Part of 3dcadwales Ltd) 5 Ashlea Drive,  
Merthyr Tydfil, CF47 0NY Tele 01685 385746 Mob -  
07940913216 Email: philip@3dcadwales.co.uk

This Drawing is Copyright,  
Dimensions to be checked  
on site and not scaled from  
this drawing

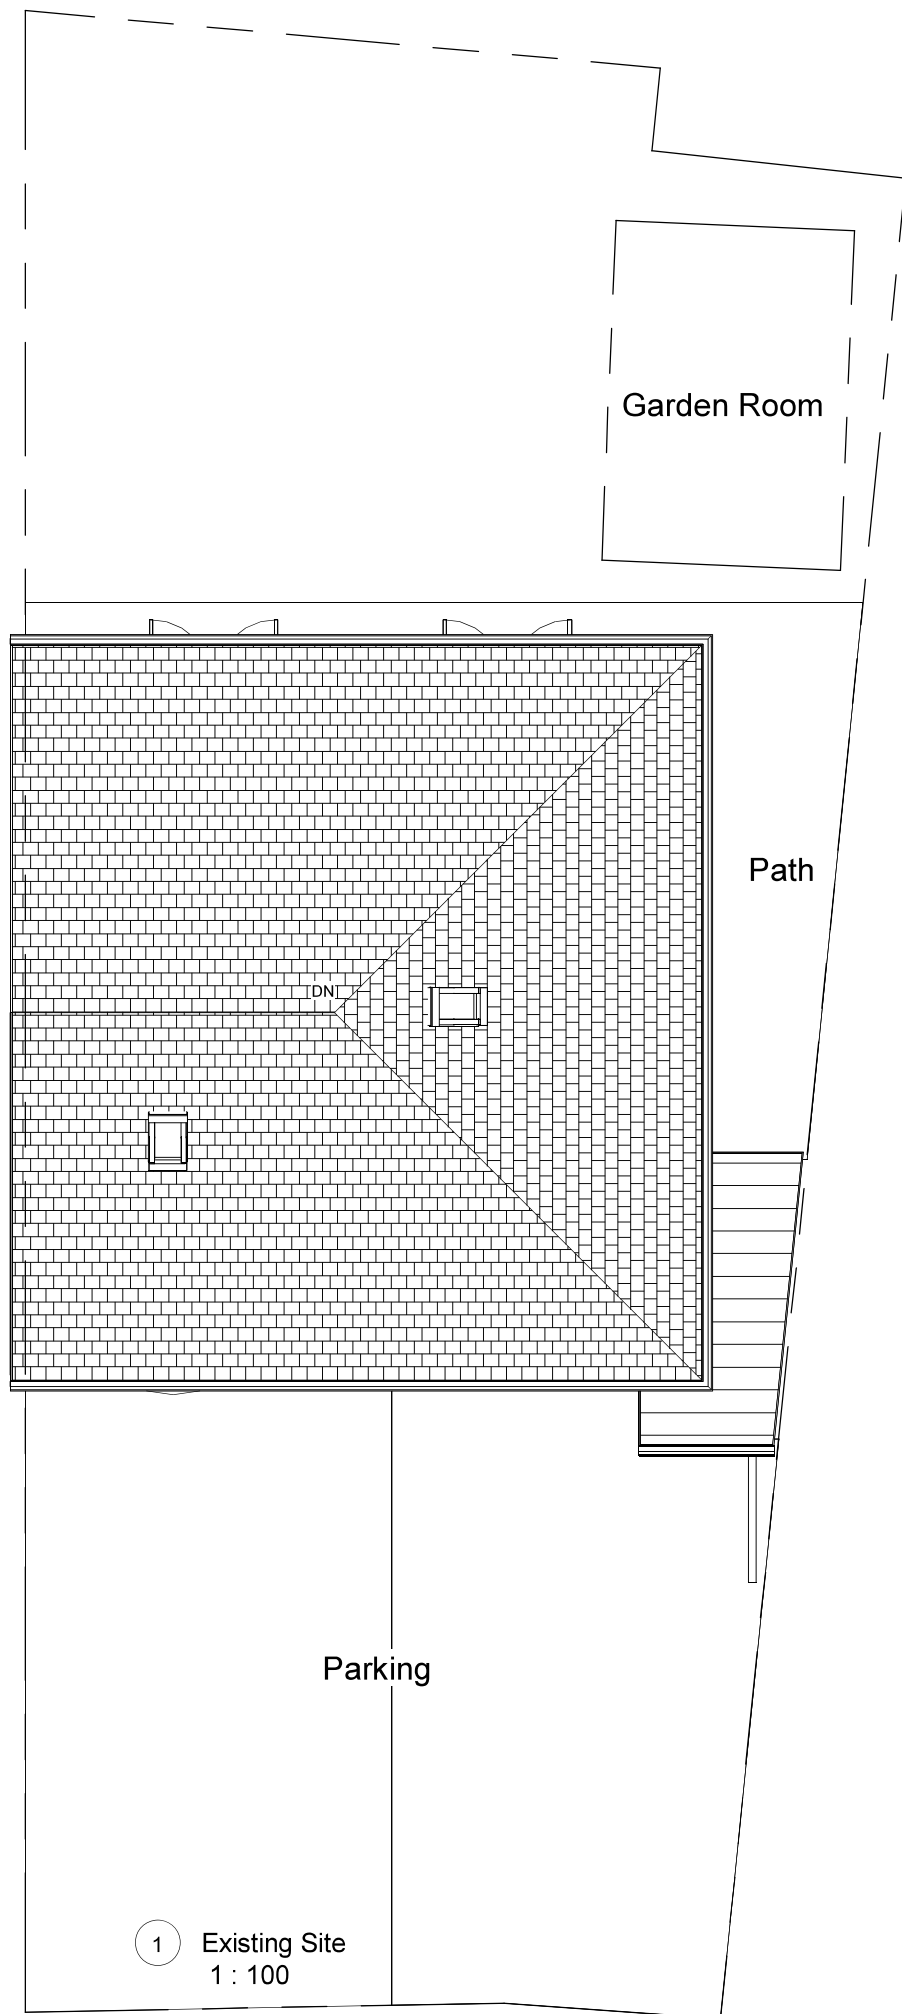

|                   |                |
|-------------------|----------------|
| PURPOSE OF ISSUE  | DRWAING NUMBER |
| Planning Approval | VC-03          |

|         |                                     |
|---------|-------------------------------------|
| PROJECT | New first floor and rear extensions |
|---------|-------------------------------------|

|       |            |
|-------|------------|
| SHEET | Site Plans |
|-------|------------|

|         |                                                    |
|---------|----------------------------------------------------|
| Address | 16 Vernon Close, Penyard, Merthyr Tydfil, CF47 0HY |
|---------|----------------------------------------------------|

|            |          |              |
|------------|----------|--------------|
| Checked by | Drawn by | Scale (@ A3) |
| JH         | PH       | 1 : 100      |

| Rev No | Description | Date       |
|--------|-------------|------------|
| A      | Issue       | 19/09/2024 |
|        |             |            |
|        |             |            |