

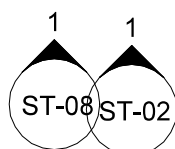
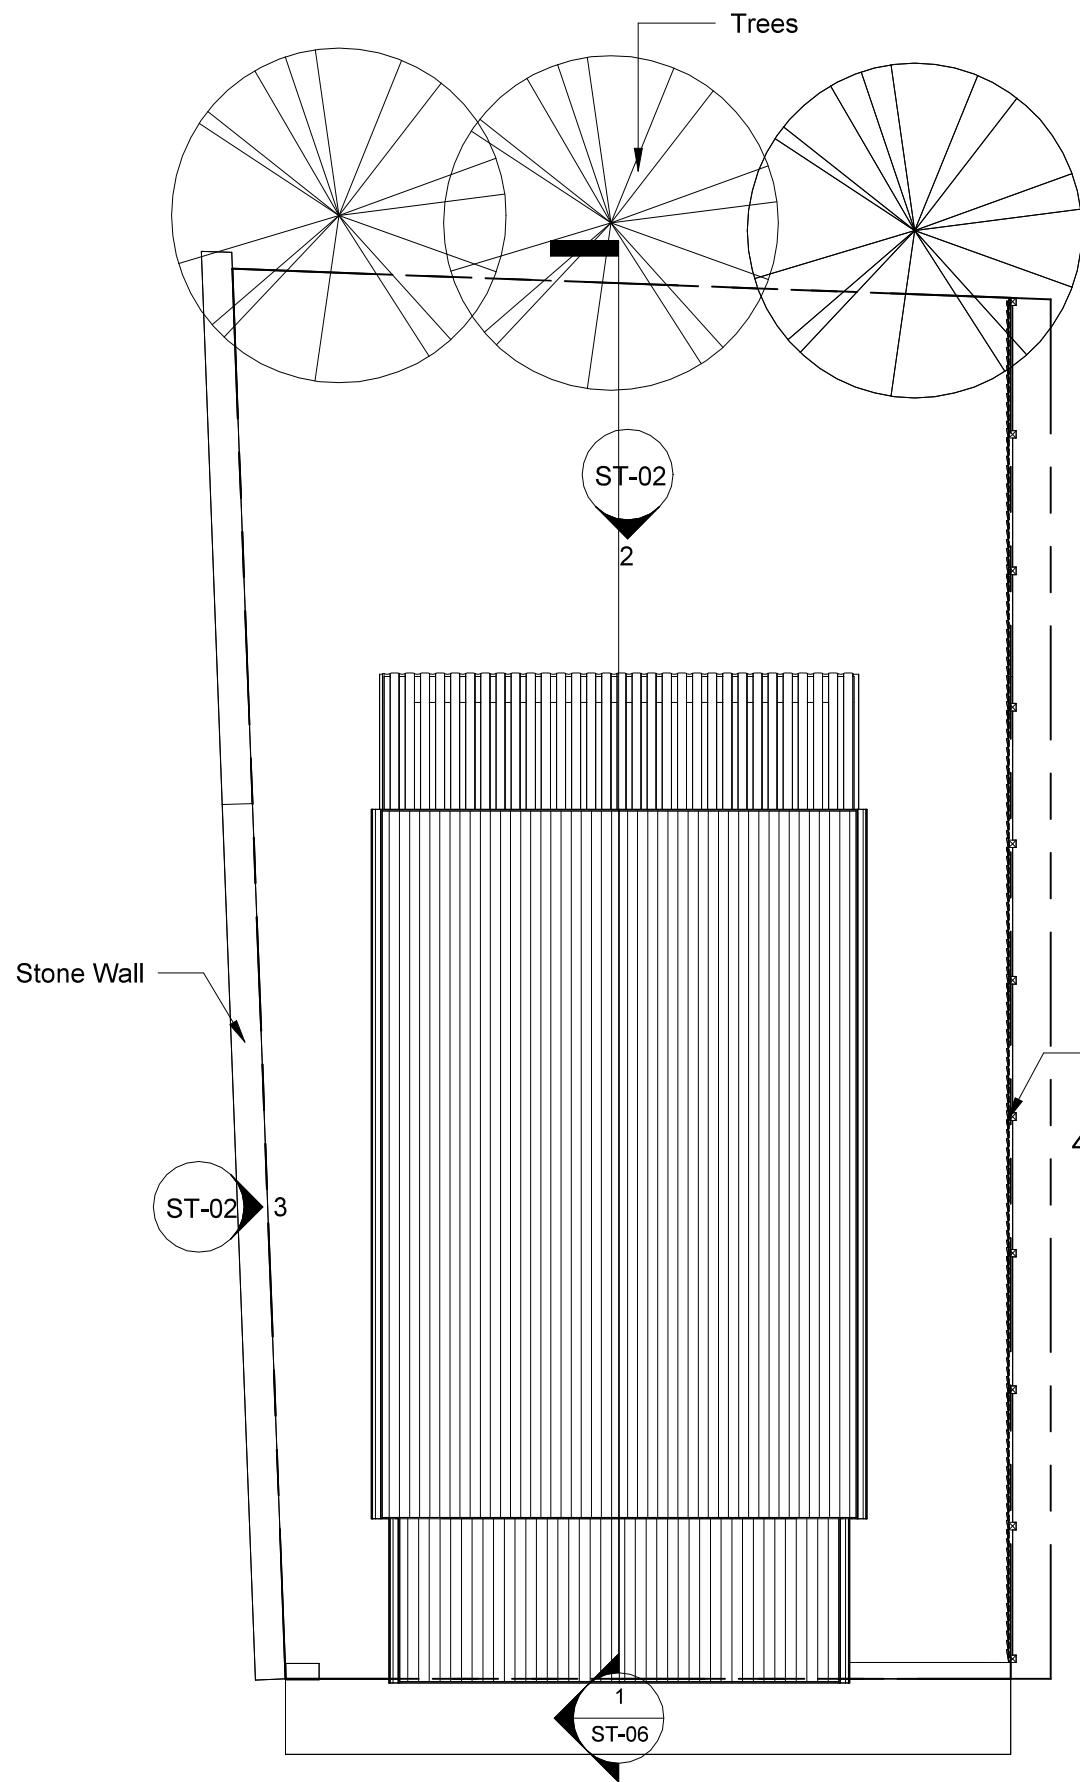


There are no retaining wall over 1m high

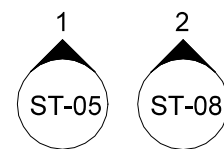

1 Existing Site
1 : 100

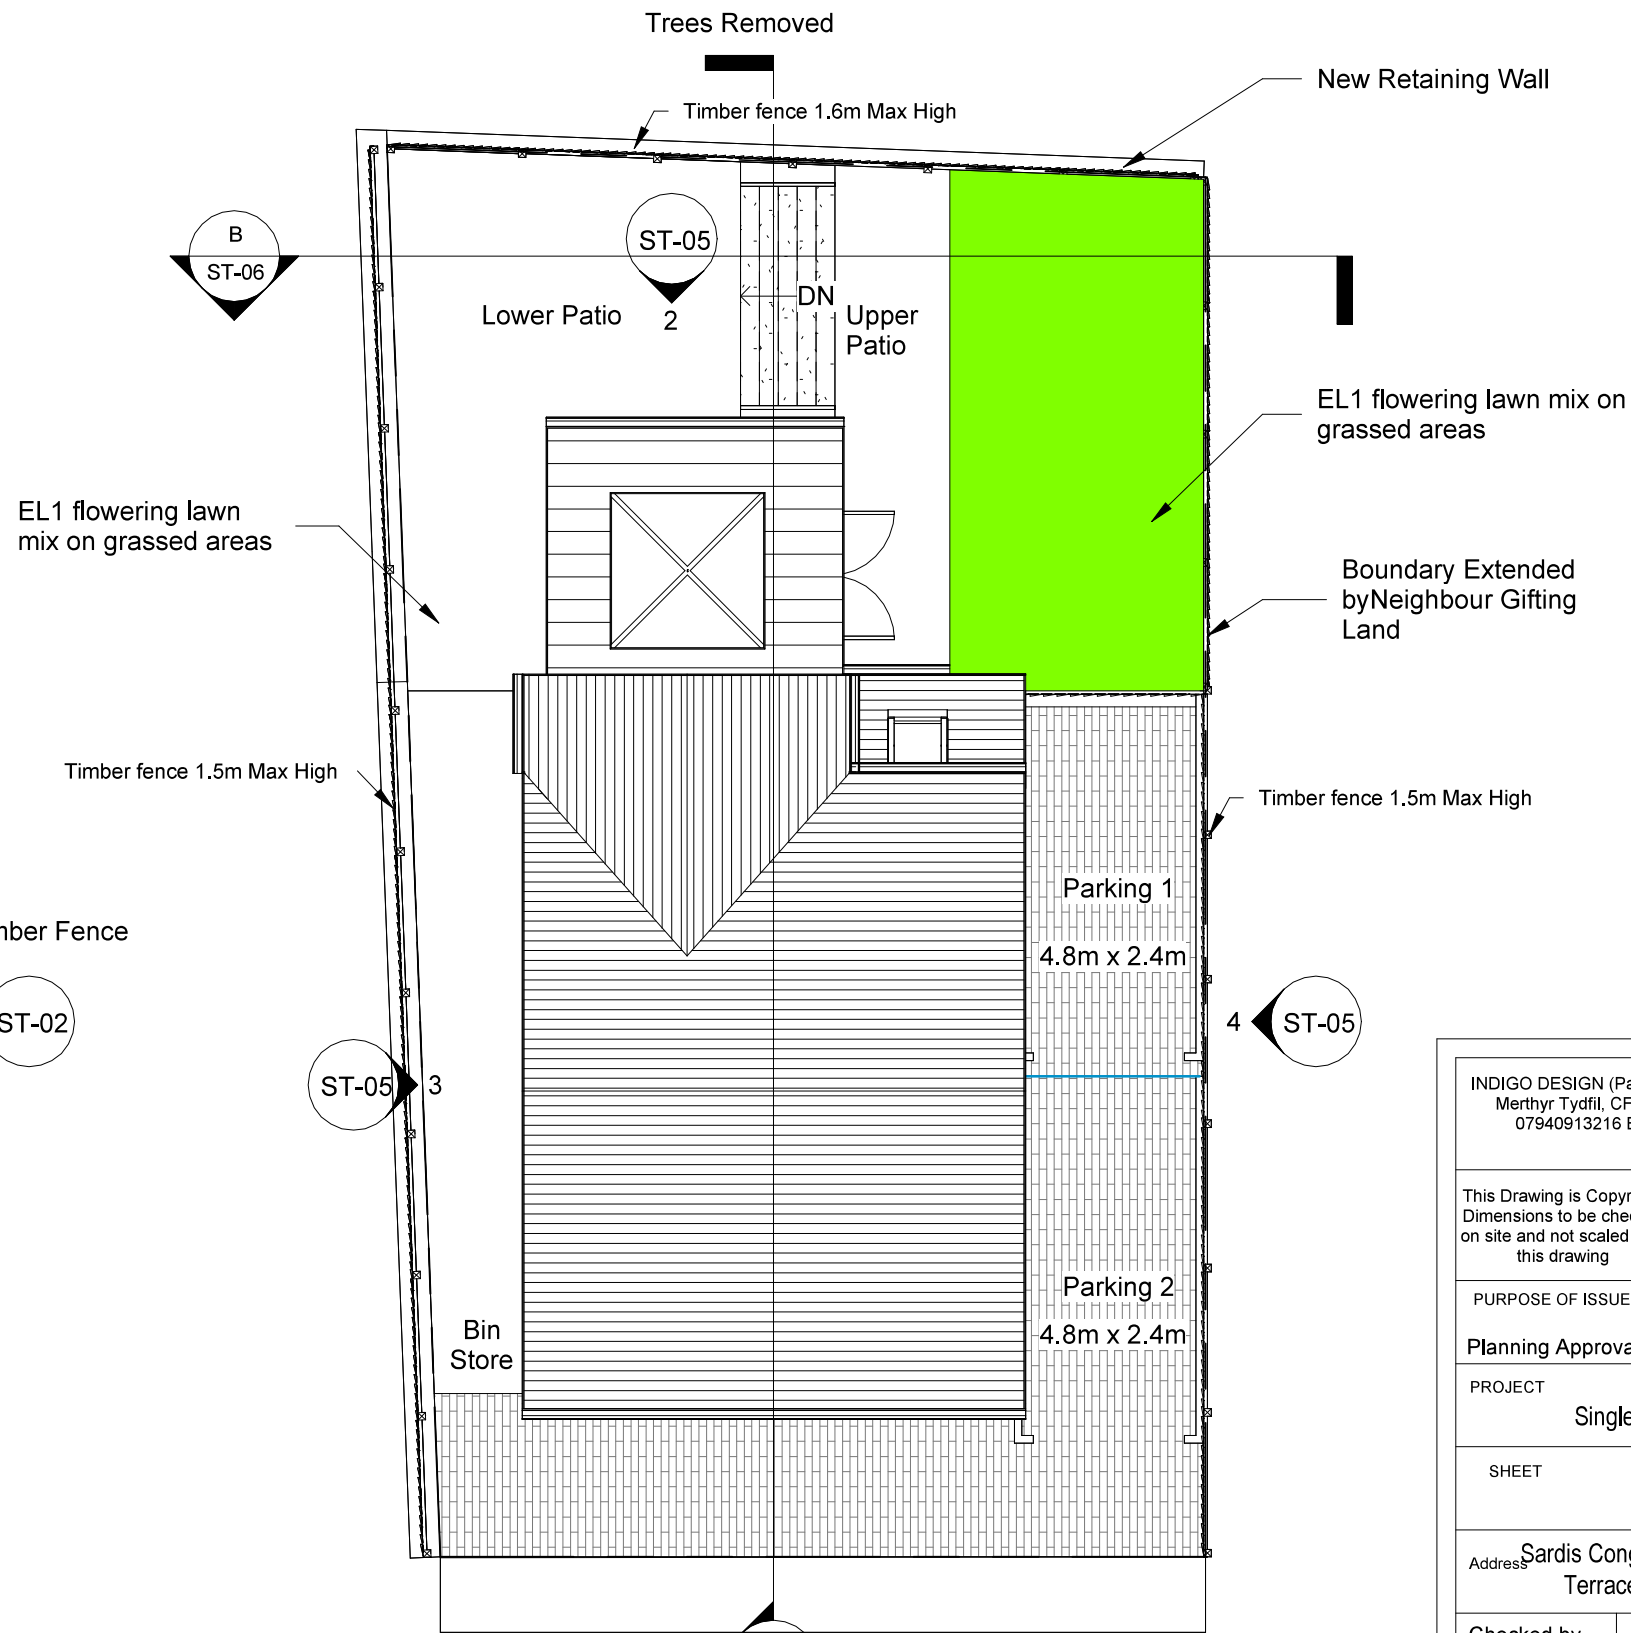

2 Proposed Site
1 : 100

INDIGO DESIGN (Part of 3dcadwales Ltd) 5 Ashlea Drive, Merthyr Tydfil, CF47 0NY Tele 01685 385746 Mob - 07940913216 Email: philip@3dcadwales.co.uk		
This Drawing is Copyright, Dimensions to be checked on site and not scaled from this drawing		 Indigo 3d Design
PURPOSE OF ISSUE	DRAWING NUMBER	
Planning Approval	ST-07	
PROJECT		
Single storey extension to side		
SHEET		
Site Plans		
Address Sardis Congregational Chapel, Station Terrace, Bedlinog, CF46 6TT		
Checked by JH	Drawn by PH	Scale (@ A3) 1 : 100
Rev No	Description	Date
A	Issue	15/09/2023
B	Ecology enhancements	27/11/2024