
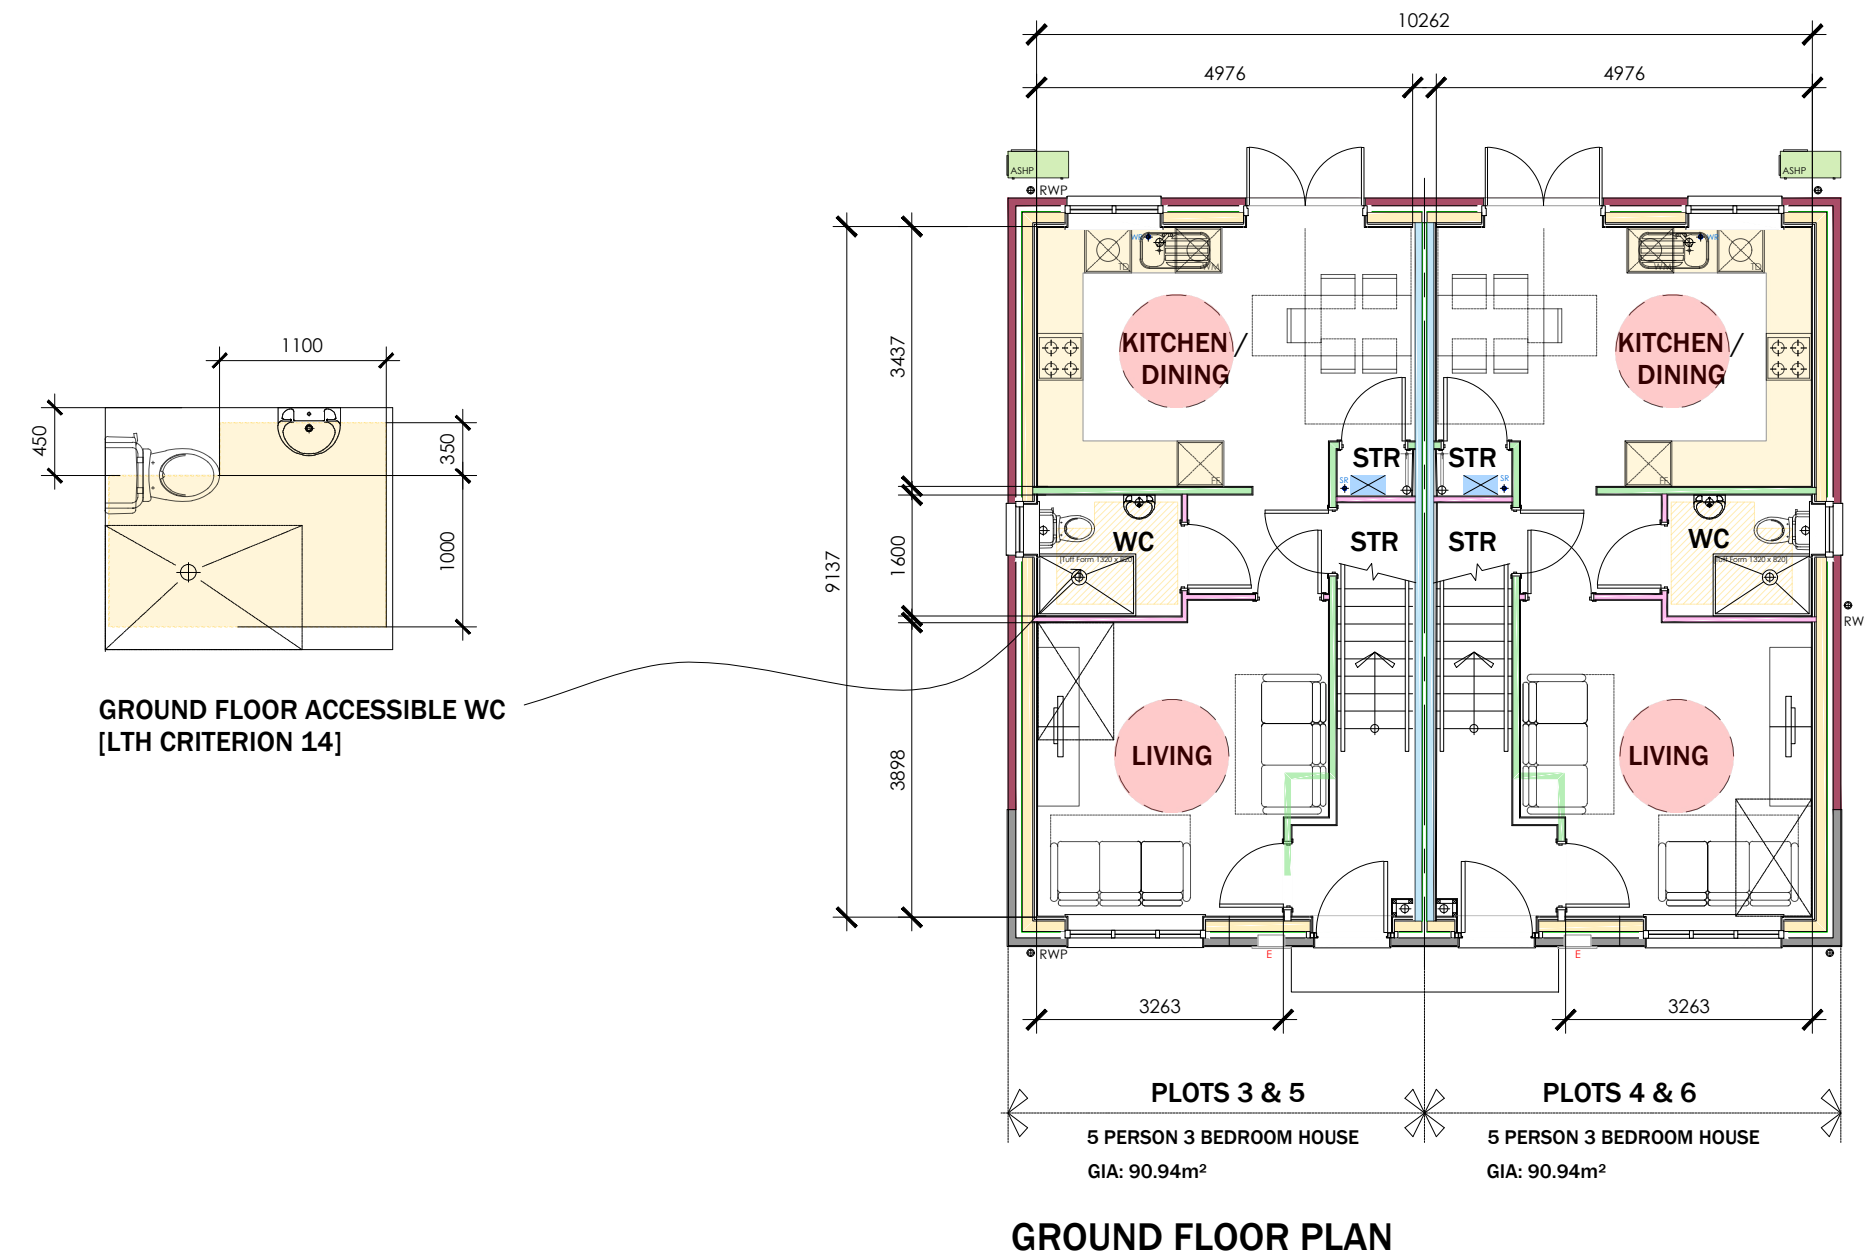






5P 3B HOUSE TYPE

 

STORAGE SCHEDULE:

GROUND FLOOR: 0.95M³
STORE: 1.6M³
FIRST FLOOR: 0.8M³
AC: 0.8M³

TOTAL STORAGE PROVIDED - 3.35M³
TOTAL STORAGE REQUIRED - 2.5M³
TOTAL STORAGE EXCESS - 0.85M³

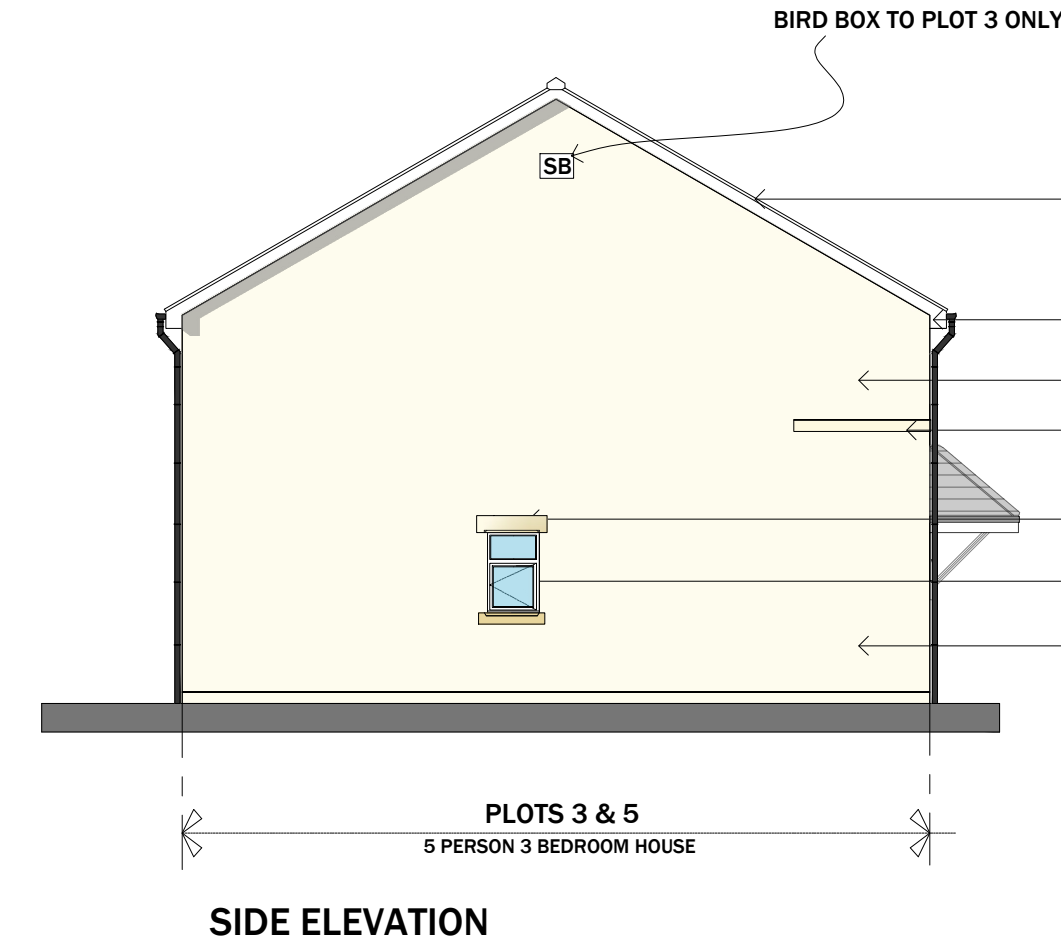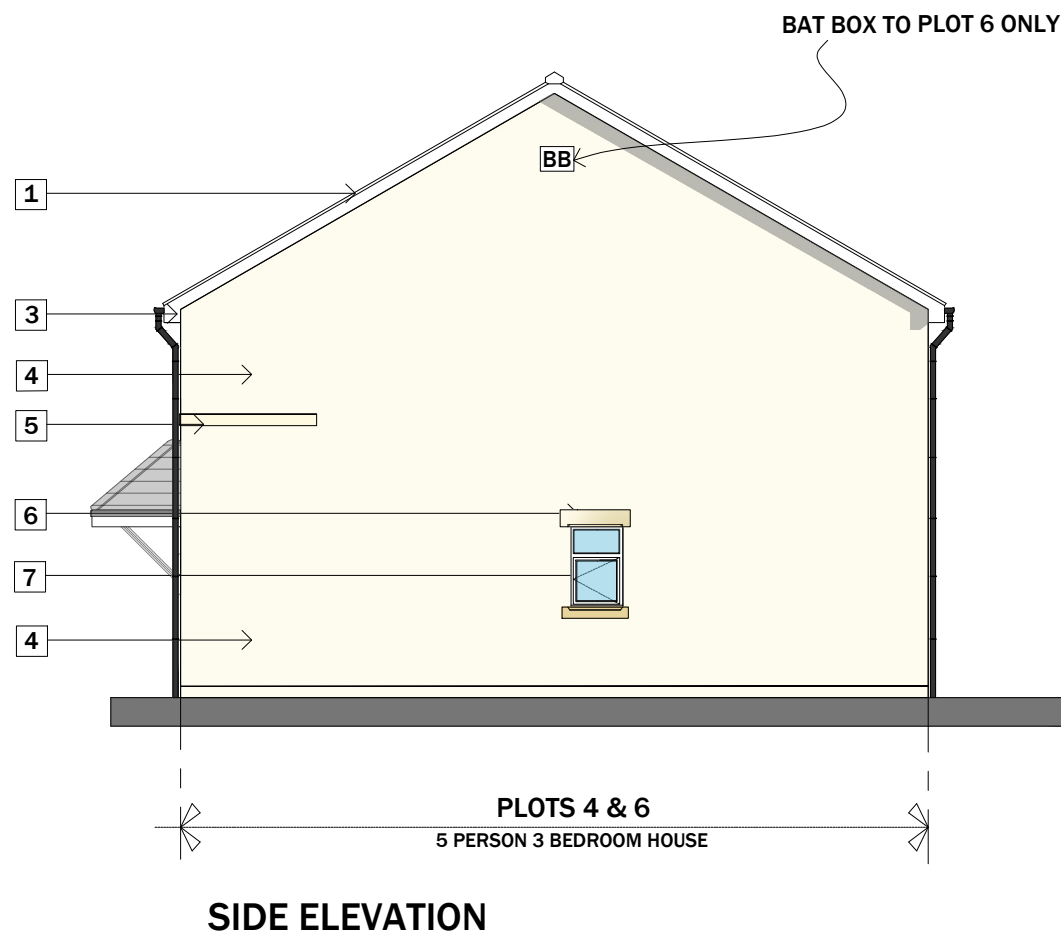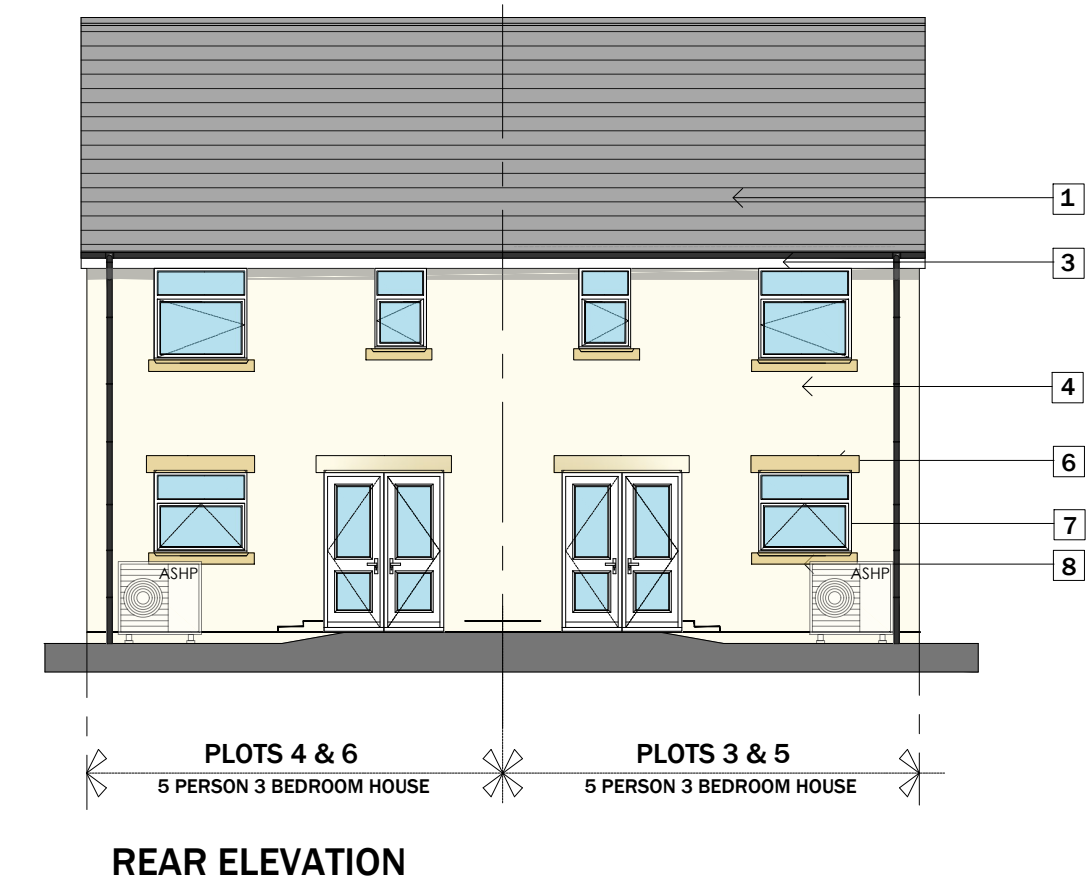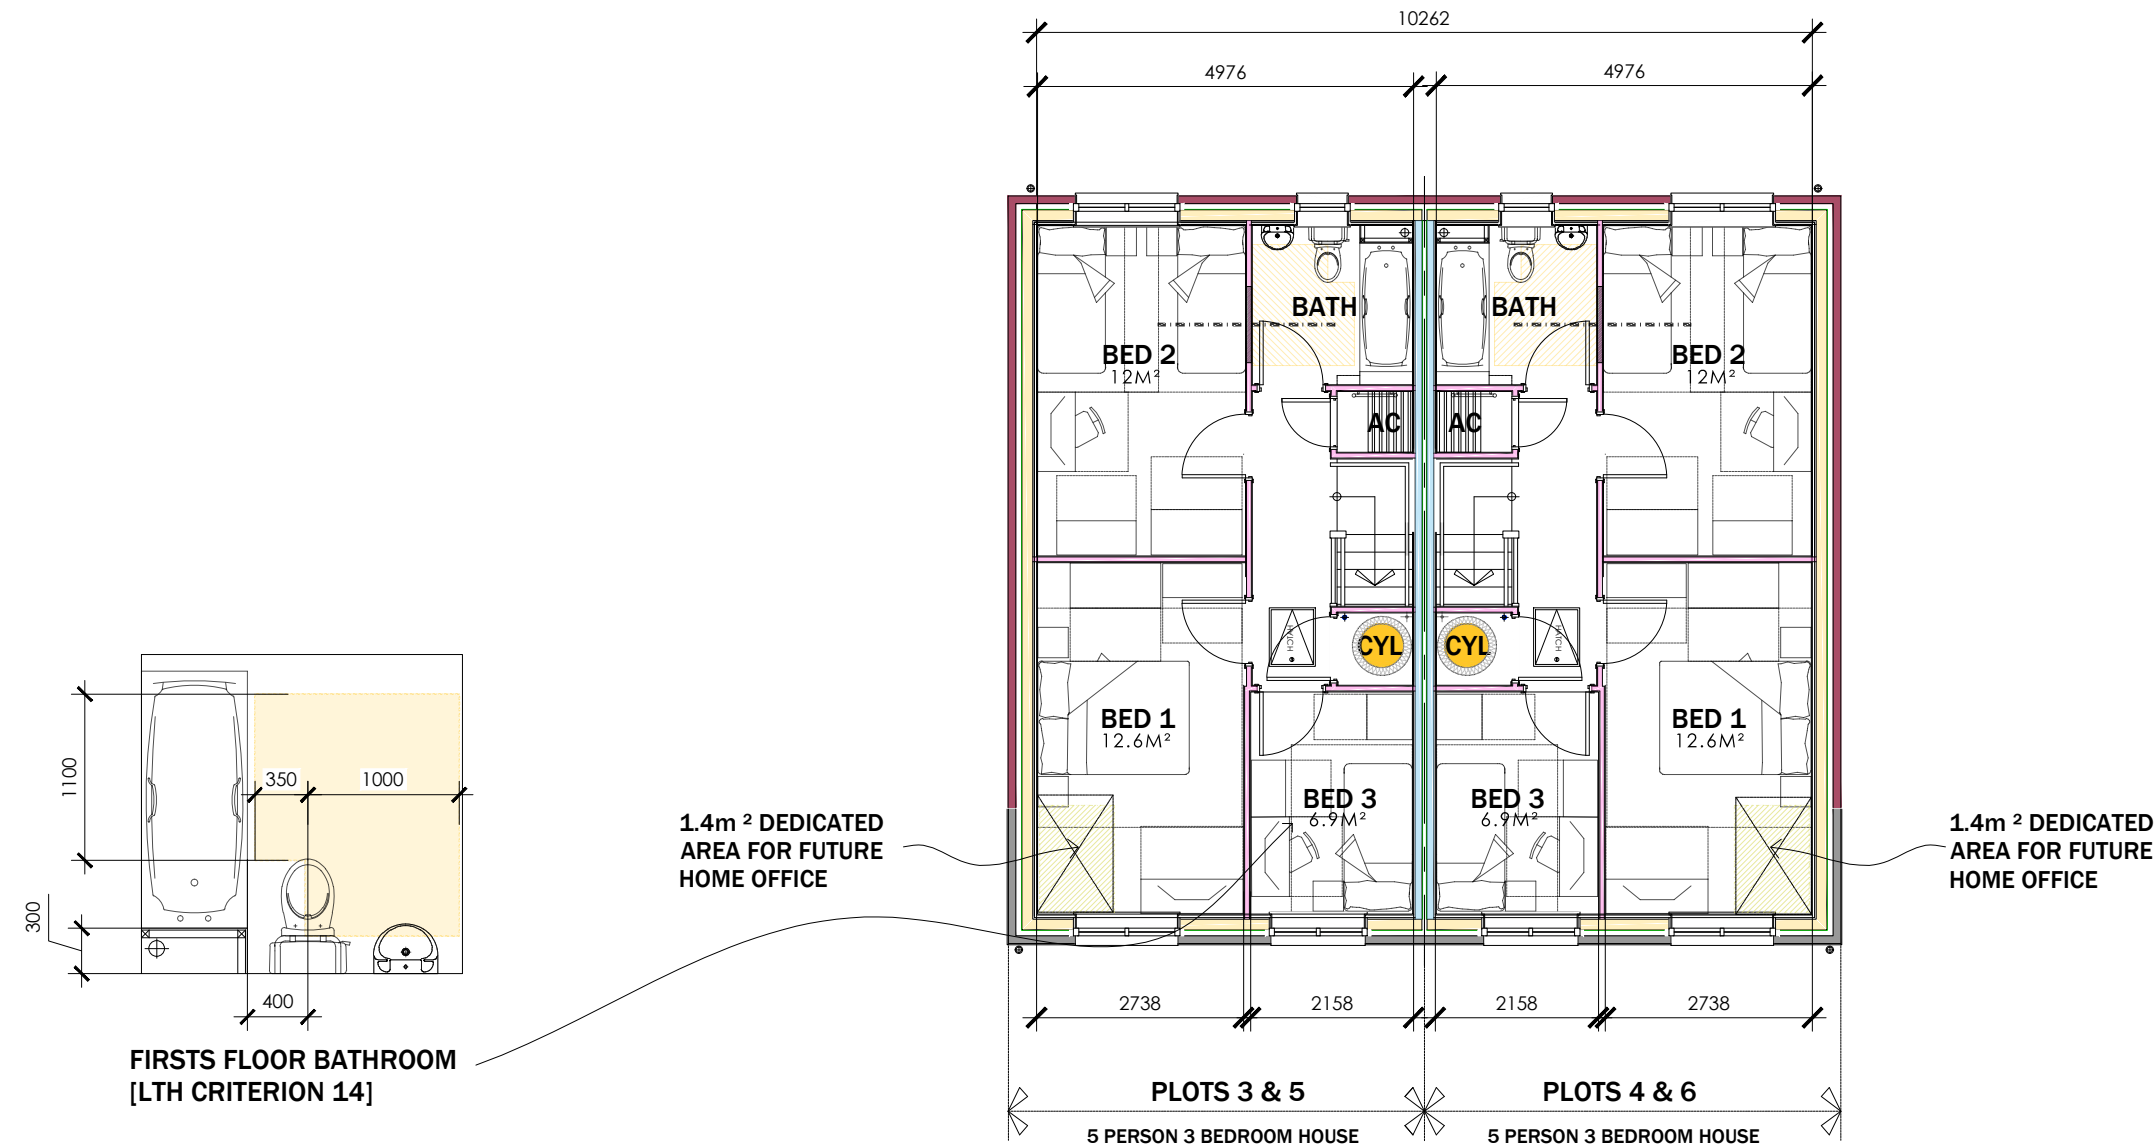

MATERIAL KEY LEGEND

- 1 RECONSTITUTED SLATE ROOF FINISHES - MARLEY ETERNIT RIVENDALE BLUE BLACK FIBRE CEMENT
- 2 PV PANELS
- 3 BLACK HALF ROUND UPVC GUTTER
- 4 ROUGH CAST RENDER FINISHES
- 5 EXPRESSED RENDER BAND TO REFLECT EXTG HOUSES.
- 6 RECONSTITUTED STONE HEADS
- 7 UPVC WINDOWS AND DOORS IN WHITE
- 8 RECONSTITUTED STONE CILLS
- 9 COMPOSITE ENTRANCE DOORS - COLOUR TO BE AGREED

Drawing Purpose
PLANNING

Client	Drawing No	Scale	Revision
MDL / Merthyr Valley Homes	LT2202.04.101	1:100 @ A1	F
Job Title	Drawing Title	Date	Checked
Kindsey Terrace, M.Tydfil	5P 3B House Type	June 22	KVL

Revisions

REV.D JAN 22 REVISED TO SUIT PLANNING OFFICERS REQUIREMENTS.

REV.E FEB 23 ELEVATIONS AND FLOOR PLANS REVISED TO SUIT PLANNING OFFICERS REQUESTS.

REV.F MARCH 23 WINDOWS REVISED TO SUIT PLANNING OFFICERS REQUESTS.

Do not scale from this drawing.
The users of this drawing shall check all dimensions and areas for accuracy and omissions to LeTrucco Design.
This drawing is copyright. It must not be reproduced or used in any way without prior permission of LeTrucco Design.