
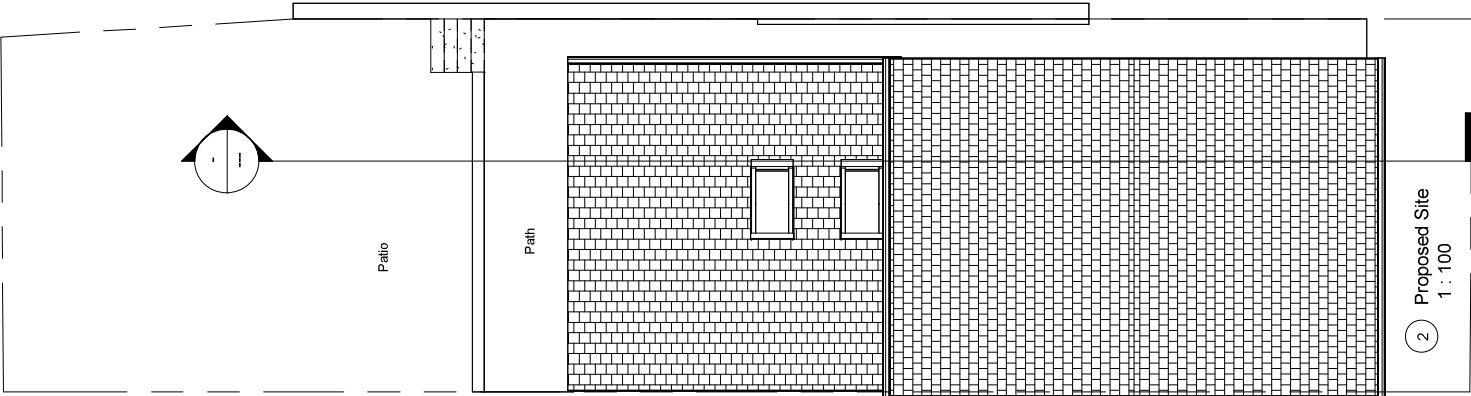


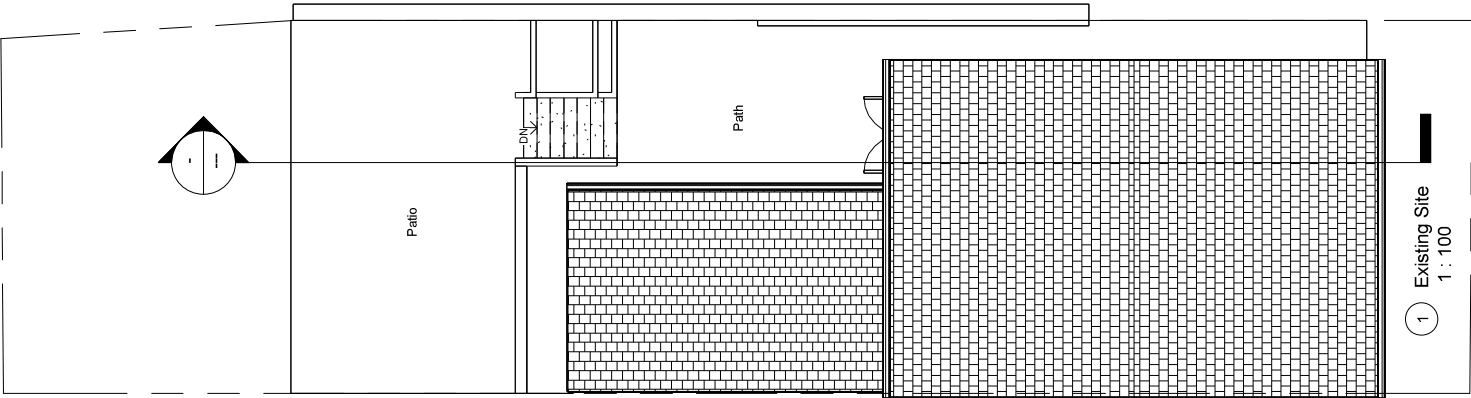

INDIGO DESIGN (Part of 3dacadwales Ltd) 5 Ashlea Drive, Merthyr Tydfil, CF47 0NY. Tel: 01685 365746 Mob: - 07940913216 Email: philip@3dacadwales.co.uk		 Indigo 3d Design	
This Drawing is Copyright, Dimensions to be checked on site and not scaled from this drawing		DRAWING NUMBER BT-04	
PURPOSE OF ISSUE Planning Approval		PROJECT Single storey infill extension to rear	
SHEET			
Site Plans			
Address 12 Baden Terrace, Penyard, Merthyr Tydfil, CF47 0HR			
Checked by JH	Drawn by PH	Scale (@ A3) 1 : 100	
Rev No A	Issue	Description	Date 24/04/2025