


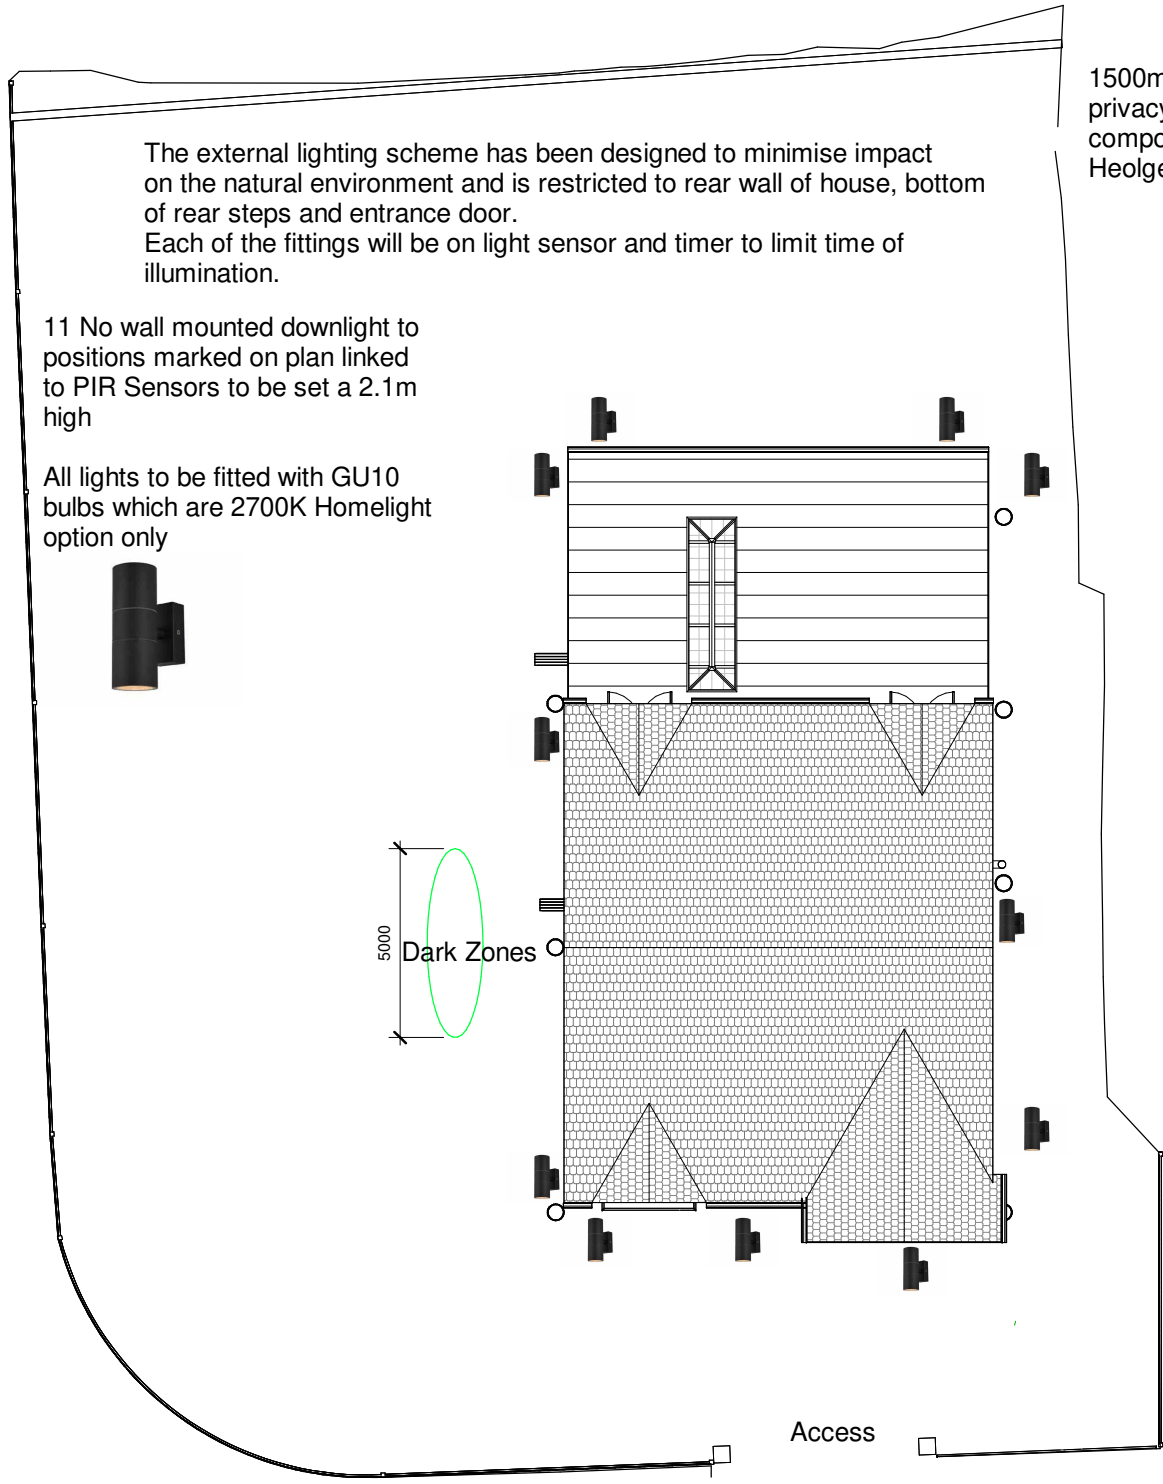

1 Proposed Site. Lighting
1 : 200

1500mm Composite Fence with 300mm privacy screen at front. 1800mm solid composite fence at side facing Heolgerrig High Street as shown below



Clad Pillars



McNear Sacramento Brick or similar



Silicon render polar white or similar



Anthracite grey door



Anthracite grey windows, RWG & engineering brick plinth



McNear Sacramento Brick, door, fascia & glazing to front or similar



Tarmacadam




3 Rear Elevation Lighting
1 : 100




2 Front Elevation Lighting
1 : 100

Ecology enhancements to be fitted before house is completed

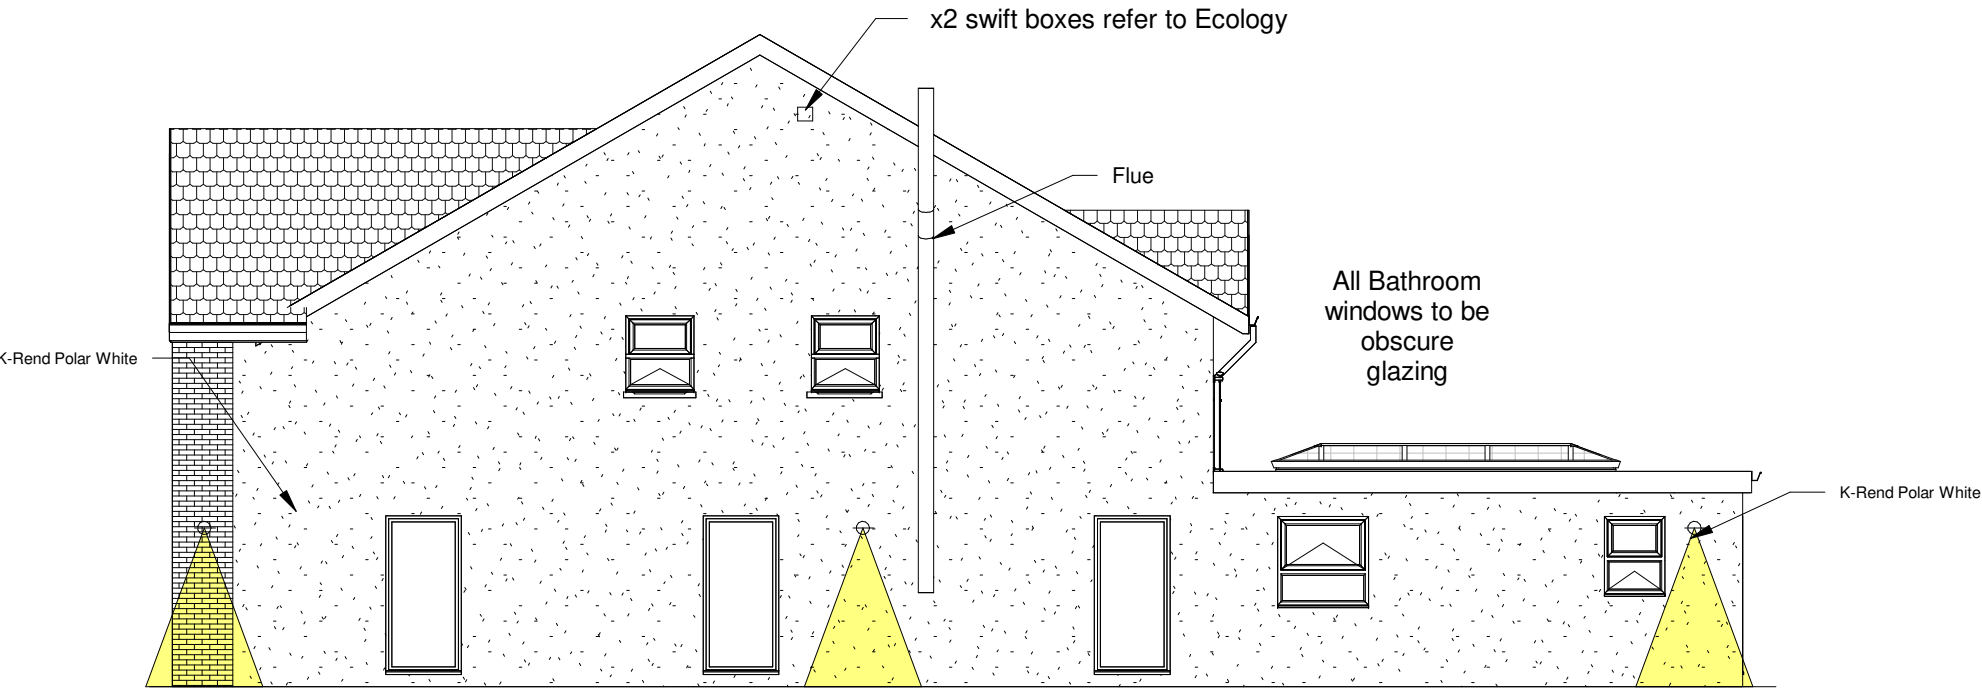

4 Side 1 Elevation Lighting
1 : 100

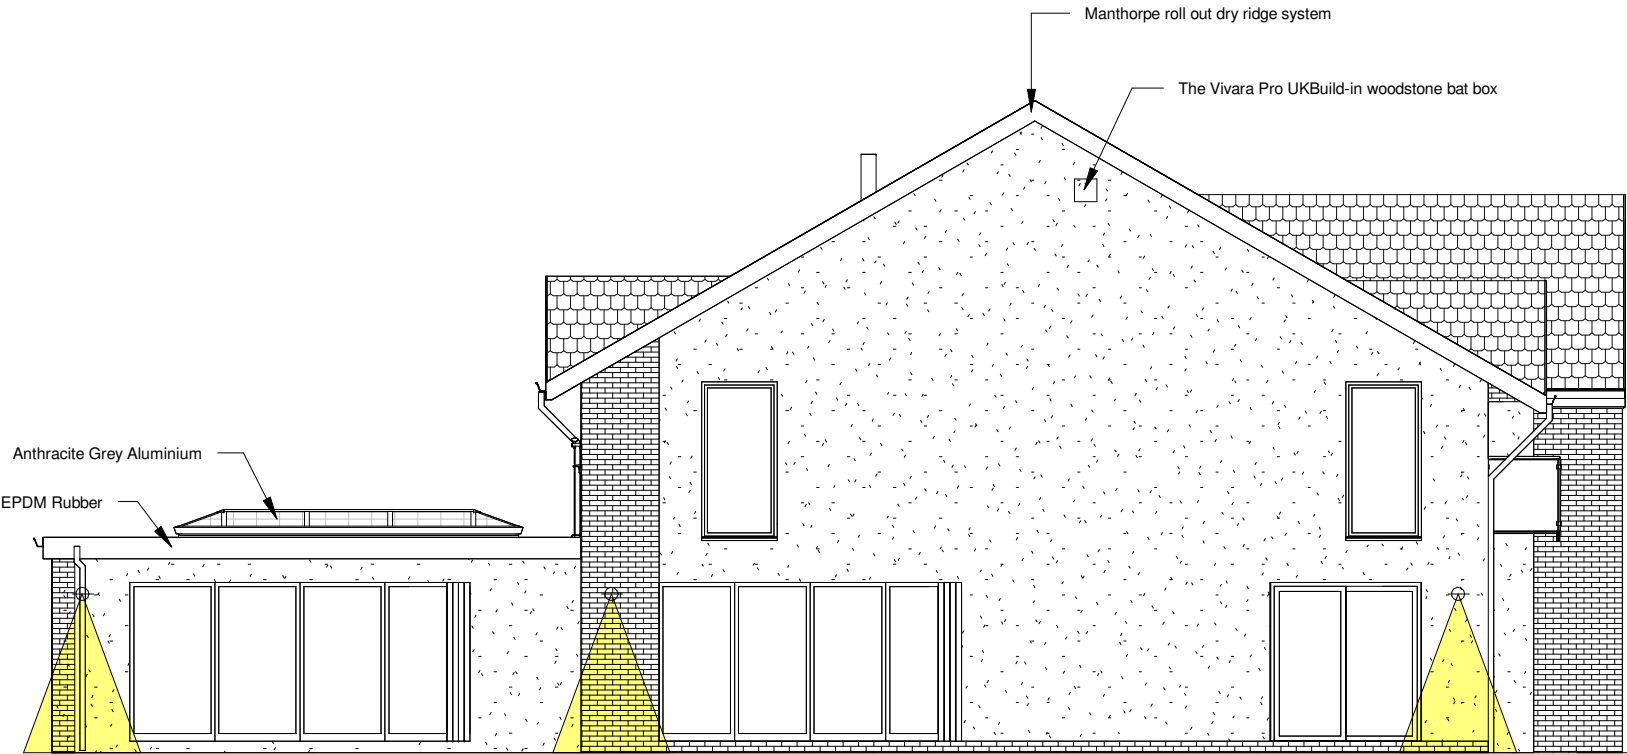

5 Side 2 Elevation Lighting
1 : 100

INDIGO DESIGN (Part of 3dcadwales Ltd) 5 Ashlea Drive, Merthyr Tydfil, CF47 0NY Tele 01685 385746 Mob - 07940913216 Email: philip@3dcadwales.co.uk

This Drawing is Copyright, Dimensions to be checked on site and not scaled from this drawing



PURPOSE OF ISSUE Building Control

DRWAING NUMBER SB-13

PROJECT New Dwelling

SHEET Lighting plans and finished

LAND NEAR SIX BELLS, HEOLGERRIG, MERTHYR TYDFIL

Checked by JH Drawn by PH Scale (@ A2) As indicated

Rev No	Description	Date
A	Issue	4/04/2025