


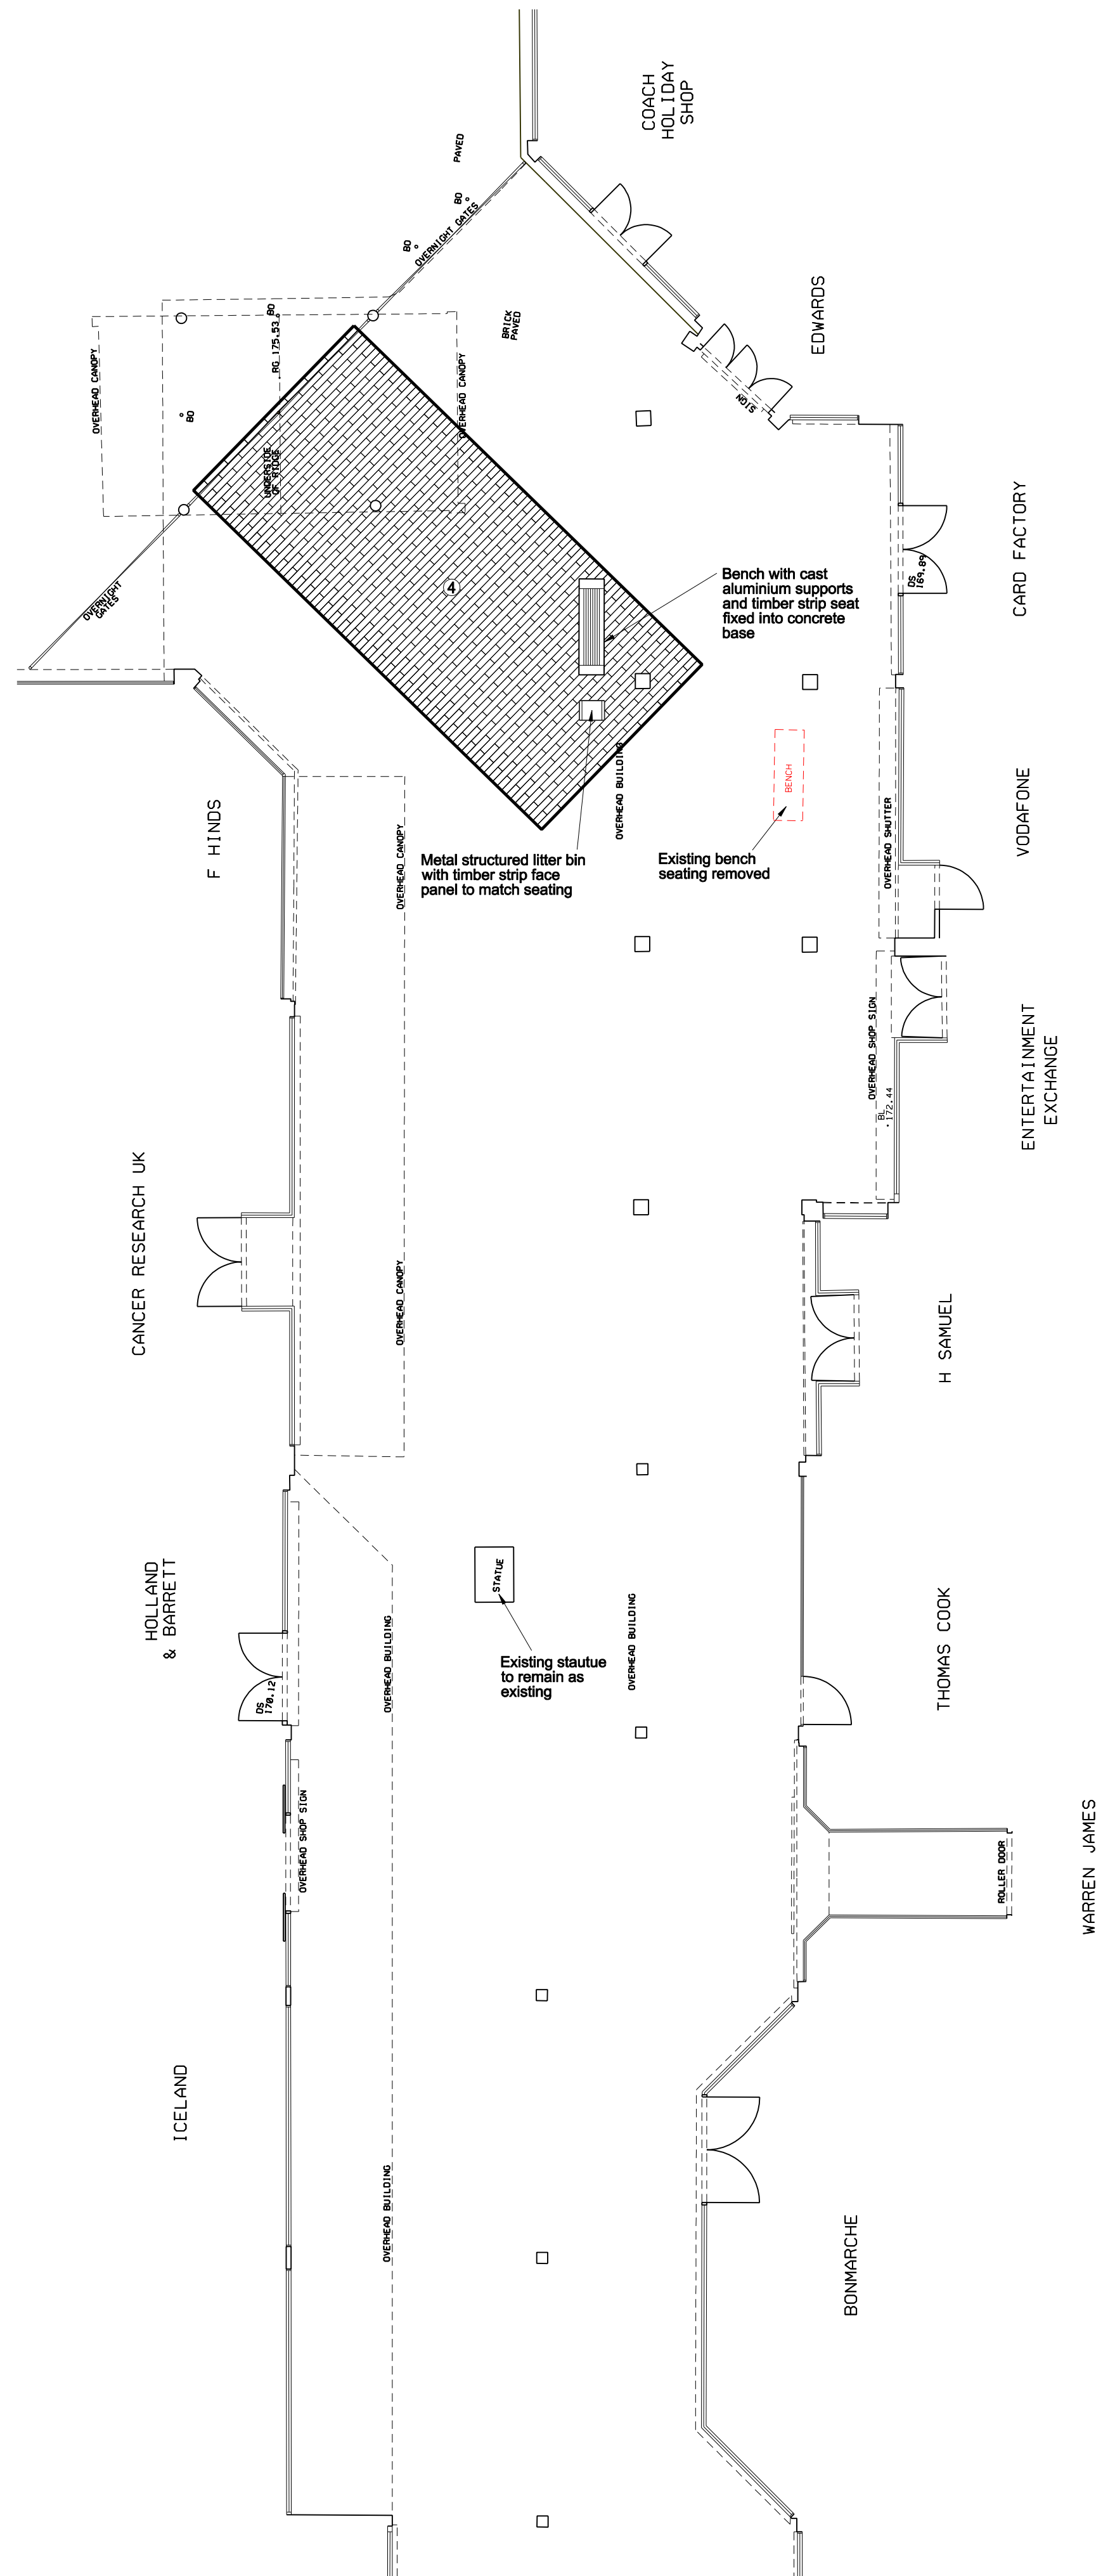

FOR CONTINUATION SEE DRAWING 1122

EAST MALL - PROPOSED GROUND FLOOR

Revisions		
A	Notes amended & paving finishes key added.	17 SEP '19
B	'Contract Documents' Drawing Status added.	18 OCT '19
C	Marshalls natural granite slab paving colour Proteus added in lieu of Tritanial to match the adjacent Bus Station.	16 Jun '20

DIMENSIONS ARE NOT TO BE SCALED FROM THIS DRAWING
THIS DRAWING IS COPYRIGHT

CONSTRUCTION RISK


HI NUMBER



NOTE:
THIS DRAWING HAS BEEN PRODUCED FROM THIRD PARTY
INFORMATION AND IS NOT AN AS BUILT DRAWING.

THIS DRAWING IS ONLY A REPRESENTATION AND THEREFORE
DISCREPANCIES MAY BE PRESENT. ALL DIMENSIONS ARE
APPROXIMATE ONLY.

IT IS RECOMMENDED THAT A DETAILED SURVEY IS
COMMISSIONED PRIOR TO ANY FUTURE DESIGN WORK.

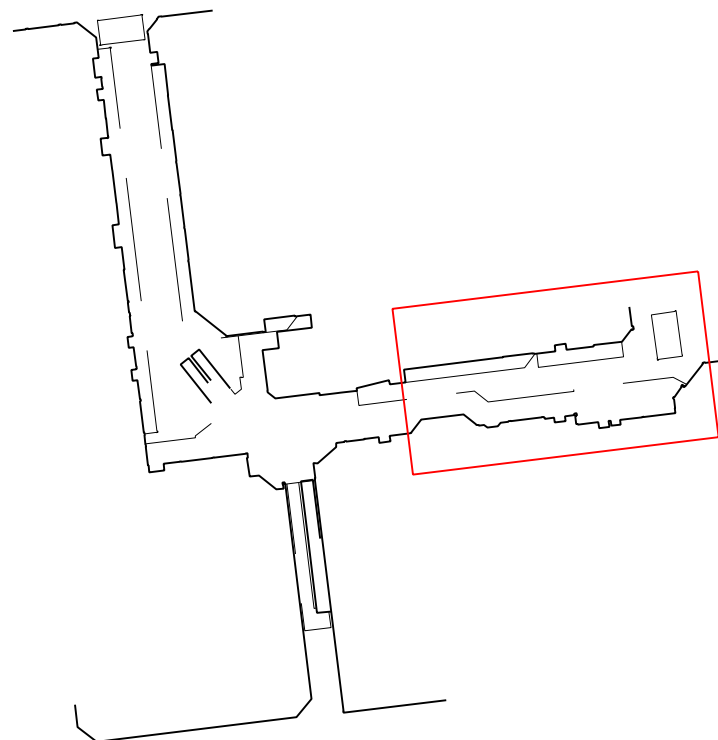

KEY PLAN



FINISHES :-

PAVING -

- ① MARSHALLS - NATURAL GRANITE SETTS
 - COLOUR REF: LARISSA
 - 60mm THICK
 - 150mm GAUGE
 - RANDOM LENGTHS 150 - 300mm

- ② MARSHALLS - NATURAL GRANITE SETTS
 - COLOUR REF: CALLISTO
 - 60mm THICK
 - 150mm GAUGE
 - RANDOM LENGTHS 150 - 300mm

- ③ MARSHALLS - NATURAL GRANITE SLAB PAVING
 - COLOUR REF: PROTEUS
 - 60mm THICK
 - 300mm OR 600mm GAUGE
 - 450mm LENGTH

- ④ MARSHALLS - MODAL
 - COLOURS: LIGHT GRANITE, LIGHT CREAM GRANITE AND MID GREY GRANITE, COLOURS LAID RANDOMLY IN STRETCHER BOND PATTERN
 - LENGTH 600mm
 - WIDTH 200mm

PAVING SPECIFICATION AND PATTERN BASED ON THAT SUBMITTED FOR
CONDITIONAL APPROVAL FOR THE BUS STATION SCHEME, CO-ORDINATION
OF GRAIN AND SETTING OUT BY OTHERS.

pentan
architects

22 Cathedral Road
Cardiff CF11 9LJ
t: 029 2030 9010
info@pentan.co.uk

Project
ST TYDFIL SHOPPING CENTRE
Client
R & M WILLIAMS
Drawing Title

PROPOSED EAST MALL
GROUND & FIRST FLOOR PLANS

NOTES. Do not scale. All dimensions are in millimetres unless stated otherwise

Date
JUL '19
Scale
1:100 @ A1
Drawing No.
3779-A-1126
Rev.
C