


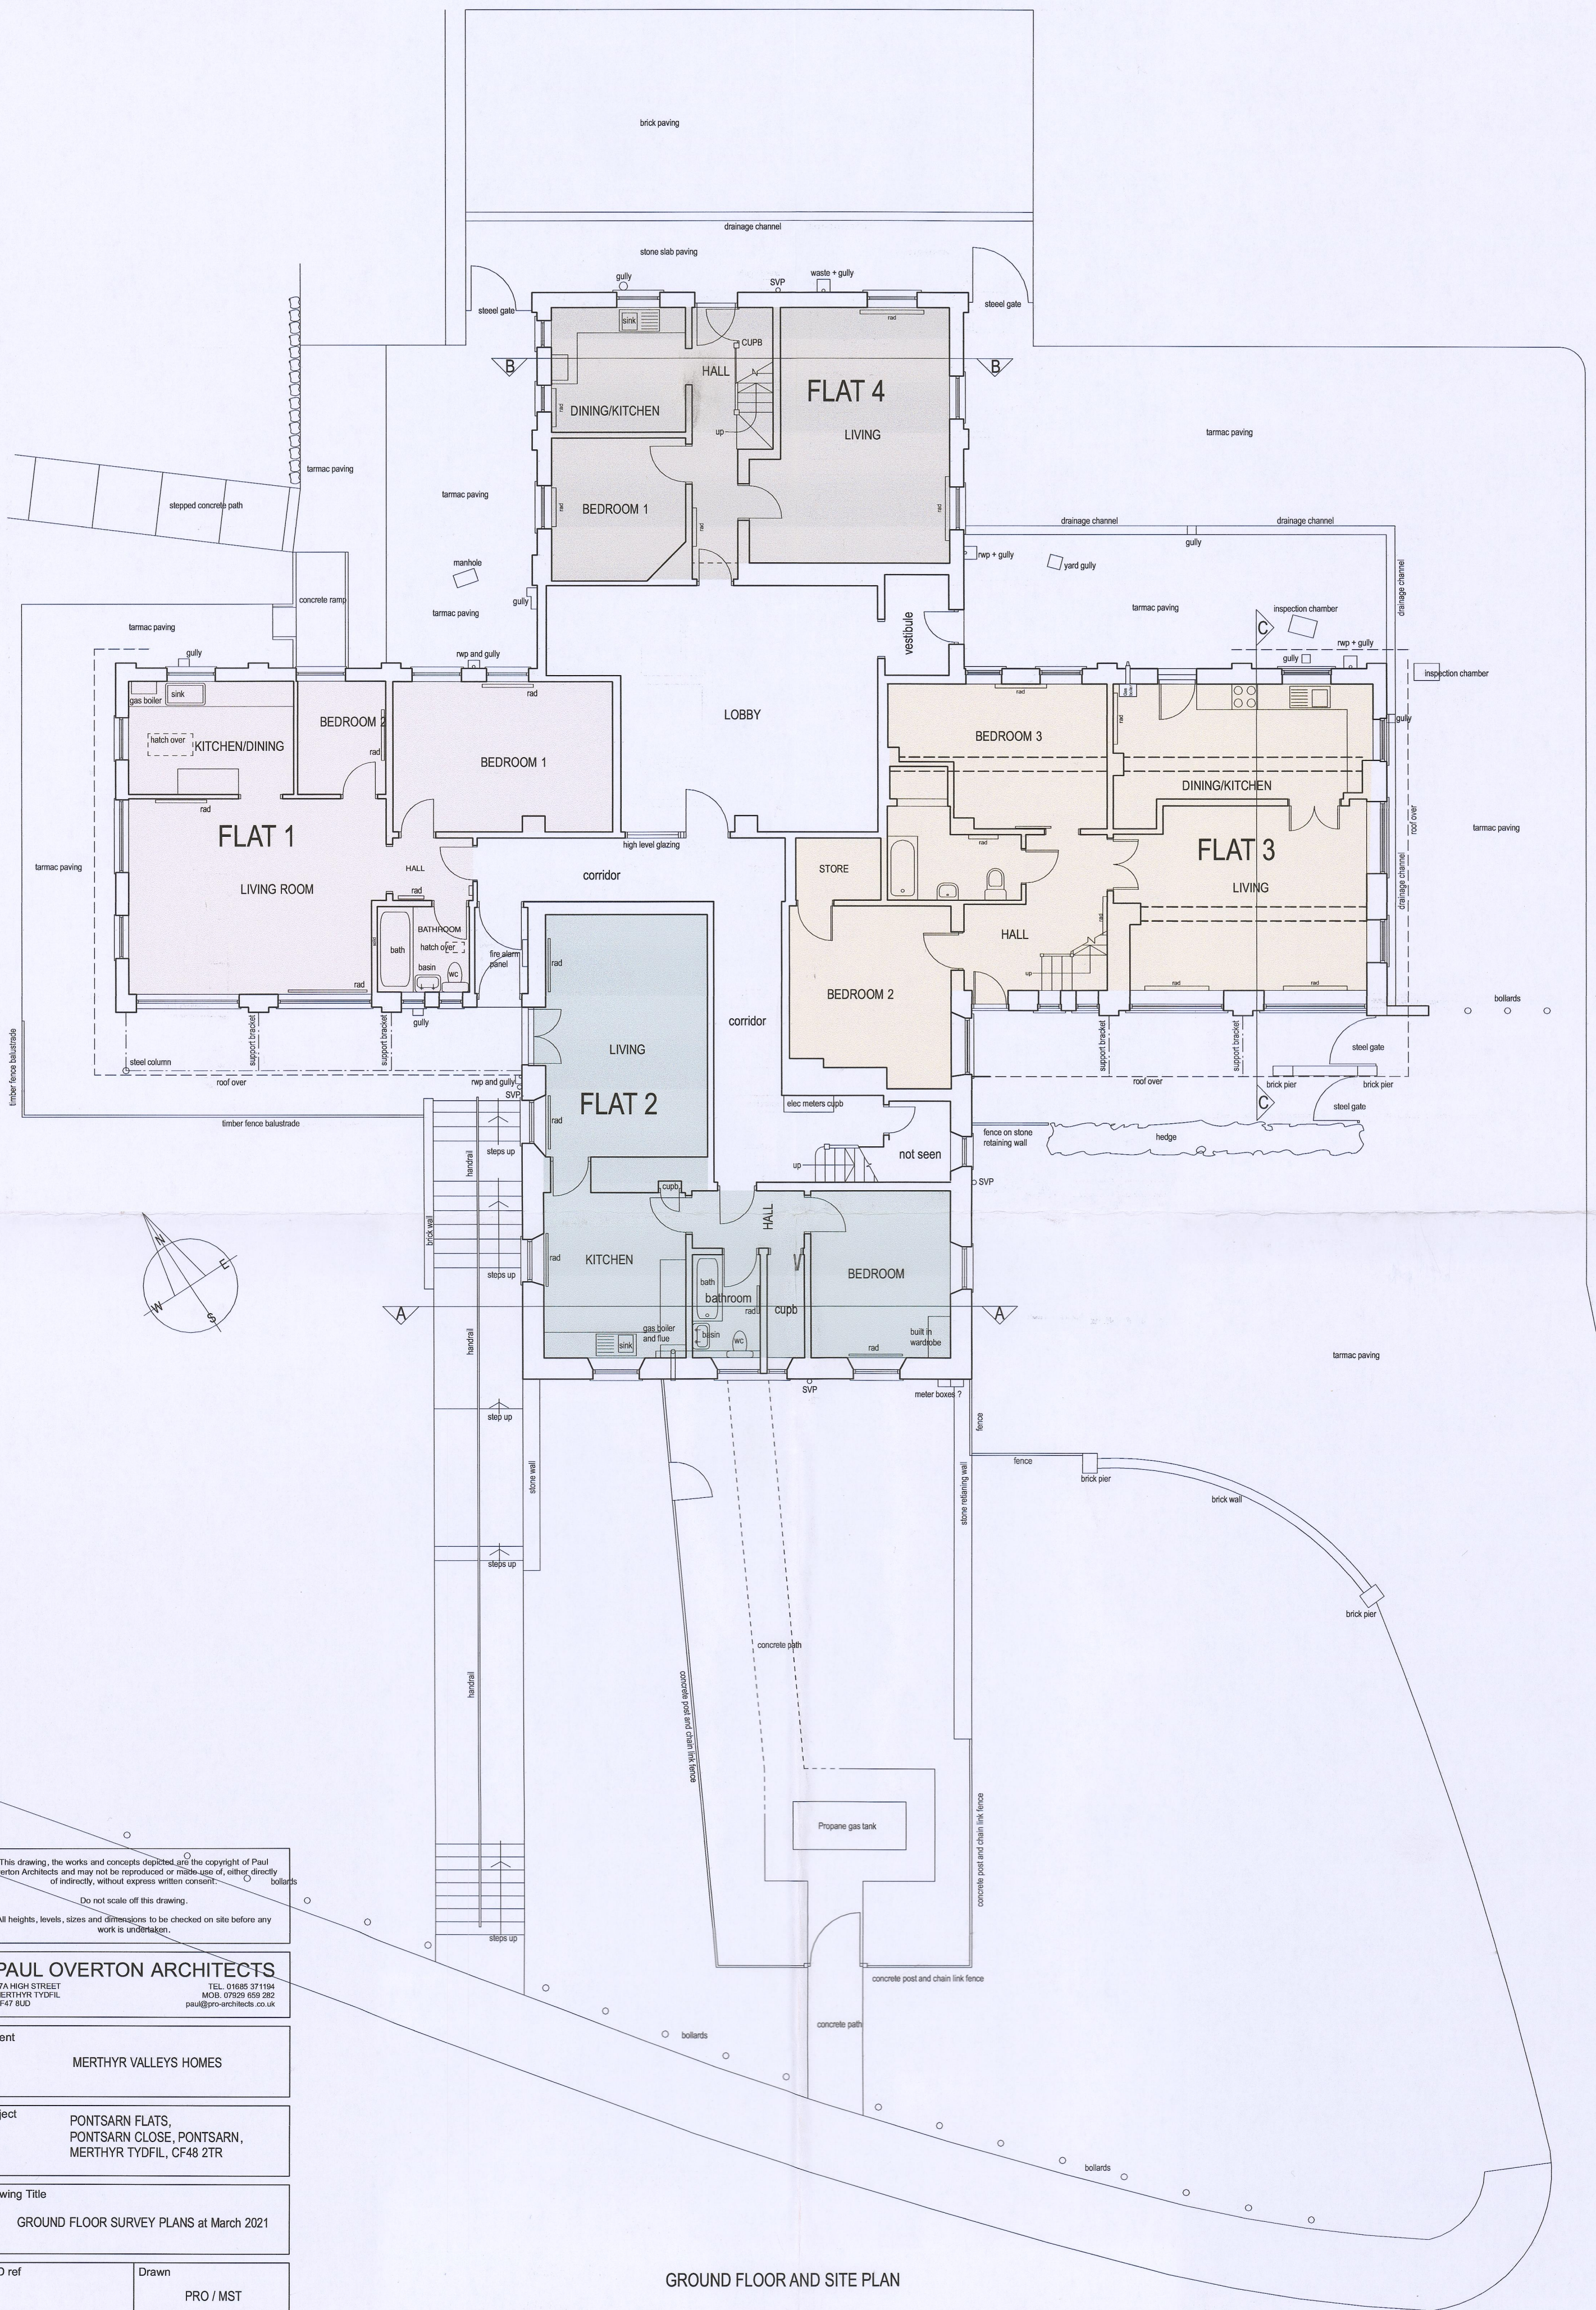

GROUND FLOOR AND SITE PLAN

This drawing, the works and concepts depicted are the copyright of Paul Overton Architects and may not be reproduced or made use of, either directly or indirectly, without express written consent.
Do not scale off this drawing.
All heights, levels, sizes and dimensions to be checked on site before any work is undertaken.

PAUL OVERTON ARCHITECTS
97A HIGH STREET
MERTHYR TYDFIL
CF47 8UD
TEL: 01685 371194
MOB: 07929 659 282
paul@pro-architects.co.uk

Client
MERTHYR VALLEYS HOMES

Project
**PONTSARN FLATS,
PONTSARN CLOSE, PONTSARN,
MERTHYR TYDFIL, CF48 2TR**

Drawing Title
GROUND FLOOR SURVEY PLANS at March 2021

CAD ref
Drawn
PRO / MST

Date
March 2021
Scale
1:100 @ A2

Project No.
9064
Drawing No.
01
Revision
-