



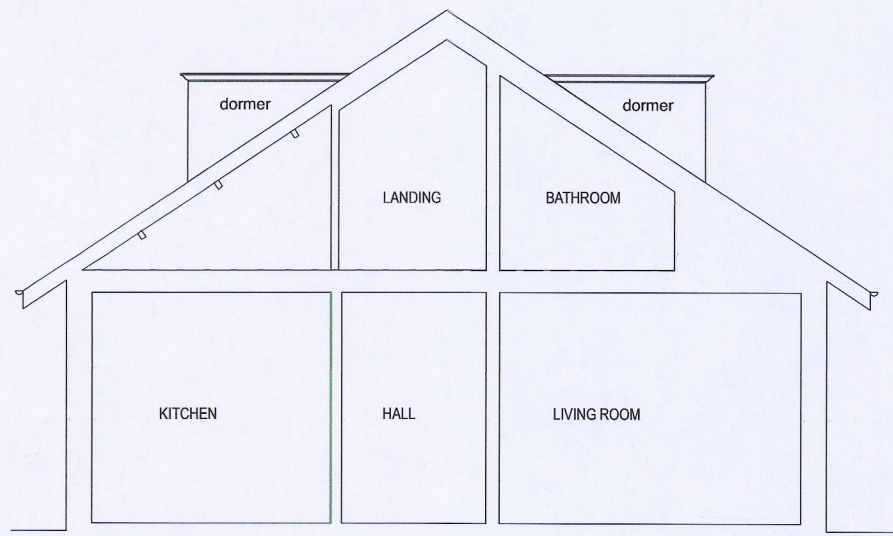


SECTION B - B
THROUGH FLAT 4

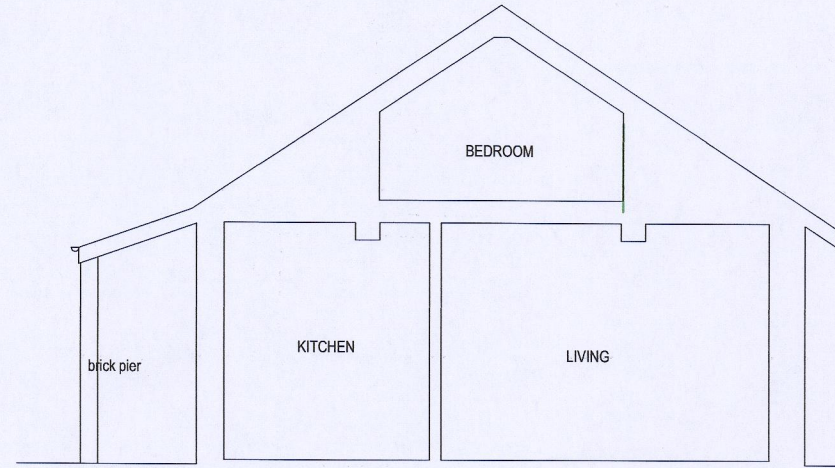


SECTION C - C
THROUGH FLAT 3



FIRST FLOOR PLAN

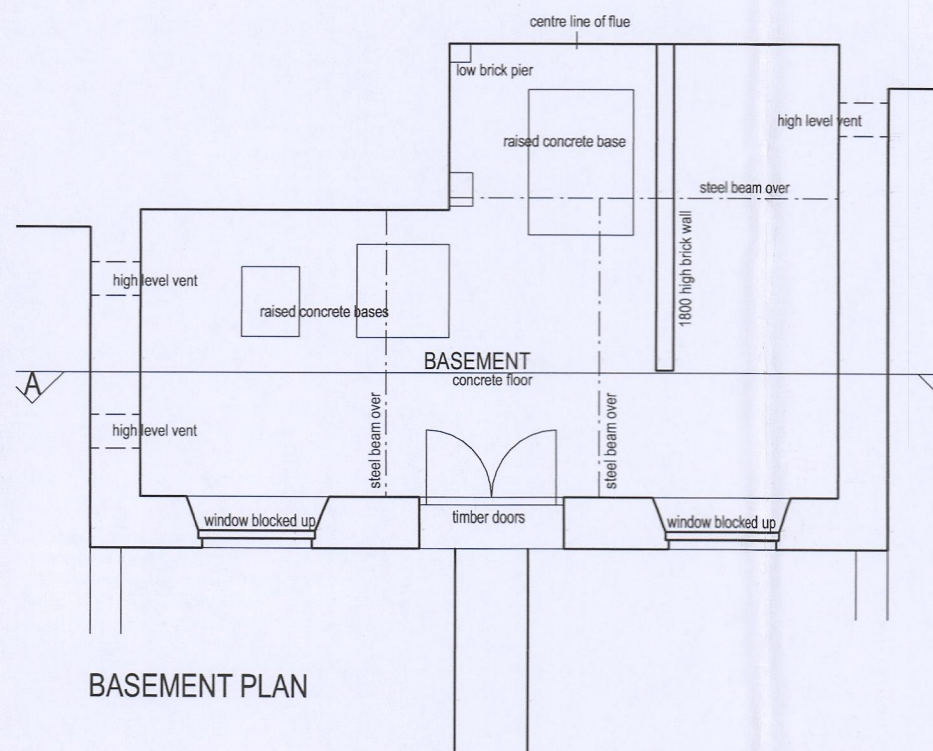

BASEMENT PLAN

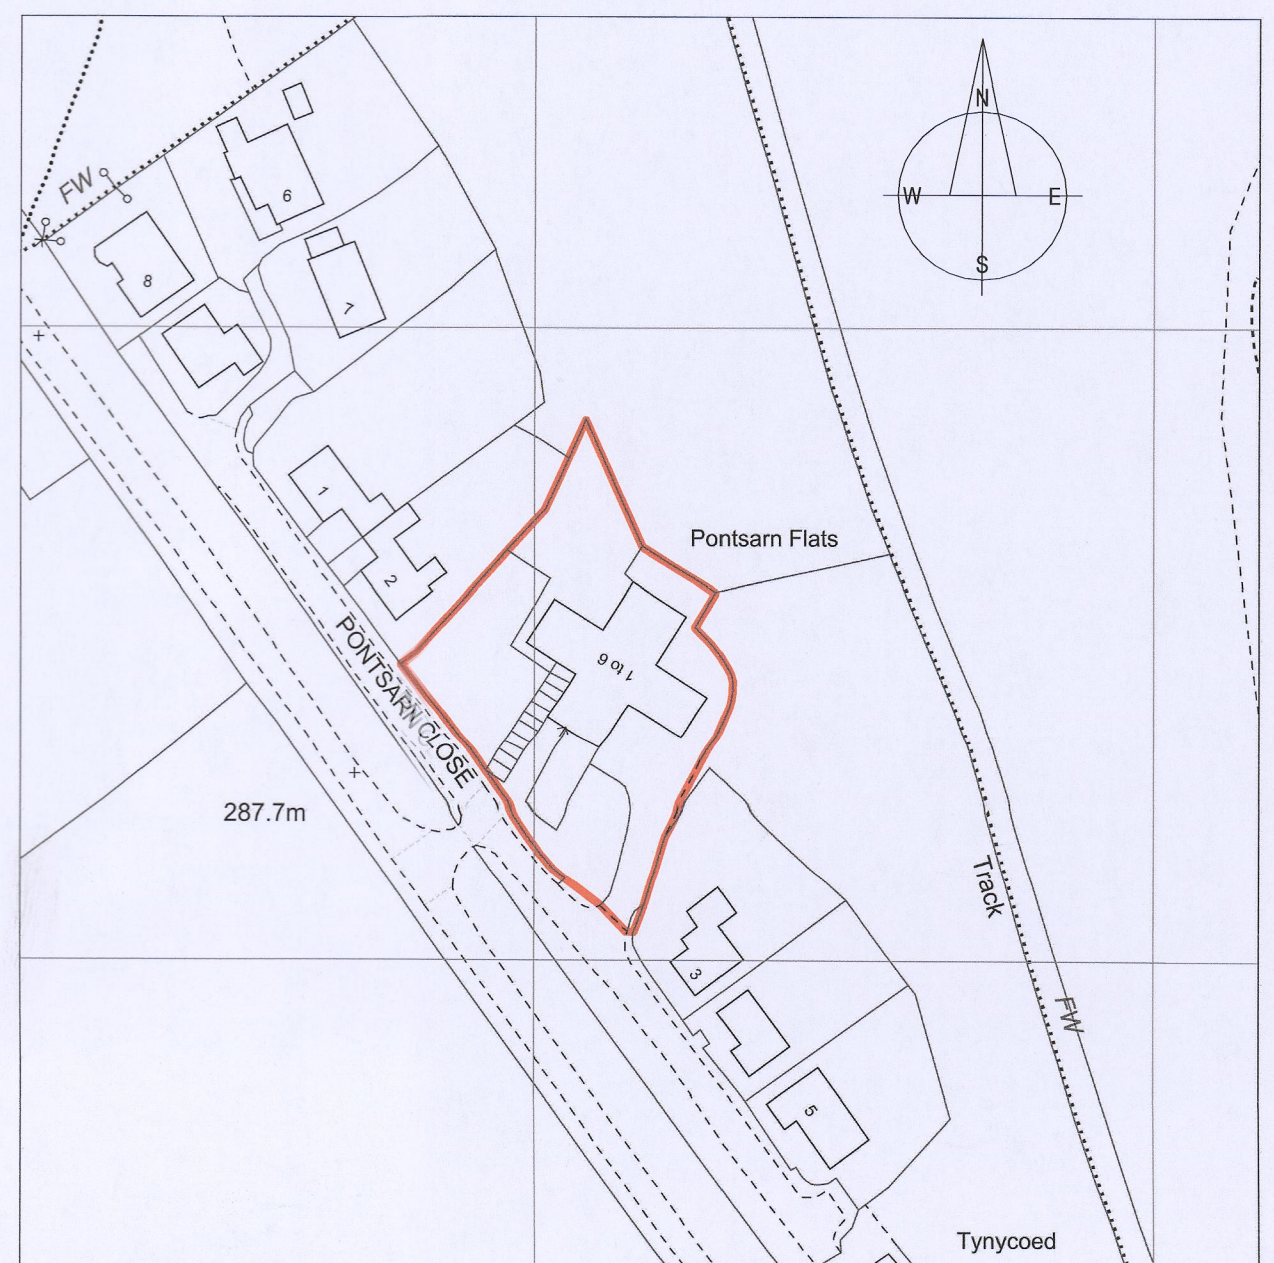

LOCATION PLAN (scale 1:1250)

This drawing, the works and concepts depicted are the copyright of Paul Overton Architects and may not be reproduced or made use of, either directly or indirectly, without express written consent. Do not scale off this drawing. All heights, levels, sizes and dimensions to be checked on site before any work is undertaken.		
PAUL OVERTON ARCHITECTS 97A HIGH STREET TEL: 01685 371194 MERTHYR TYDFIL MOB: 07929 659 282 CF47 8UD paul@pro-architects.co.uk		
Client MERTHYR VALLEYS HOMES		
Project PONTSARN FLATS, PONTSARN CLOSE, PONTSARN, MERTHYR TYDFIL, CF48 2TR		
Drawing Title FIRST FLOOR AND BASEMENT SURVEY PLANS at March 2021		
CAD ref	Drawn PRO / MST	
Date March 2021	Scale 1:100 @ A2	
Project No. 9064	Drawing No. 02	Revision -