


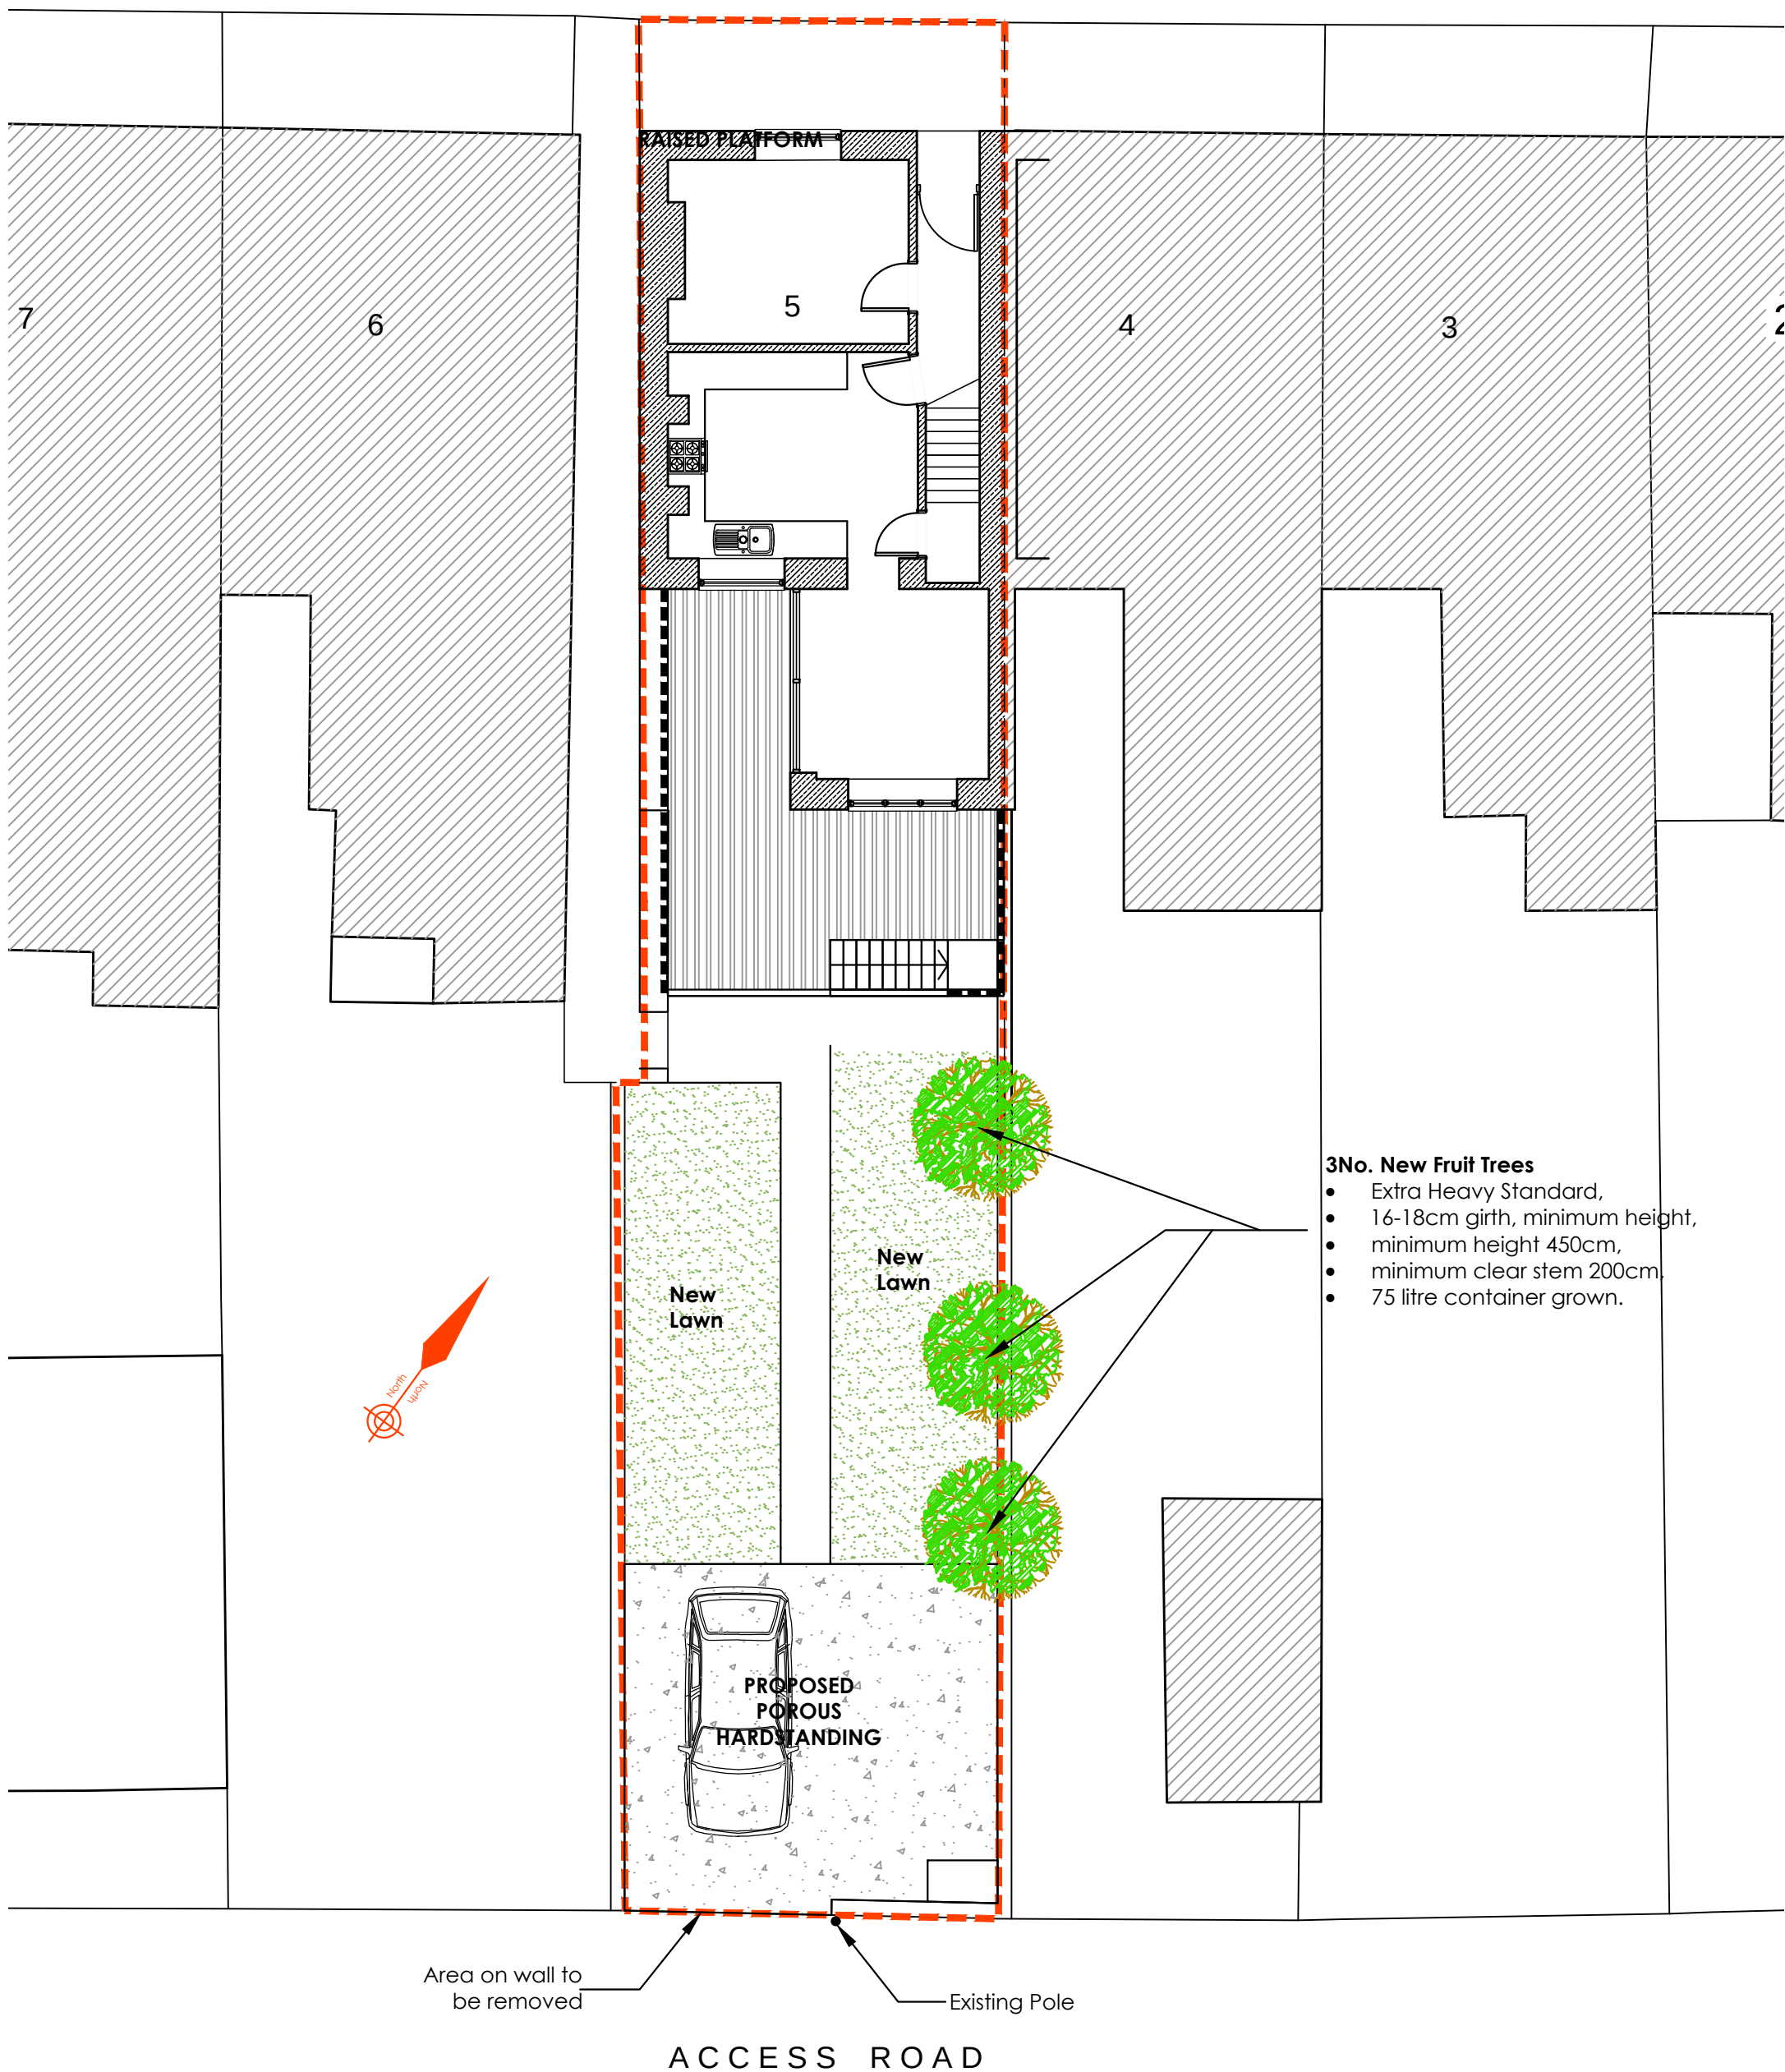

- 3No. New Fruit Trees**
- Extra Heavy Standard,
 - 16-18cm girth, minimum height,
 - minimum height 450cm,
 - minimum clear stem 200cm,
 - 75 litre container grown.

 **Creation Design**
Creation Design - Wales
Tel: 01495 616277 / 07508890294
www.creationdesign-wales.com
E-mail: info@creationdesign-wales.com

PROPOSED REAR BALCONY
5 EDWARDSVILLE
TREHARRIS
CF46 5NR

PROPOSED SITE PLAN

DATE: July 2024	DRAWN BY: P.P.	
SCALE(S): 1:100 @ A3	DRAWING NO: 24-083/P/08	REV: A