



NO.	NOTES
1	All dimensions in millimetres unless otherwise stated.
2	Do not scale off drawing. All dimensions to be checked on site by contractor.
3	Drawings to be used for purposes of Planning Application only.
4	These are not Construction Drawings.
5	The contractor is to set out, check and co-ordinate all dimensions on site during the course of works.

Proposed Materials

Walls - to be buff multi-brick to match existing
Roof - to be tiled to match existing
RWP's - to be white UPVC to match existing



REVISIONS:

SHEET TITLE:

Proposed Elevations

PROJECT DESCRIPTION:

PROJECT:
SITE: 17 Quarry Row, Merthyr CF47 8PS
CLIENT: Miss Komalpreet Kaur



DATE:

April 2024

SCALE:


1 :100

SHEET:

A-3




PROPOSED FRONT ELEVATION

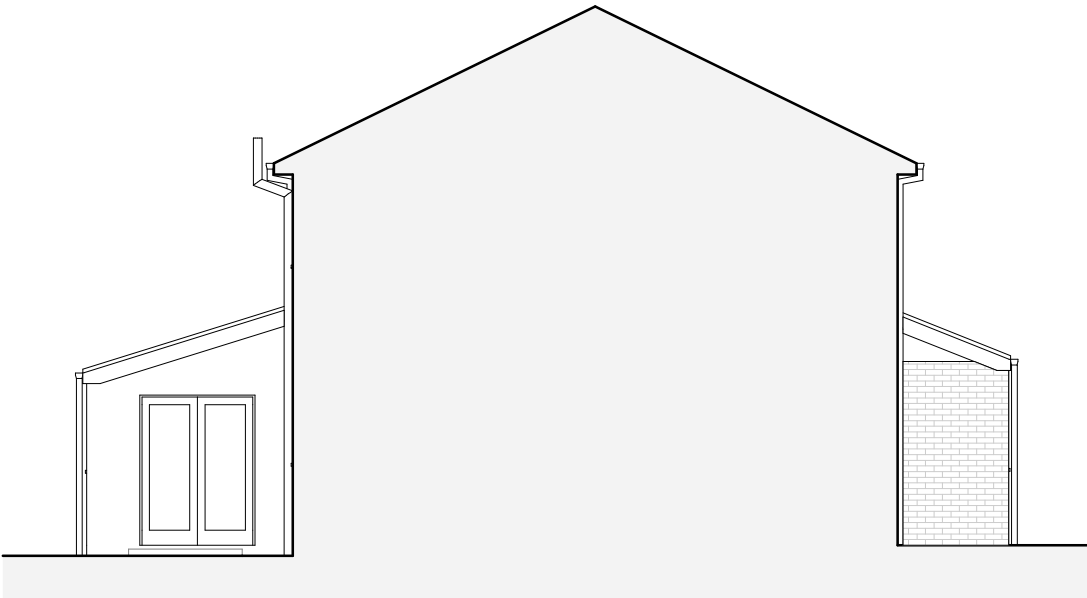

PROPOSED SIDE ELEVATION



PROPOSED REAR ELEVATION

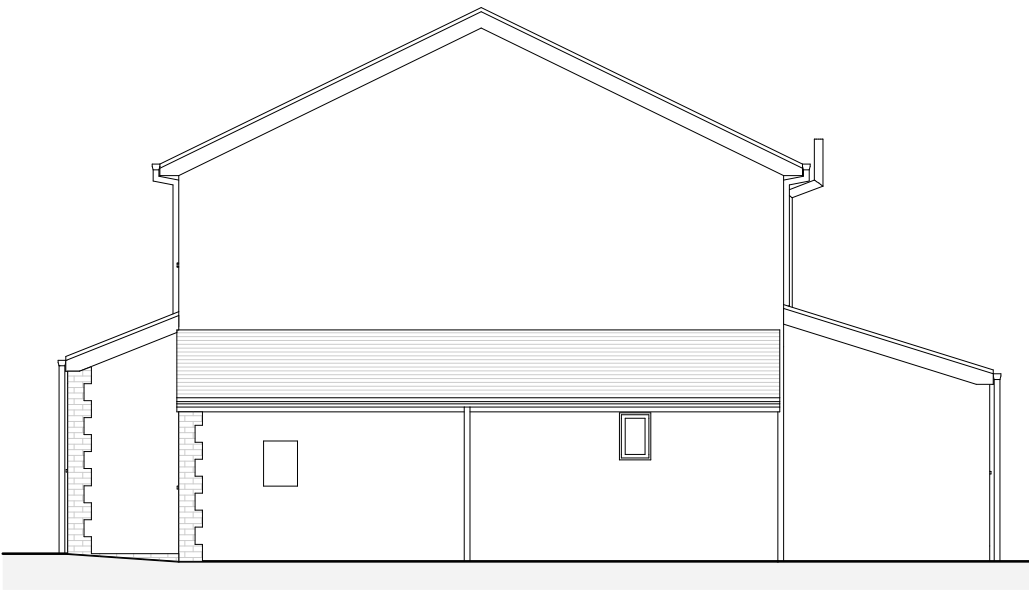

PROPOSED SIDE ELEVATION



SCALE 1:100