

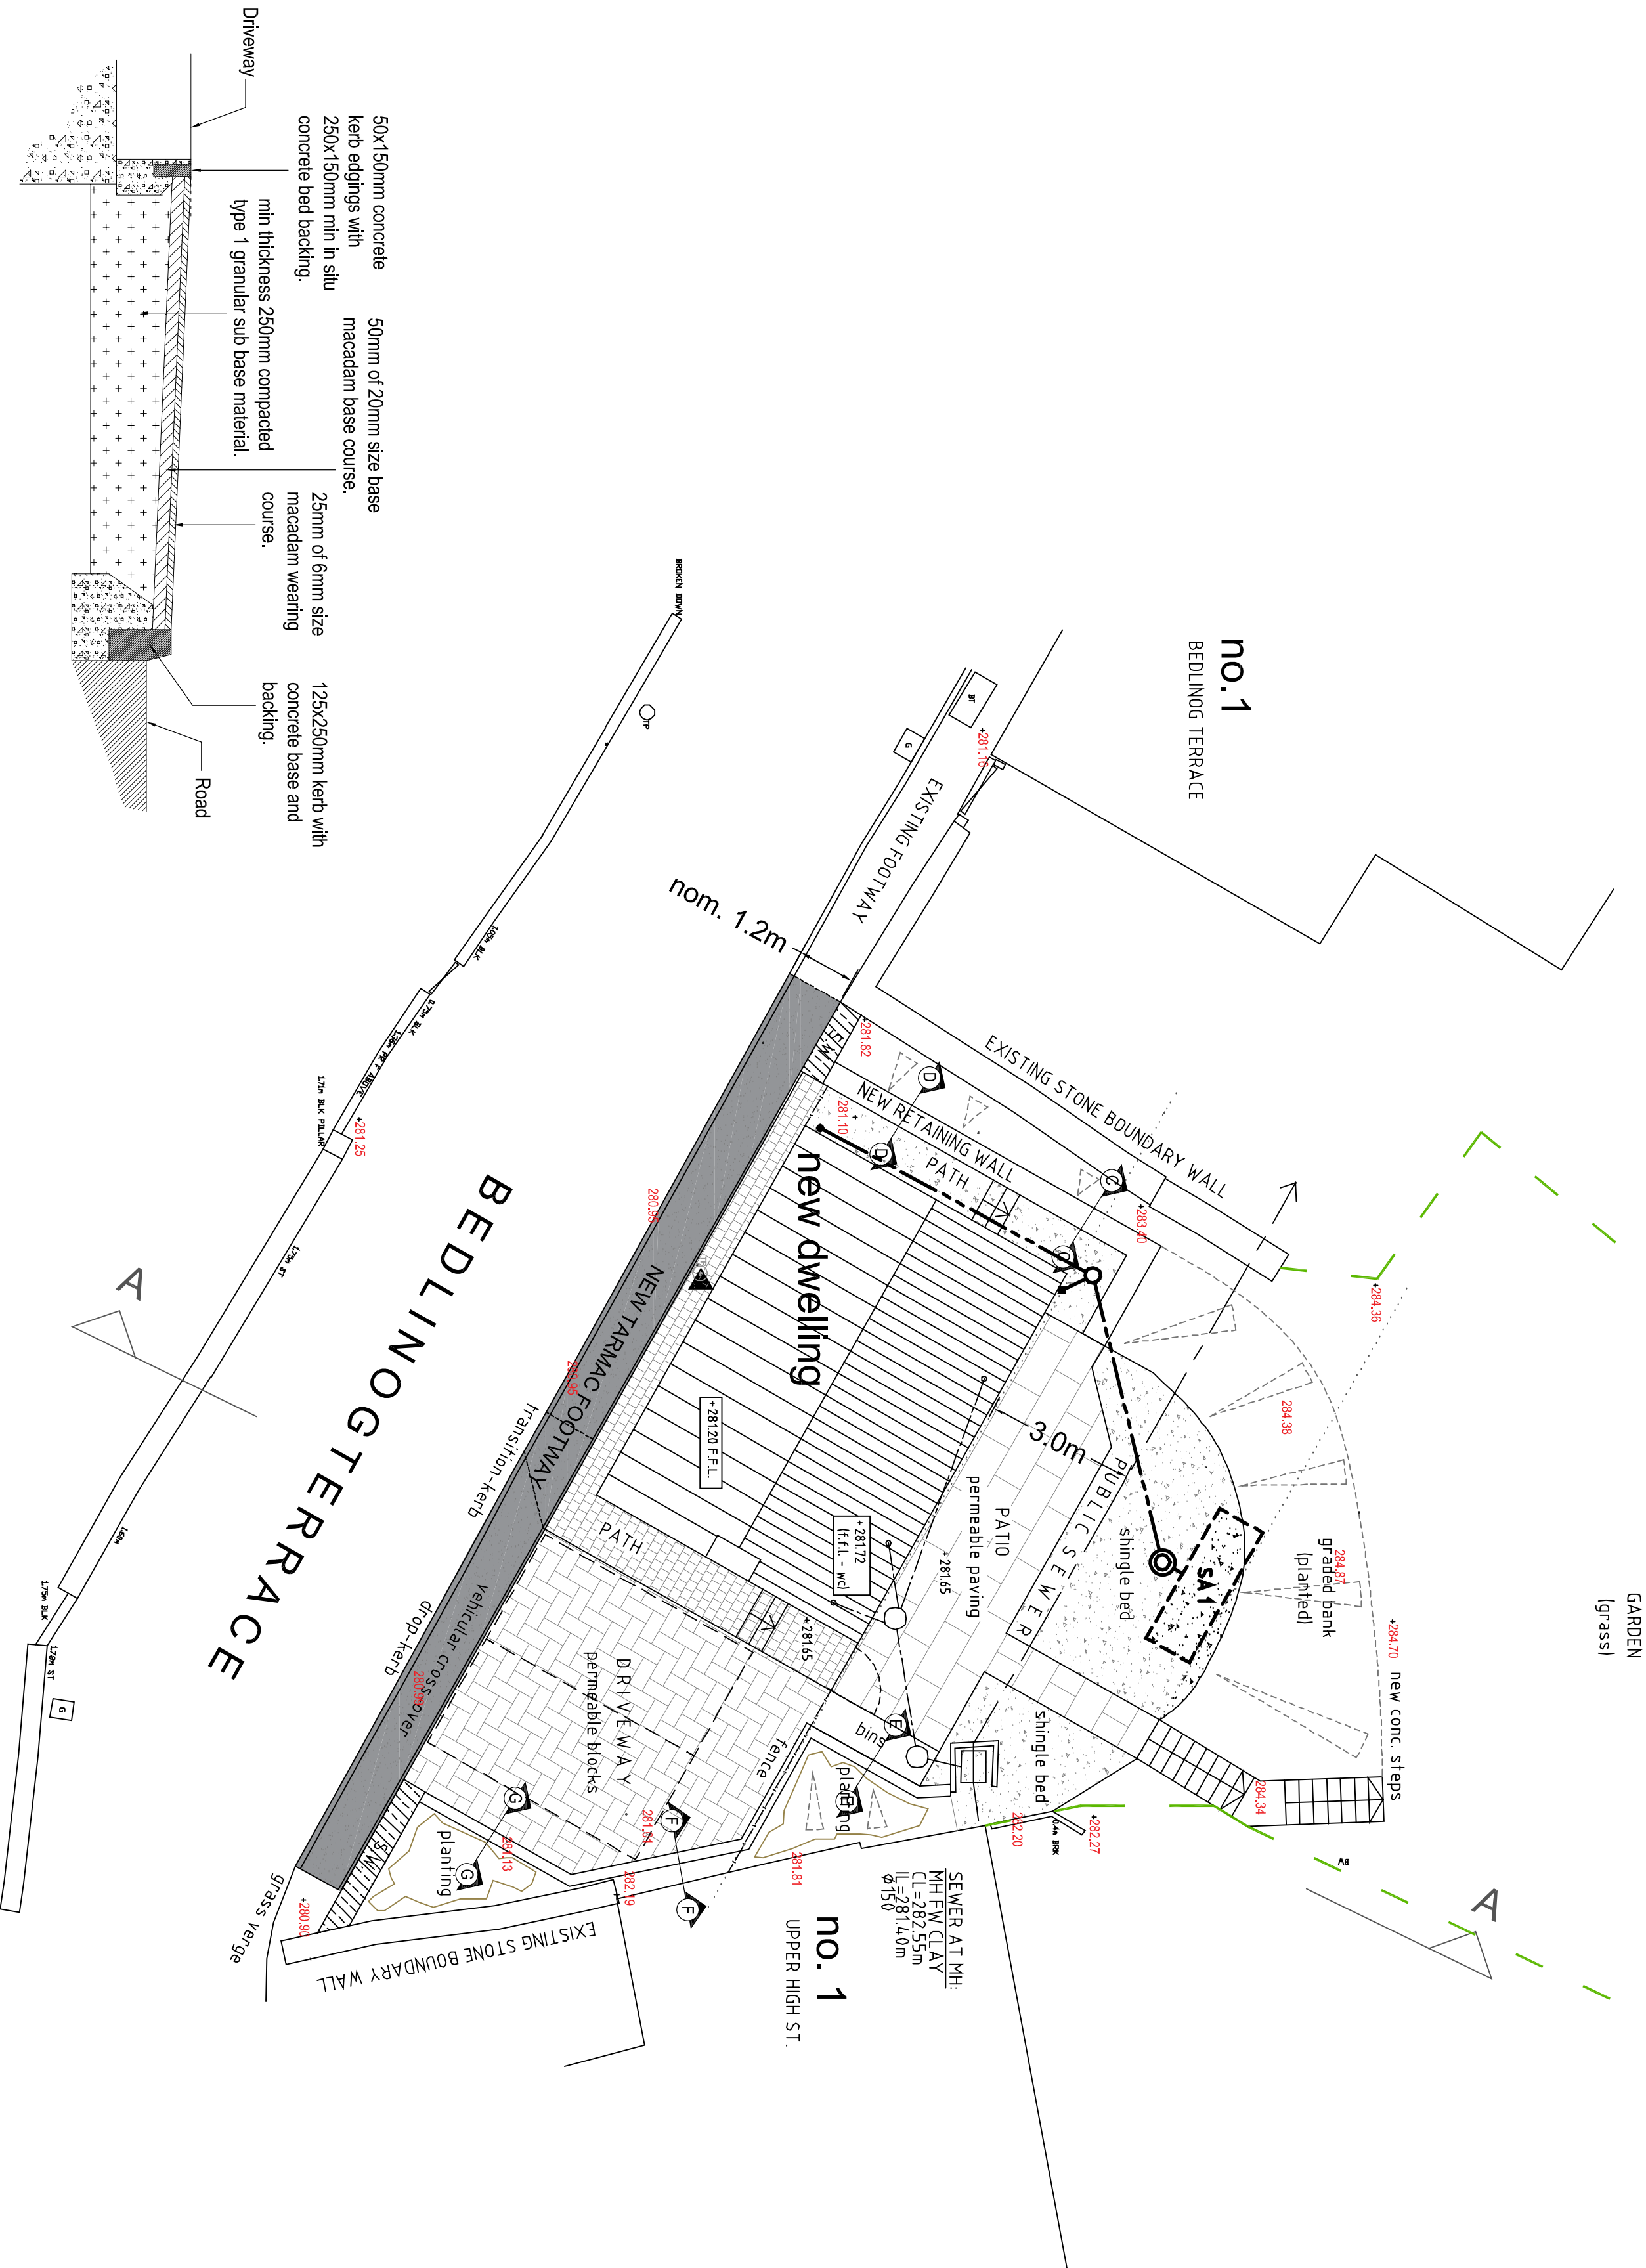
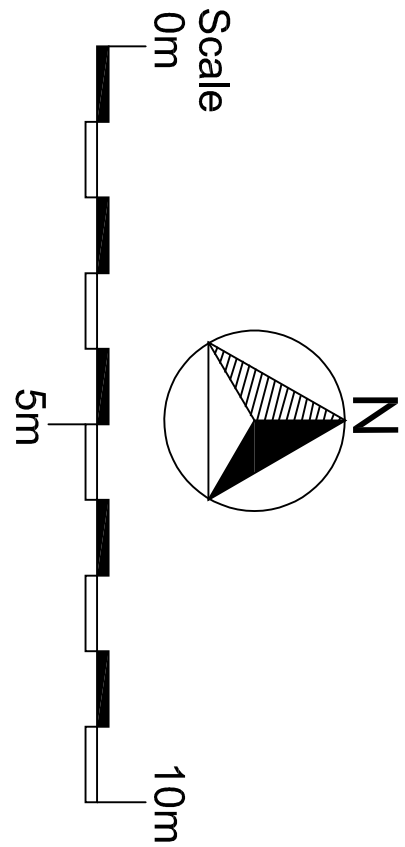
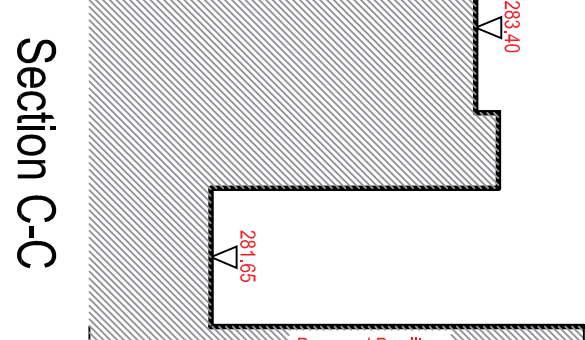
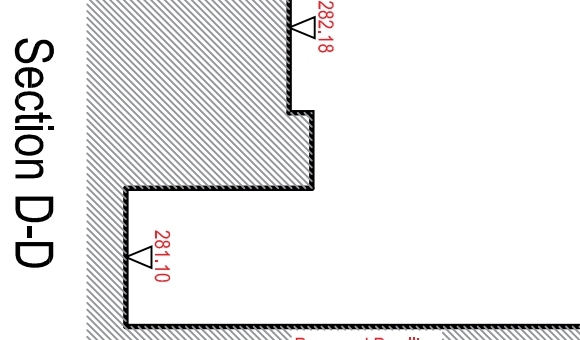
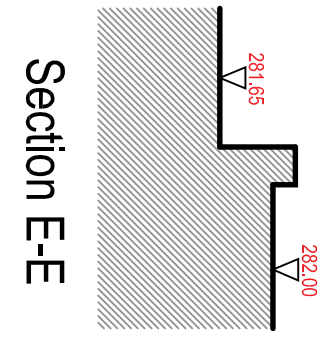


SITE PLAN AS PROPOSED:

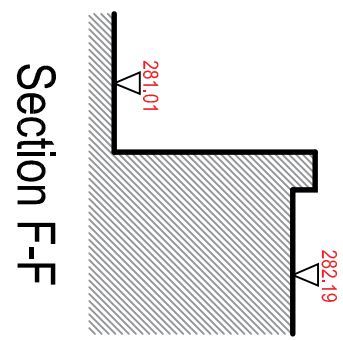

Typical Section Through Pavement 1:20

 

KEY TO SYMBOLS & HATCHING:

- 1800mm Timber Close Board Fence
- Foul drainage pipe: 110mm diameter.
- Foul inspection chamber
- Surface Water drainage pipe: 110mm diameter.
- Surface Water inspection chamber
- Surface water soakaway, with reference number
- Proposed spot level
- Existing spot level

Permeable Concrete Block Pavers (Driveway):
Designed & laid to SUDS specification for direct infiltration to ground. Laid at max. 1:20 gradient. Paving system to be designed by specialist manufacturer or engineer to suit site conditions. Laid strictly in accordance with manufacturer/engineers specification. Type: Aquasett Permeable Block Paving by Fompave (Forretn) Ltd. Colour: Charcoal.

Permeable Concrete Block Setts (Front Path):
Designed & laid to SUDS specification for direct infiltration to ground. Laid at max. 1:20 gradient. Paving system to be designed by specialist manufacturer or engineer to suit site conditions. Laid strictly in accordance with manufacturer/engineers specification. Type: Aquasett Permeable Block Paving by Fompave (Forretn) Ltd. Colour: Red Brindle.

Permeable Concrete Paving (Patio):
Designed & laid to SUDS specification for direct infiltration to ground. Laid at max. 1:20 gradient. Paving system to be designed by specialist manufacturer or engineer to suit site conditions. Laid strictly in accordance with manufacturer/engineers specification. Type: Aquasett Permeable Paving by Fompave (Forretn) Ltd. Colour: Red Brindle.

Natural Stone Chippings (Side Path & Shingle Beds):
Natural stone chippings, laid on permeable landscaping/paving membrane, on min. 150mm deep clean granular sub-base (20-40mm limestone chippings or equivalent). Type: Natural Slate Chippings. Colour: Blue.

Tarmacadam (New Footway):
New footway to be constructed to local Highways Authority standards, with tarmacadam surface and p.c.c. kerbs, on suitable sub-base. Tarmac colour: Black. Exact details of footway construction, vehicular crossing and verge to be formally agreed with local Highways Authority prior to commencement of highways works.

Planting
Planting bed for non-strategic planting. Min. 150mm thick top-soil laid over suitable clean sub-soil (from site).
New Stone-faced Boundary Wall (to street frontage):
Constructed using cornc. blocks with render finish to rear stone (shaded from site as far as possible). Laid to dry-stone pattern, to match the existing adjacent boundary walls. Nom. 1.0 - 1.5m high, to suit existing adjacent wall heights.

Apex Architecture

Oak House, Gloucestershire, GL16 6ST
9, Nine Street Place, Julian Road, Bath BA1 2RS
01262 828585
01262 828585
Weymouth Business Park, Weymouth, NP23 3SR
01600 800101

Client: Ben Piclor

Project: Land adj. to 1 Bedling Terrace, Bedling
Wierthy 1ydl

Title: Site Plan to show boundary treatment

Job No.	Drawing No.	Revision
AA471bt	201	B
Scale	Issue	Date
1:100 @ A1	PLANNING	DEC 2019

www.apexarchitecture.com enquire@apexarchitecture.com

All dimensions to be checked on site by contractor prior to preparation of shop drawings and commencement of work on site.
Do not scale from this drawing.
This drawing and the copyright and patents herein are the property of Apex Architecture and may not be used or reproduced without consent.
This drawing is to be read in conjunction with all relevant consultant's drawings/documents and any discrepancies or variations are to be noted by Apex Architecture before the affected work commences.