

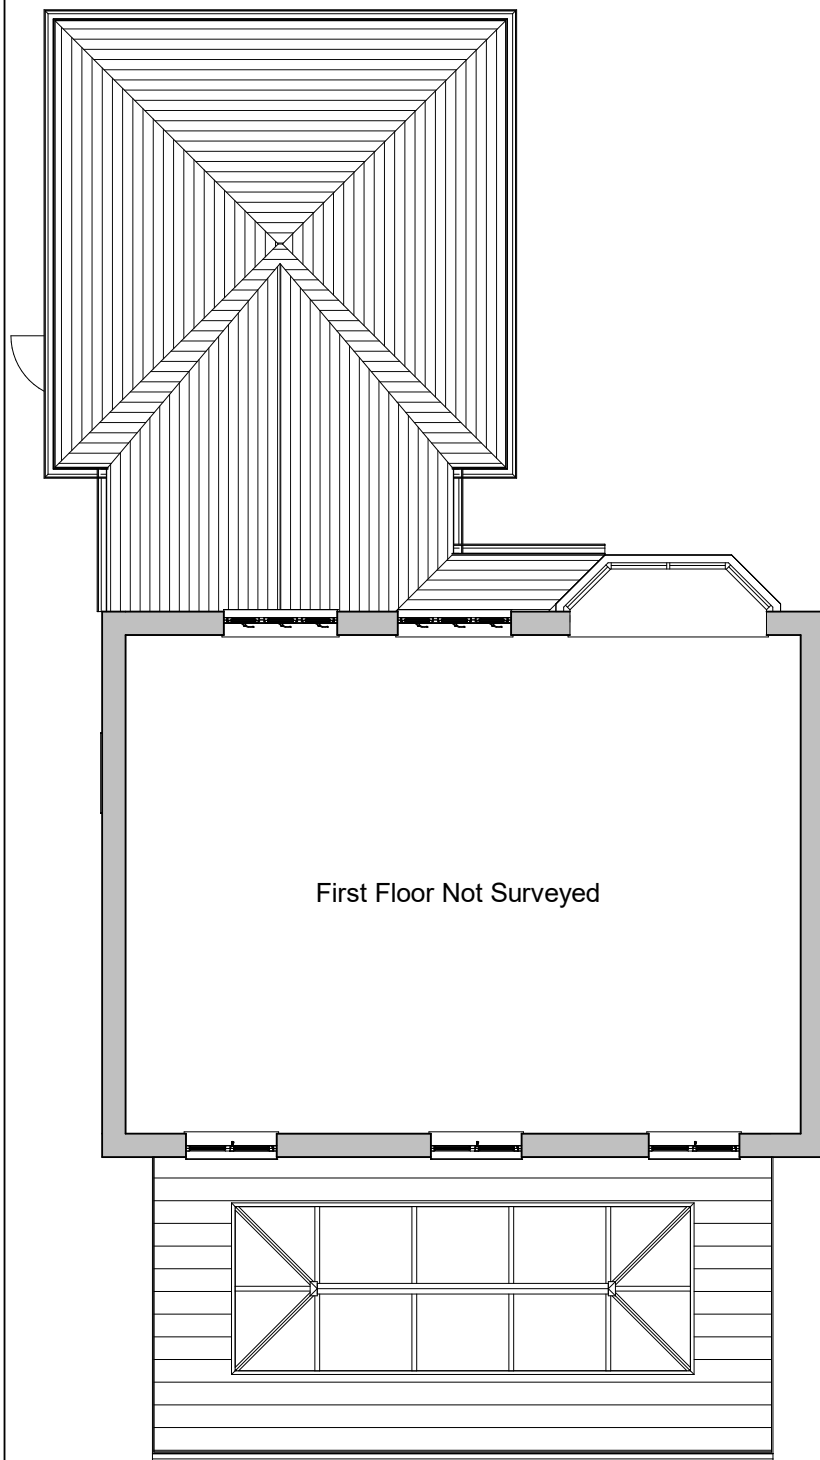


 


First Floor Not Surveyed

Proposed First Floor

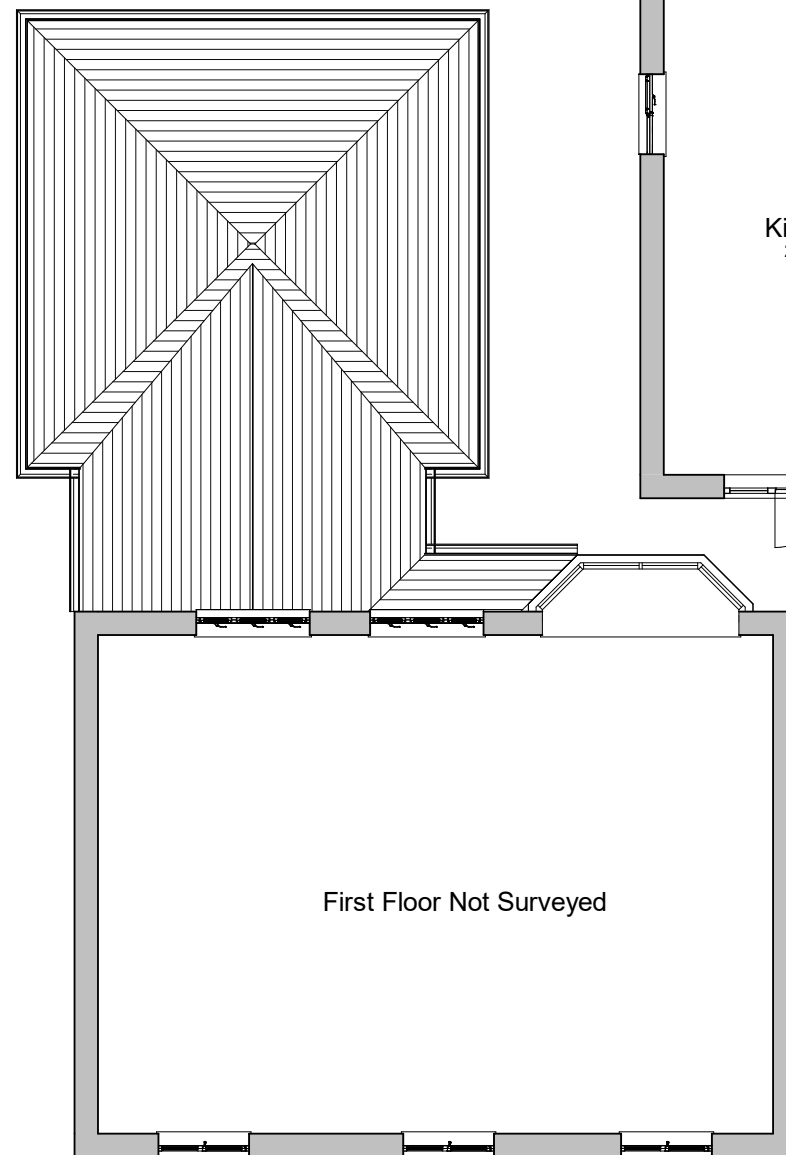


First Floor Not Surveyed


Existing First Floor

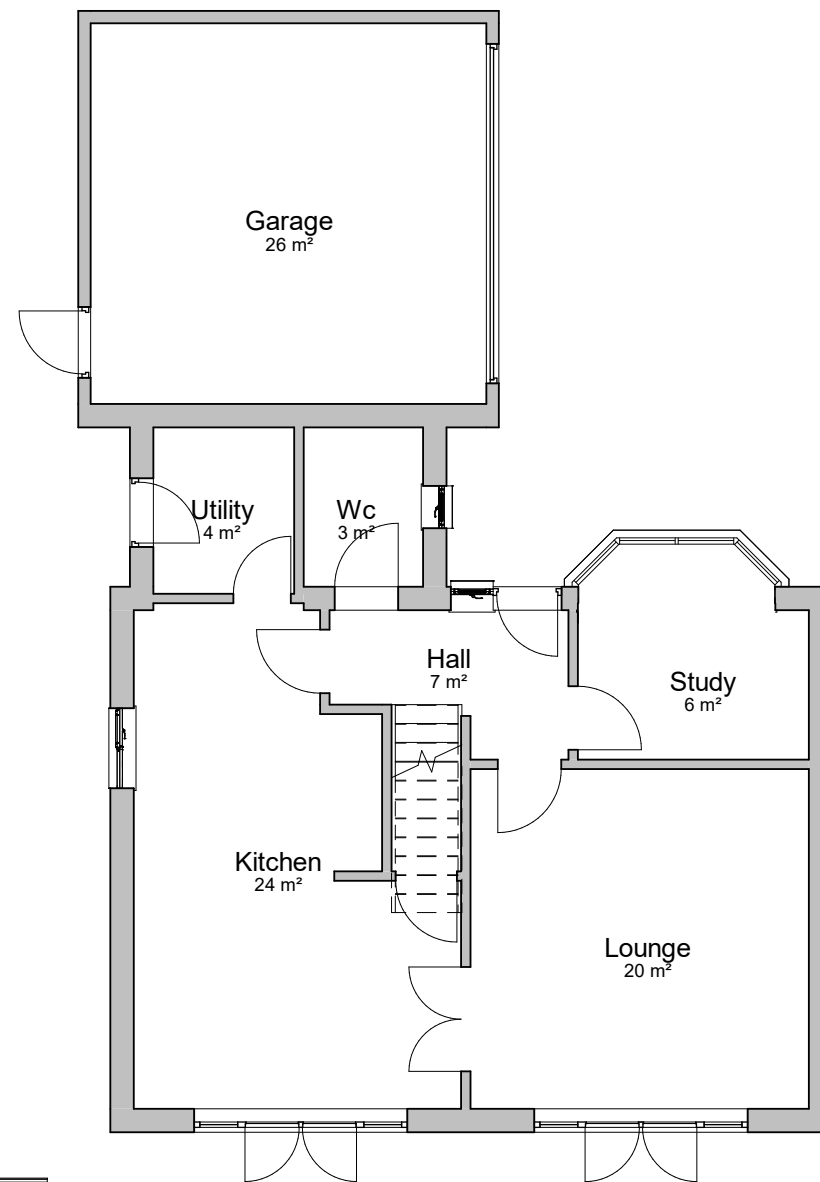

Existing Ground Floor

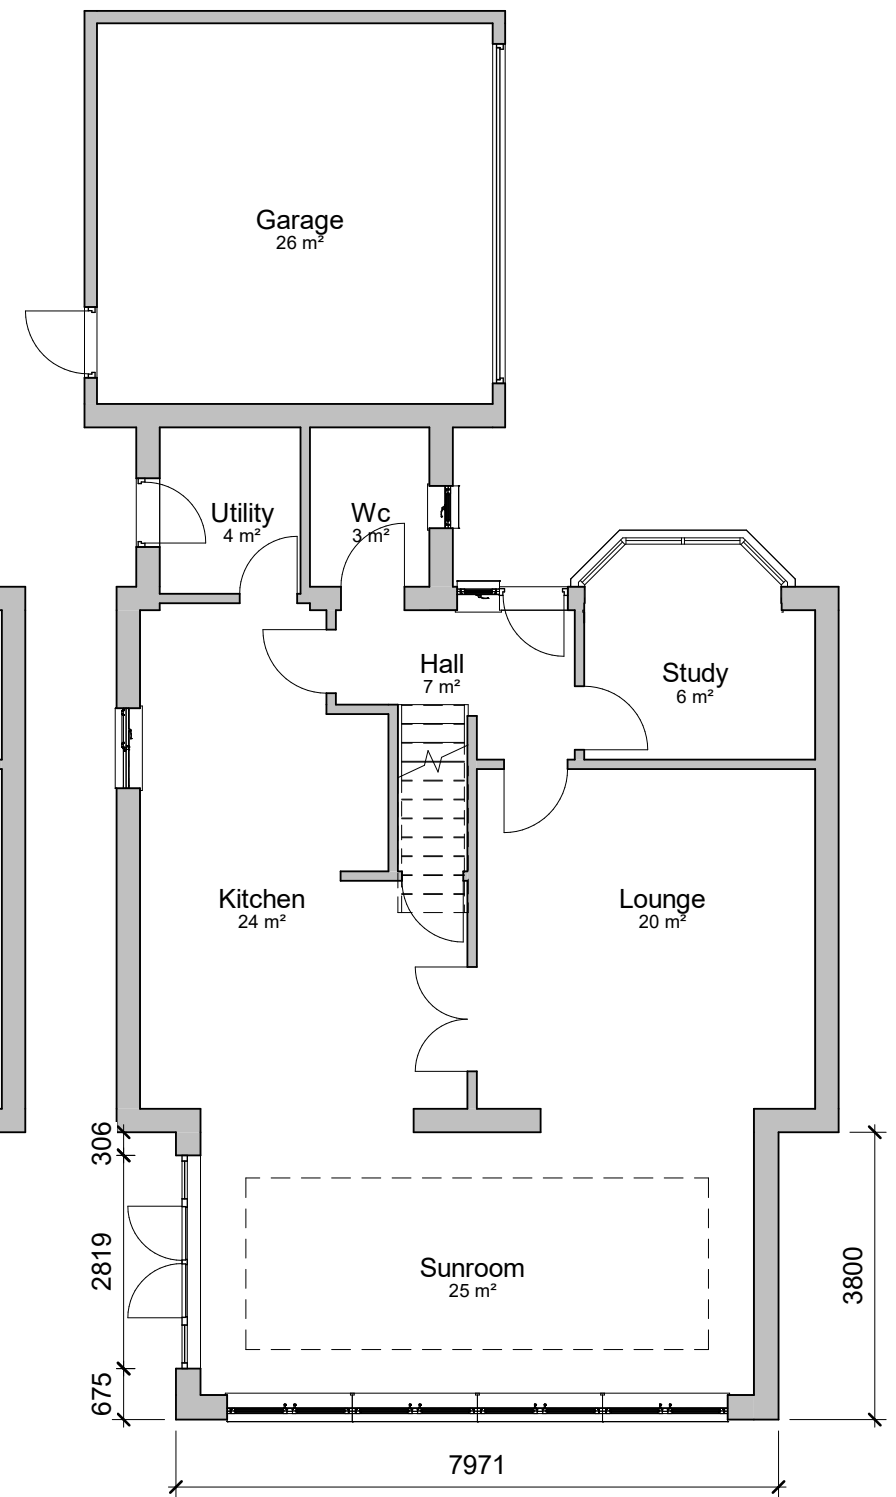

Proposed Ground Floor

 

Scale bar @ 1:100

PROJECT
Single storey extension to rear with lantern
style roof

INDIGO DESIGN (Part of 3dcadwales Ltd) 5 Ashlea Drive,
Merthyr Tydfil, CF47 0NY Tele 01685 385746 Mob -
07940913216 Email: enquiries@indigo-3d-design.co.uk

SHEET
Existing and Proposed Plans

Address
26 Parc Cwm Pant Bach, Heolgerrig,
Merthyr Tydfil CF48 1TQ

This Drawing is Copyright,
Dimensions to be checked
on site and not scaled from
this drawing

PURPOSE OF ISSUE
Planning Approval



DRWAING NUMBER
02022060-01

Checked by
SH


Drawn by
JH

Scale (@ A3)
1 : 100

Rev No	Description	Date
A	Issue	20/02/2020




Existing Front Elevation

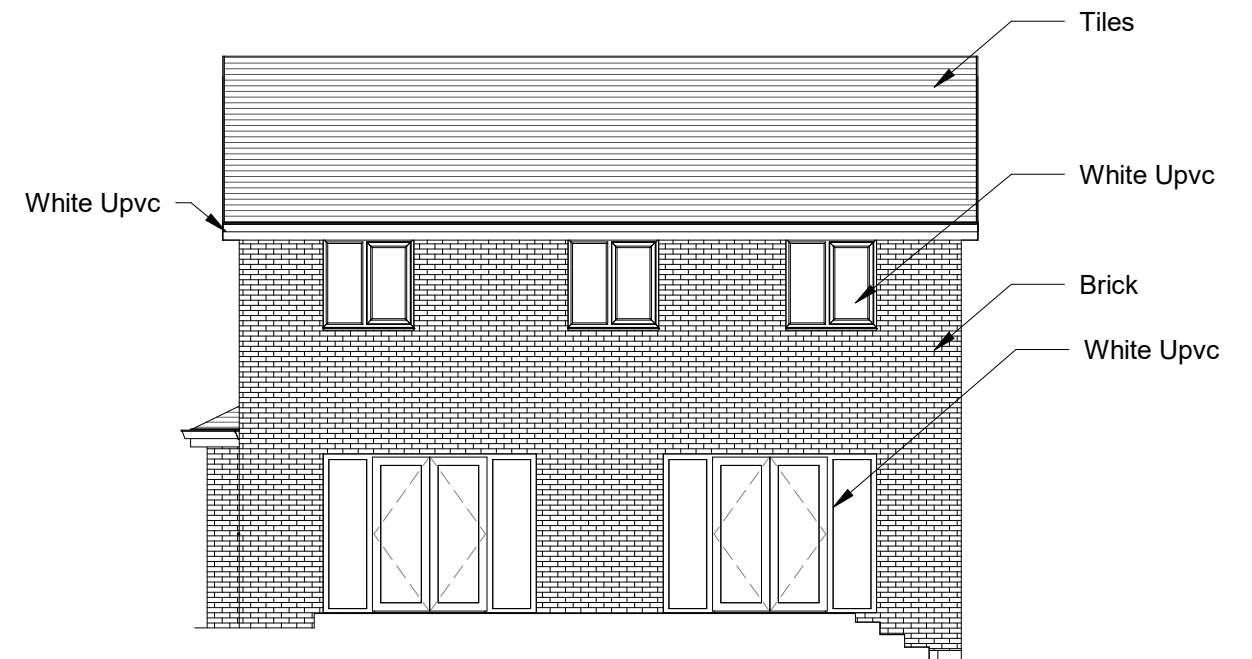


Existing Rear Elevation



Existing Side 1 Elevation

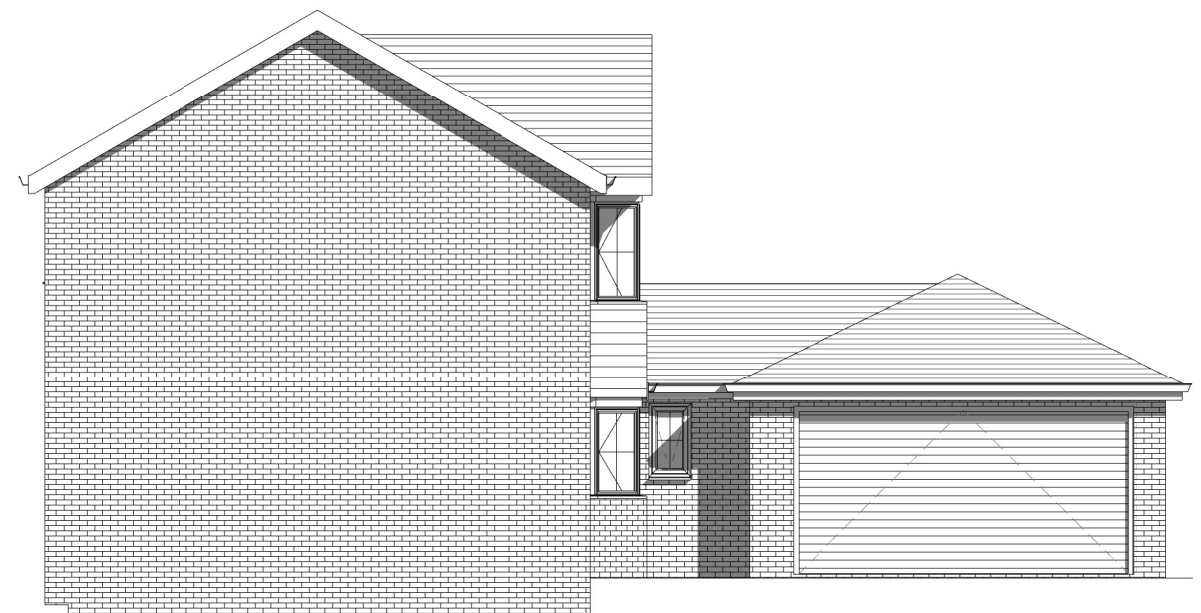

Existing Side 2 Elevation

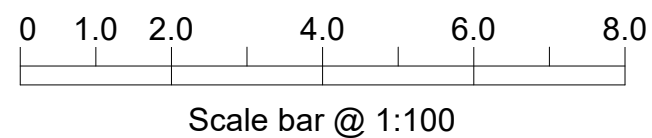

PROJECT
Single storey extension to rear with lantern
style roof

INDIGO DESIGN (Part of 3dcadwales Ltd) 5 Ashlea Drive,
Merthyr Tydfil, CF47 0NY Tele 01685 385746 Mob -
07940913216 Email: enquiries@indigo-3d-design.co.uk

SHEET
Existing Elevations

Address 26 Parc Cwm Pant Bach, Heolgerrig,
Merthyr Tydfil CF48 1TQ

This Drawing is Copyright,
Dimensions to be checked
on site and not scaled from
this drawing

PURPOSE OF ISSUE
Planning Approval



DRWAING NUMBER
02022060-02

Checked by SH
Drawn by JH
Scale (@ A3)
1 : 100


Rev No	Description	Date
A	Issue	20/02/2020



Proposed Front Elevation




Proposed Side 2 Elevation

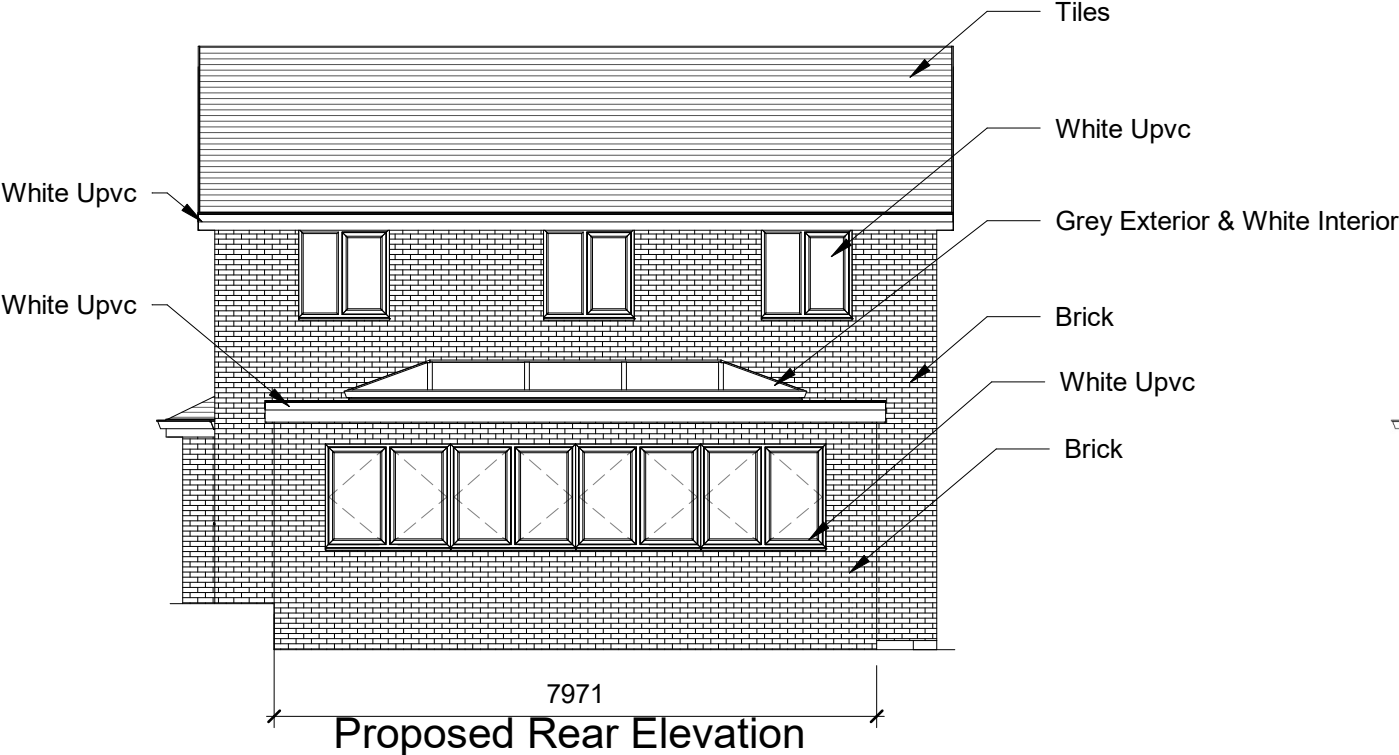

Proposed Rear Elevation



Proposed Side 1 Elevation

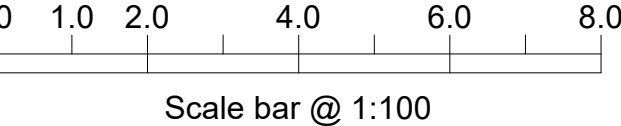

PROJECT	Single storey extension to rear with lantern style roof
INDIGO DESIGN (Part of 3dcadwales Ltd) 5 Ashlea Drive, Merthyr Tydfil, CF47 0NY Tele 01685 385746 Mob - 07940913216 Email: enquiries@indigo-3d-design.co.uk	

SHEET	Proposed Elevations
Address	26 Parc Cwm Pant Bach, Heolgerrig, Merthyr Tydfil CF48 1TQ

This Drawing is Copyright, Dimensions to be checked on site and not scaled from this drawing
PURPOSE OF ISSUE
Planning Approval

Indigo 3d Design
DRWAING NUMBER
02022060-03

Checked by	SH	Drawn by	JH	Scale (@ A3)	1 : 100
Rev No	A	Description	Issue	Date	20/02/2020



Existing Site Plan

Parking

Patio


Garden

Brick Wall

Timber Fence

A
02022060-04

Existing Section

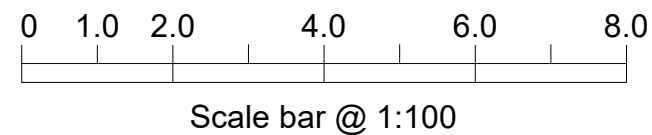



PROJECT
Single storey extension to rear with lantern style roof
INDIGO DESIGN (Part of 3dcadwales Ltd) 5 Ashlea Drive, Merthyr Tydfil, CF47 0NY Tele 01685 385746 Mob - 07940913216 Email: enquiries@indigo-3d-design.co.uk

SHEET
Existing Site Plan
Address
26 Parc Cwm Pant Bach, Heolgerrig, Merthyr Tydfil CF48 1TQ

This Drawing is Copyright, Dimensions to be checked on site and not scaled from this drawing
PURPOSE OF ISSUE
Planning Approval


DRWAING NUMBER
02022060-04

Checked by	Drawn by	Scale (@ A3)
SH	JH	1 : 100
Rev No	Description	Date
A	Issue	20/02/2020

 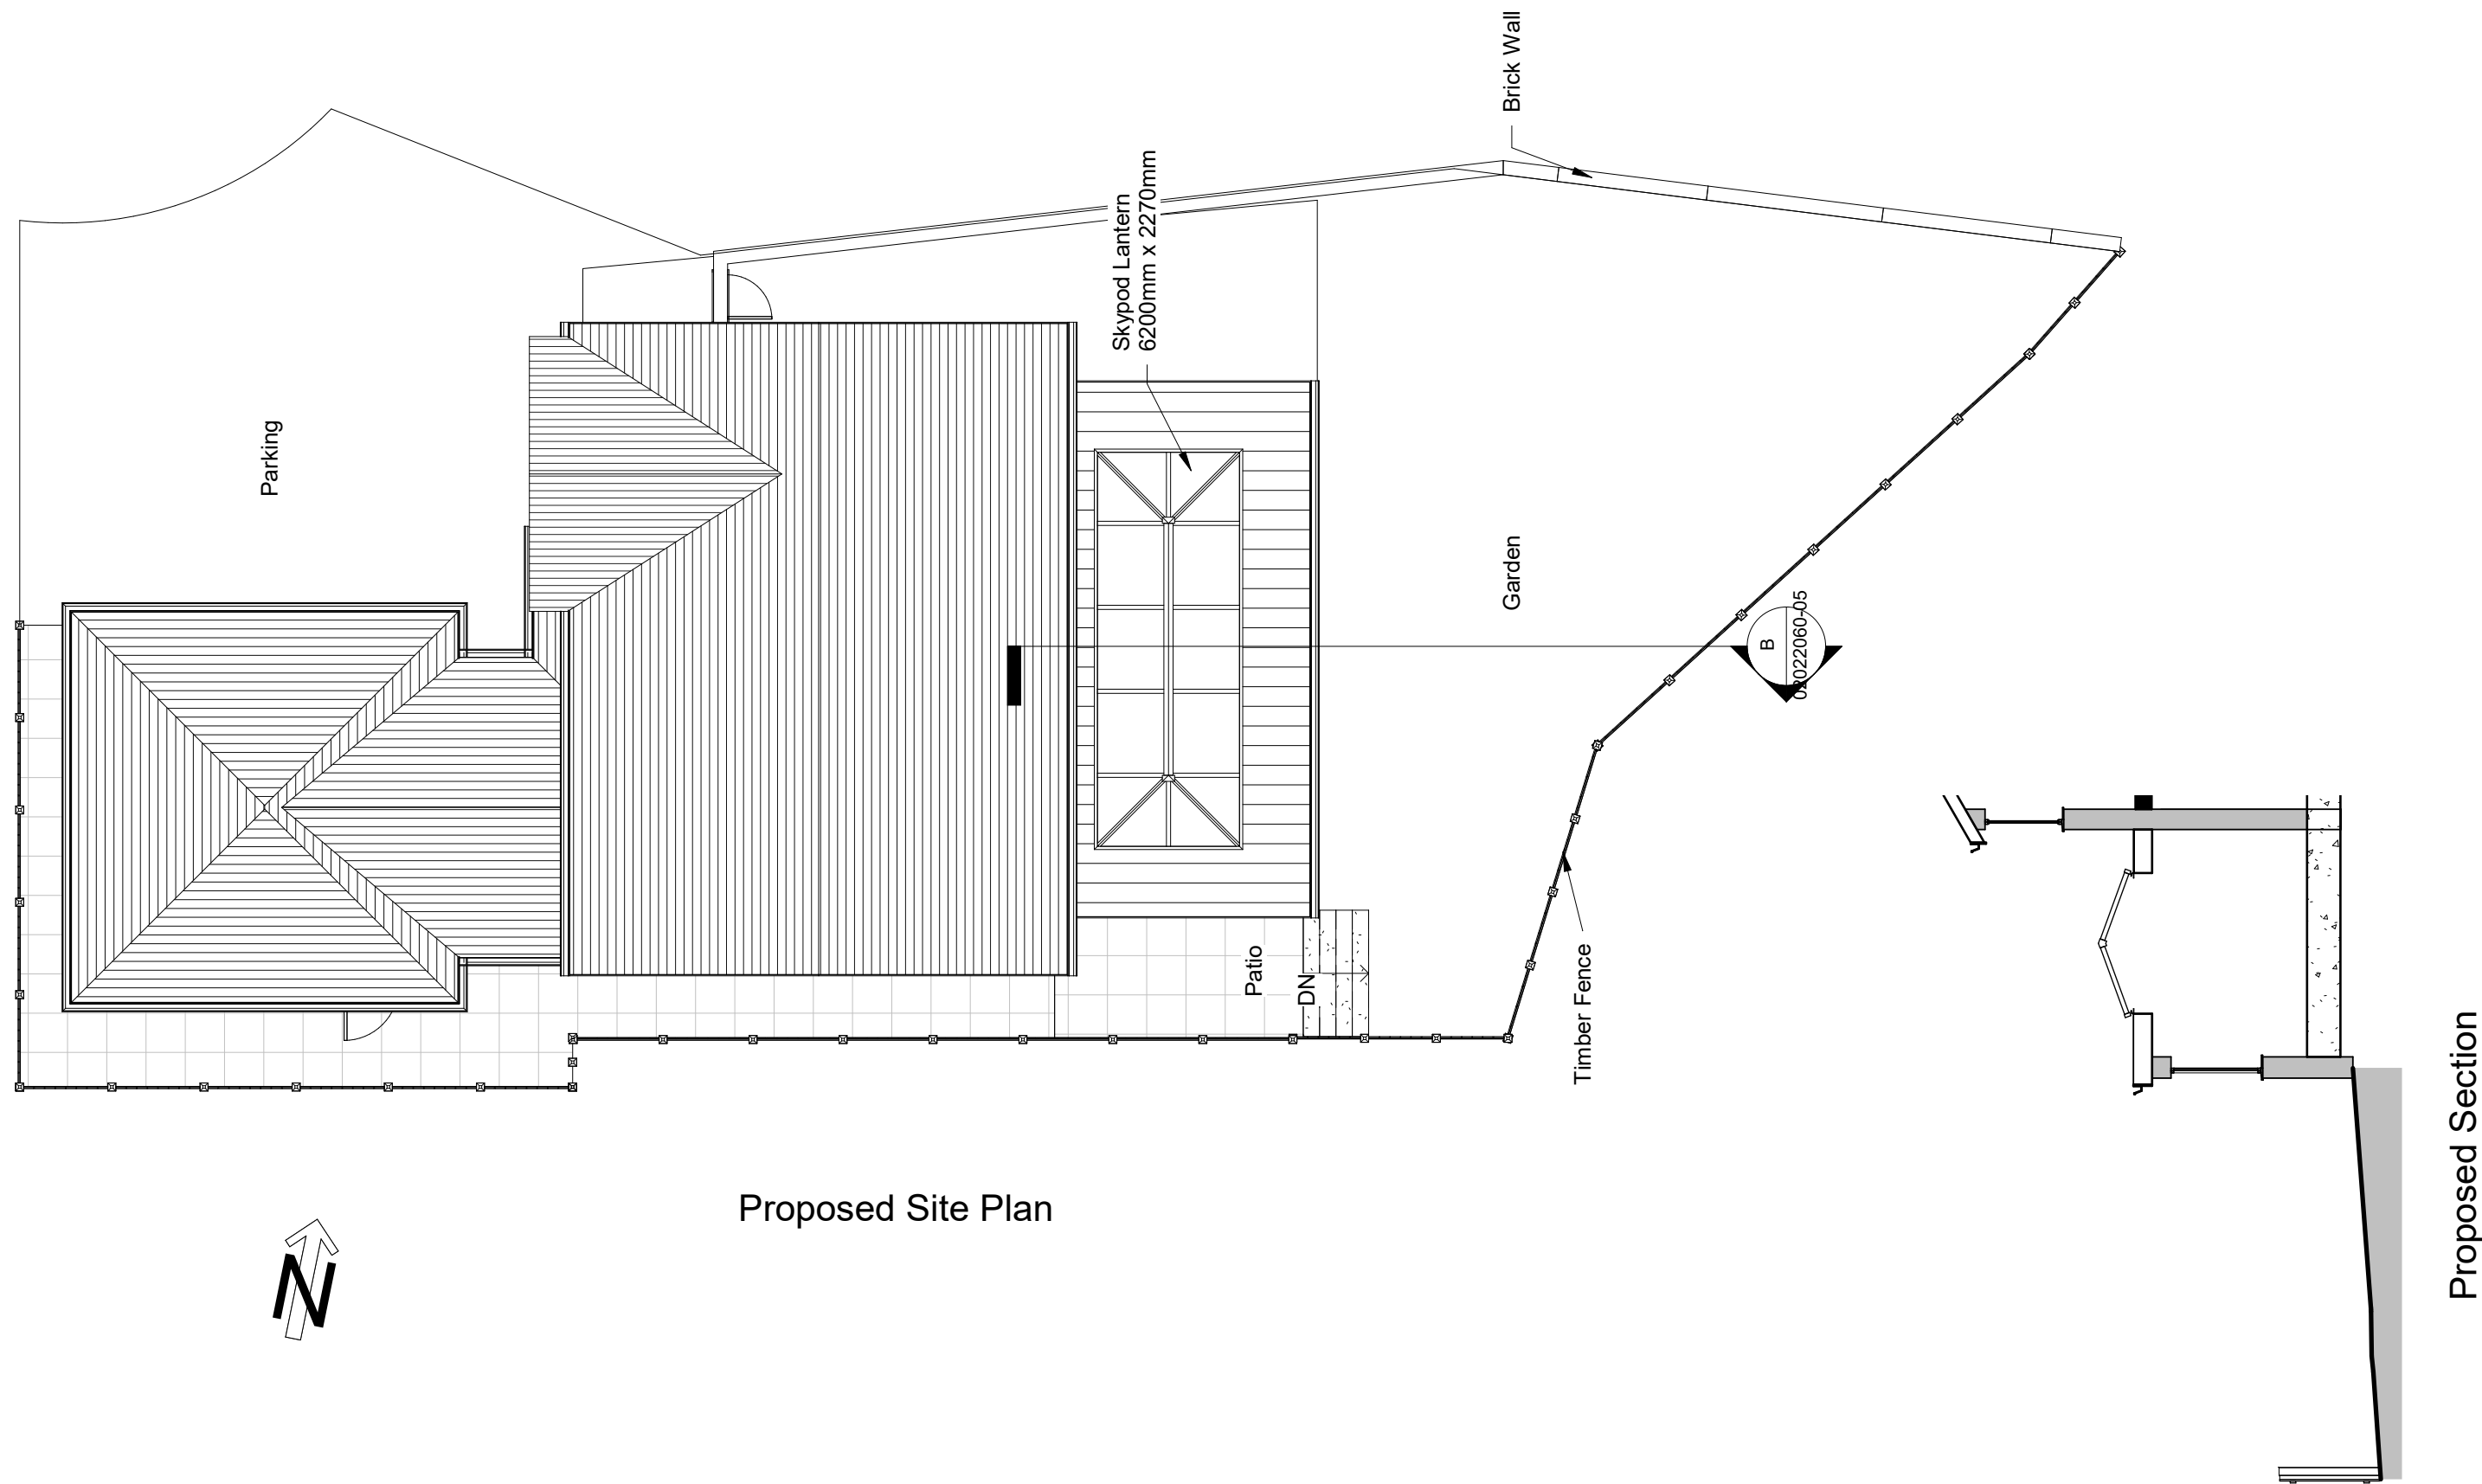

Scale bar @ 1:100

PROJECT
Single storey extension to rear with lantern style roof

INDIGO DESIGN (Part of 3dcadwales Ltd) 5 Ashlea Drive, Merthyr Tydfil, CF47 0NY Tele 01685 385746 Mob - 07940913216 Email: enquiries@indigo-3d-design.co.uk

SHEET
Proposed Site Plan

Address
26 Parc Cwm Pant Bach, Heolgerrig, Merthyr Tydfil CF48 1TQ

This Drawing is Copyright, Dimensions to be checked on site and not scaled from this drawing

PURPOSE OF ISSUE
Planning Approval



DRWAING NUMBER
02022060-05

Checked by
SH

Drawn by
JH

Scale (@ A3)
1 : 100

Rev No	Description	Date
A	Issue	20/02/2020