




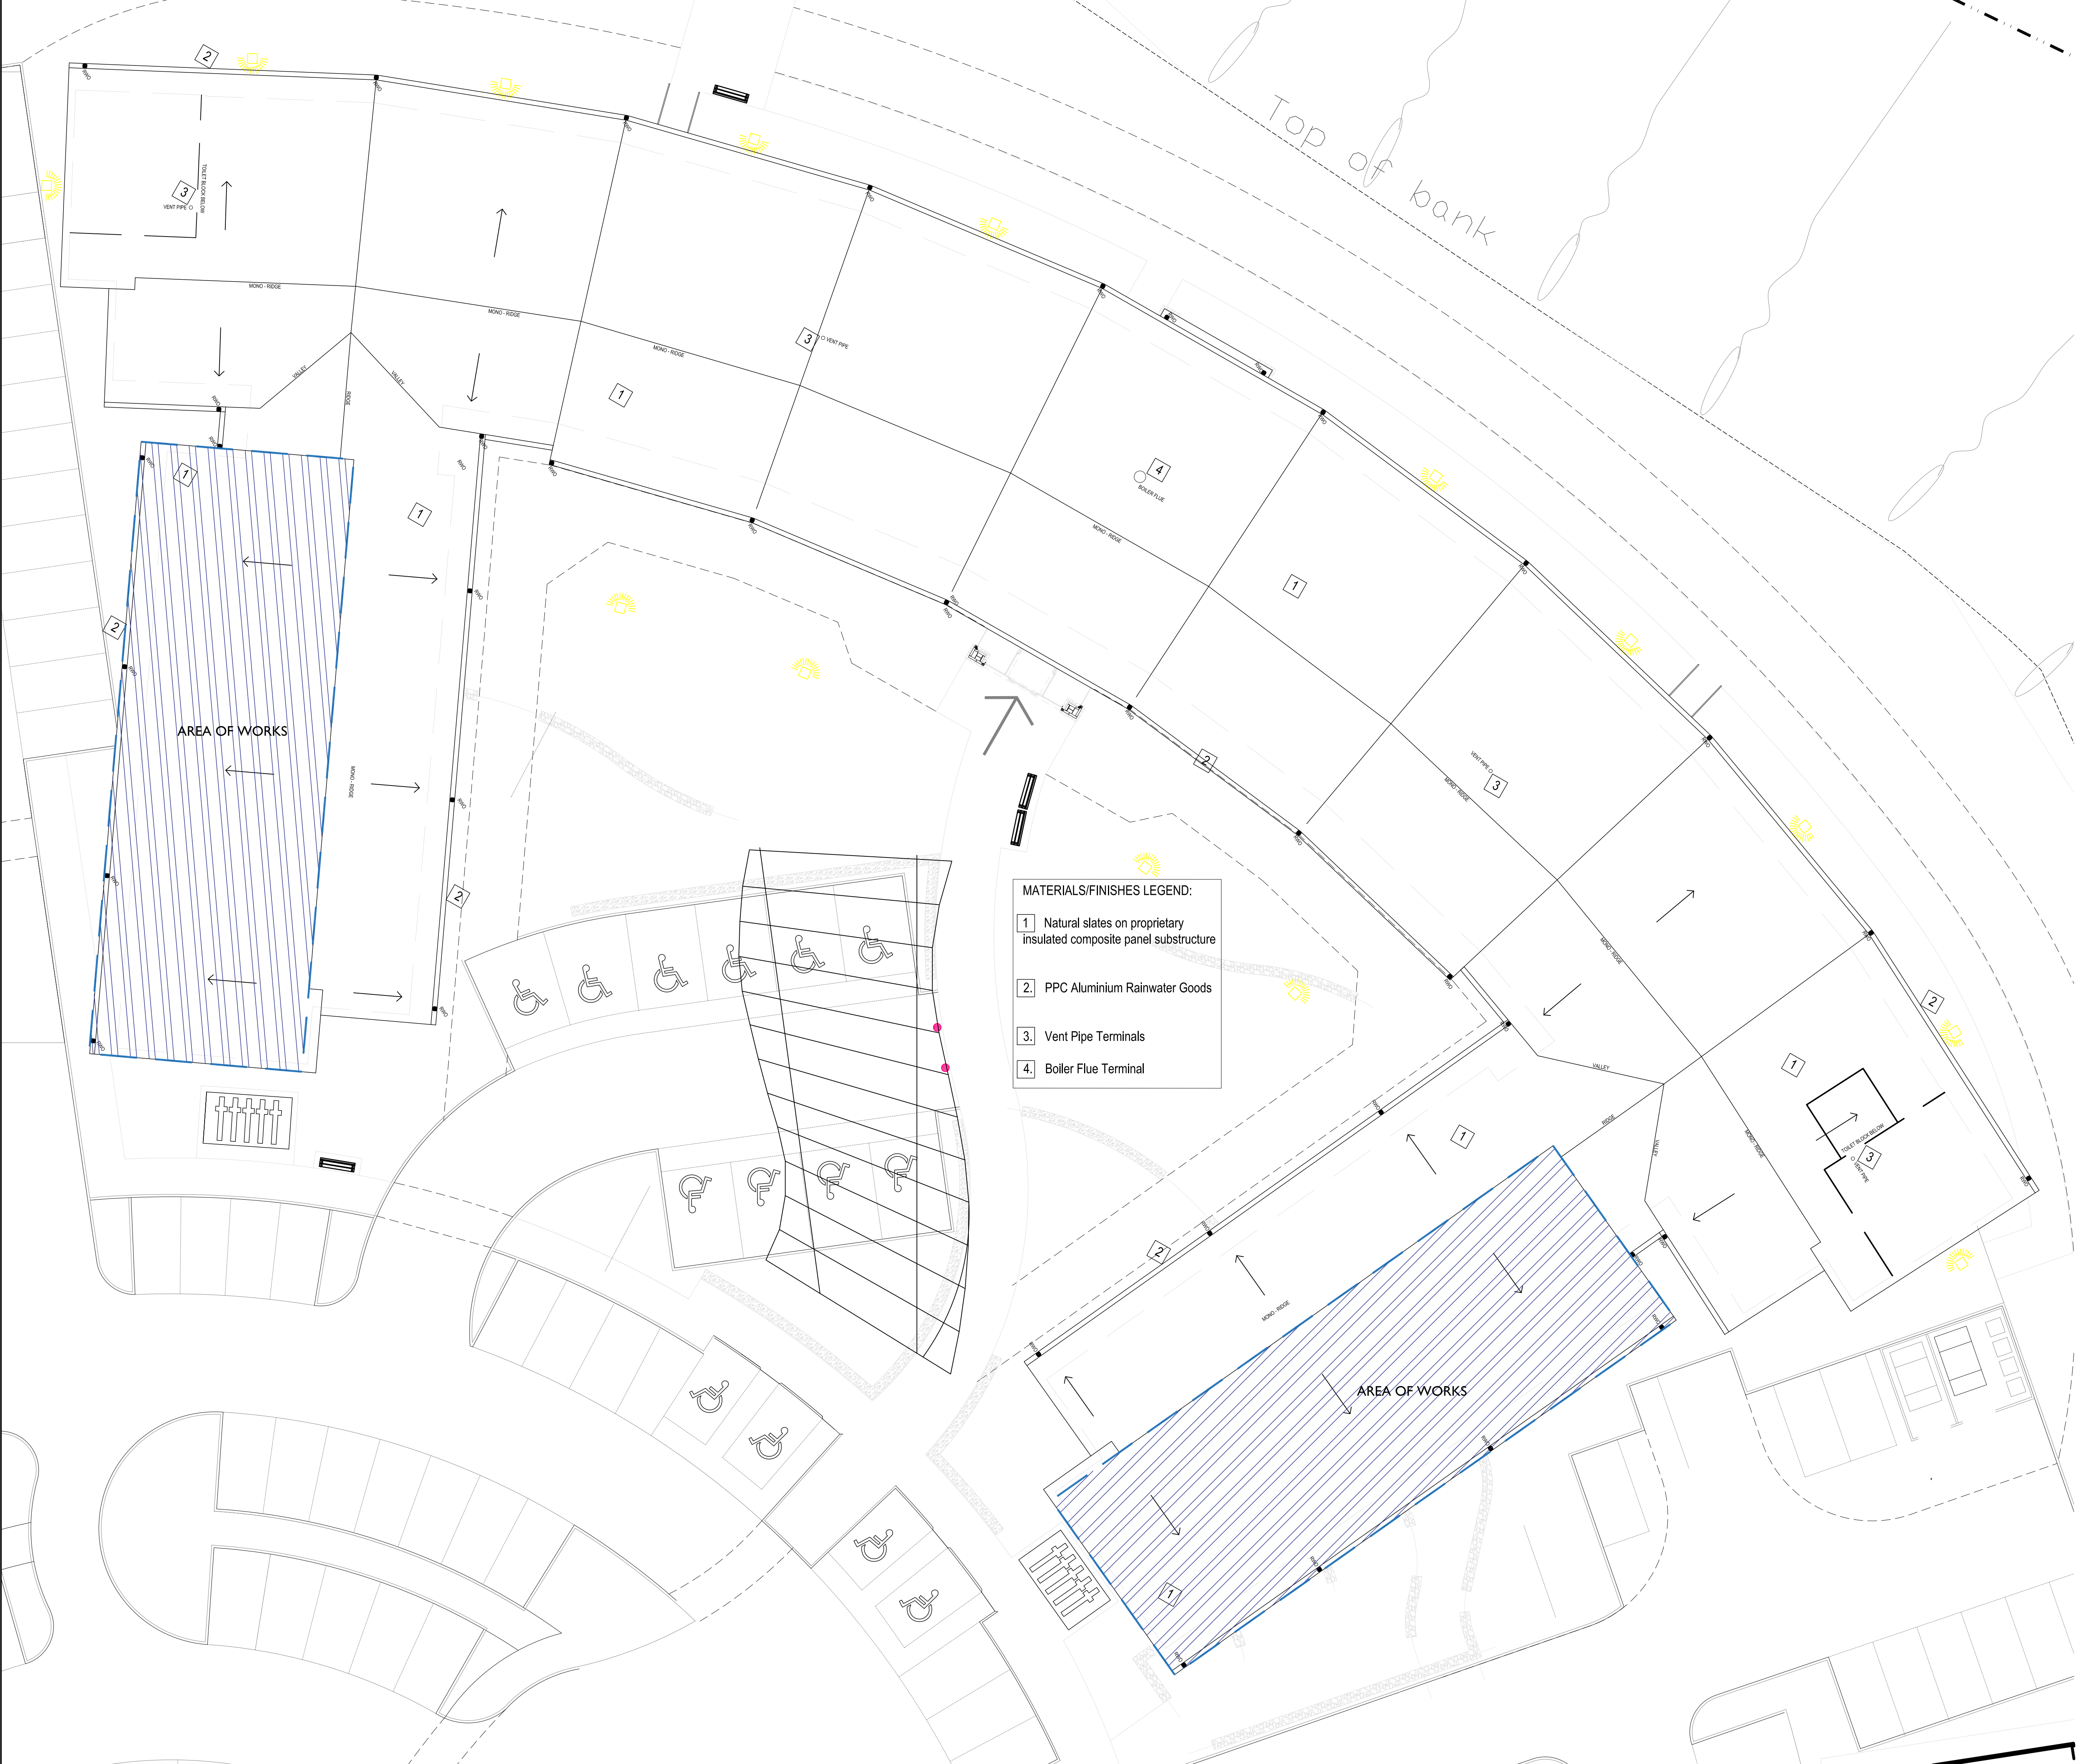

01 EXISTING SITE PLAN WITH AREA OF WORKS BOUNDARY
1:150

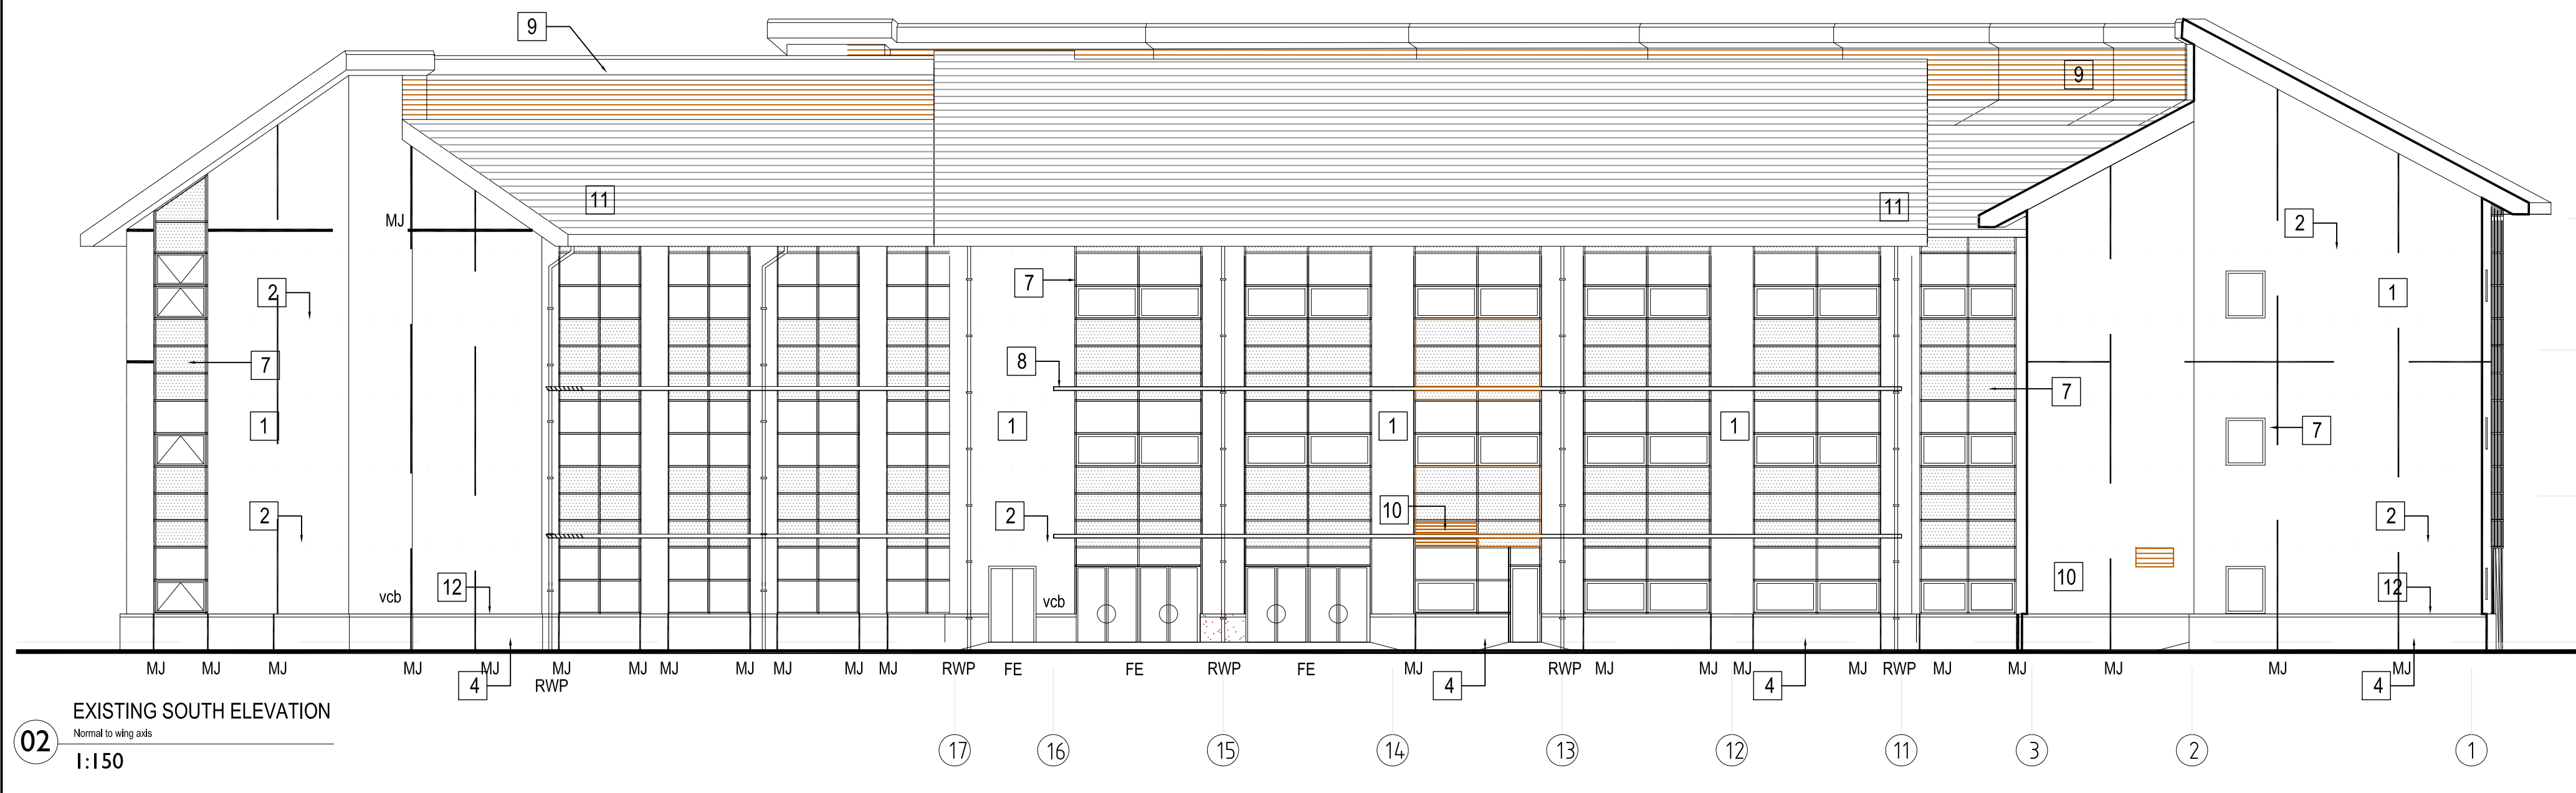

02 EXISTING SOUTH ELEVATION
1:150

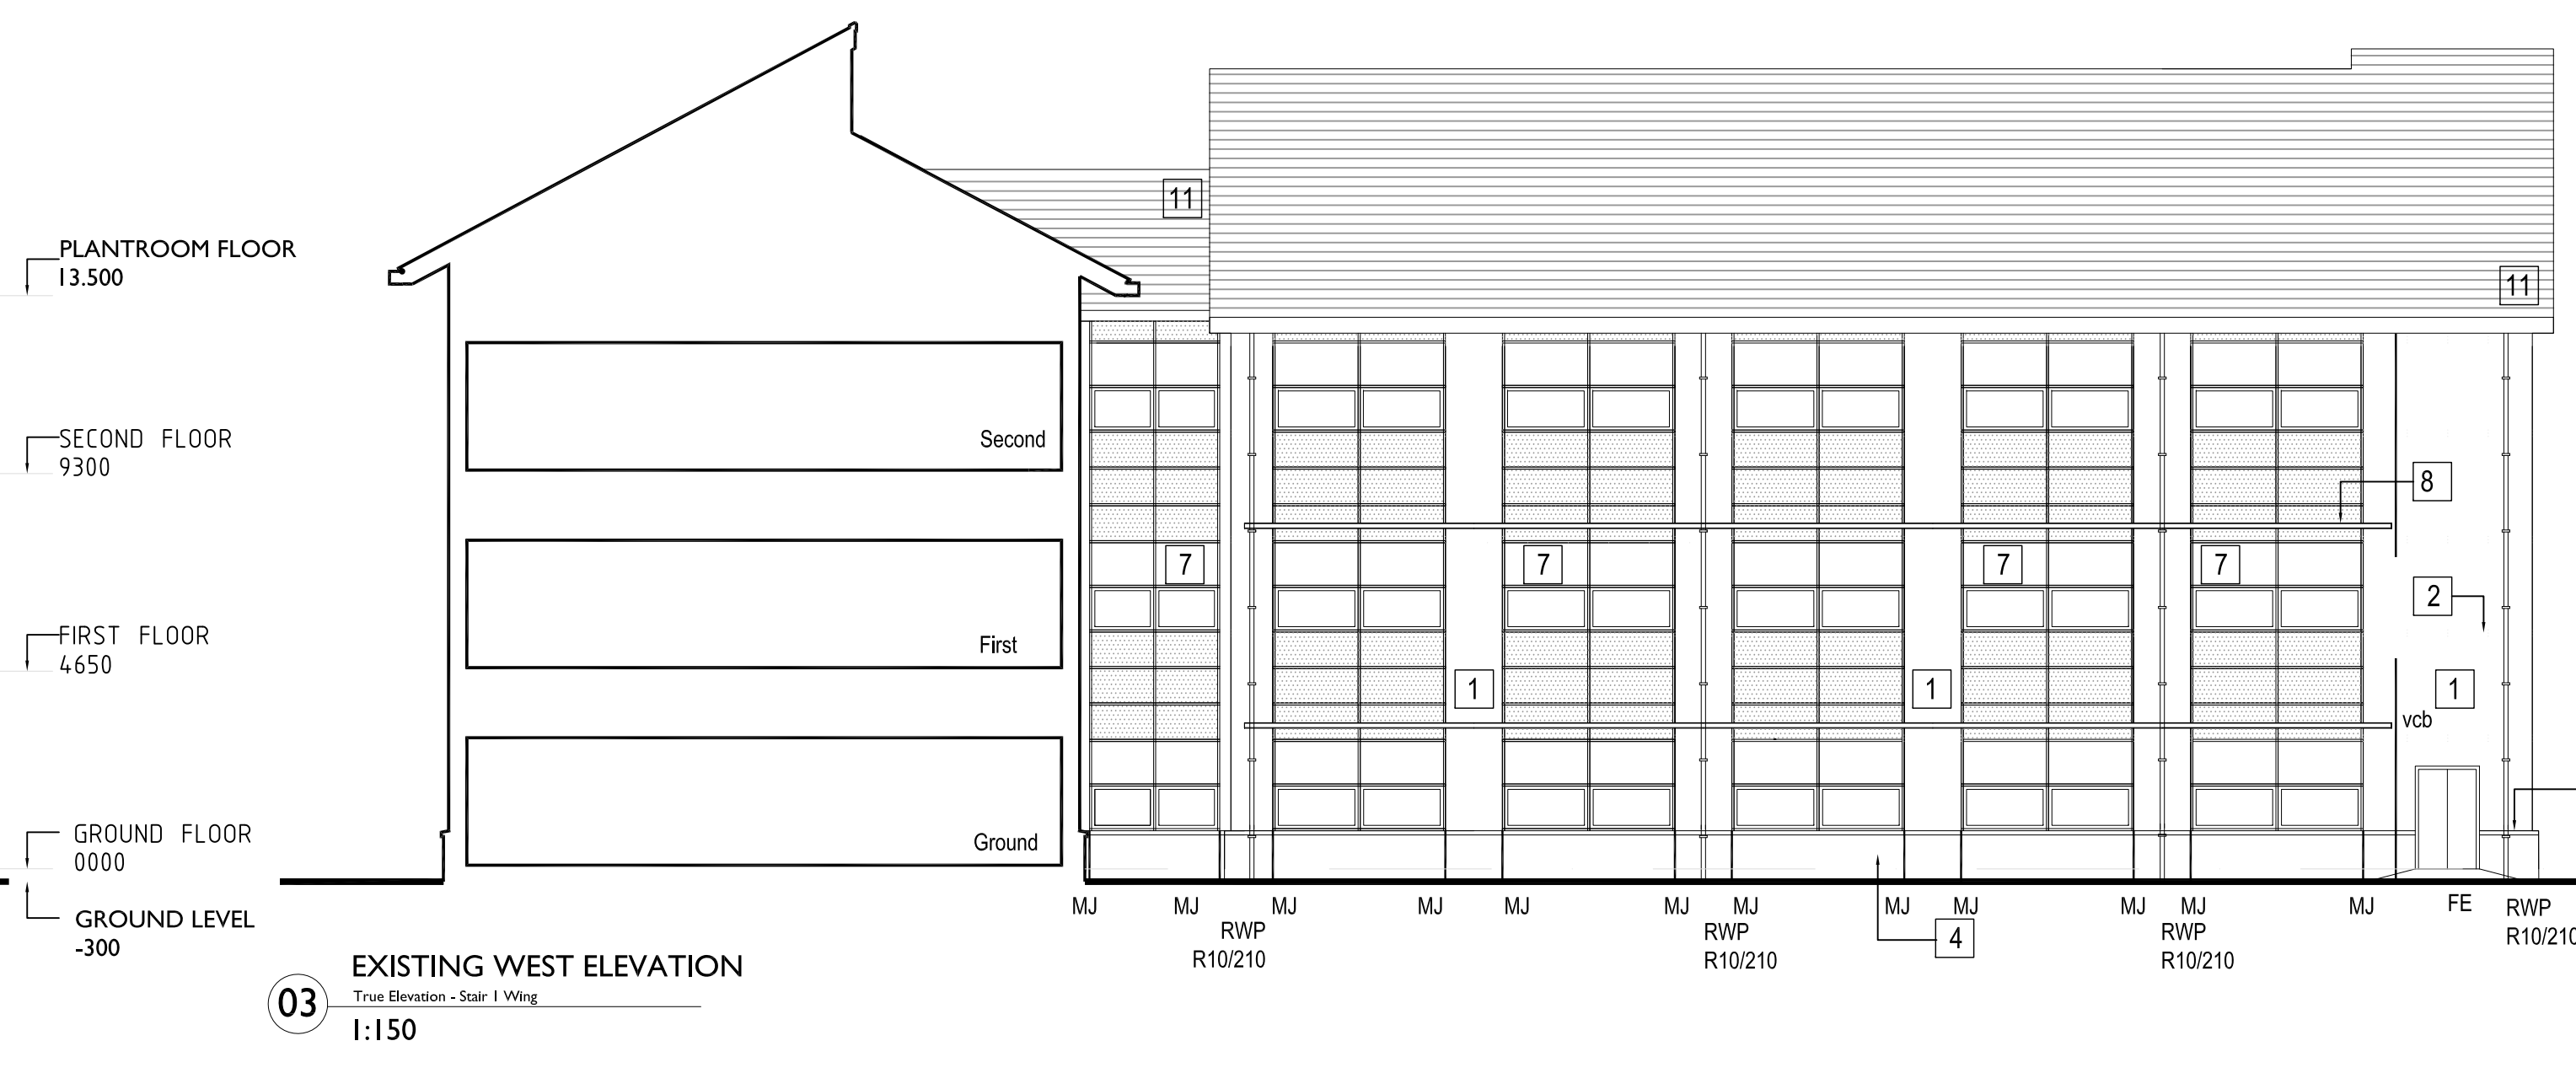


03 EXISTING WEST ELEVATION
1:150




05 EXISTING BUILDING PHOTOS


ELEVATIONS EXISTING MATERIALS/FINISHES LEGEND:			
1	BUFF COLOURED FACING BRICKWORK	8	HORIZONTAL SUN SHADE LOUVRES
2	RED CONTRAST BAND FACING BRICKWORK	9	POLYESTER POWDER COATED LOUVRES TO ROOF VOID AND PLANTROOM
3	RED CONTRAST WINDOW SURROUND FACING BRICKWORK: SEE DGS (379)01 - 403 FOR DETAILS	10	1200X600MM POLYESTER POWDER COATED LOUVRES TO KITCHEN VENTILATION SYSTEM
4	DRESSED PENNANT NATURAL STONE PLINTH: GROUND FLOOR UP TO CIL HEIGHT	11	NATURAL SLATES ON PROPRIETARY INSULATED COMPOSITE PANEL SUBSTRUCTURE
5	DRESSED PENNANT NATURAL STONE PORTICO, MAIN AND REAR ENTRANCES	12	CAST STONE PLINTH CILL UNITS
6	STRUCTURAL GLAZING TO PORTICO AND INTERFACE WITH STRUCTURAL FRAME TO BE ADVISED		VCB - VERTICAL CAVITY BARRIER
7	POLYESTER POWDER COATED ALUMINIUM CURTAIN WALLING WITH 30% OPENING LIGHTS AND INSULATED 'LOOK-A-LIKE' SPANDREL PANELS		MJ - MOVEMENT JOINT

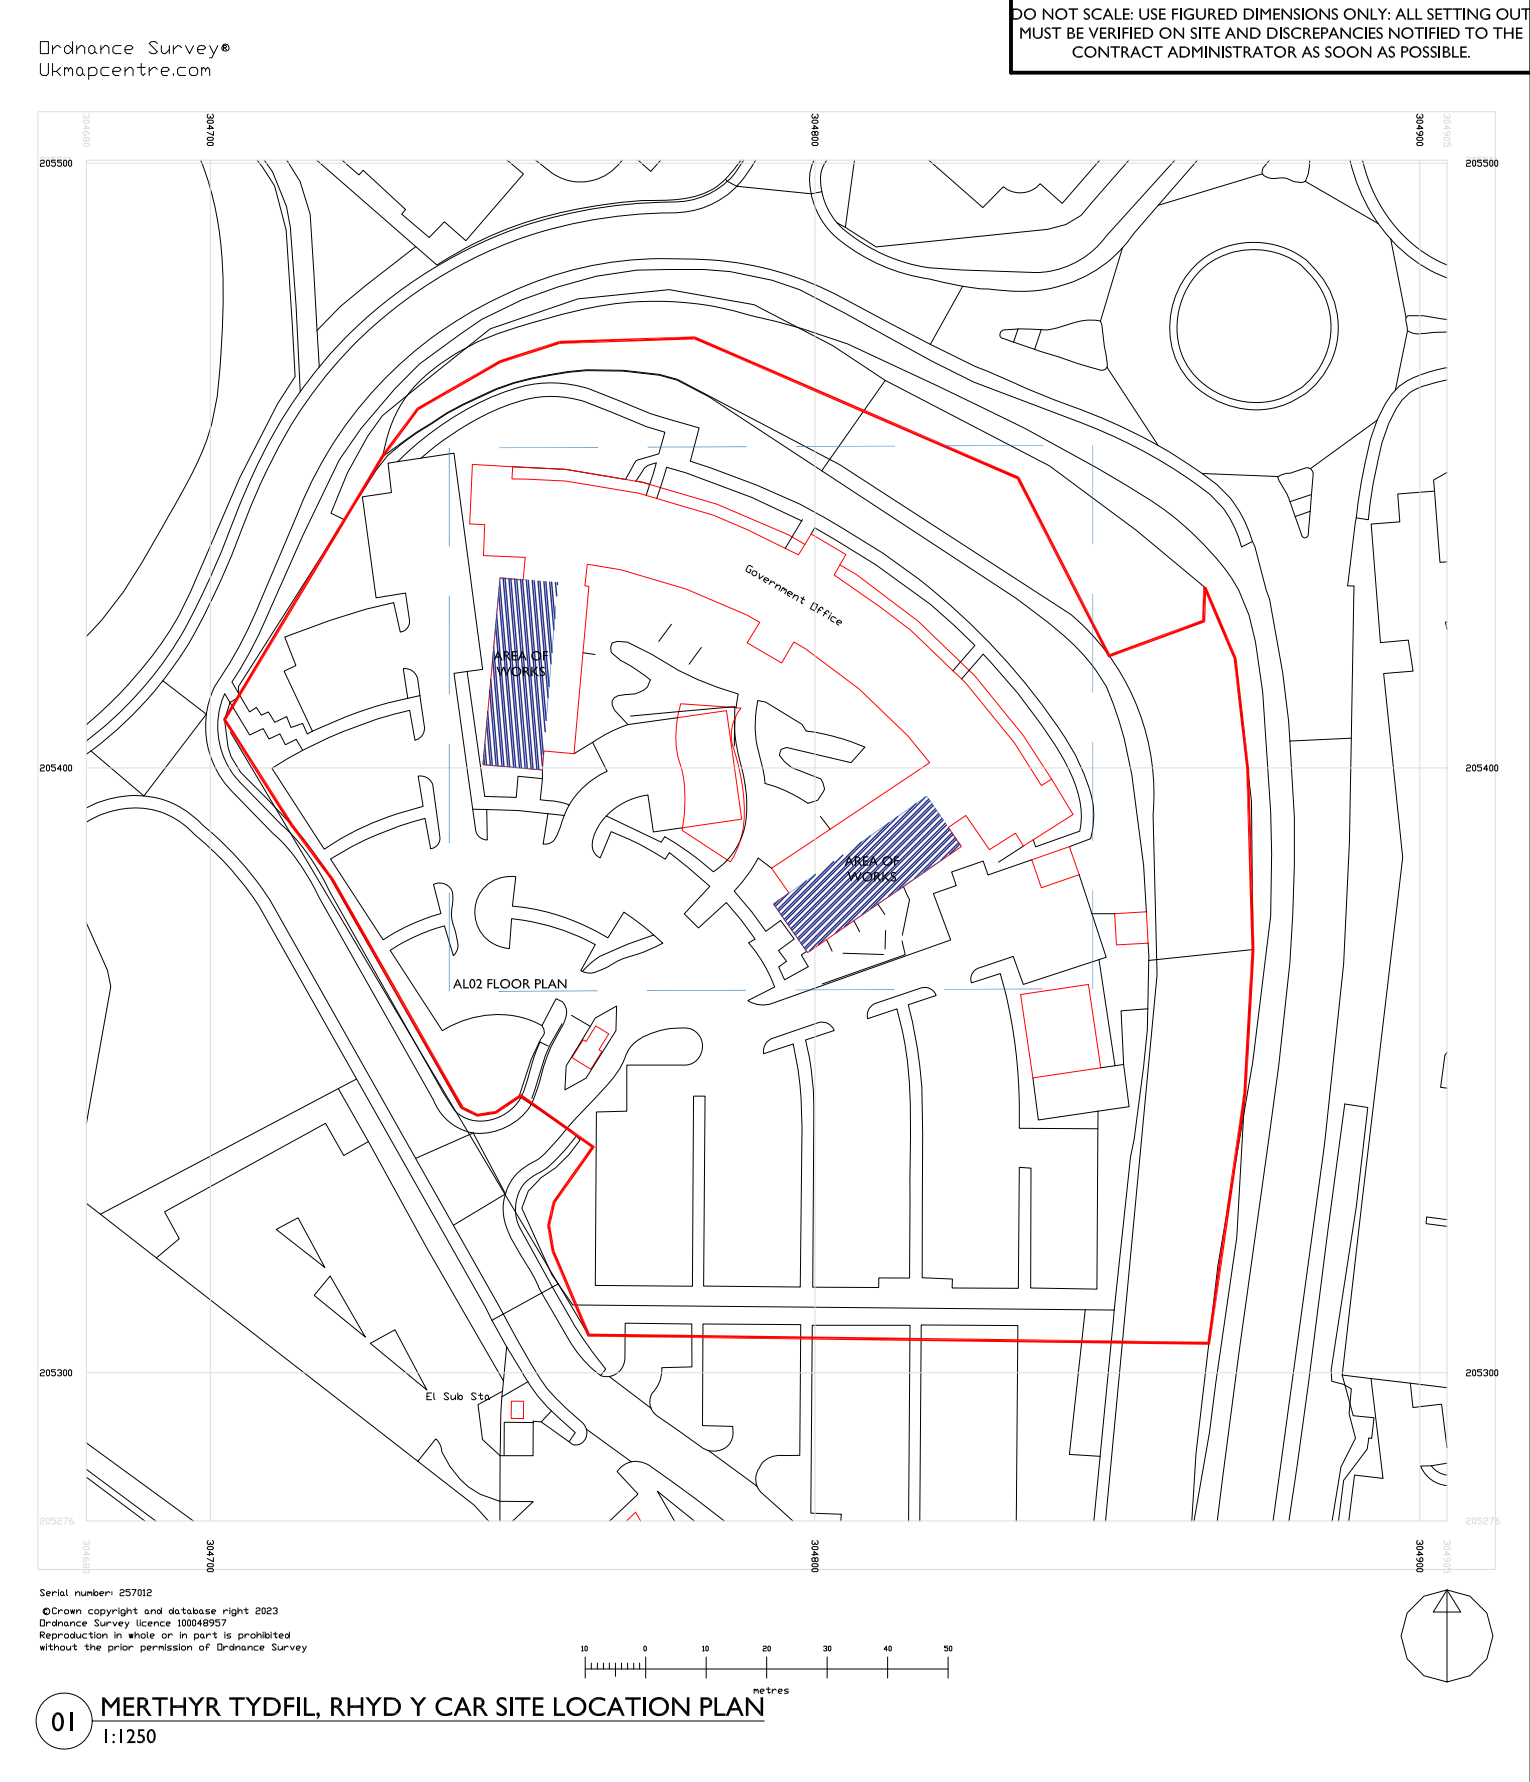

01 MERTHYR TYDFIL, RHYD Y CAR SITE LOCATION PLAN
1:1250

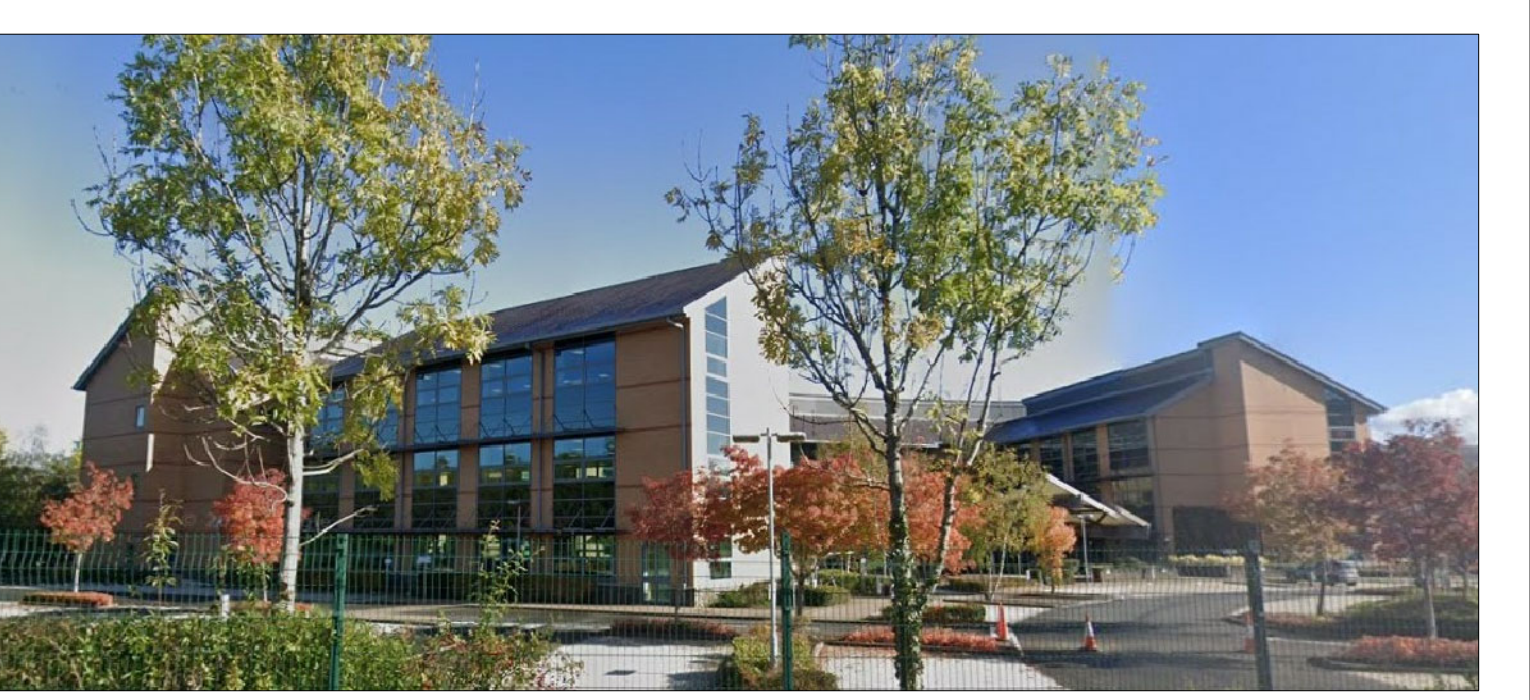

05 EXISTING BUILDING PHOTOS

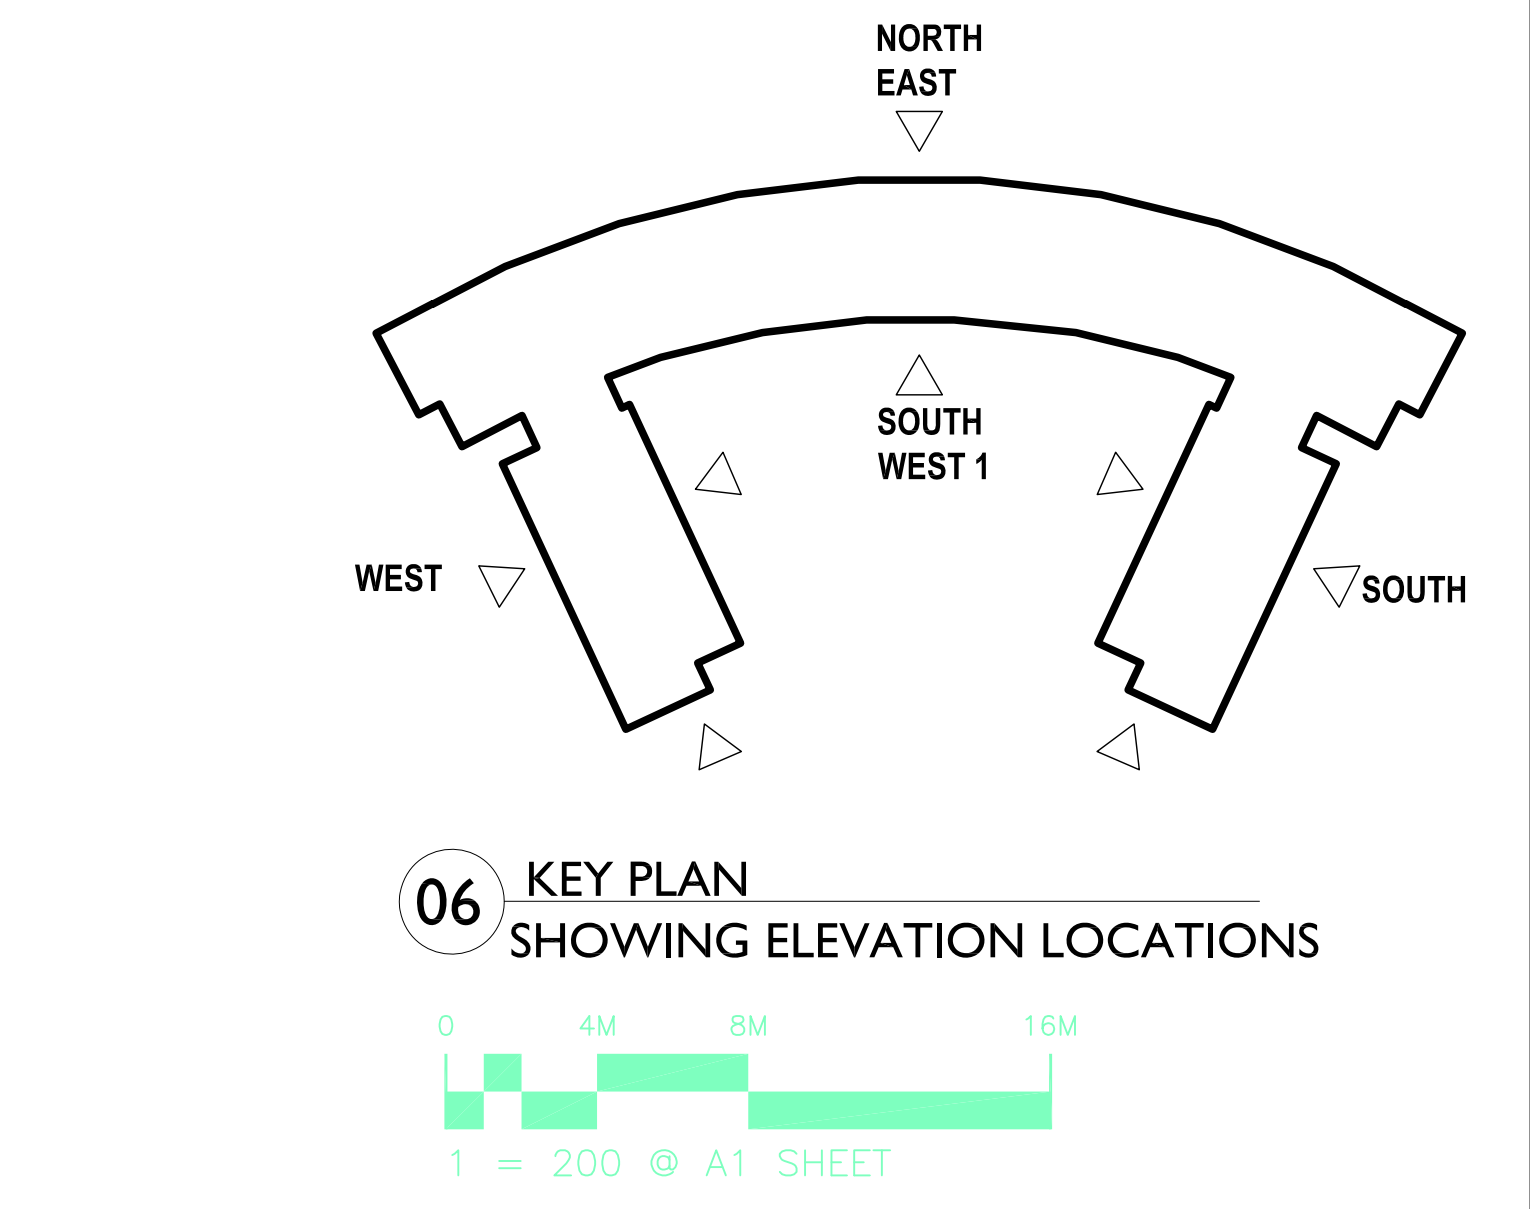

06 KEY PLAN SHOWING ELEVATION LOCATIONS
1 = 200 @ A1 SHEET

DRAWING STATUS

PLANNING


Technical Facilities Management
Caron House, 3 Oak Tree Court, Plumberry Drive, Cardiff Gate Business Park, Cardiff, CF23 8RS.
Tel: (029) 2073 6900 | Fax: (029) 2073 9255 | www.mitie.com

CLIENT NAME
WELSH GOVERNMENT

PROJECT NAME
**SOLAR - PV INSTALLATION
MERTHYR TYDFIL, RHYD Y CAR**

DRAWING TITLE
EXISTING BUILDING SITE PLAN & ELEVATIONS

DRAWN BY GQ	CHECKED BY JH	APPROVED BY KB	DATE 15.02.2023	SCALE @ A0 AS SHOWN
PROJECT No. WG1263		DRAWING No. AL02		REV

M/PROJECTS/