




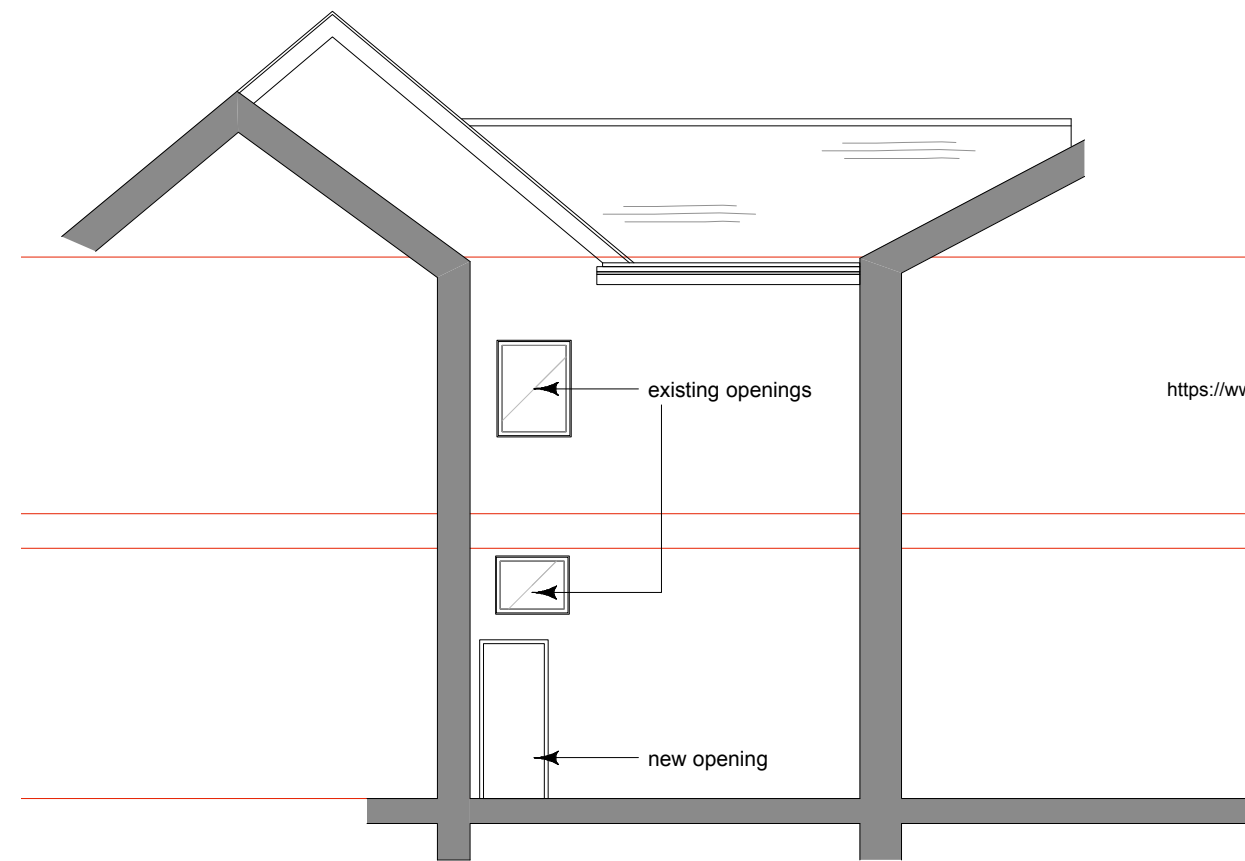

SIDE COURTYARD NW ELEVATION
(section AA)

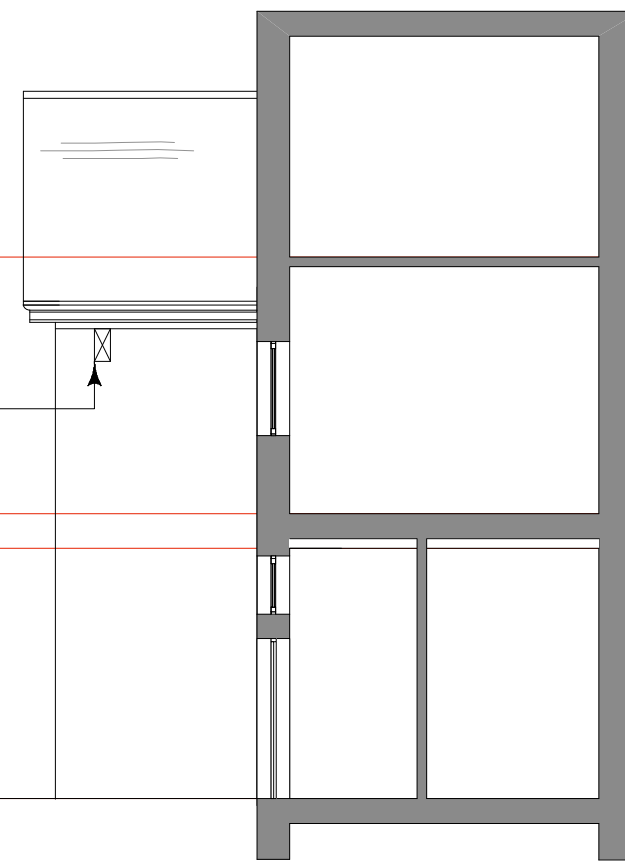


SIDE COURTYARD SW ELEVATION
(section BB)

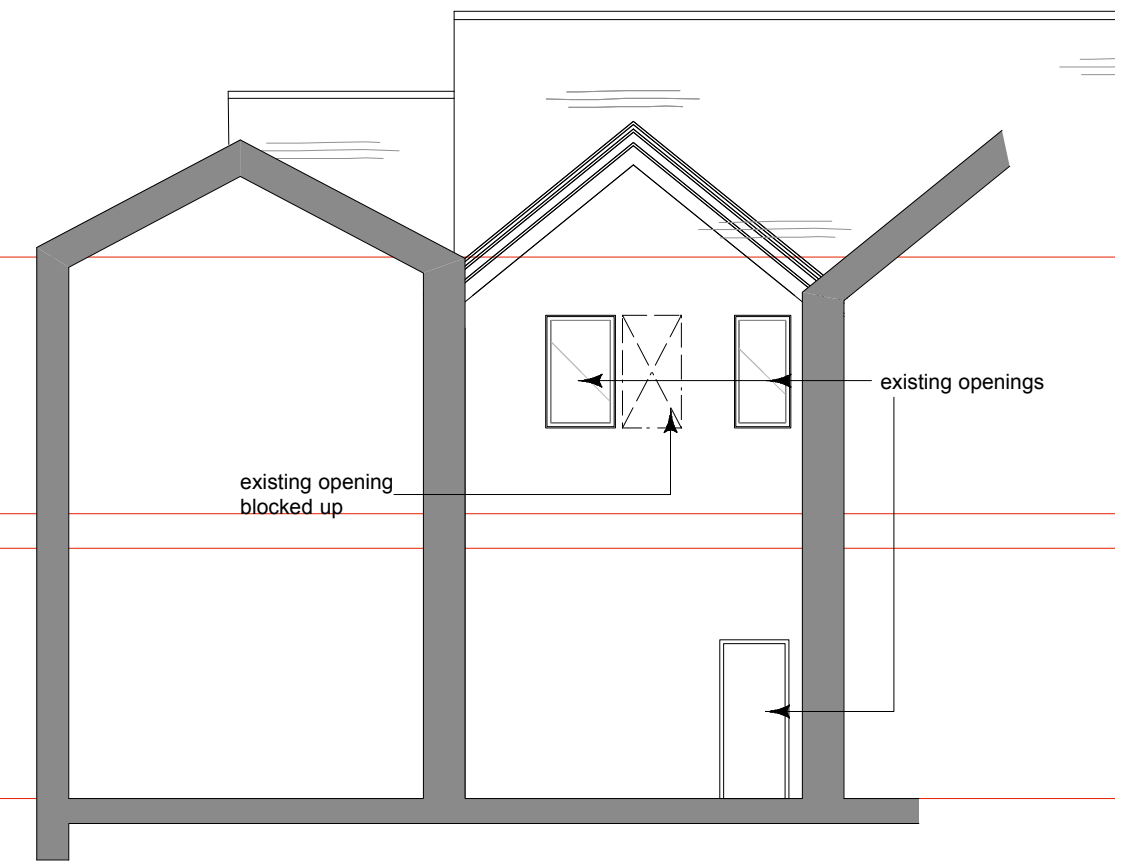


REAR COURTYARD NW ELEVATION
(section CC)




FRONT ELEVATION

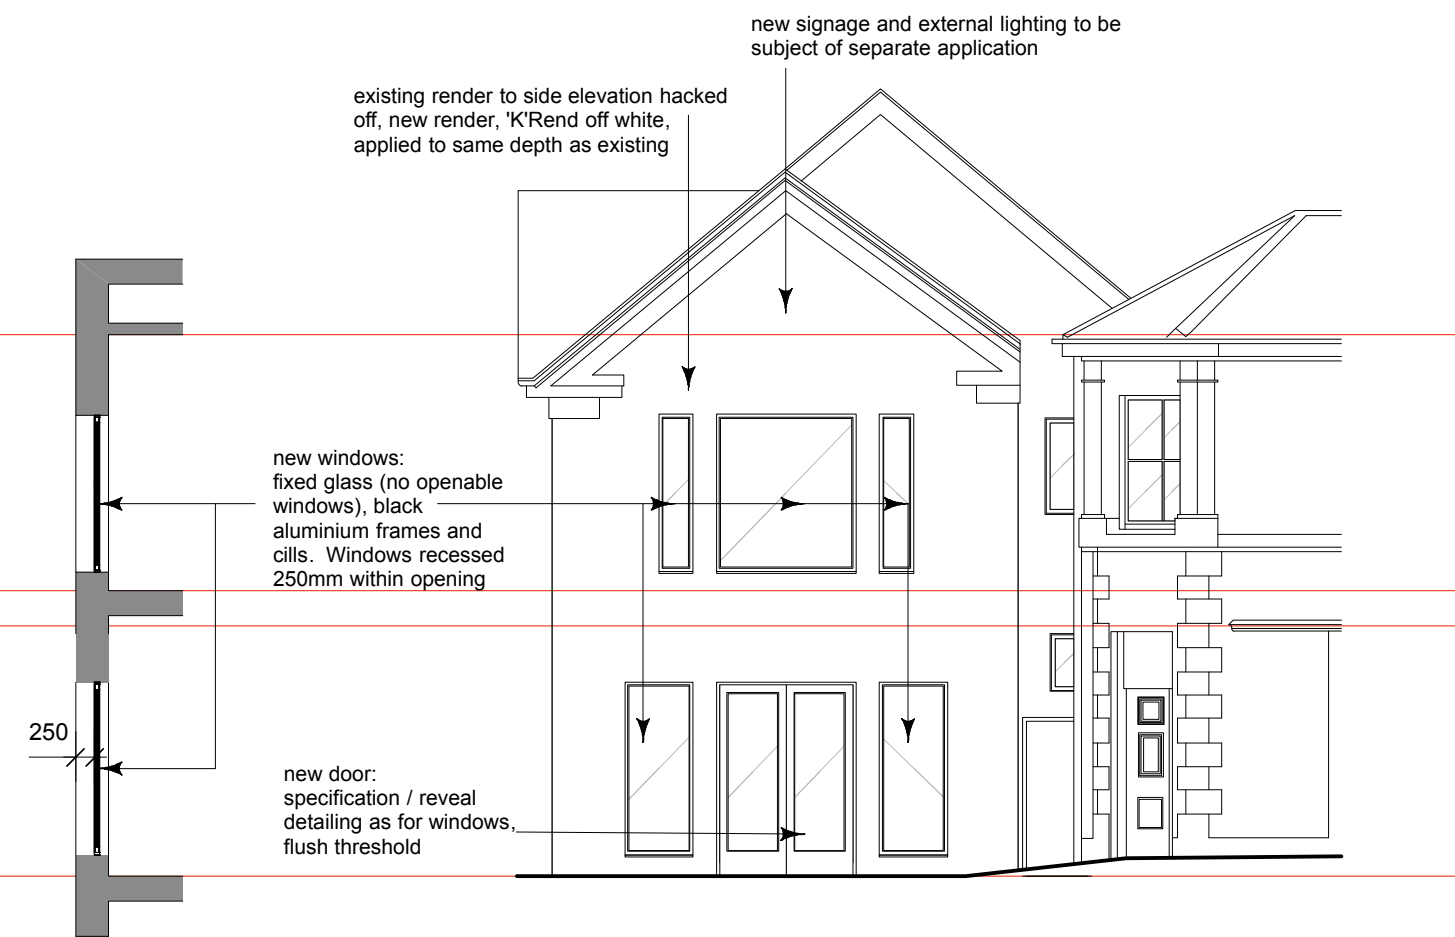

SIDE ELEVATION

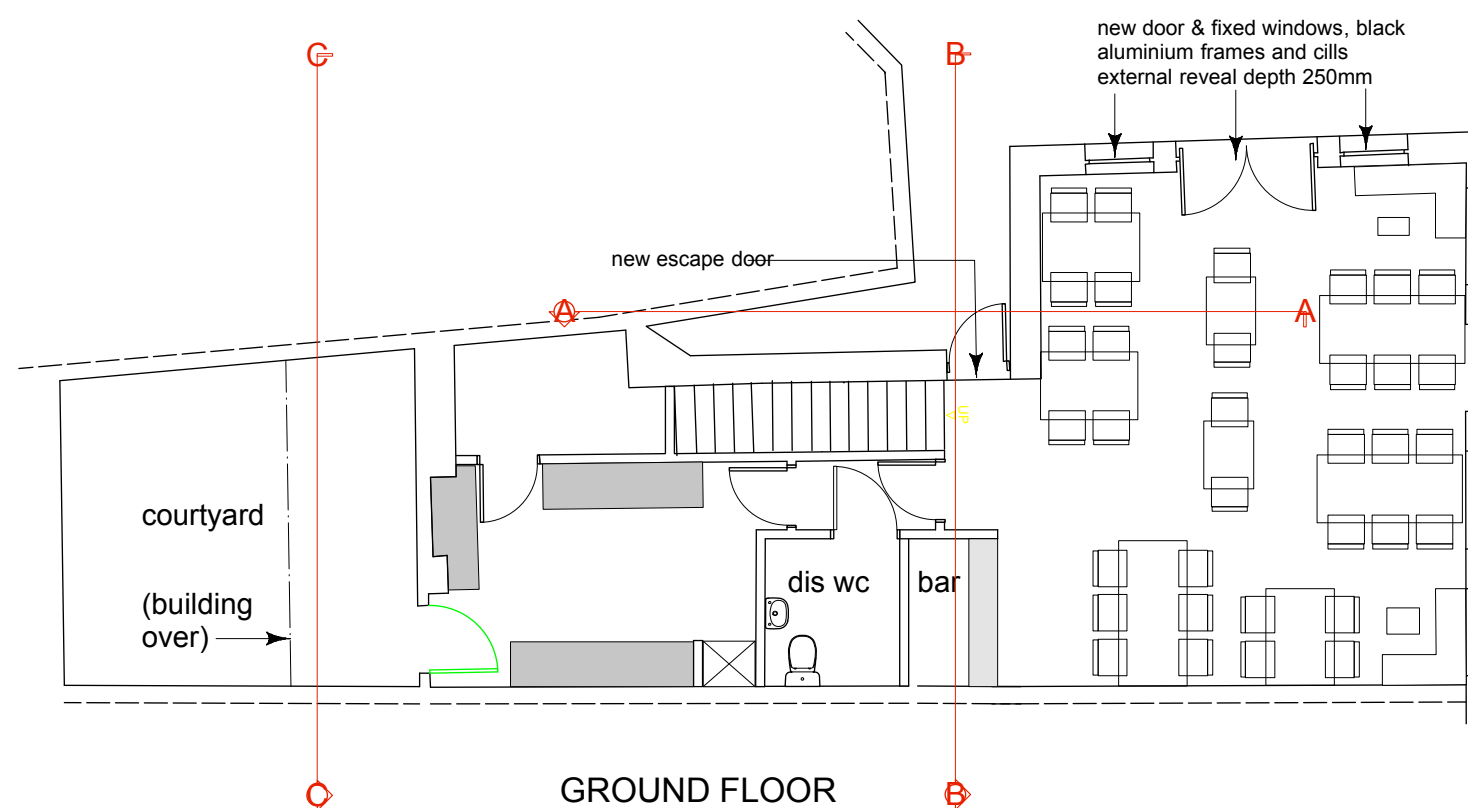

GROUND FLOOR

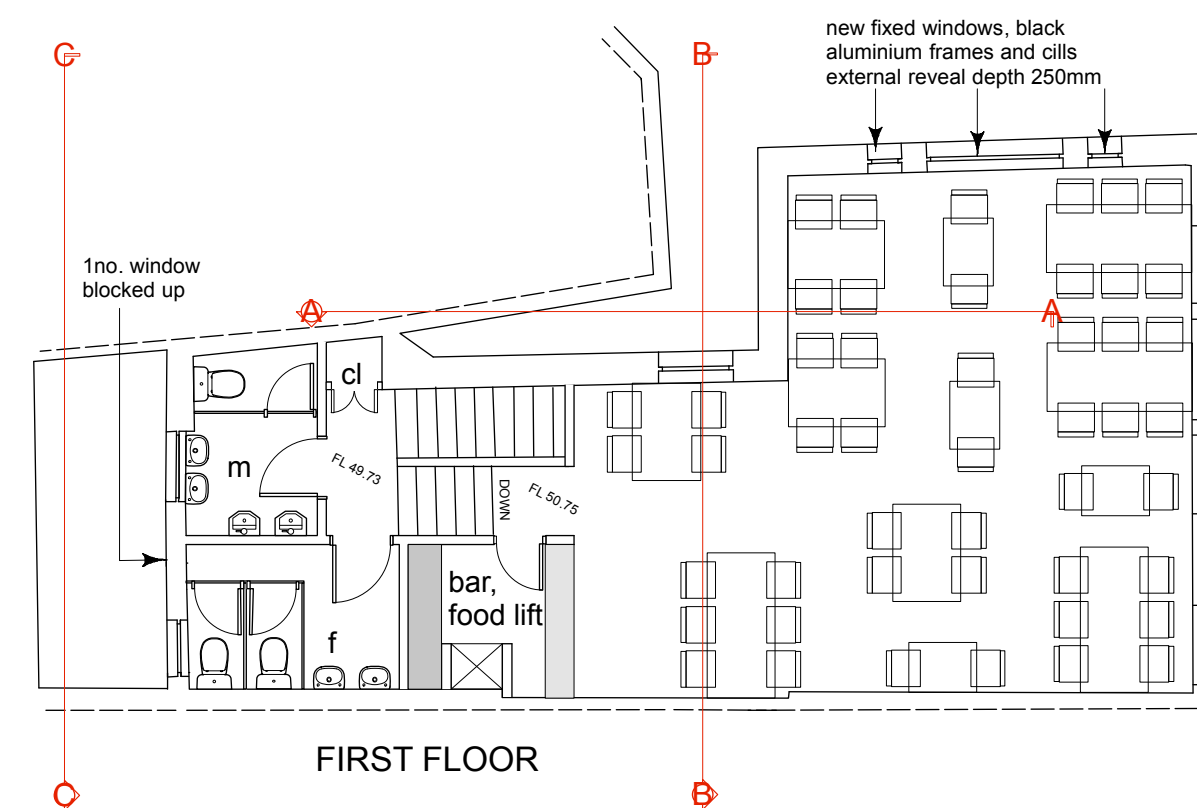

FIRST FLOOR

Revisions : A 28/9/22 notes added B 25/10/22 external lighting omitted C 08/11/22 awnings omitted; additional notes	
☐ PRELIMINARY ☐ COMMENTS ☐ INFORMATION	☒ PLANNING ☐ BUILDING CONTROL ☐ WELSH WATER
PROJECT Proposed Renovation, 143B High Street Merthyr Tydfil	
TITLE As proposed	
SCALE 1:100 @ A2	
PROJECT NUMBER	DRAWN
DATE	CHECKED
DRAWING NUMBER PL 02	REVISION C

Robert Coles

4B Castle Parade
Usk
NP15 1AA
TELEPHONE 01291 673535
e mail : bobcolesarchitect@btinternet.com

studio
4b
ARCHITECT