


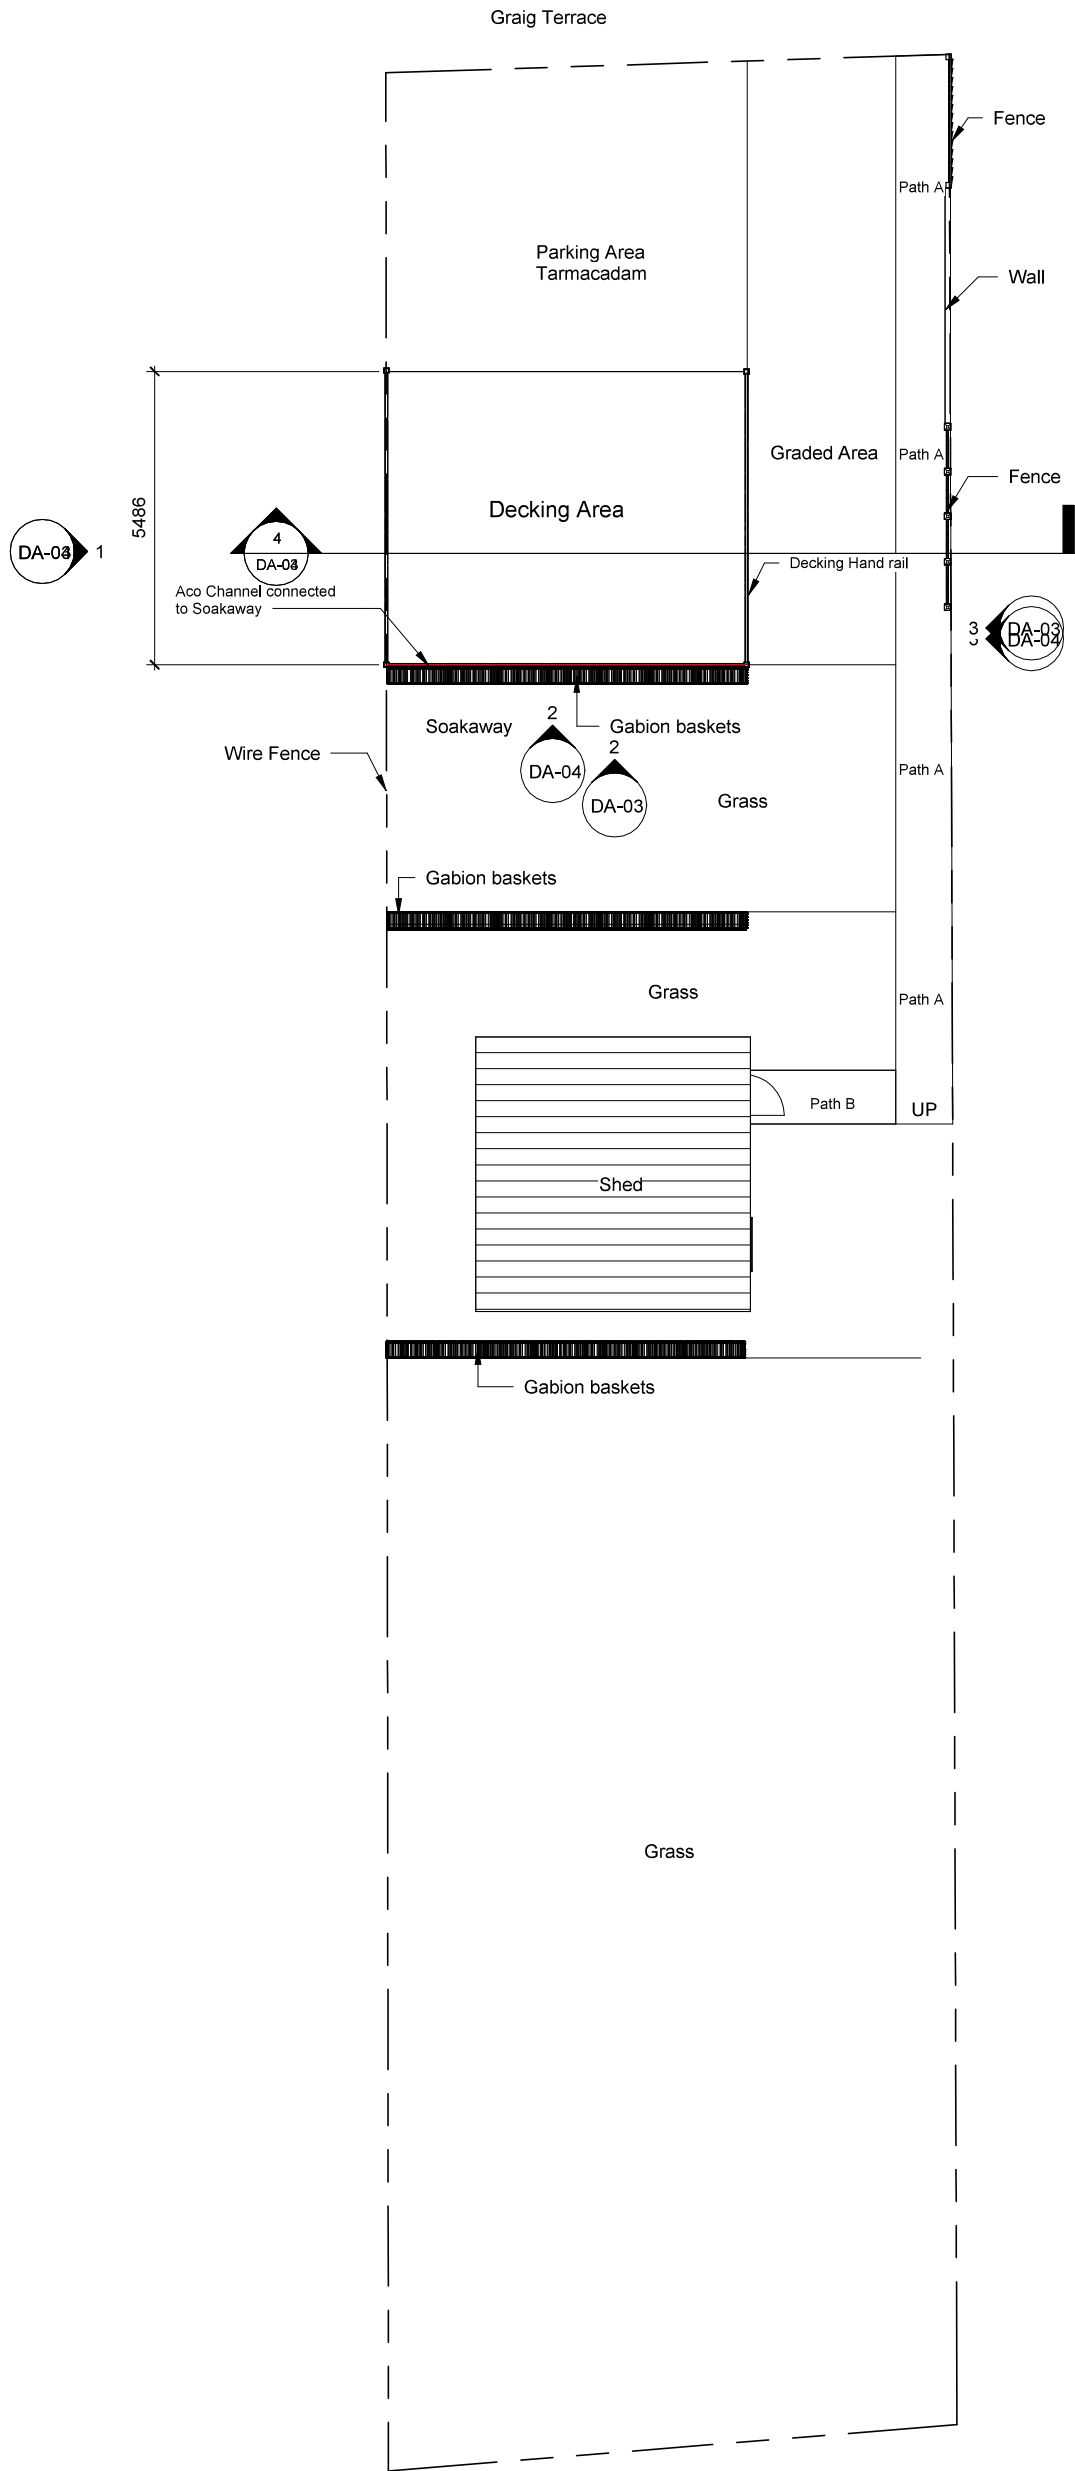

1 Proposed Site  
1 : 100

INDIGO DESIGN (Part of 3dcadwales Ltd) 5 Ashlea Drive,  
Merthyr Tydfil, CF47 0NY Tele 01685 385746 Mob -  
07940913216 Email enquiries@indigo-3d-design.co.uk

This Drawing is Copyright,  
Dimensions to be checked  
on site and not scaled from  
this drawing



PURPOSE OF ISSUE  
Planning Approval

DRAWING NUMBER  
DA-02

PROJECT  
Decking to Parking Area

SHEET  
Proposed Site Plan

Address  
Land opposite No 6-7 Graig Terrace,  
Bedlinog, Treharris CF46 6SA

Checked by  
JH

Drawn by  
PH

Scale (@ A2)  
1 : 100

| Rev No | Description | Date       |
|--------|-------------|------------|
| A      | Issue       | 10/08/2023 |
|        |             |            |
|        |             |            |
|        |             |            |