

NOTES

2 STOREY CONSERVATORY TO
GIVE ACCESS FROM KITCHEN
WALLS IN FACE BRICK -
DOOR & WINDOWS IN LIGHT
BARK UPVC DOUBLE GLAZING
Solid roof system in grey
aluminium batten & rafters
with 4 sections of batten
timed glass units

MENT

19 FEB 2021

5m

MERTHYR TYDFIL
COUNTY BOROUGH
COUNCIL
OFFICE COPY
PLEASE DO NOT
REMOVE

Client

MRS DANIELS

Job Title

REAR CONSERVATORY -

11 TREHARNE ROAD

TREHARREIS

Drawing Title

EXISTING & PROPOSED VIEWS
& REAR PLAN

ALSO ROOF PLAN

Scale

1:100 @ A3

Date

FEB 2021


Drawn by

P.J.


Dwg No.

1D


Rev.

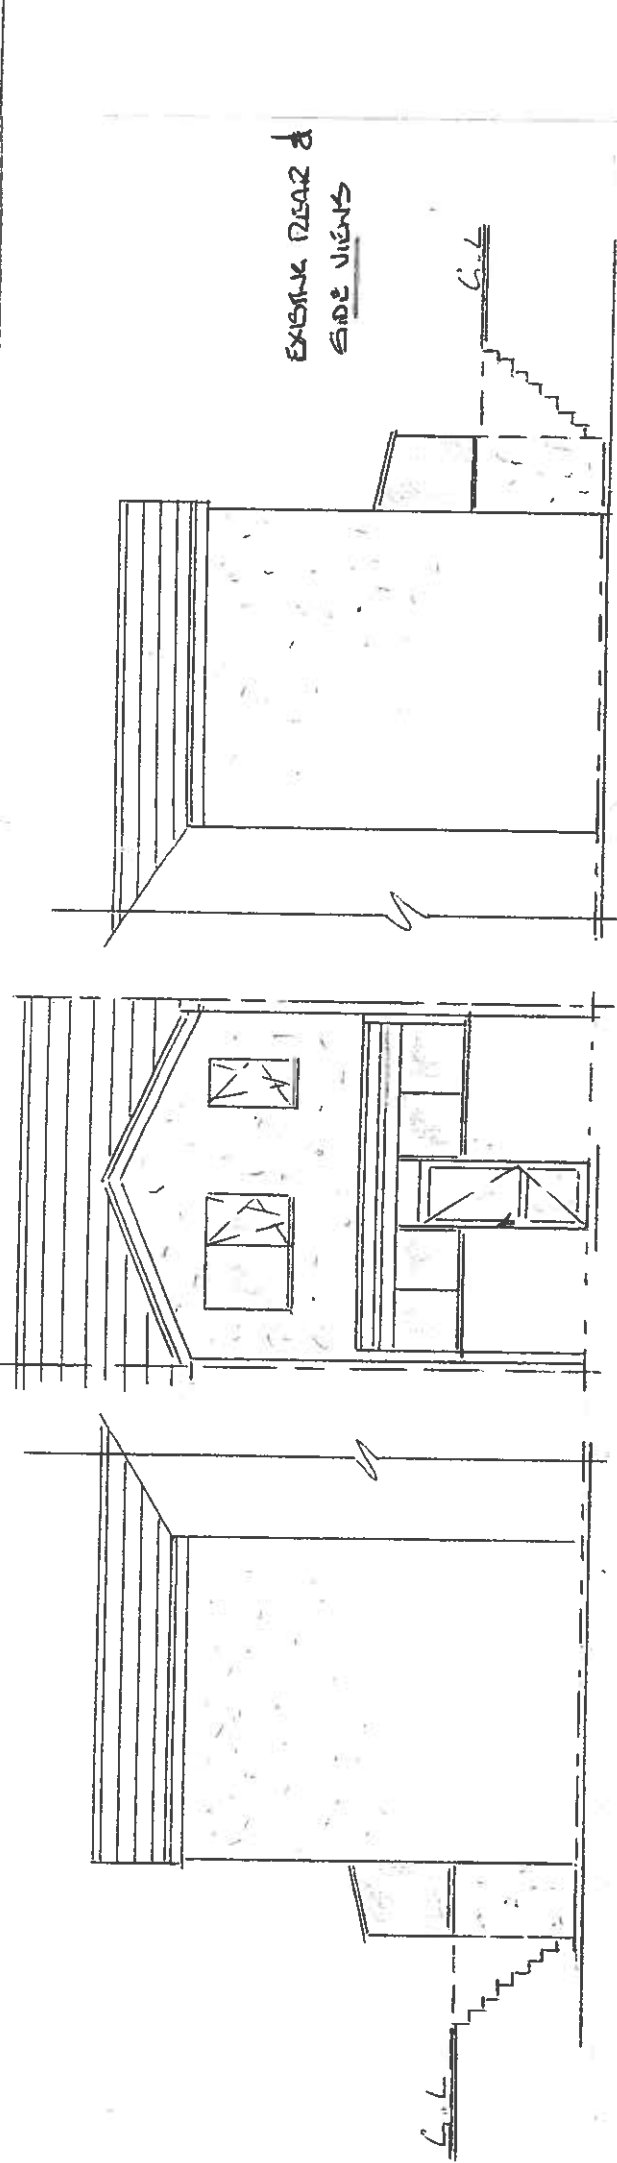


EXISTING REAR &
SIDE VIEWS

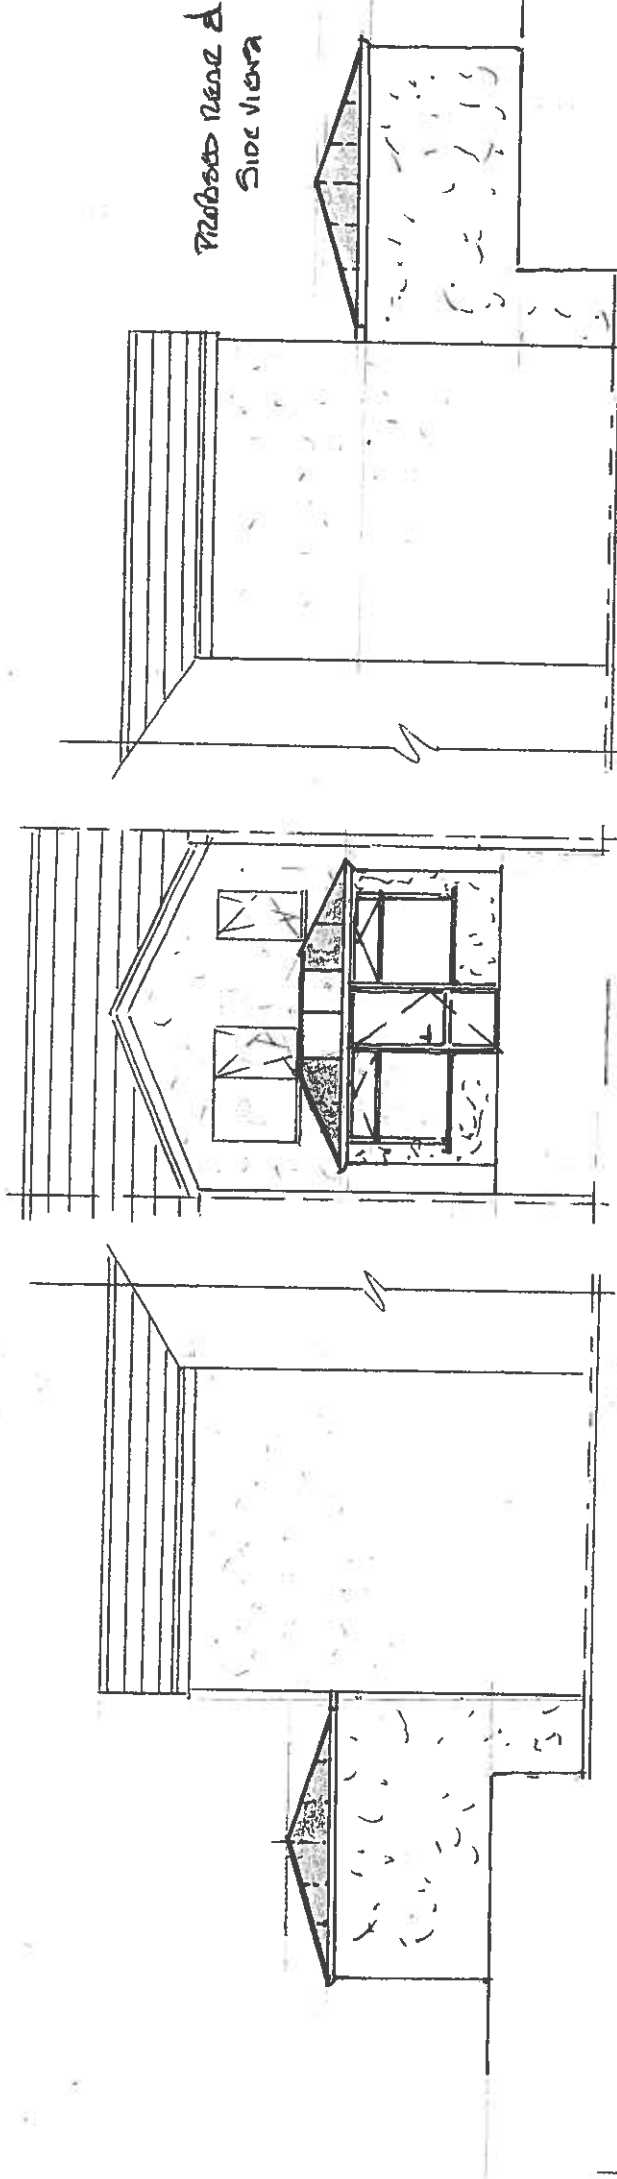


PROPOSED REAR &
SIDE VIEWS

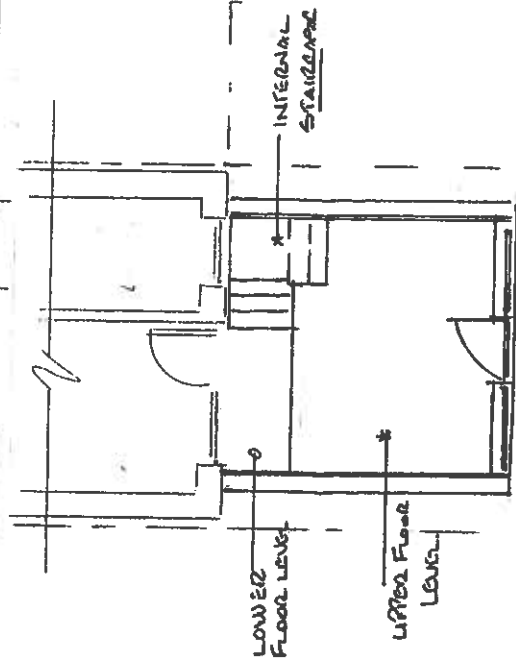

PROPOSED PLAN

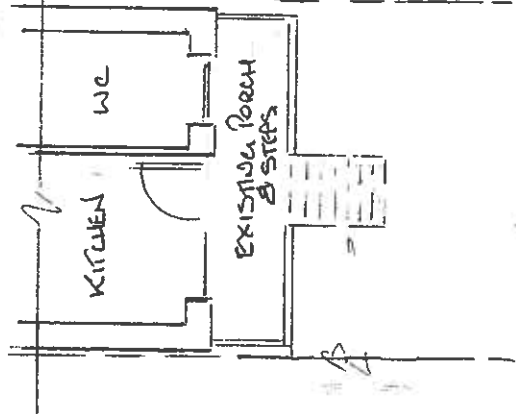

EXISTING PLAN

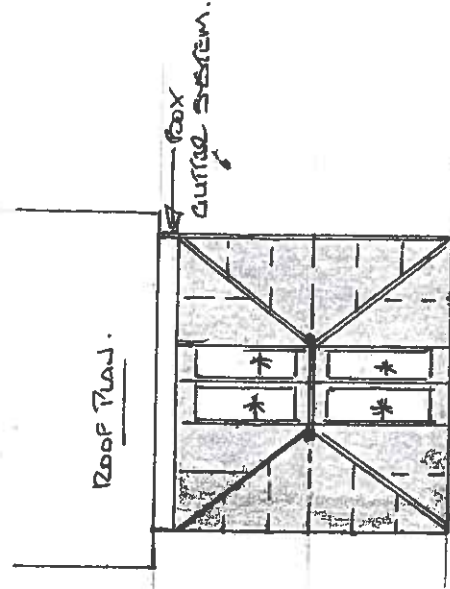

SOLID GREY ROOFING SYSTEM
* INSERT CURVED SECTIONS.