




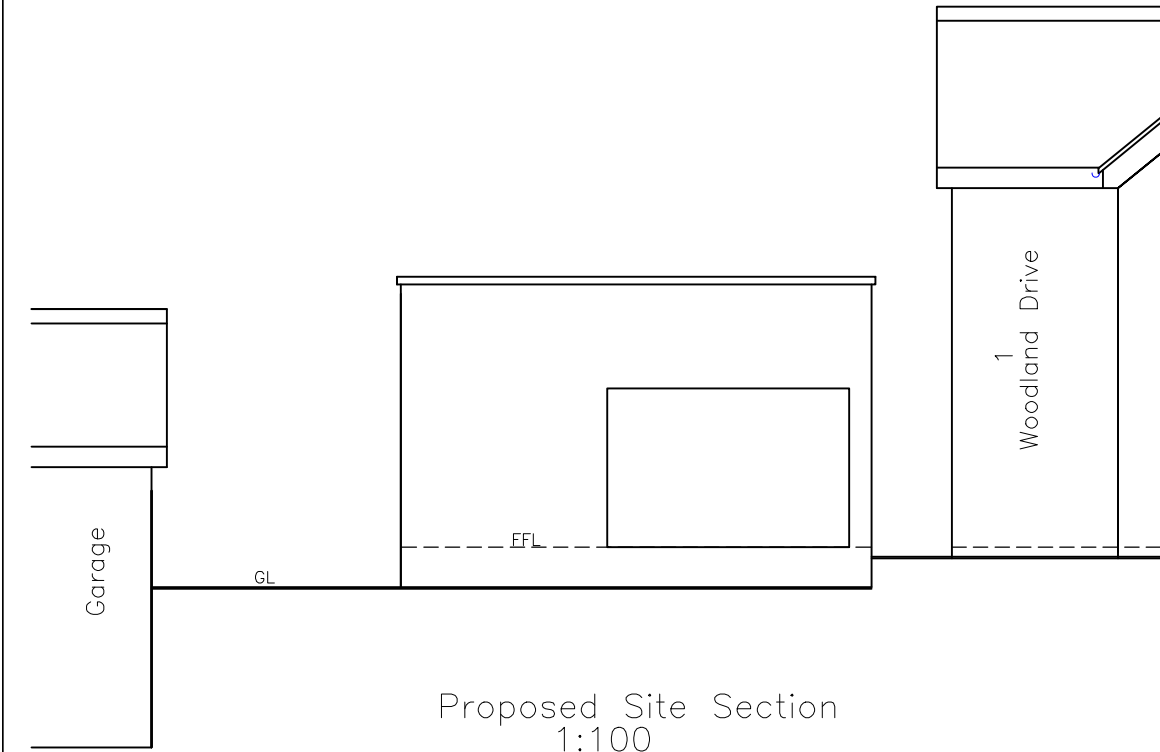


Proposed Site Section
1:100

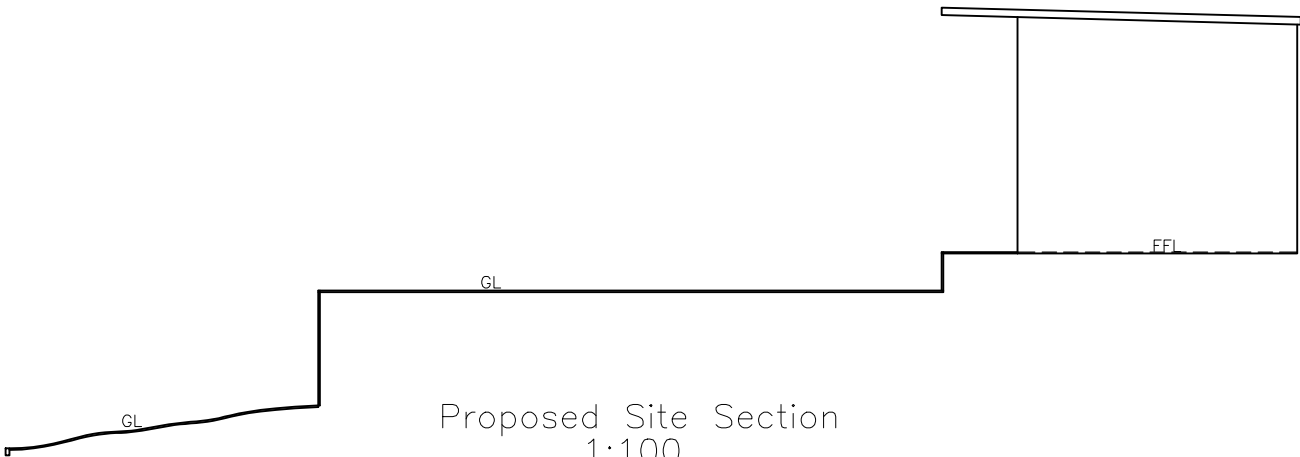

Proposed Site Section
1:100

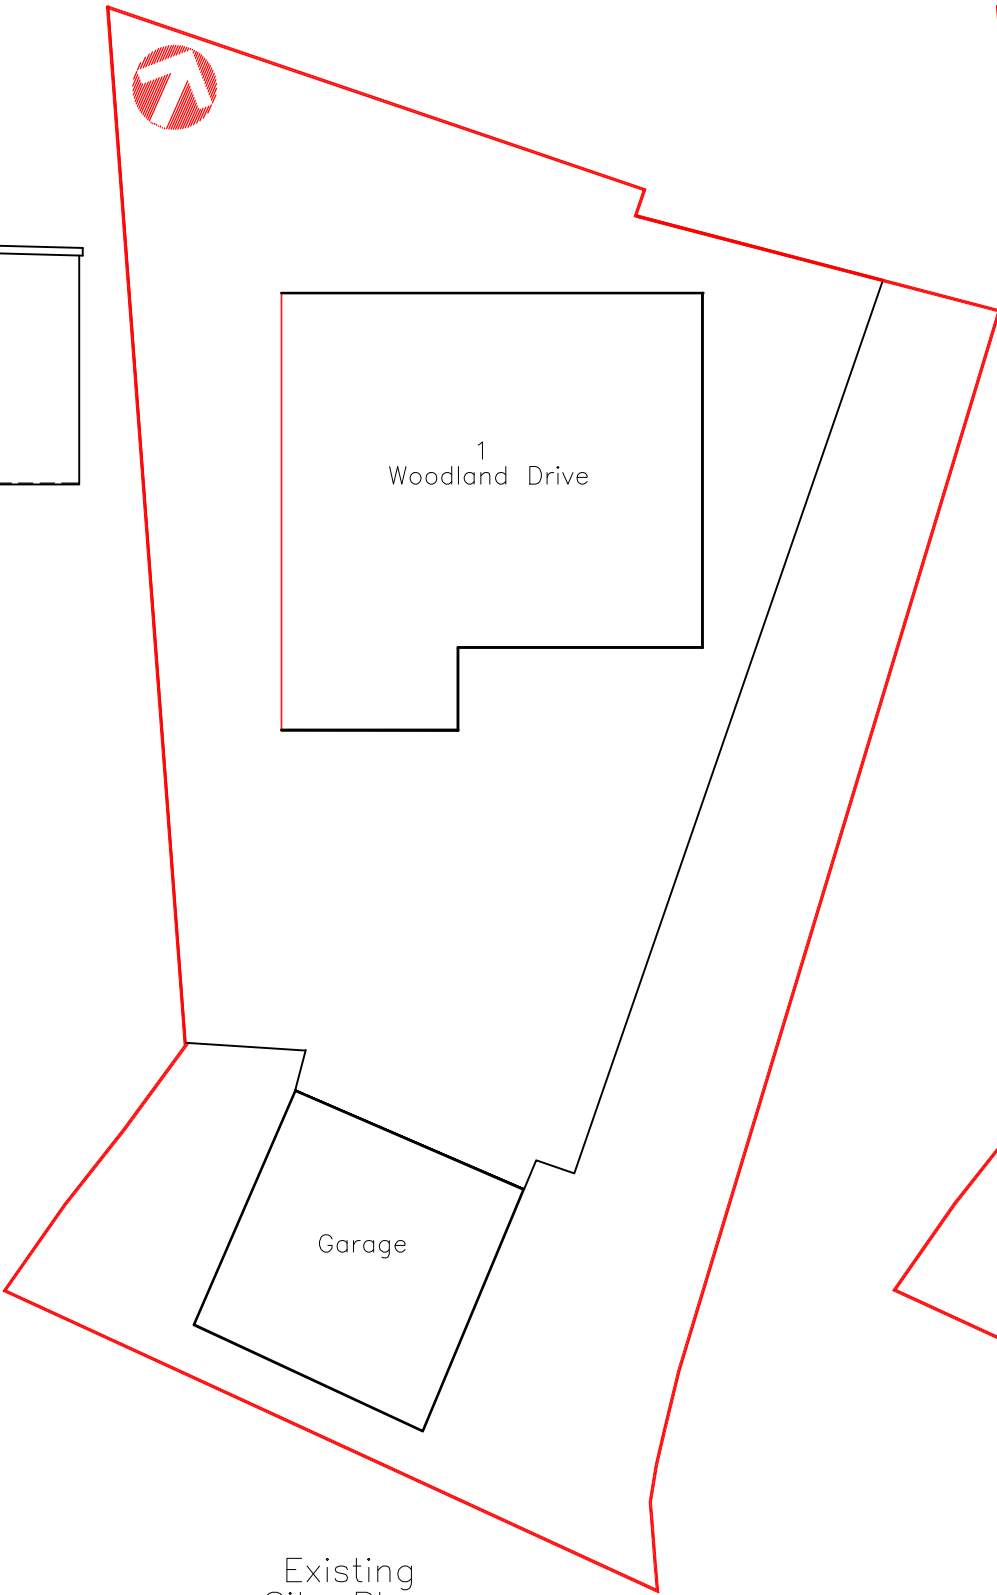


Existing
Site Plan
1:200

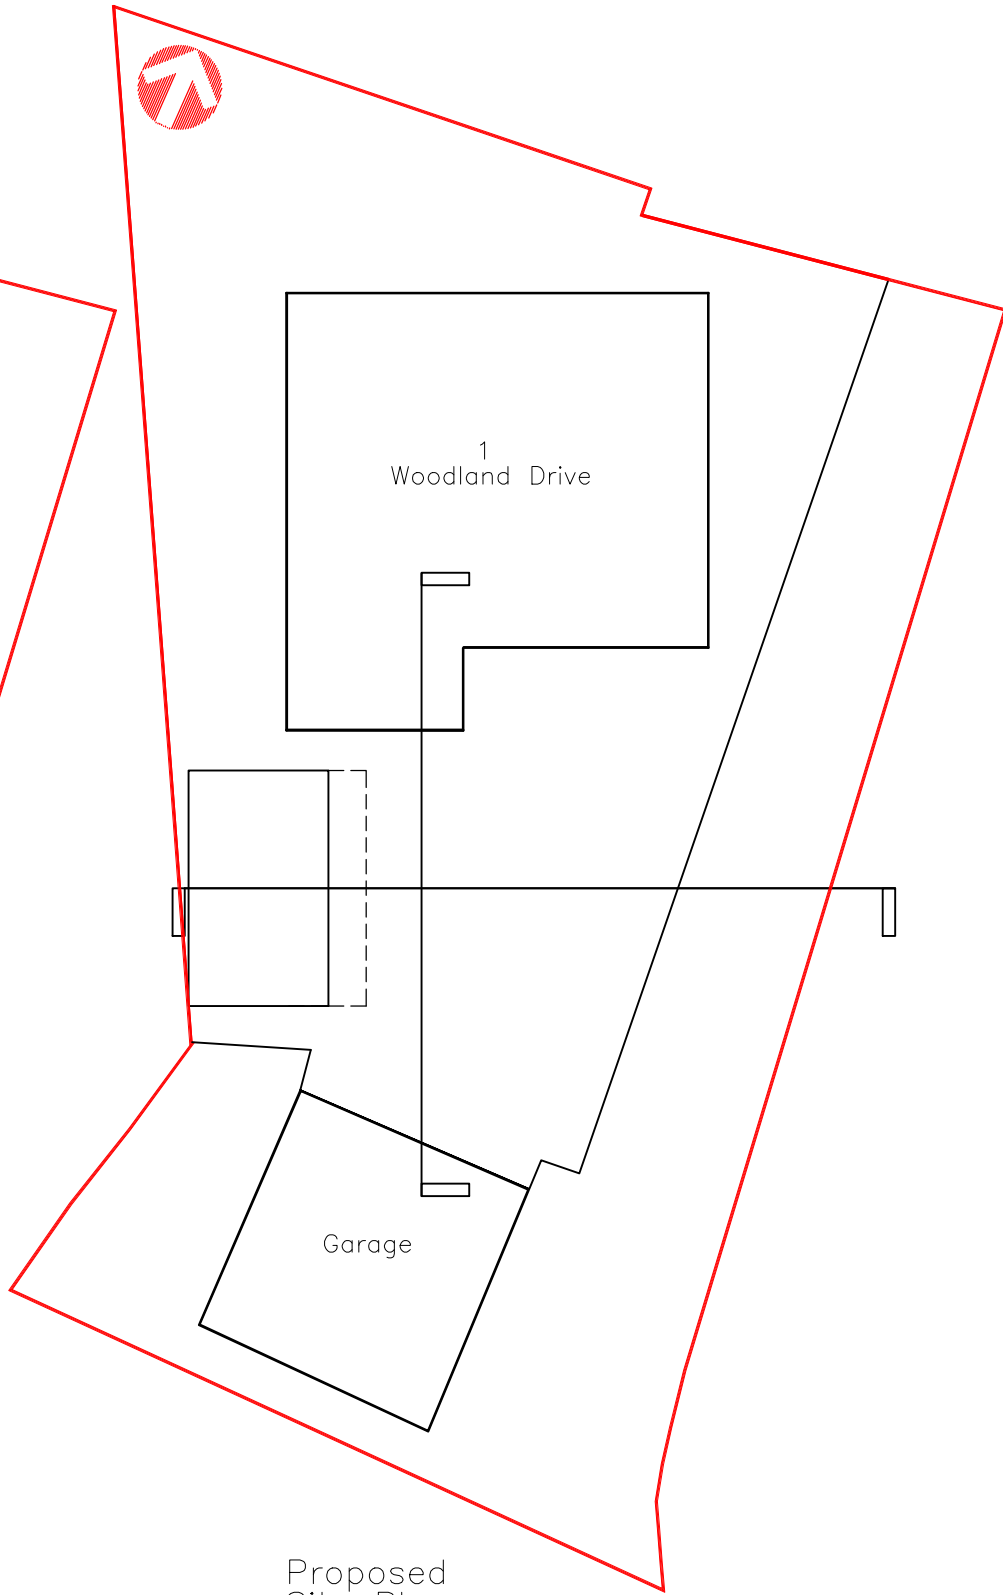


Proposed
Site Plan
1:200




Proposed Roof Plan
1:50

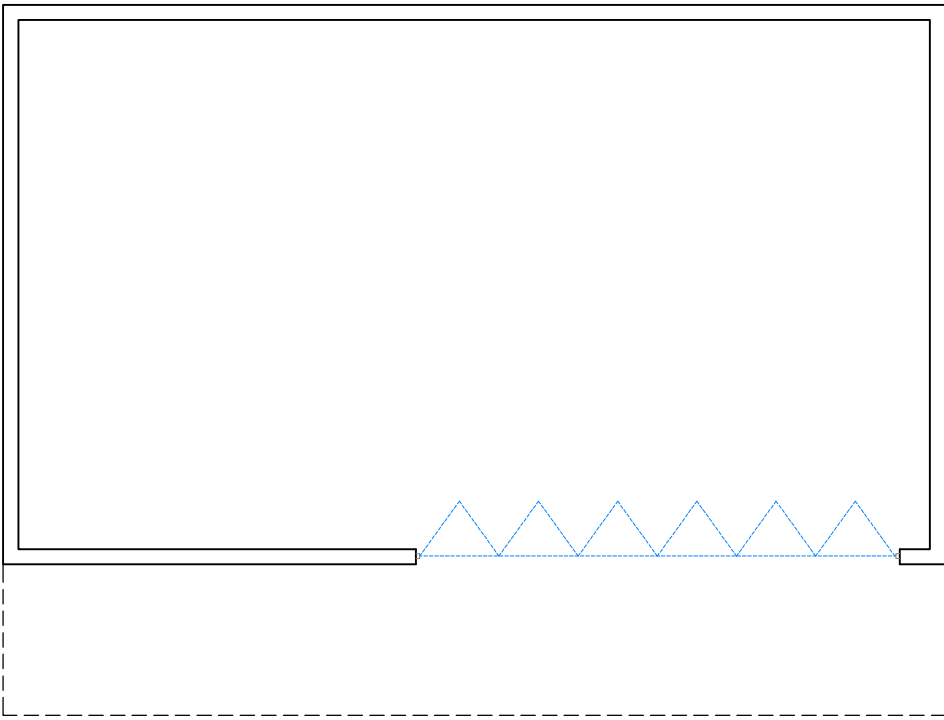


Proposed Floor Plan
1:50

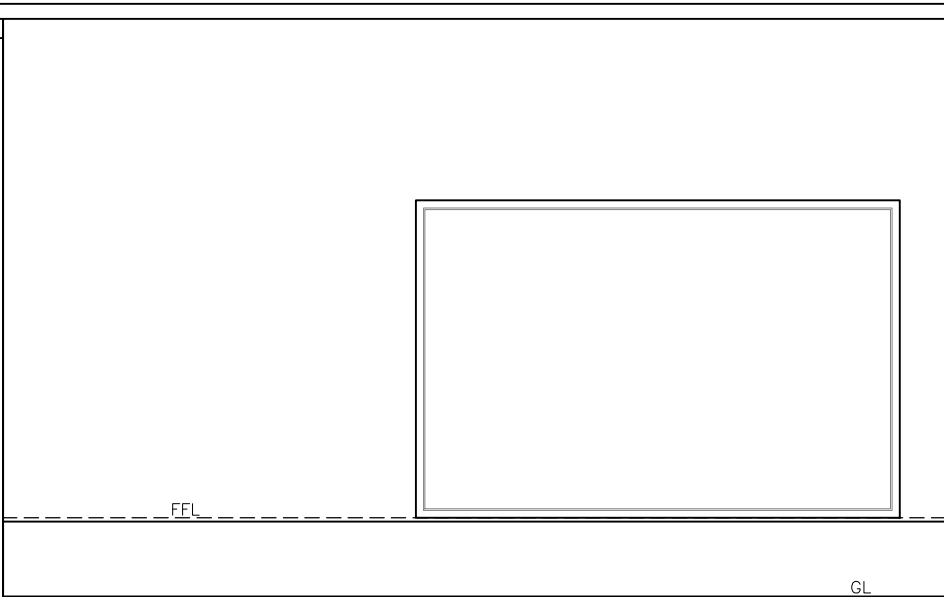


Proposed Front Elevation
1:50

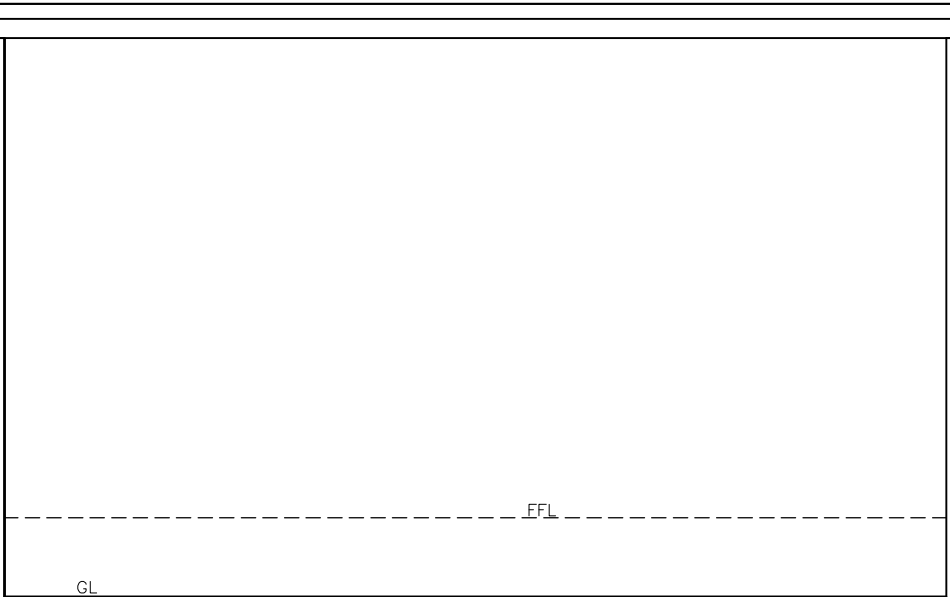

Proposed Rear Elevation
1:50

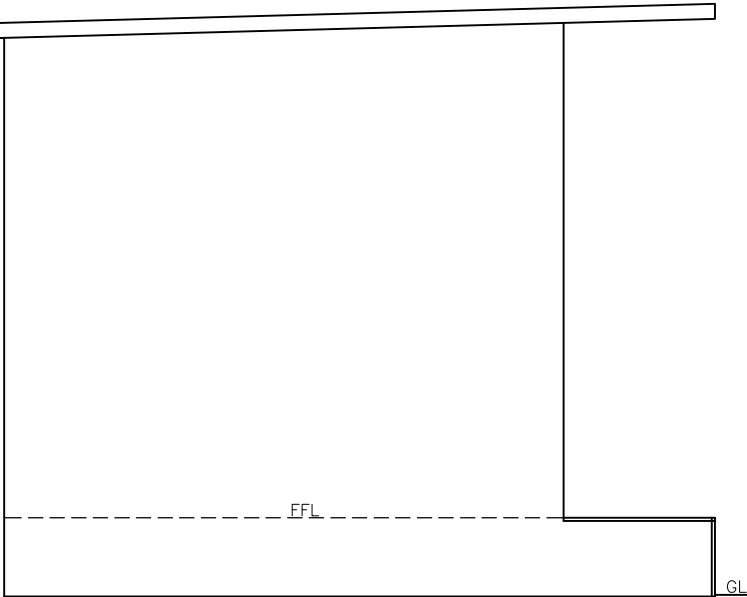

Proposed Side Elevation
1:50

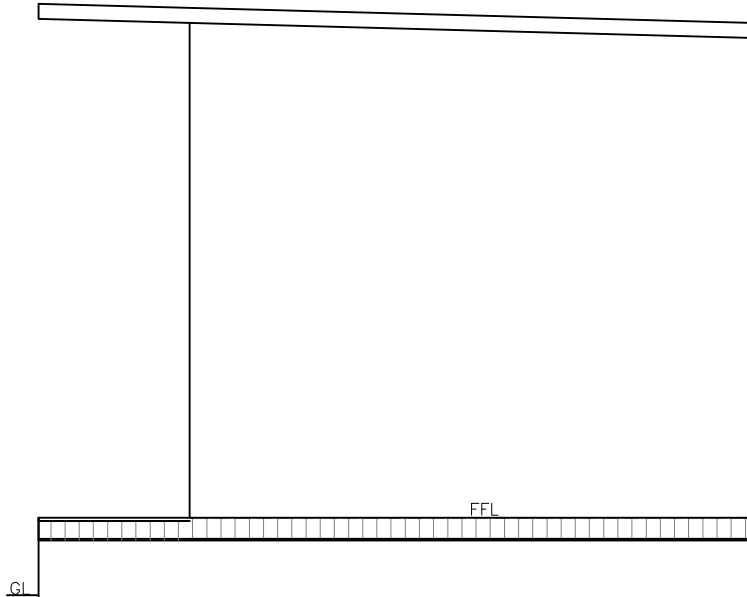

Proposed Side Elevation
1:50

Finishes	
Roof:	Grey Plastic coated steel sheets
External walls:	Grey Plastic coated steel sheets
Doors:	Grey Plastic coated steel sheets
Fascia:	White uPVC
RWC's:	Black uPVC

 Utopia Design Architectural Services 			
Issued Only for Purpose Indicated			
Drawing Status: FOR PLANNING/B CON PURPOSES ONLY			
Address		1, Woodland Drive Aberfan Merthyr Tydfil CF48 4PX	
Project		Proposed New Garden Summer House	
Drawn by	Date	Scale	
PT	DEC 23	1:50 1:100 1:200	
Title Existing and Proposed Plans, Elevations, Sections		Paper	A2
		Drwg No	
		Woodland 1 01B	