


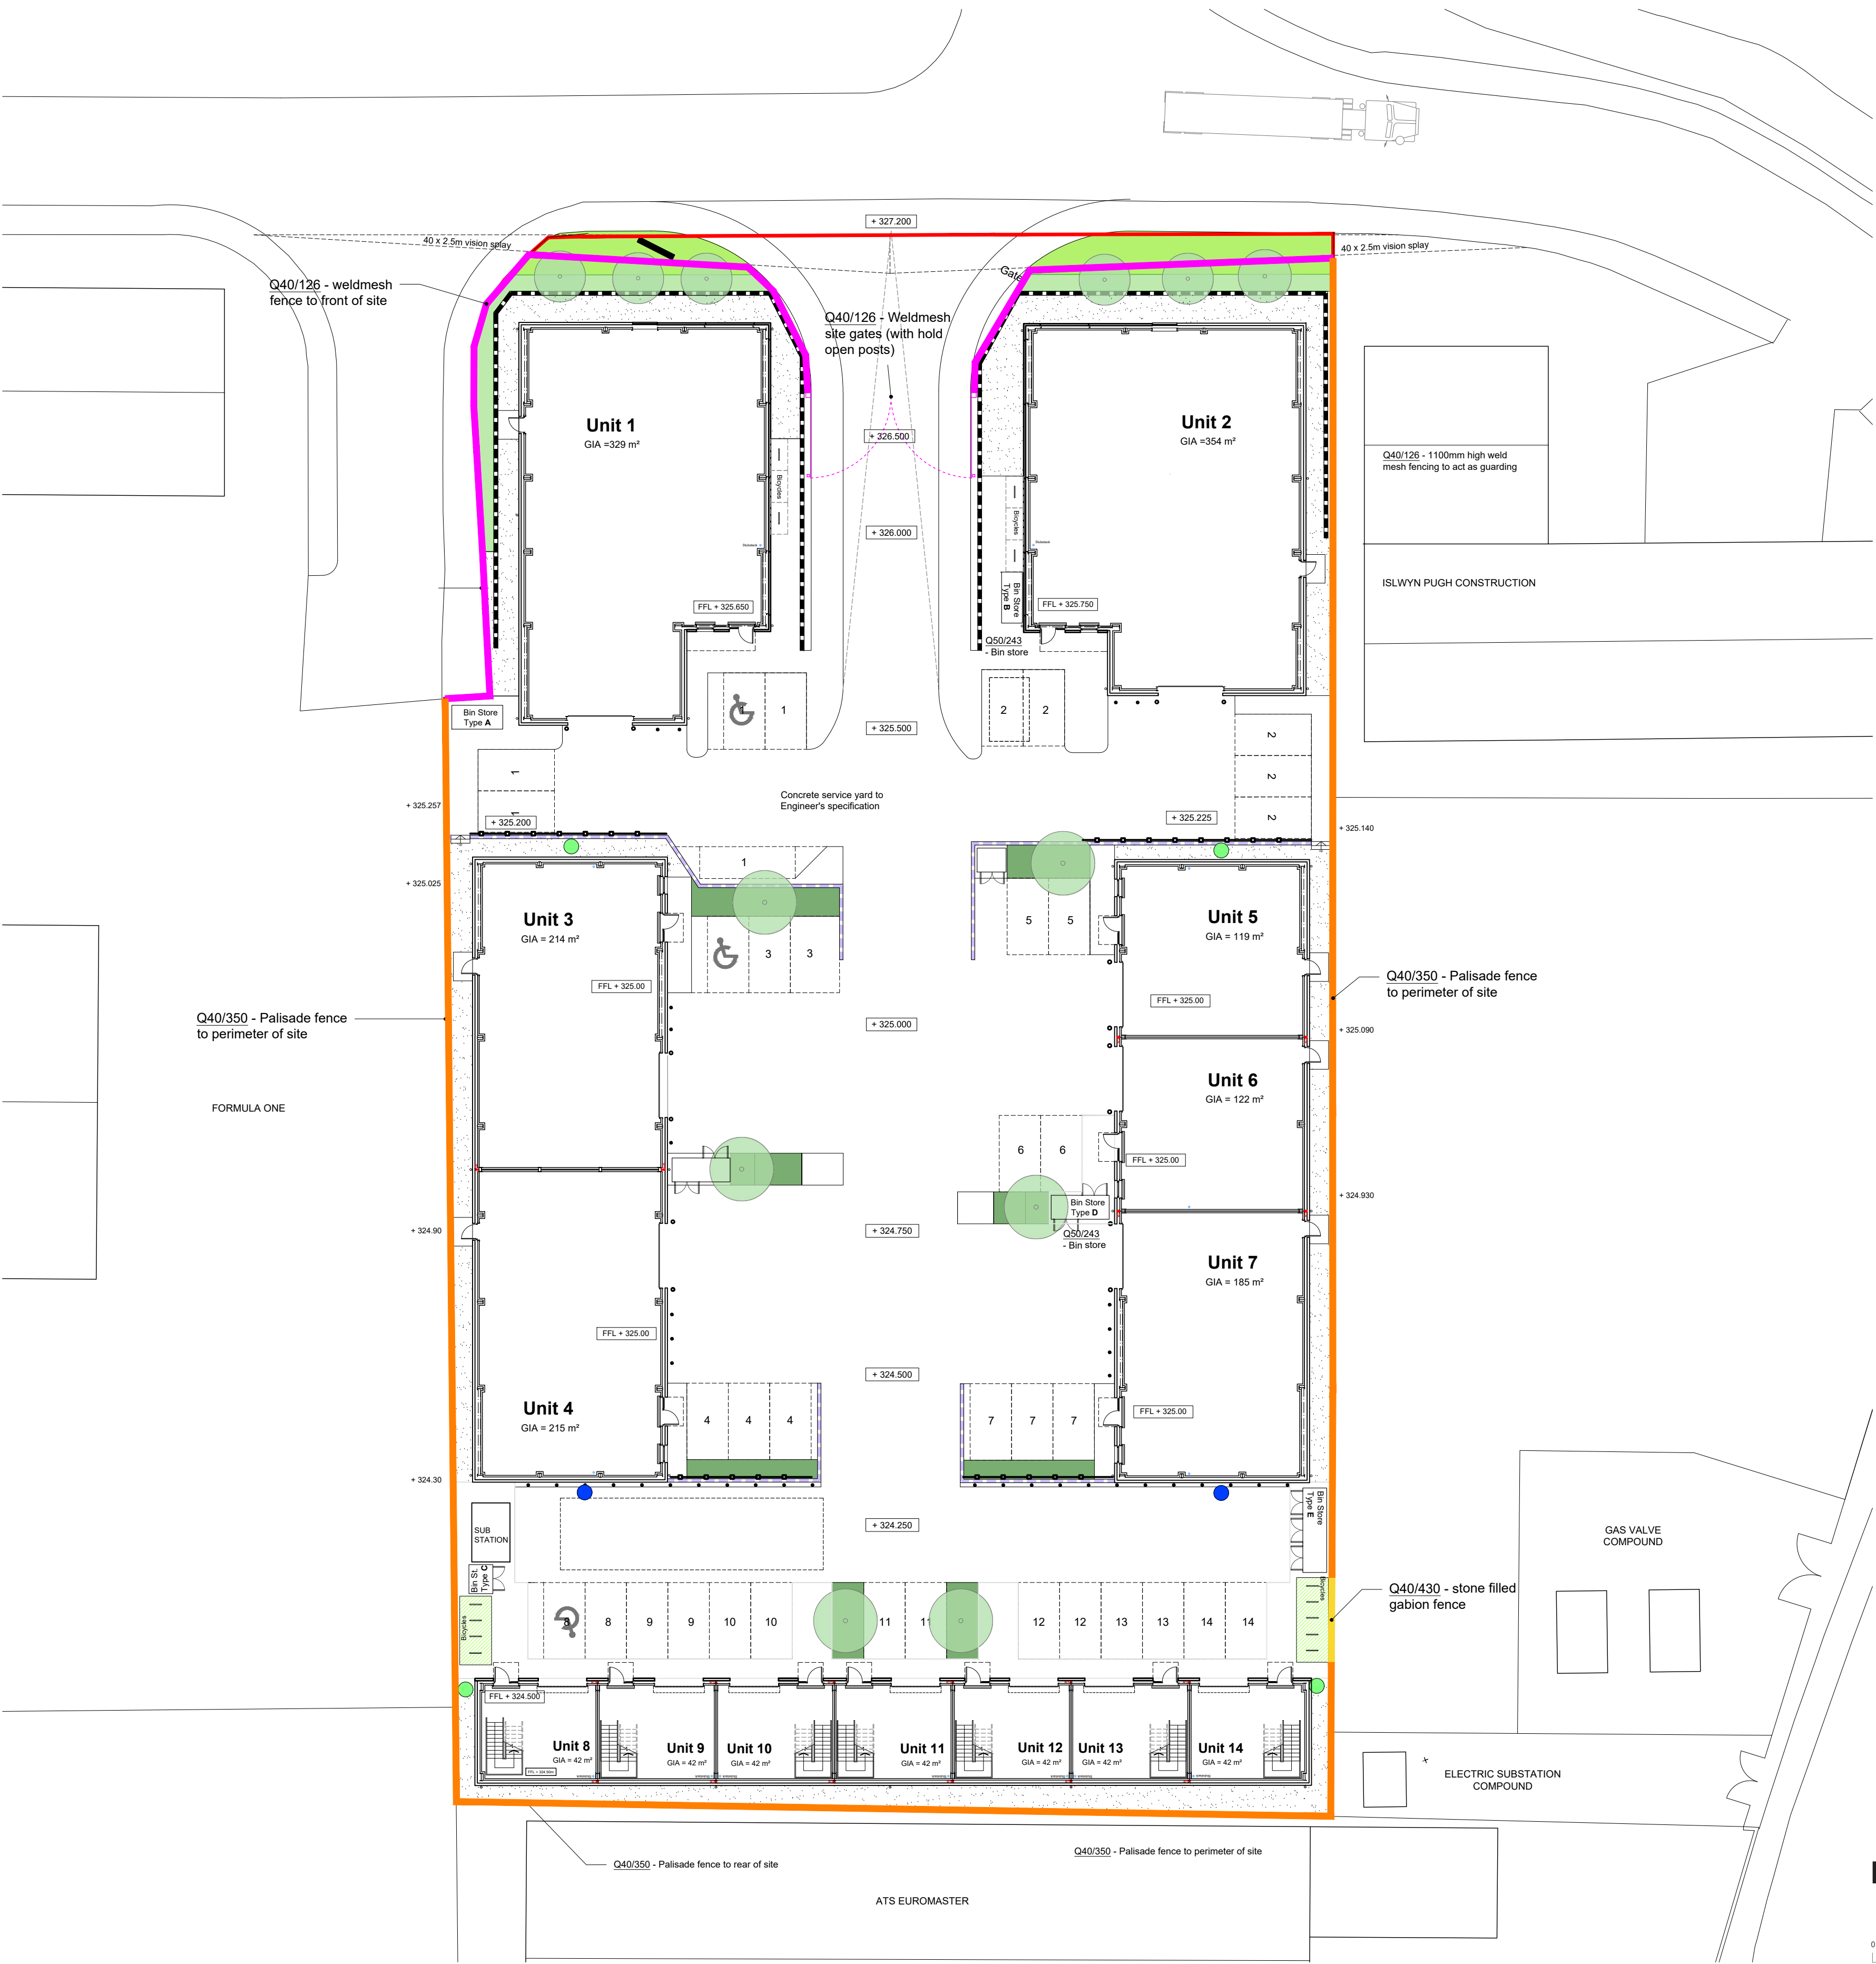

Boundary Fence Key:


Weldmesh fence
2.5m high
Pvc coated black
NBS Q40/126



Palisade fence
2.5m high
galvanised
NBS Q40/350



Stone filled
gabion fence
2.5m high
galvanised
NBS Q40/430

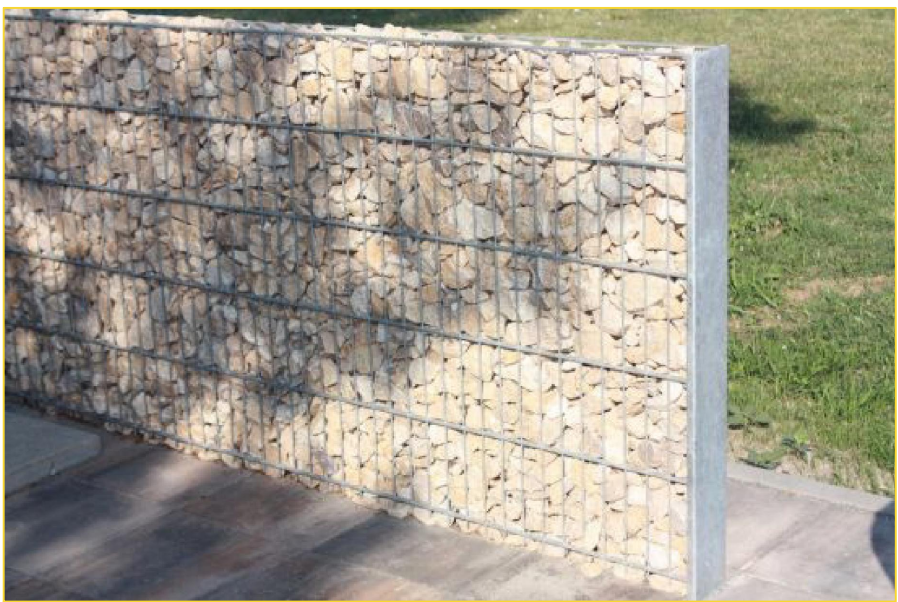

Proposed Site Plan 1:250

Figured dimensions and levels to be used.
Any inaccuracies must be notified to the architect.
Detail drawings and large scale drawings take precedence over smaller drawings.

Rev:

-	-
---	---

Chk'd:

-	-
---	---

Chk'd:

-	-
---	---

Chk'd:

-	-
---	---

PRELIMINARY	
PLANNING	✓
DESIGN	
TENDER	
CONSTRUCTION	

THIS DRAWING IS COPYRIGHT ©

Registered Office: Powell Dobson, Suite 1F, Building One, Eastern Business Park, Wern Fawr Lane, Old St. Mellons, Cardiff CF3 5EA. Powell Dobson is a trading name of Powell Dobson Architects Ltd a company registered in England and Wales No 3873802.

powelldobson
ARCHITECTS

Cardiff Office: Suite 1F, Building One, Eastern Business Park, Wern Fawr Lane, Old St Mellons, Cardiff CF3 5EA
Tel: +44 (0)333 33 201 001 www.powelldobson.com

Contract: MKR Property
Pant Industrial Estate, Merthyr Tydfil
Title: Site Boundary Treatment

Drawing No. 1970 (05) 300
Rev. -

Scale: 1:200 @ A1
Date: Sept 2020
Drawn: CHT
Checked: JF