




IMPORTANT NOTE:
ALL DIMENSIONS AND LEVELS SHOWN ON THIS DRAWING ARE TO BE CHECKED BY THE CONTRACTOR MANUFACTURER PRIOR TO THE COMMENCEMENT OF ANY WORKS ON SITE OR THE MANUFACTURE OF ANY SITE COMPONENTS.
THIS DRAWING IS NOT TO BE SCALED.
DIMENSIONS ARE INDICATED IN MILLIMETRES UNLESS CLEARLY STATED OTHERWISE.
COPYRIGHT OF THIS DRAWING BELONGS SOLELY TO CUBE PSL.
LIMITATIONS & THIRD PARTY CLAUSE:
WHERE PARTS OF THE PROPERTY WERE COVERED OR INACCESSIBLE AT TIME OF SURVEY POSITIONS OF ELEMENTS ARE MARKED 'ASSUMED' ACCORDINGLY.

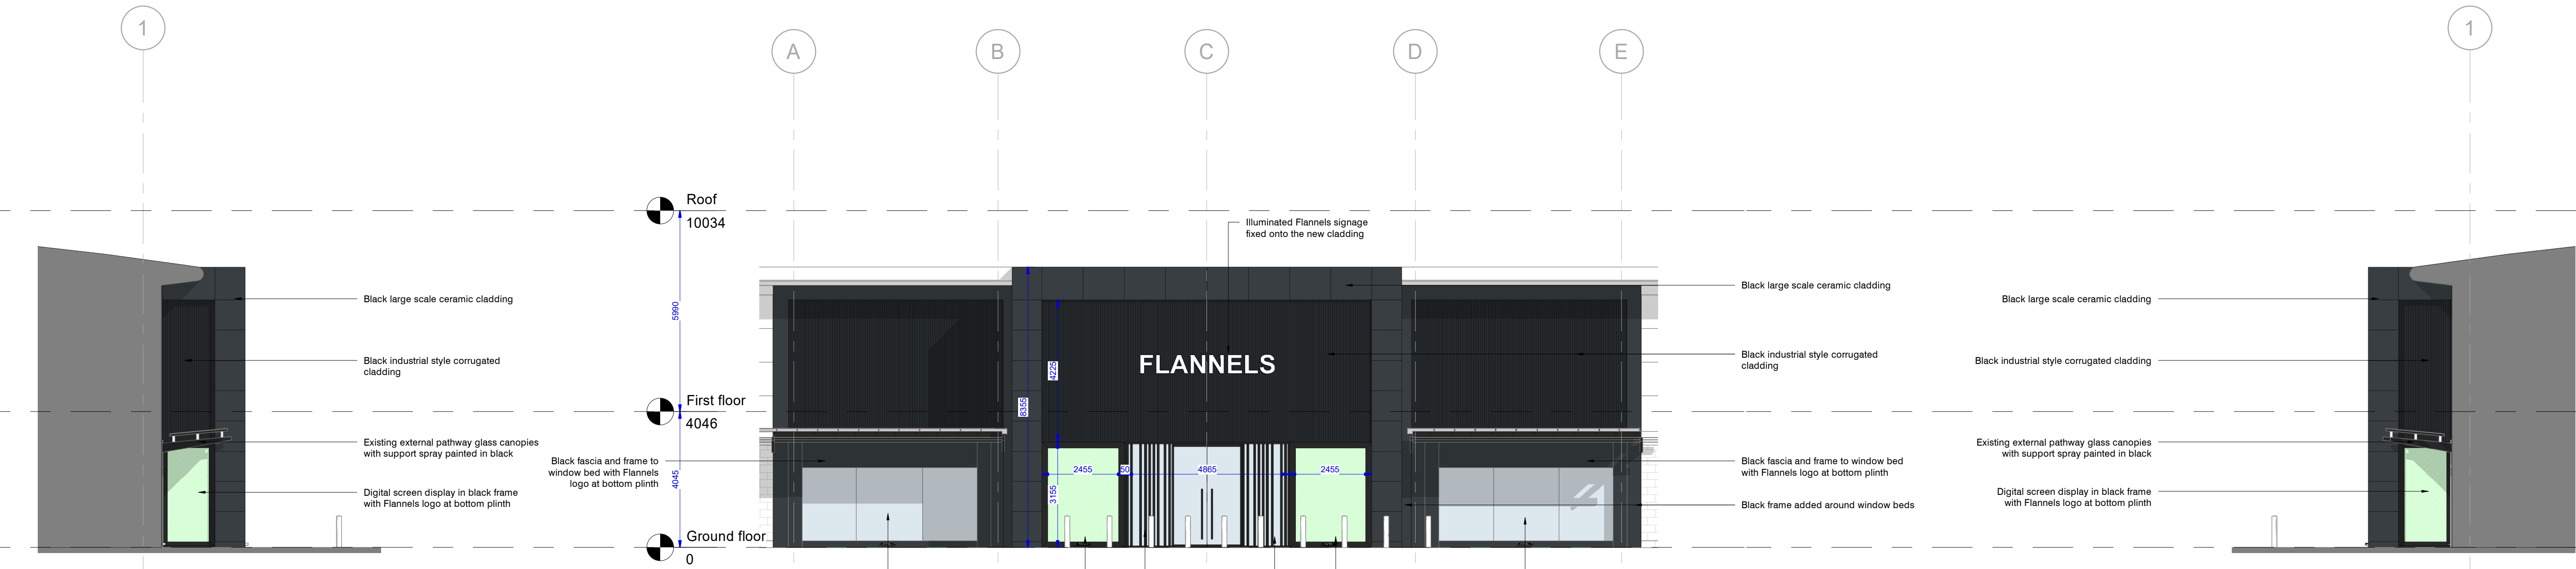


PROPOSED SHOPFRONT ELEVATION
Scale: 1 : 100 @A1

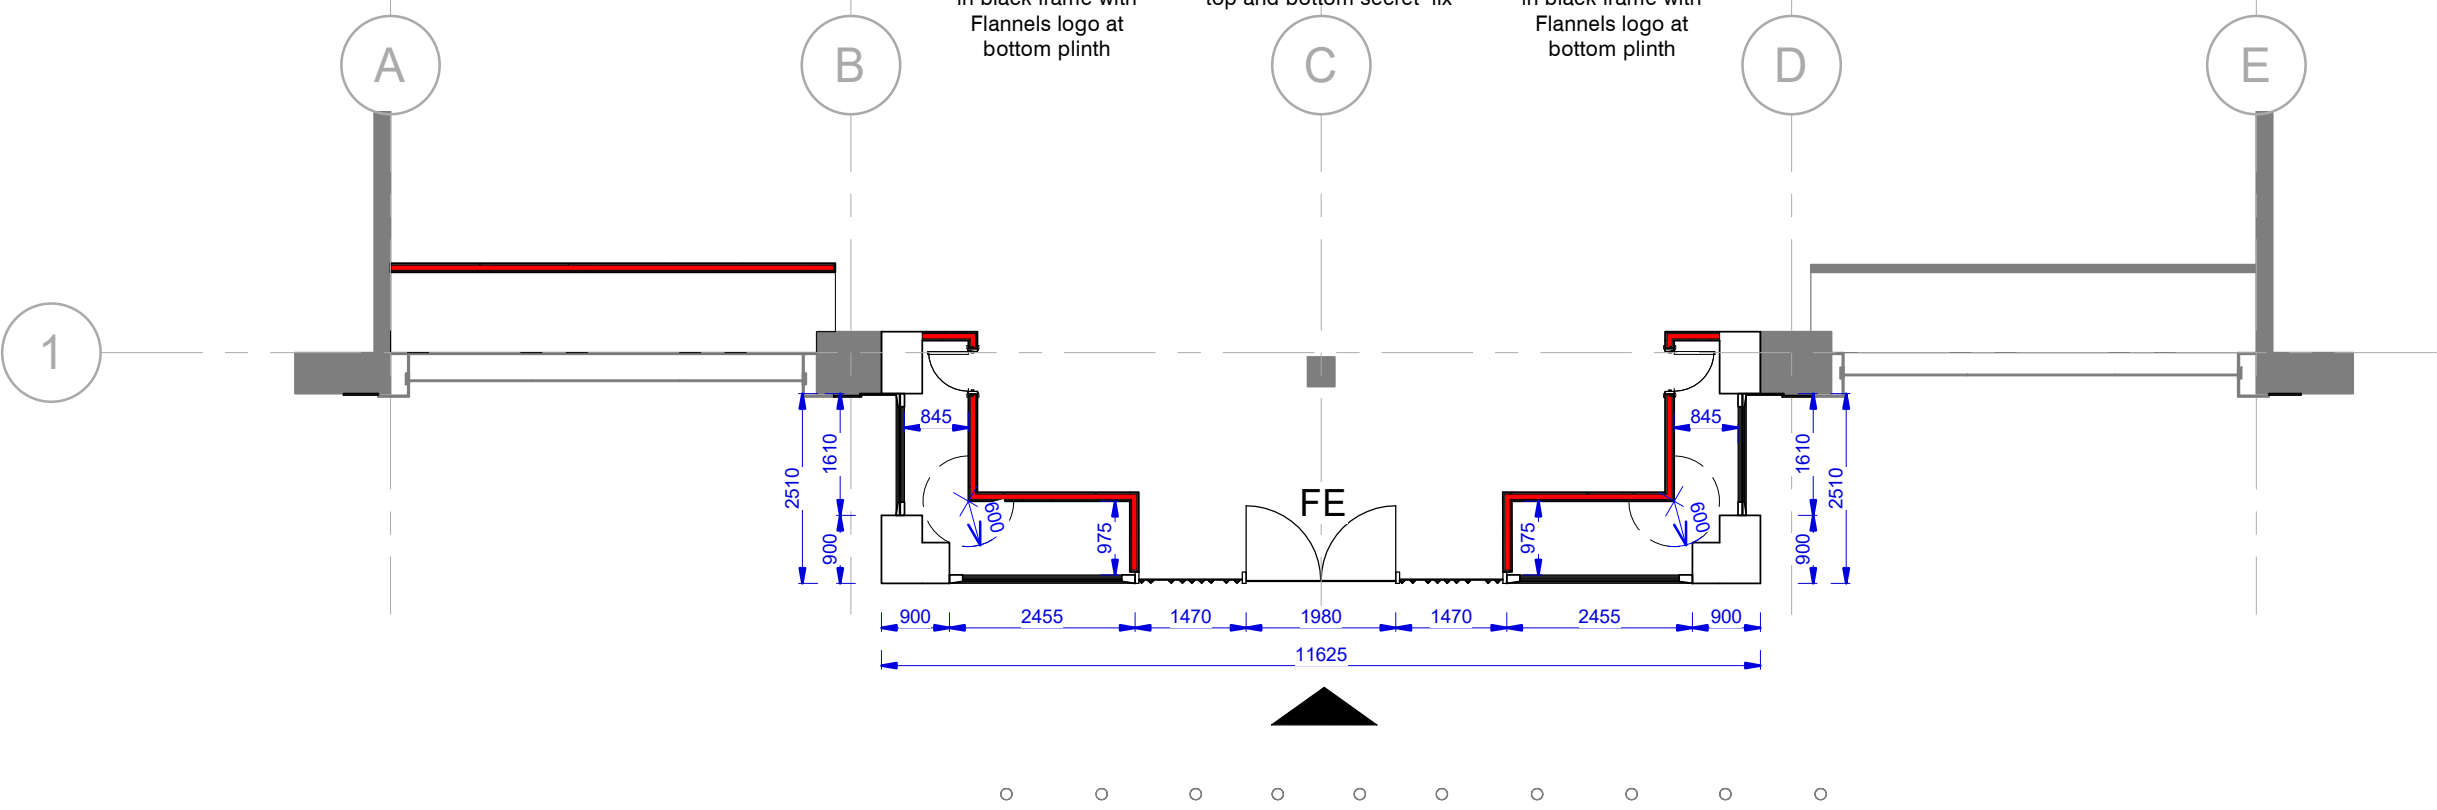

PROPOSED ENTRANCE CANOPY PLAN
Scale: 1 : 100 @A1

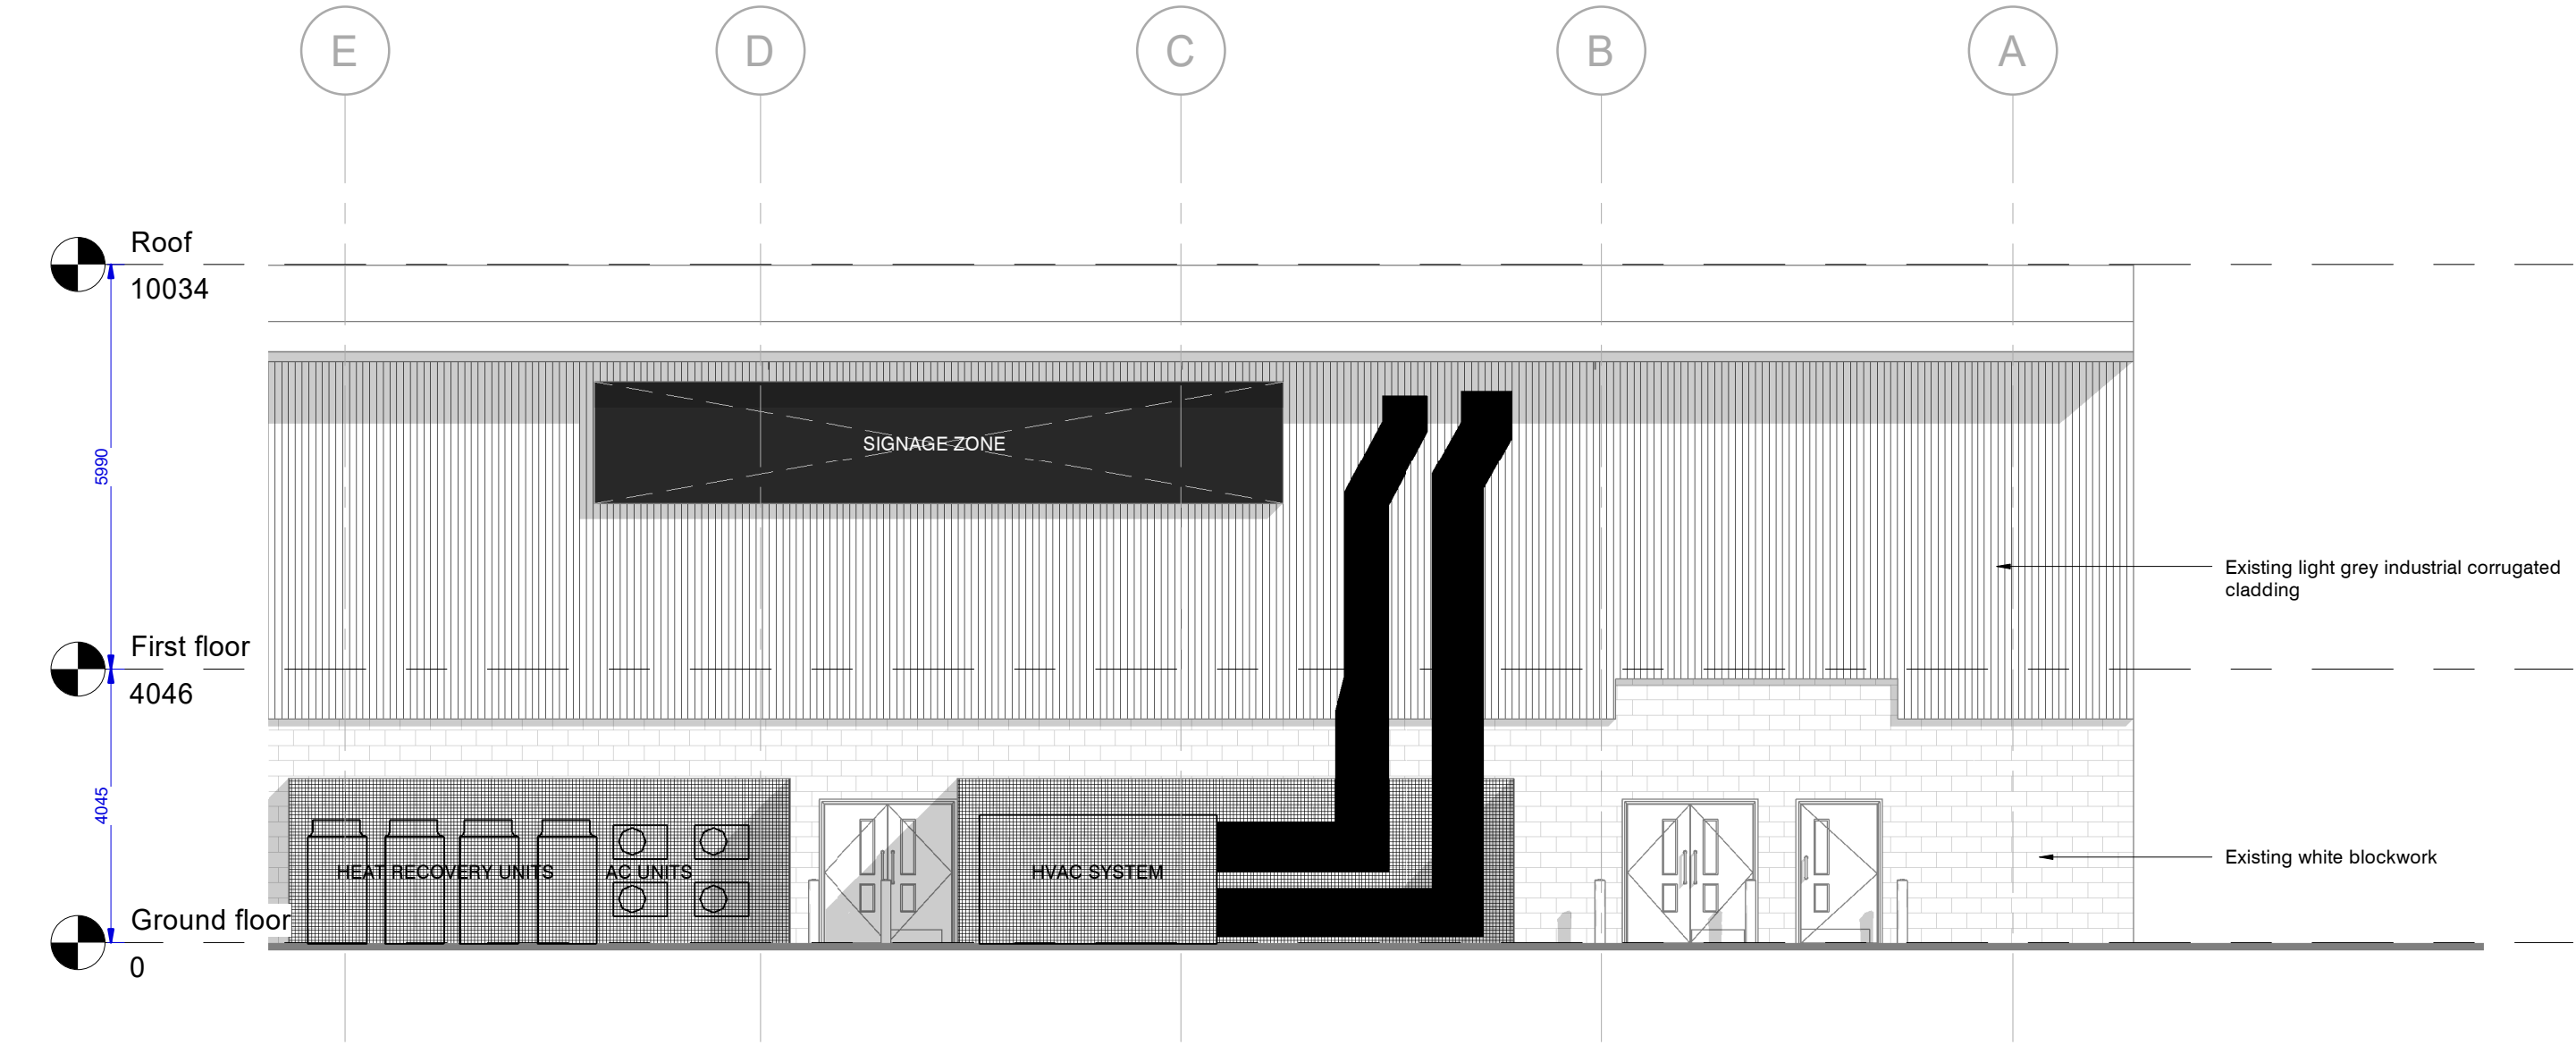

PROPOSED REAR ELEVATION
Scale: 1 : 100 @A1

 

REV	DESCRIPTION	DATE	BY
B	2x signage omitted	07/01/21	LL
A	Agent's update	10/12/20	LL

CLIENT	
Fraser's.com	
PROJECT	
Former Debenhams Retail Park Swansea Rd, Unit 9 Cylathfa Methyr Tydfil CF48 1HY	
DRAWING TITLE	
PROPOSED ELEVATIONS	
DRAWN BY LL	CHECKED BY KH
DATE 08/12/20	SCALE 1 : 100 @ A1
DRAWING NO. CPS20 102 009 B	