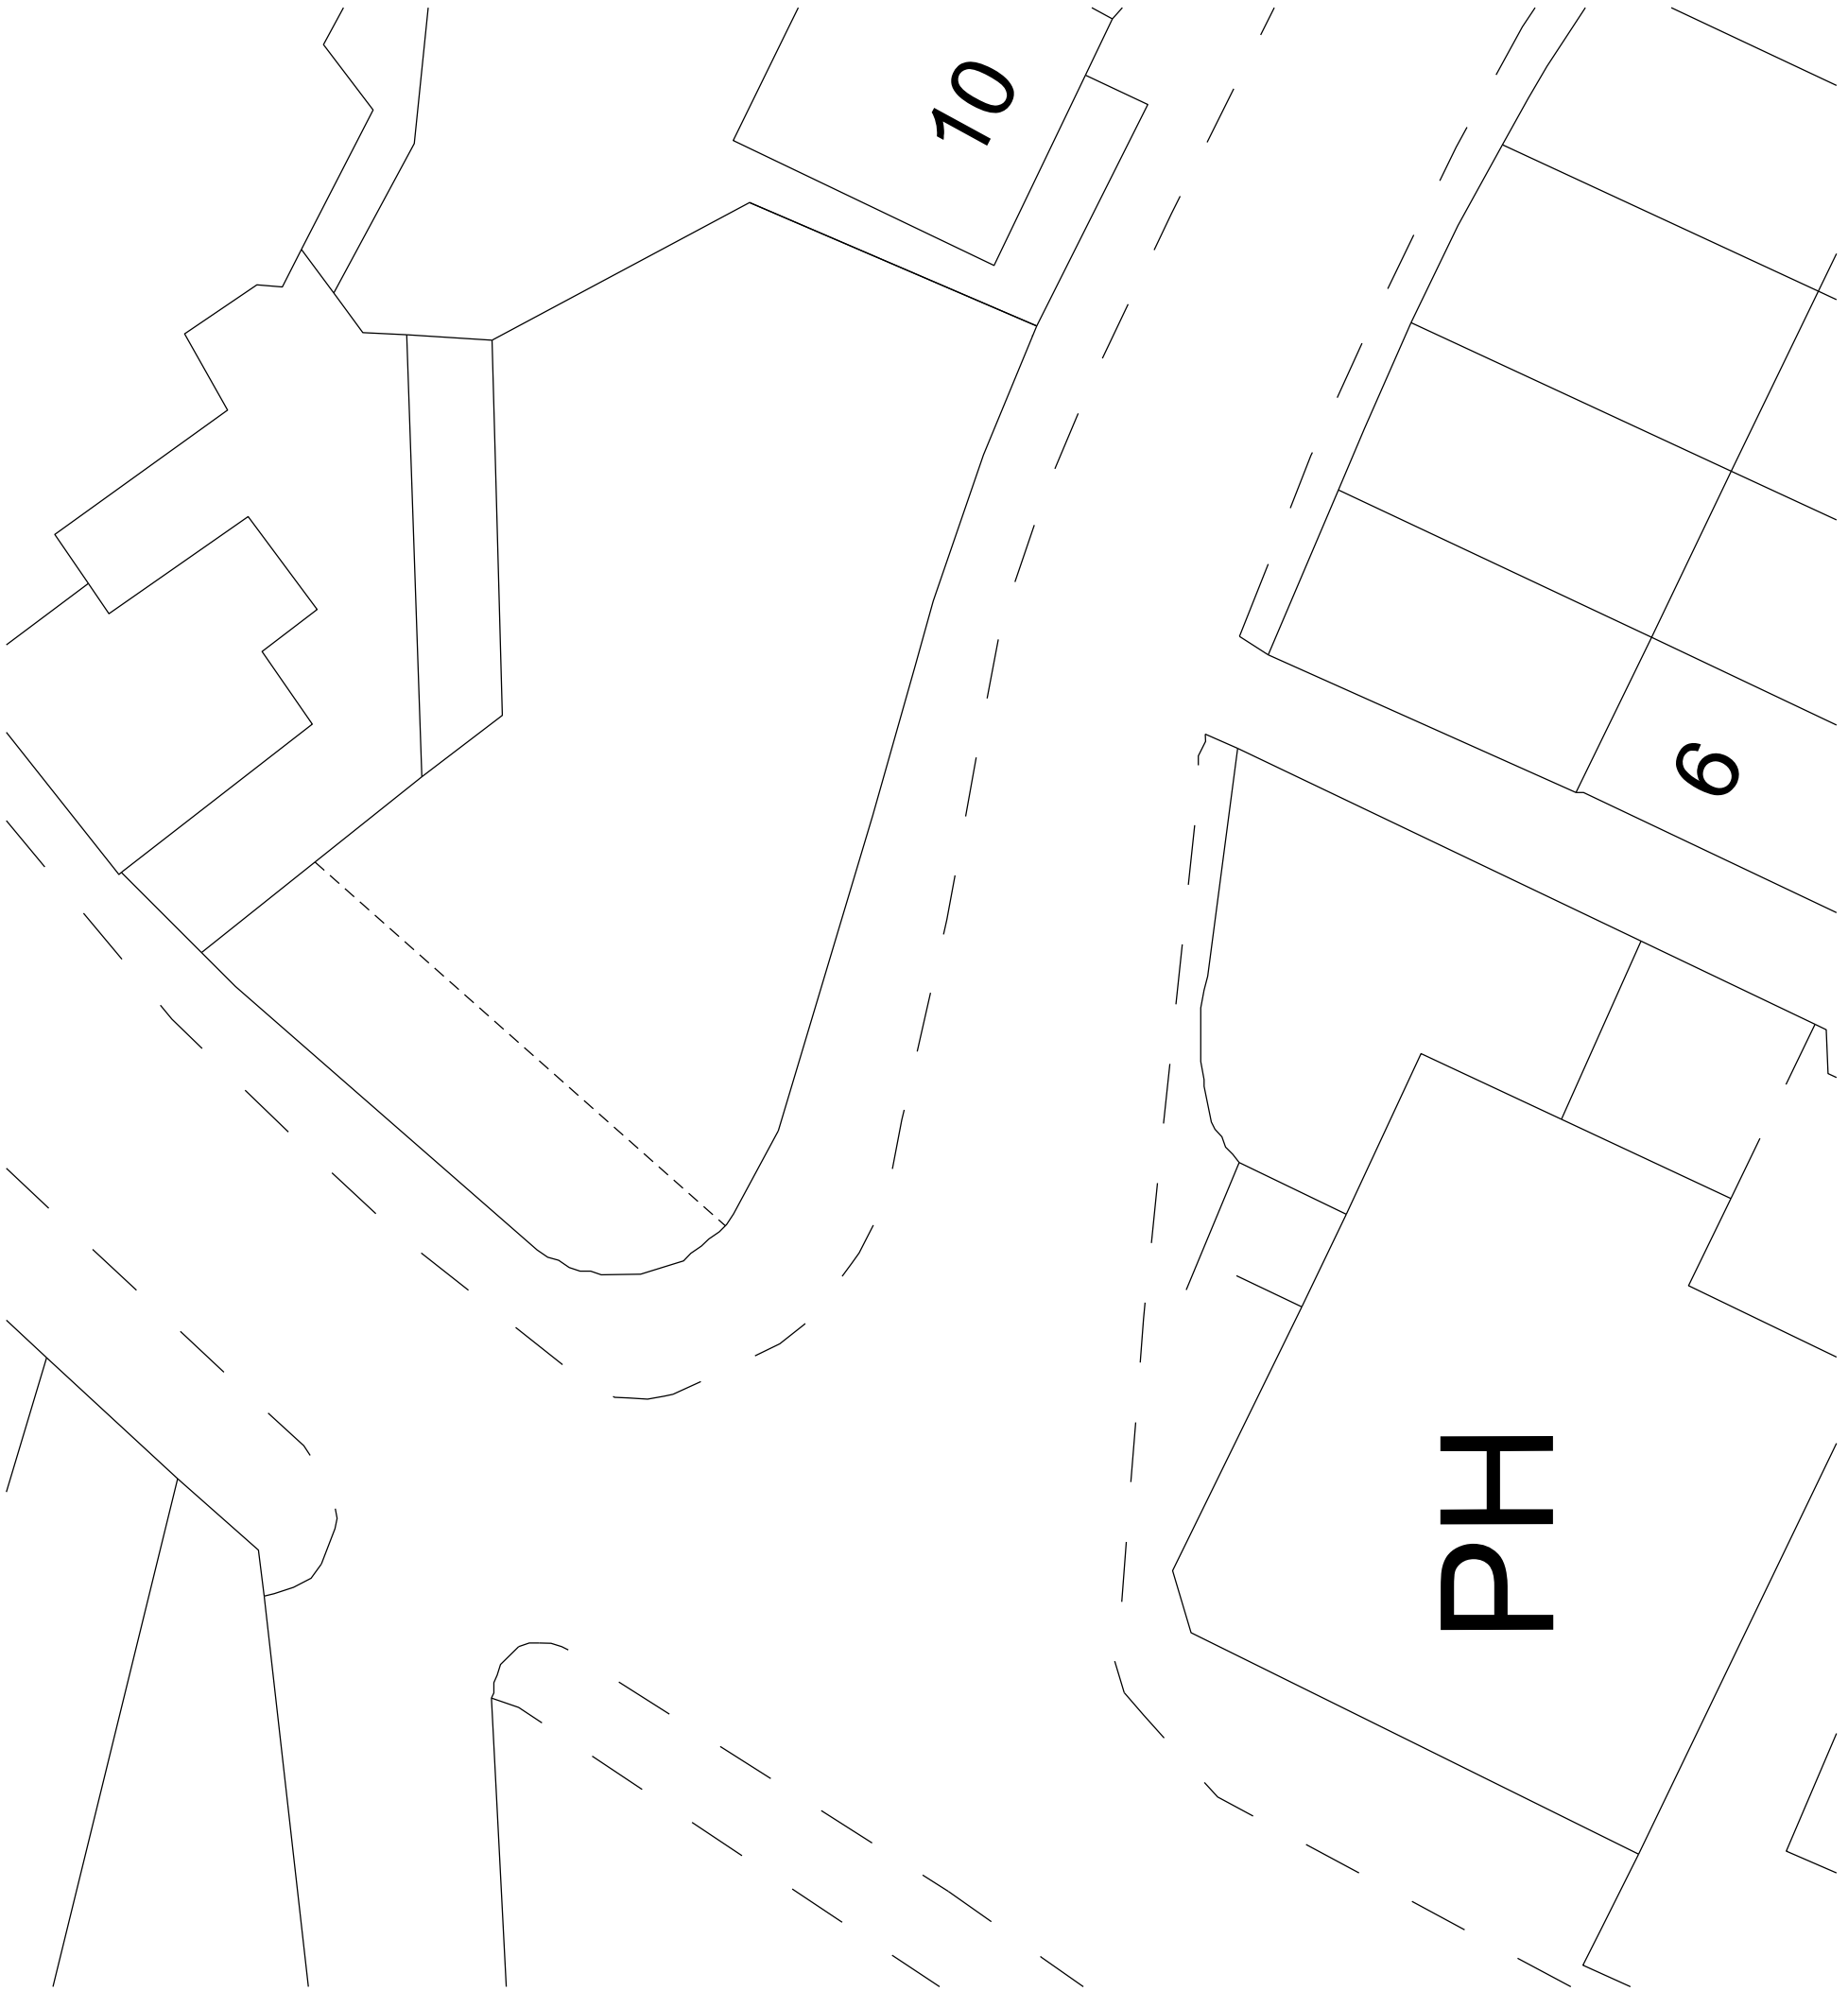


project		
PROPOSED NEW DWELLING ON LAND FORMALLY KNOWN AS WINSOR COTTAGES ABERFAN		
title		
EXISTING SITE PLAN		
date	scale	drawn by
OCT 20	1/200 on A3	RAS
drawing number		
MR/2020/PL/002		
client.		
Mr Michael Randall		