



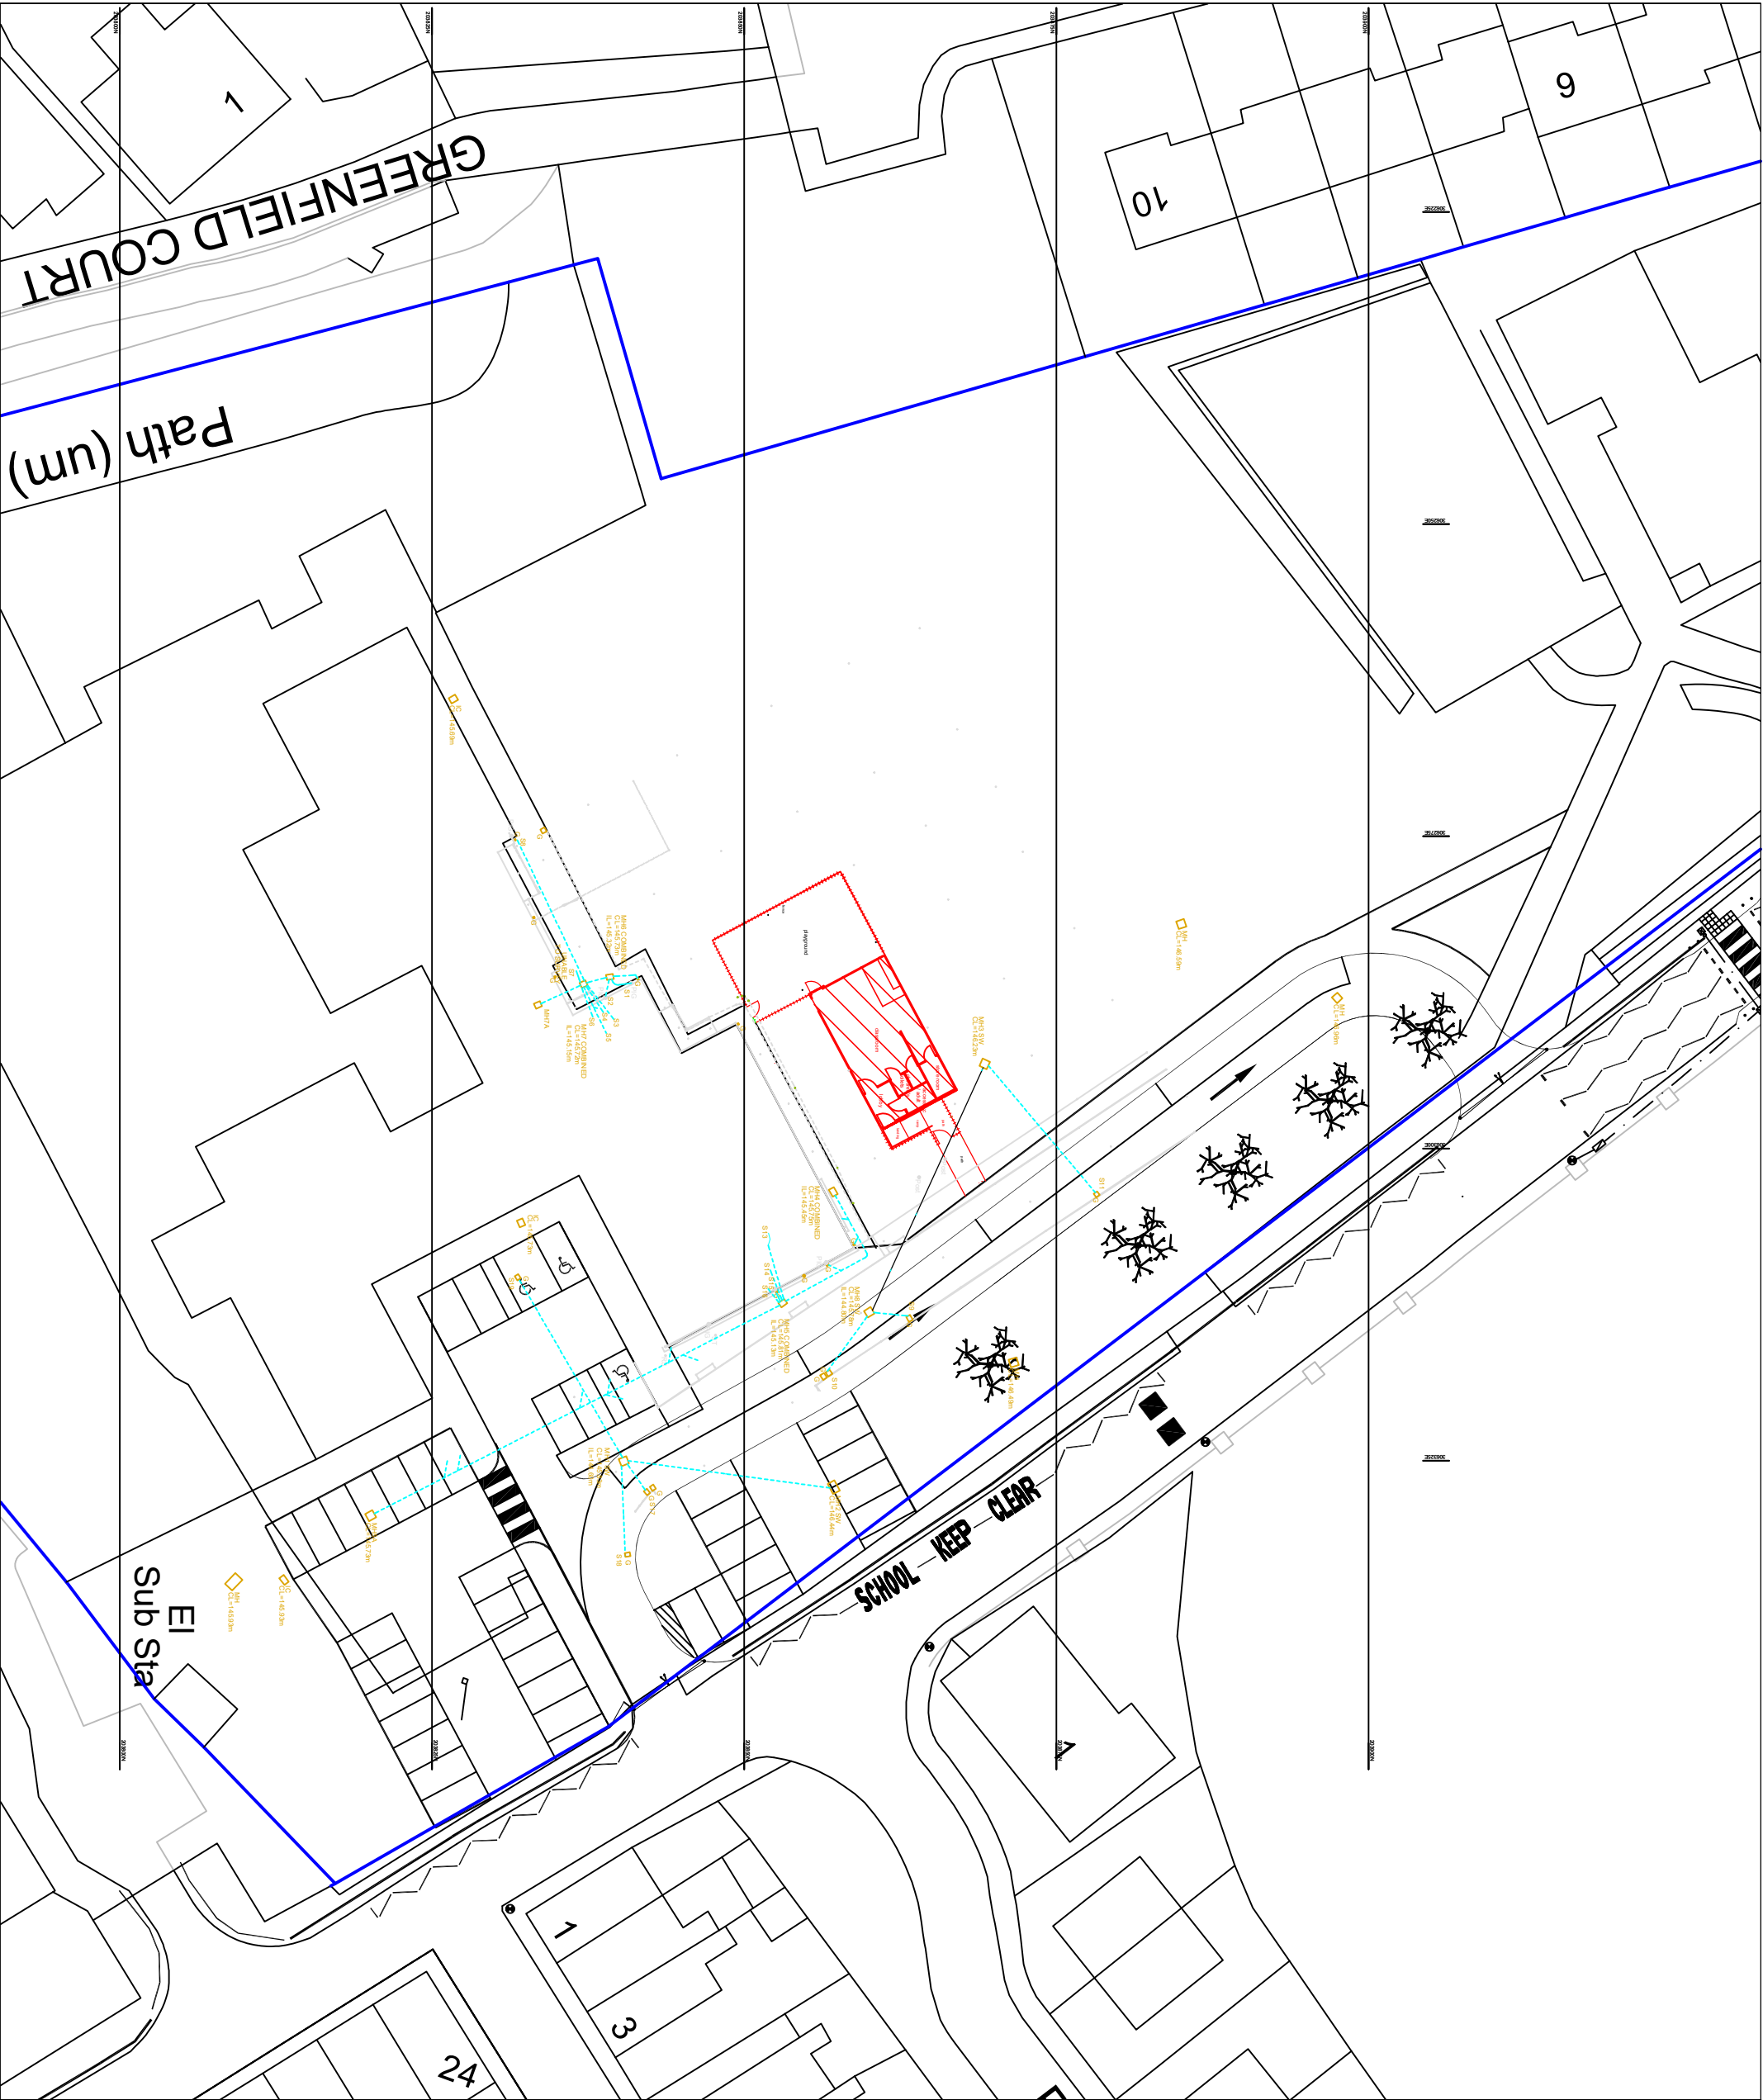

Job Ref.	Dwg No.	Rev.

FIGURED DIMENSIONS MUST BE TAKEN
NOT SCALED MEASUREMENTS.
ANY DISCREPANCIES IN THIS DRAWING
MUST BE REPORTED IMMEDIATELY TO
THE ARCHITECT.
CONTRACTORS MUST CHECK ALL
DIMENSIONS ON SITE.

Notes

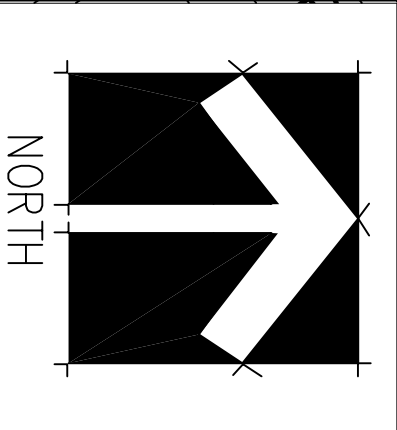

Rev
A - Colours altered on boundary and application site (04-05-21)

Job
Proposed Modular Classroom Greenfield School Dyffryn Road Merthyr Tydfil CF48 4BJ

Title	Site plan outlining proposed location of classroom cabin including location of manholes.		
Scale	1/500 @ A3		
Date	January 2020		
Drawn			
Checked			
Job. Ref.	Dwg. No.	Rev.	
2020-084	02(P)	A	